

PLAT OF SURVEY

KNOWN AS 102 STERLING STREET, BEING LOT 6 IN BLOCK "1" OF
BALDWIN KNAPP AND FITZGERALD'S ADDITION TO OSHKOSH, IN THE 10TH WARD,
CITY OF OSHKOSH, EXCEPTING THEREFROM THE WEST 60 FT. AND ALSO
EXCEPTING THEREFROM THE EAST 30.4 FT.

THE WEST 60.0 FT. OF LOT 6 IN BLOCK "1".


MARCH 27, 1984

SURVEY FOR WAYNE PHILLIPSEN
AMENDMENT TO SURVEY DATED
MARCH 14, 1977

SURVEY NO. 29-5

ACTUAL MEASURED DIMENSIONS WHERE DIFFERENT FROM THOSE OF RECORD.

SCALE 1" = 20'

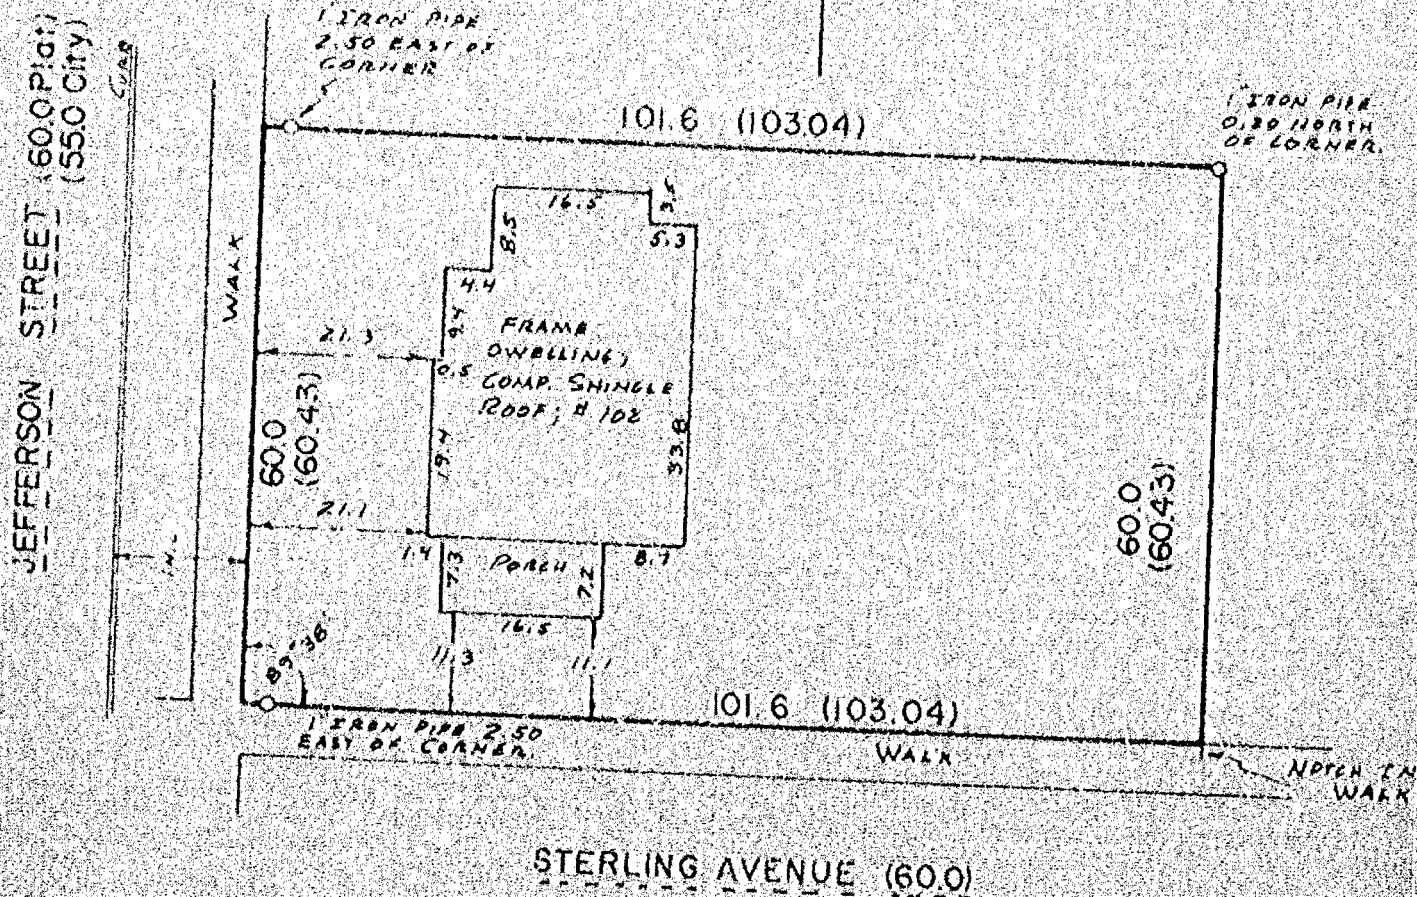

I Certify that I have surveyed the above described property (Property), and the above map is a true representation thereof and shows the size and location of the Property, its exterior boundaries, the location and dimensions of all visible structures thereon, boundary, fences, apparent easements and roadways and visible encroachments, if any. This survey is made for the exclusive use of the present owners of the Property, and also those who purchase, mortgage, or guarantee the title thereto, within one (1) year from date hereof.



national survey & engineering
417 NORTH SAWYER STREET / P.O. BOX 2963
OSHKOSH, WISCONSIN 54903
(414) 426-2800




PLAT OF SURVEY

KNOWN AS 2435 HAMILTON STREET, BEING LOT 31 IN RUSCH AND KIENAST PLAT,
IN THE 12TH WARD, CITY OF OSHKOSH, WINNEBAGO COUNTY, WISCONSIN.

APRIL 9, 1984

SURVEY FOR USHIKOSH SAVINGS
APPLICANT: DARRIEL KUMTER SR.
MONUMENT WAIVER ON FILE

SURVEY NO. 1418-M

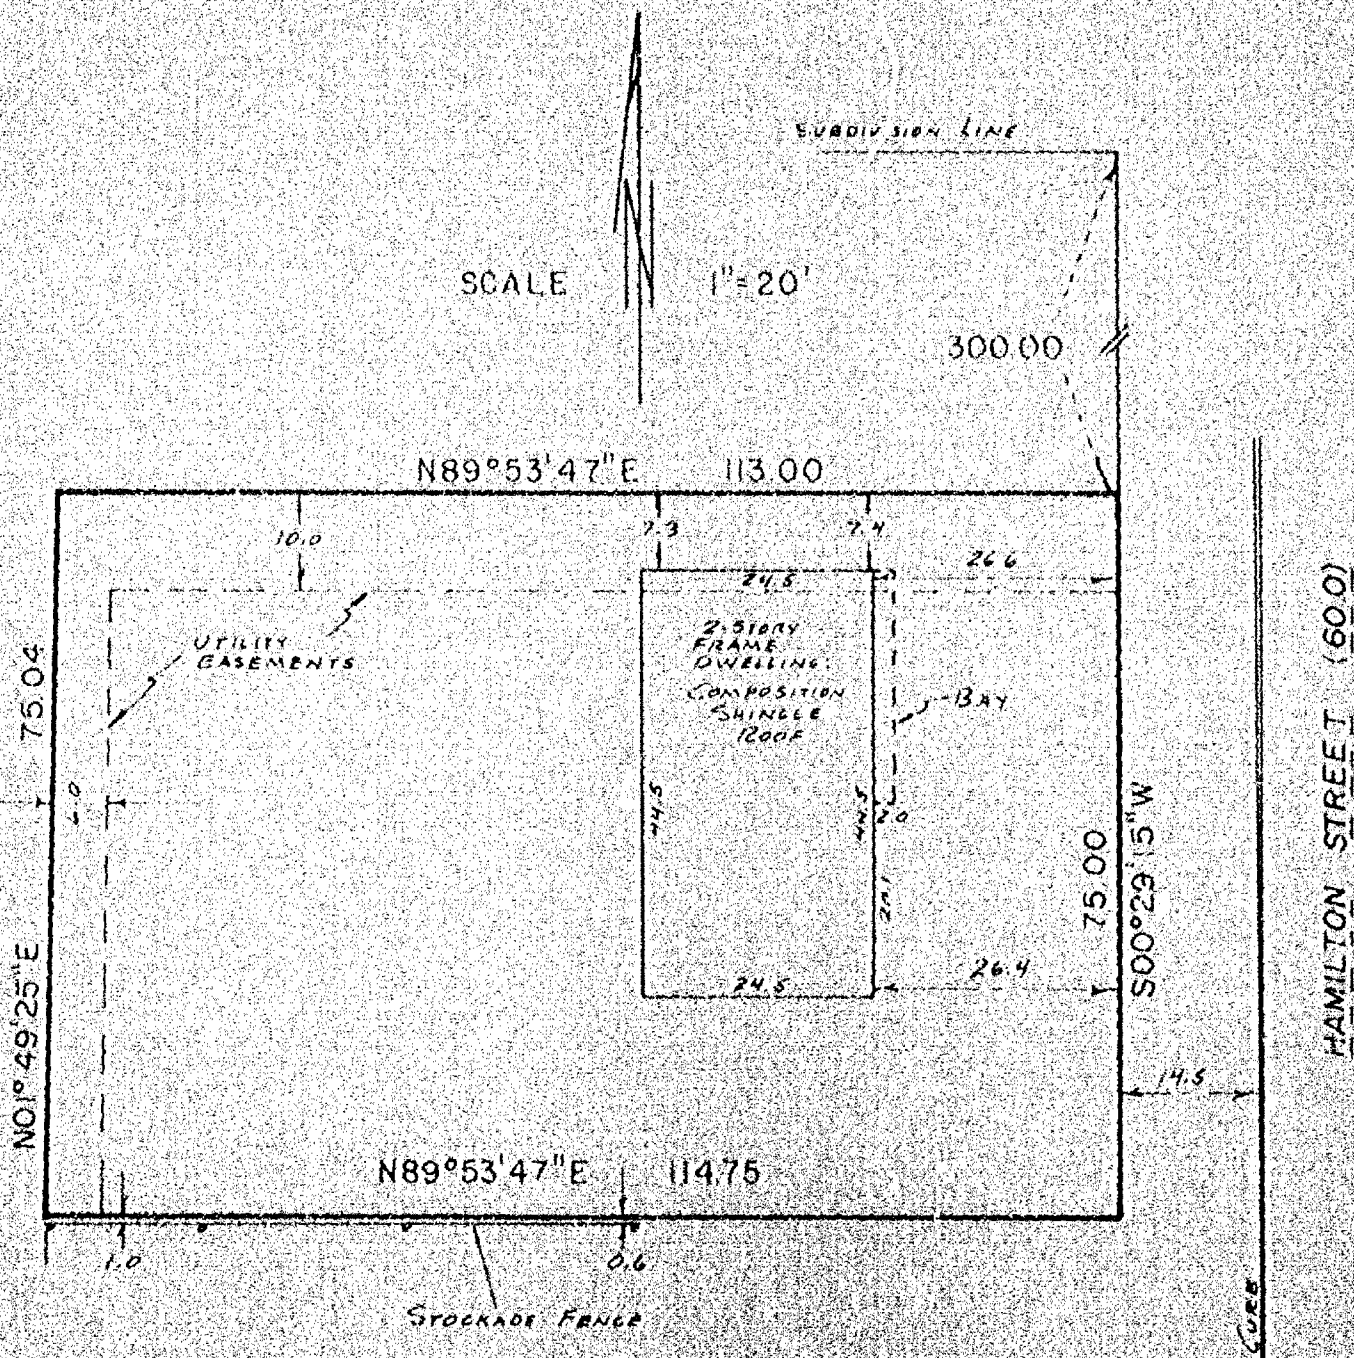

I Certify that I have surveyed the above described property (Property), and the above map is a true representation thereof and shows the size and location of the Property, its exterior boundaries, the location and dimensions of all visible structures thereon, boundary, fences, apparent easements and roadways and visible encroachments, if any. This survey is made for the exclusive use of the present owners of the Property, and also those who purchase, mortgage, or guarantee the title thereto, within one (1) year from date hereof.



national survey & engineering

411 NORTH SAWYER STREET / P.O. BOX 2963
OSHKOSH, WISCONSIN 54903
(414) 426-2800



1373-9

CERTIFIED SURVEY MAP NO.

BEING LOTS 1, 2, 3, 4 AND 5 OF BLOCK 4 AND THE SOUTHERLY 13.0 FT. OF THAT PORTION OF 5TH STREET (NOW VACATED) LYING EAST OF THE WEST LINE OF SAID LOT 1 AND WEST OF THE EAST LINE OF SAID LOT 5, ALL IN THE PLAT OF THE ORIGINAL THIRD WARD, CITY OF OSHKOSH, WINNEBAGO COUNTY, WISCONSIN, PER LEACH'S MAP OF 1894.

O----- DENOTES 1 INCH DIAMETER IRON PIPE 24" LONG WEIGHING NOT LESS THAN 1.13 LBS PER LINEAL FOOT FOUND OR SET.


D----- DENOTES P.B. NAIL SET OR FOUND.

ALL DIMENSIONS ARE MEASURED TO THE NEAREST HUNDREDTH OF A FOOT.

NORTH IS REFERENCED TO THE EAST LINE OF NEBRASKA STREET WHICH HAS AN ASSUMED BEARING OF NORTH 00° 22' 48" WEST.

INTERIOR ANGLES

- A) 90-40-23
- B) 73-30-57
- C) 106-29-03
- D) 89-19-37

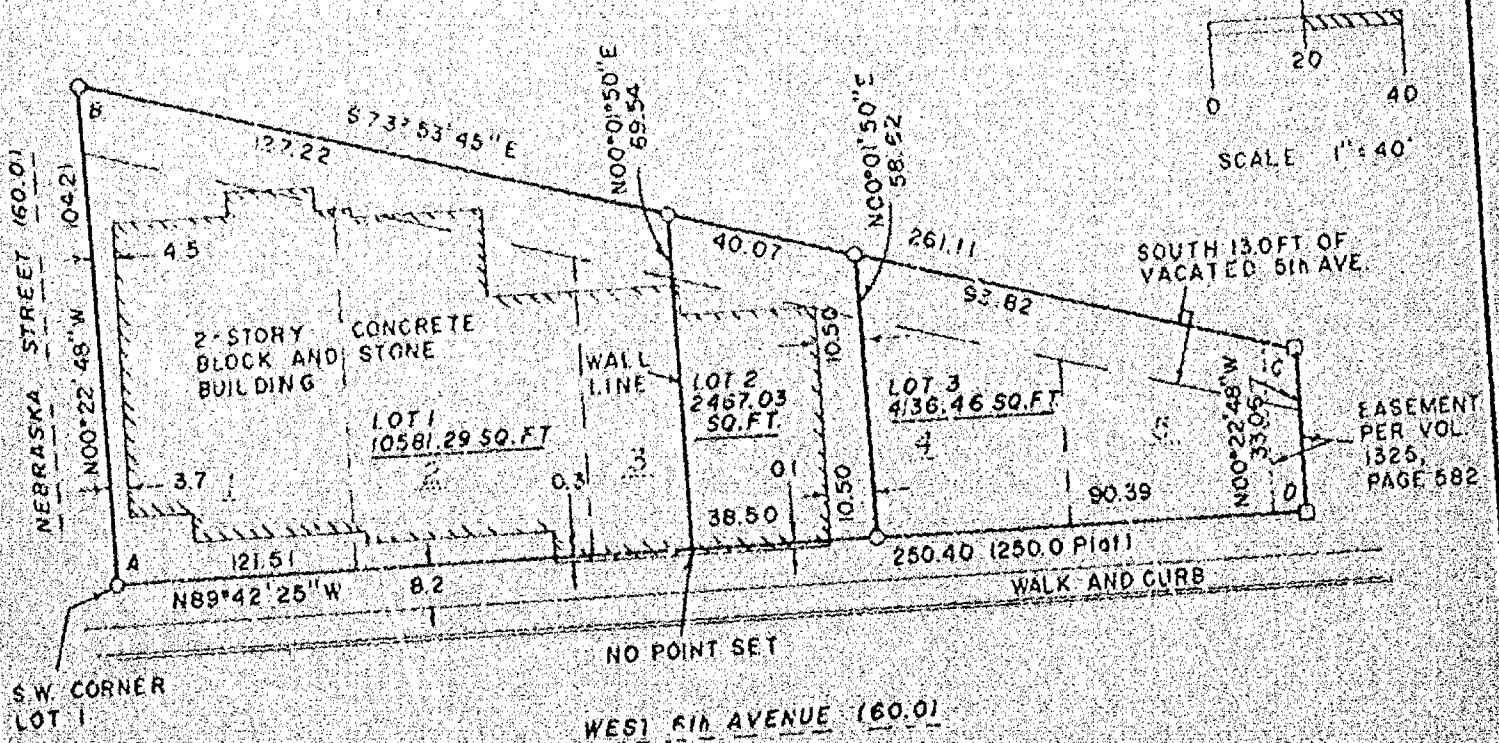

national survey & engineering
 417 NORTH SAHYER STREET/P.O. BOX 2963
 OSHKOSH, WISCONSIN 54903
 (414) 426-2800



1373-S

CERTIFIED SURVEY MAP NO.....

BEING LOTS 1, 2, 3, 4 AND 5 OF BLOCK 4 AND THE SOUTHERLY 12.0 FT. OF THAT PORTION OF 5th STREET (NOW VACATED) LYING EAST OF THE WEST LINE OF SAID LOT 1 AND WEST OF THE EAST LINE OF SAID LOT 5, ALL IN THE PLAT OF THE ORIGINAL THIRD WARD, CITY OF OSHKOSH, WINNEBAGO COUNTY, WISCONSIN, PER LEACH'S MAP OF 1894.

SURVEYOR'S CERTIFICATE:
STATE OF WISCONSIN)

155

WINNEBAGO COUNTY)

I, REINHARD ROEHLIG, Wisconsin Registered Land Surveyor, do hereby certify:

THAT I have surveyed and mapped Block 4 in the Plat of the Original Third Ward per Leach's map of 1894 and part of vacated 5th Avenue, all in the third ward, City of Oshkosh, Winnebago County, Wisconsin, which is bounded and described as follows:

Commencing at the southwest corner of Lot 1 in said Block 4; thence North 00-22-46 West along the east line of Reboyle Street 104.21 ft. to a point; thence South 73-53-45 East 361.11 ft. to a point on the east line of Lot 5 extended north; thence South 00-22-46 East along the extended east line and actual east line of said Lot 5 aforesaid 33.06 ft. to a point on the north line of West 6th Avenue; thence North 87-42-25 West along said north line of 6th Avenue (also the south line of Block 4) 250.40 ft. to the point of beginning.

THAT I have made this survey and land division and map by the direction of THE GRANARY RESTAURANT OF OSHKOSH, INC., (John O. Reider, President), owner of said land.

THAT such map is a correct representation of all the exterior boundaries of the land surveyed and the land division thereof made.

THAT I have fully complied with the provisions of Chapter 236 of the Wisconsin Statutes and the Land Subdivision Ordinance of the City of Oshkosh.

DATE, 11-12-84.

Reinhard Roehlig
Reinhard Roehlig, Registered
Land Surveyor S-1368

SHEET 2 OF 3



1373-S

CERTIFIED SURVEY MAP NO.....

BEING LOTS 1, 2, 3, 4 AND 5 OF BLOCK 4 AND THE SOUTHERLY 13.0 FT. OF THAT PORTION OF 5th STREET (NOW VACATED) LYING EAST OF THE WEST LINE OF SAID LOT 1 AND WEST OF THE EAST LINE OF SAID LOT 5, ALL IN THE FLAT OF THE ORIGINAL THIRD WARD, CITY OF OSHKOSH, WINNEBAGO COUNTY, WISCONSIN, PER LEACH'S MAP OF 1894.

OWNER'S CERTIFICATE:

AS PRESIDENT of The Granary Restaurant of Oshkosh, Inc., I hereby certify that I caused the land described on this map to be surveyed and mapped as represented on this map in accordance with the City of Oshkosh Subdivision Ordinance.

WITNESS the hand and seal of said corporate officer thisday of.....1984.

.....
John O. Rieder (President)

STATE OF WISCONSIN)

:SS

WINNEBAGO COUNTY)

PERSONALLY came before me this.....day of.....1984 the above named John O. Rieder, to me known to be the person who executed the foregoing instrument and acknowledged the same,

.....
Notary Public, Winnebago
County, State of Wisconsin

My Commission Expires.....

CITY OF OSHKOSH PLANNING COMMITTEE CERTIFICATE:


THIS CERTIFIED SURVEY MAP of Block 4 in the Flat of the Original Third Ward, City of Oshkosh, Per Leach's Map of 1894 along with part of vacated 5th Avenue, The Granary Restaurant of Oshkosh Inc., owner, is hereby approved.

Date.....

.....
Chairman, Planning Commission

THIS INSTRUMENT WAS DRAFTED BY REINHARD ROEHLIG.

Sheet 3 of 3

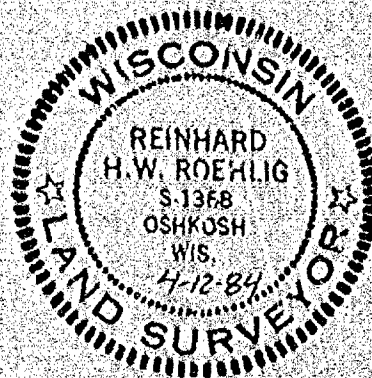

PLAT OF SURVEY


KNOWN AS 2335 JEFFERSON STREET, BEING LOT 5 AND THE WEST 1/2 OF AN ALLEY (NOW VACATED) LYING EAST OF AND ADJACENT TO SAID LOT 5, AND BETWEEN THE EXTENDED NORTH AND SOUTH LINES OF SAID LOT 5, ALL IN BLOCK 13 IN THE SECOND ADDITION TO THE PLAT OF THE INTER-URBAN LAND COMPANY, IN THE 15TH WARD, CITY OF OSHKOSH, WINNEBAGO COUNTY, WISCONSIN.

APRIL 17, 1909

SURVEY FOR FIRST SAVINGS
APPLICANTS: MANBER & BUSS
MONUMENT WATER OFFICE

SURVEY NO. 1423-B

() - PLAT DIMENSION WHERE DIFFERENT FROM ACTUAL FIELD MEASUREMENT.

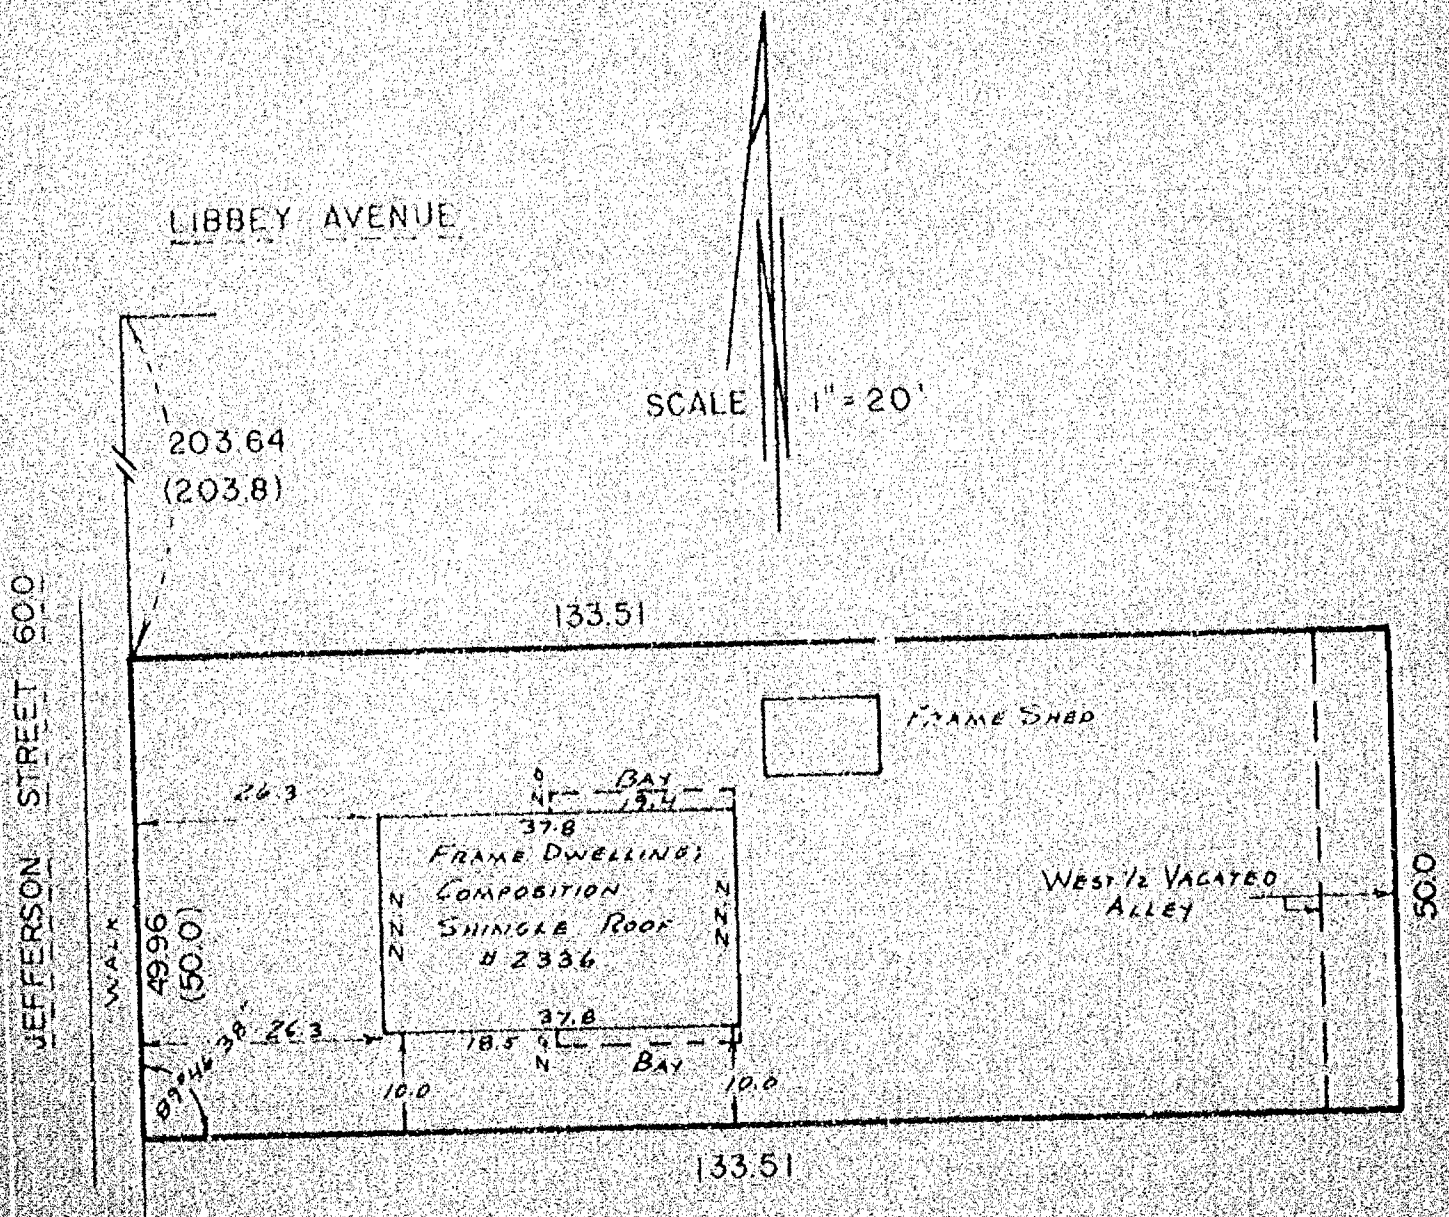


I Certify that I have surveyed the above described property (Property), and the above map is a true representation thereof and shows the size and location of the Property, its exterior boundaries, the location and dimensions of all visible structures thereon, boundary, fences, apparent easements and roadways and visible encroachments, if any. This survey is made for the exclusive use of the present owners of the Property, and also those who purchase, mortgage, or guarantee the title thereto, within one (1) year from date hereof.



national survey & engineering


417 NORTH SAWYER STREET / P.O. BOX 2963
OSHKOSH, WISCONSIN 54903
(414) 426-2800



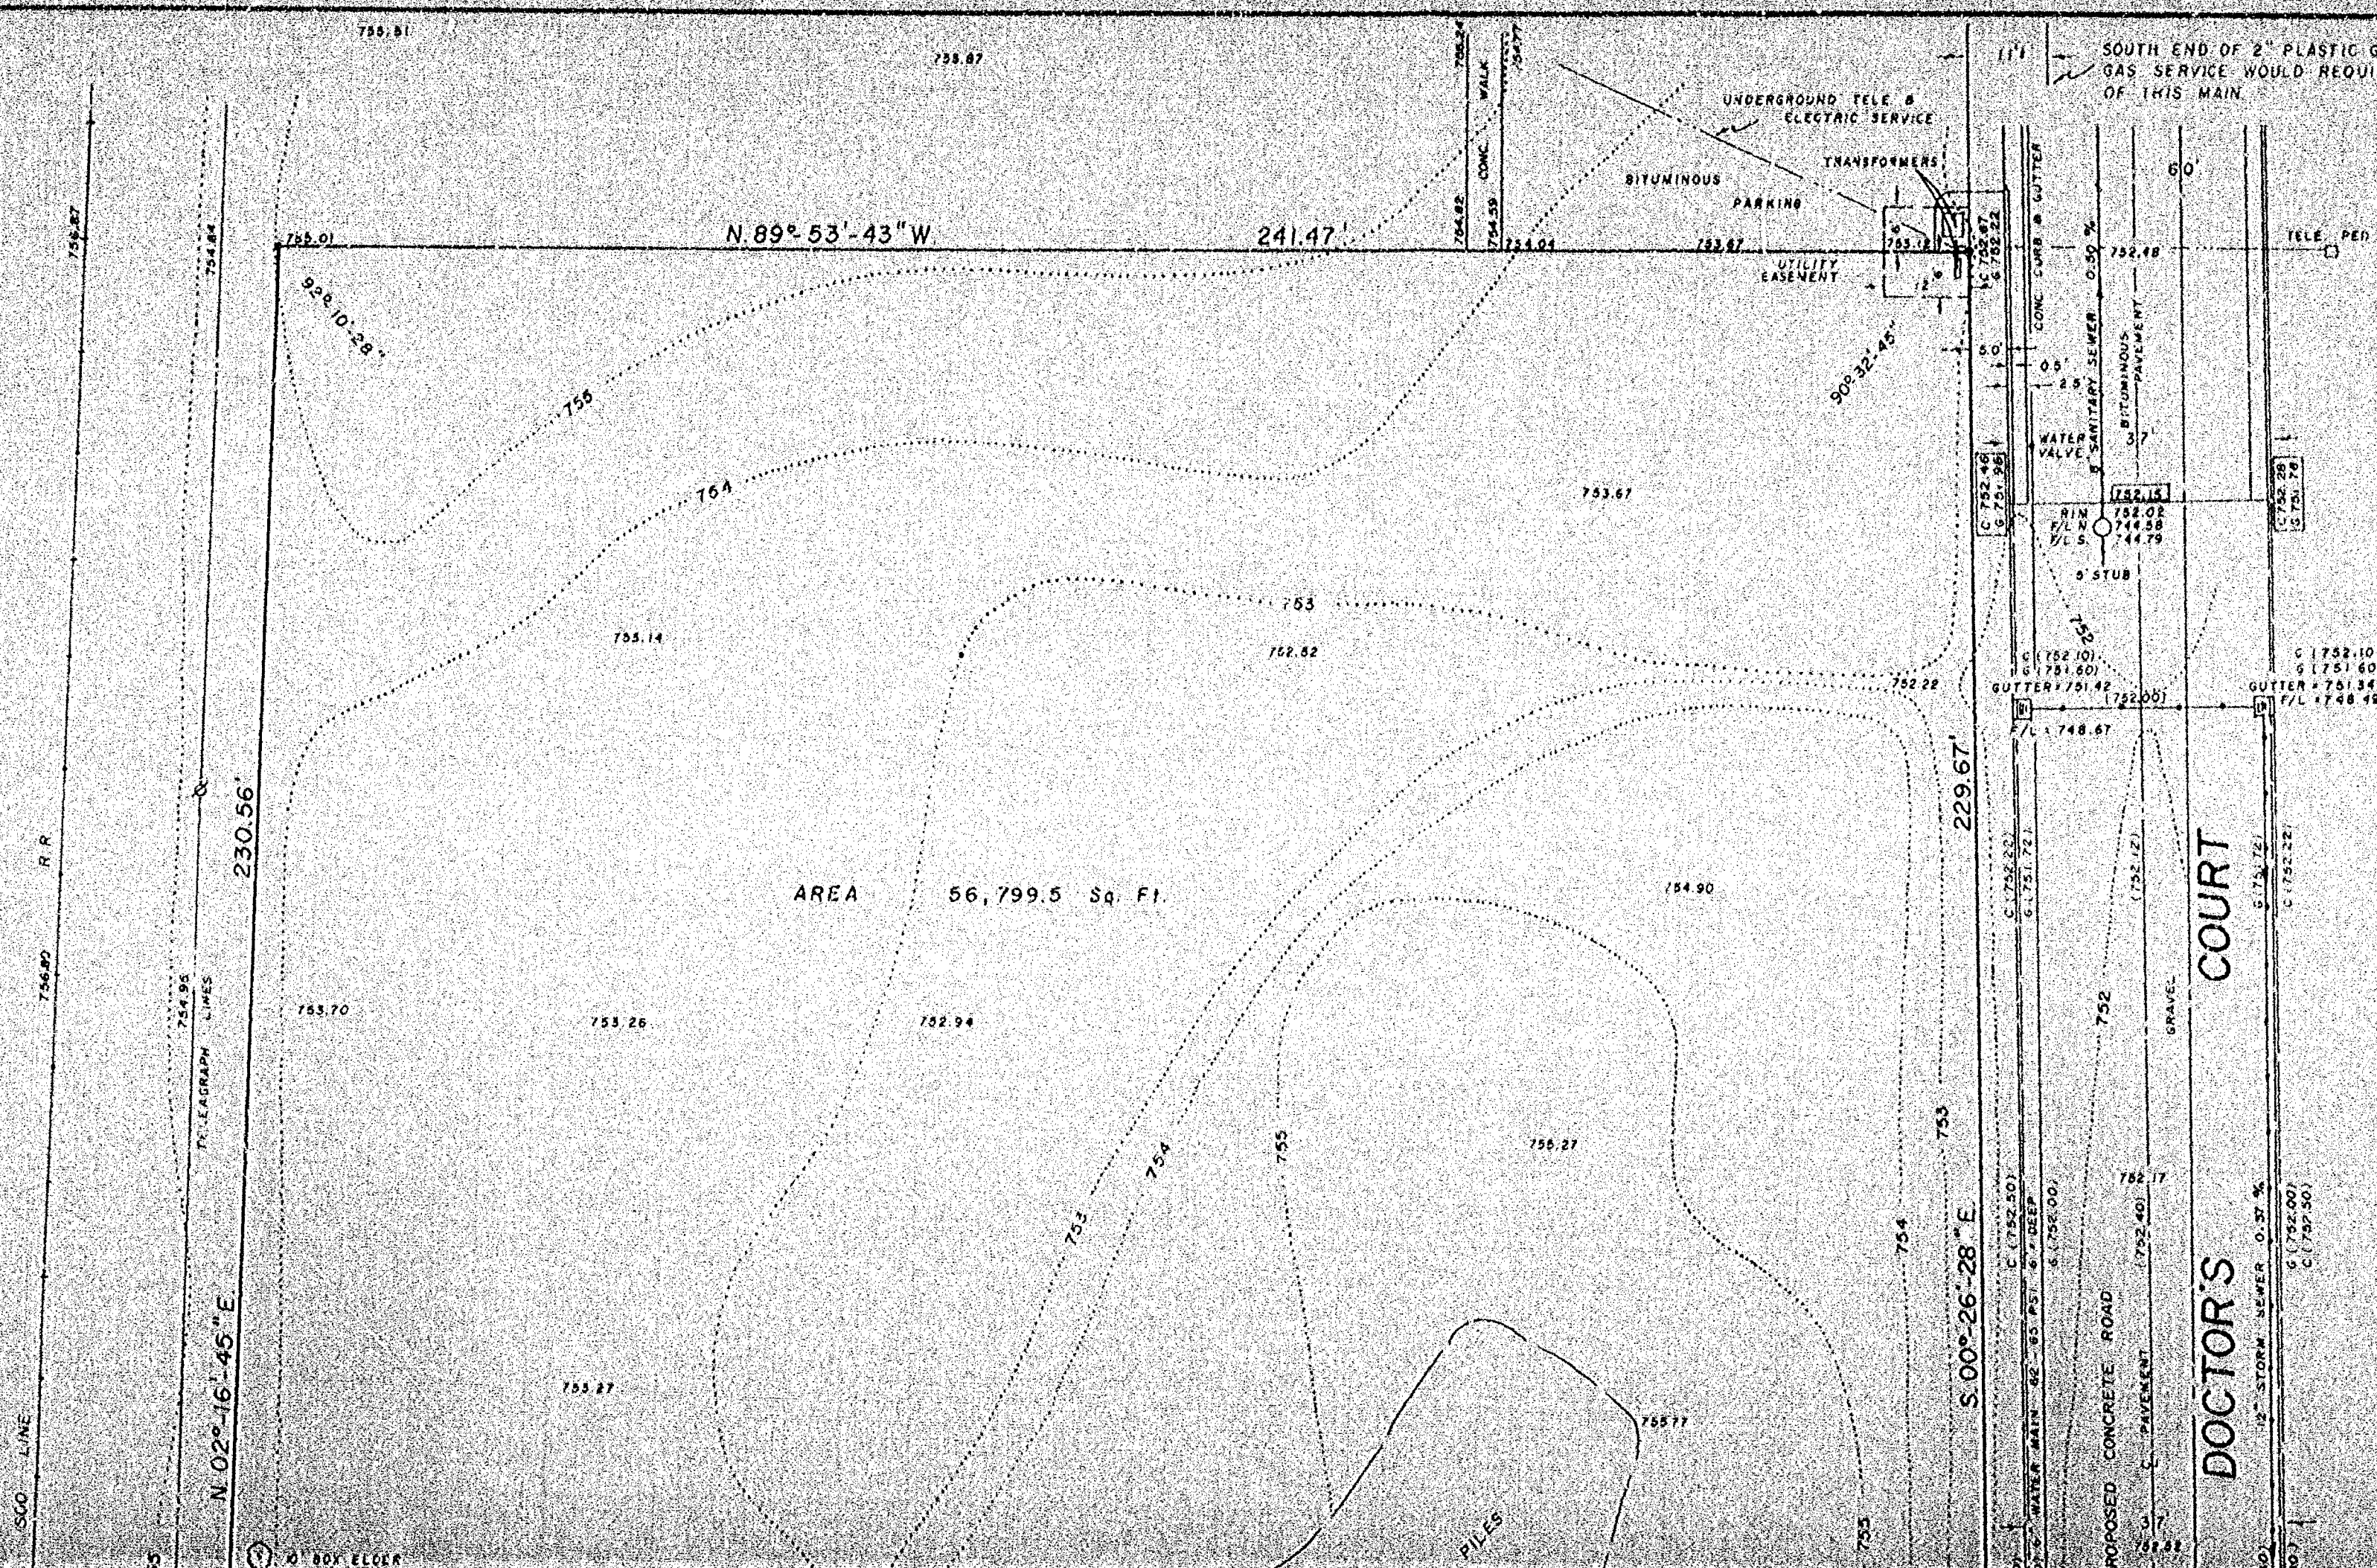

LEGEND

- = 1" IRON PIPE FOUND
- o = 1" IRON PIPE SET
- SCALE: 1" = 20'
- () = ESTABLISHED GRADE
- [] = EXISTING & ESTABLISHED GRADE
- B.M. = BENCH MARK, TOP STEM OF HYD. ELEV. 755.80 CITY OF OSH. DATUM
- ADDRESS: 501 DOCTOR'S COURT OSHKOSH, WISCONSIN

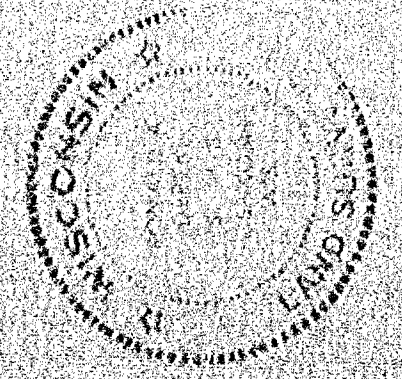

1984

SURVEY
FOR
WALTER SCOTT


The South 183 feet of Lot 4, Block 37 Evan's Addition in the 11th Ward, City of Oshkosh,
Winnebago County, Wisconsin EXCEPT the West 105 feet thereof.

I, STEVEN T. CHRONIS, WISCONSIN REGISTERED LAND SURVEYOR OF AERO-METRIC
ENGINEERING, INC., CERTIFY THAT I HAVE SURVEYED THE ABOVE DESCRIBED
PROPERTY AND THAT THE MAP SHOWN BELOW IS A TRUE AND CORRECT
REPRESENTATION THEREOF TO THE BEST OF MY KNOWLEDGE AND BELIEF.

LEGEND
O = 1" x 24" IRON PIPE SET
● = 1" IRON PIPE FOUND
SCALE 1" = 20'
APRIL 19, 1984



L-1273

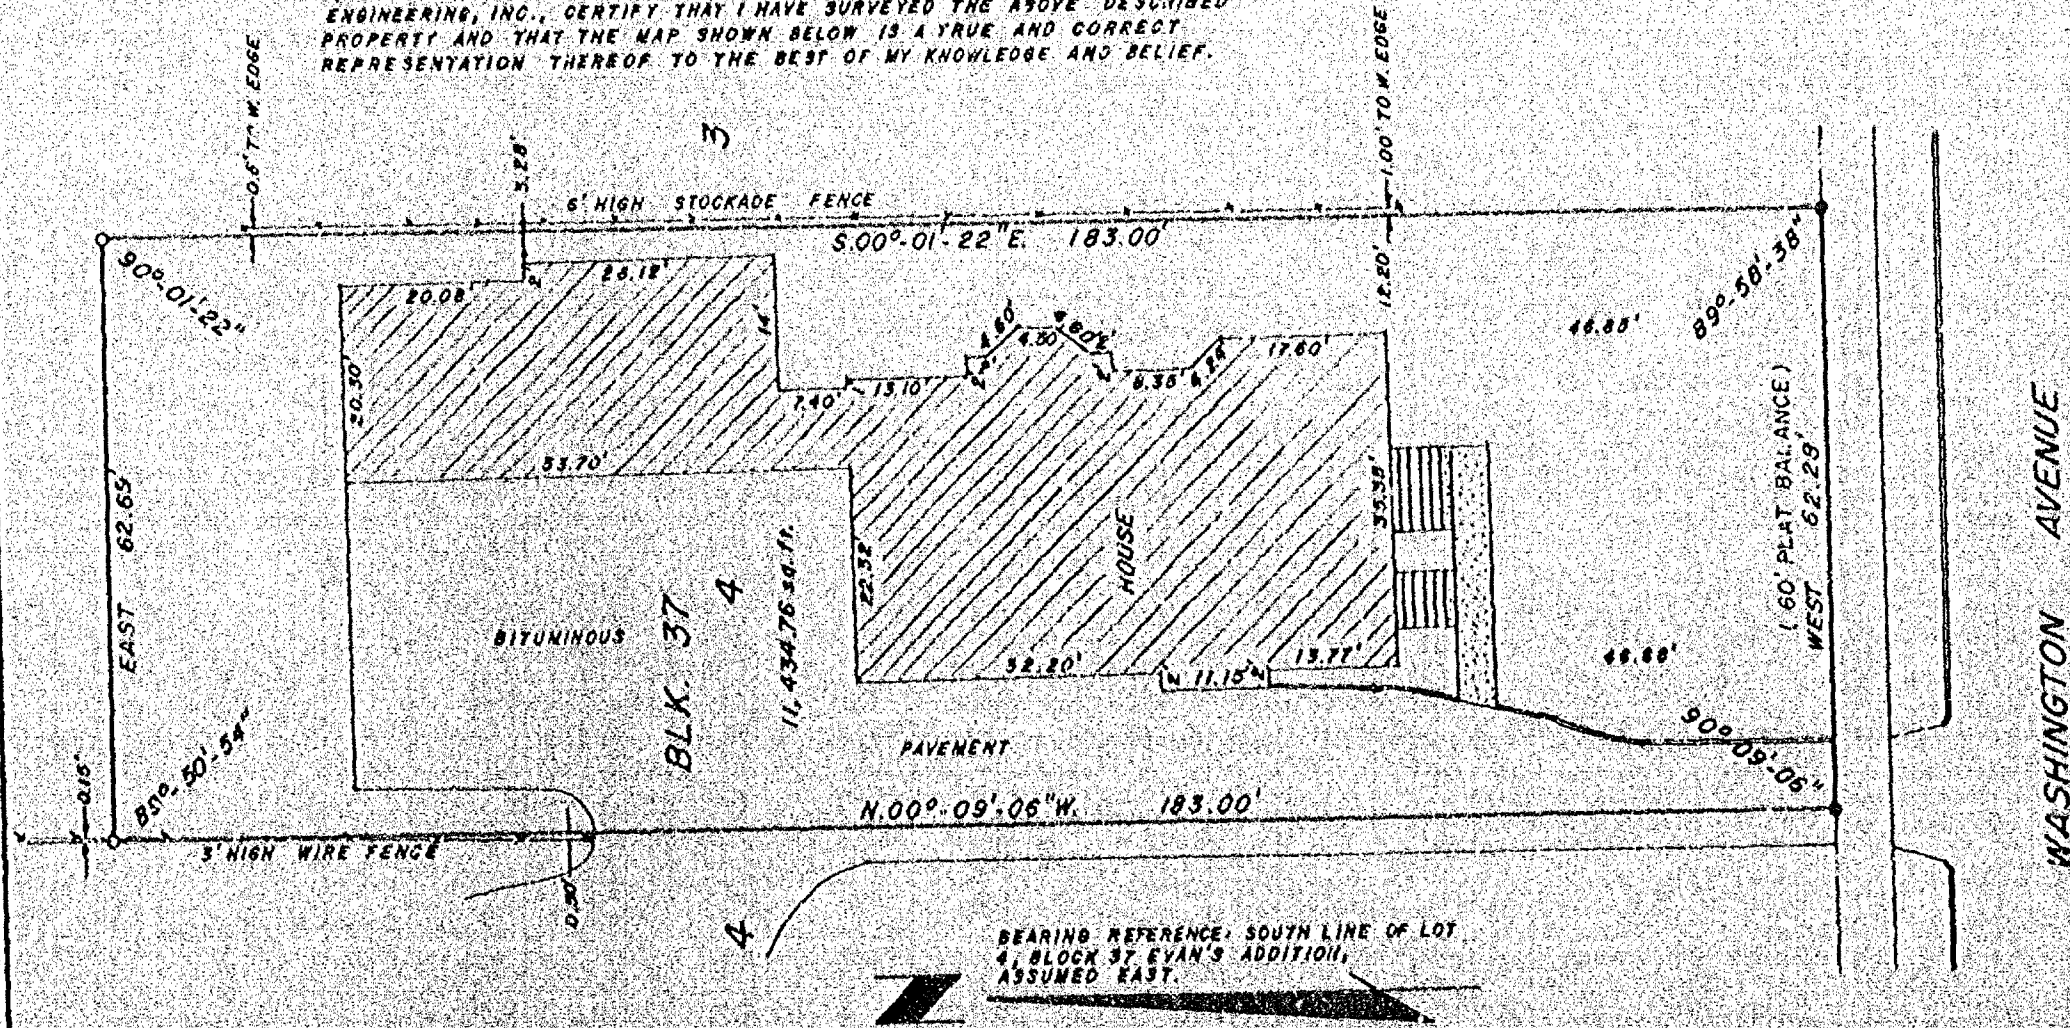


Steven T. Chronis
WIS. REGISTERED LAND SURVEYOR S-913
NOTEBOOK 77 PAGE 67-70

AERO-METRIC ENGINEERING, INC.
PHOTOGRAMMETRIC ENGINEERS
LAND SURVEYORS
OSHKOSH, WISCONSIN

SURVEY
FOR
WALTER SCOTT

Lot 3 except the East 90 feet thereof, Lot 2 except the East 90 feet thereof and Lot 4 except the West 135 feet thereof also excepting the South 163 feet thereof all in Block 37, Evan's Addition in the 11th Ward, City of Oshkosh, Winnebago County, Wisconsin.

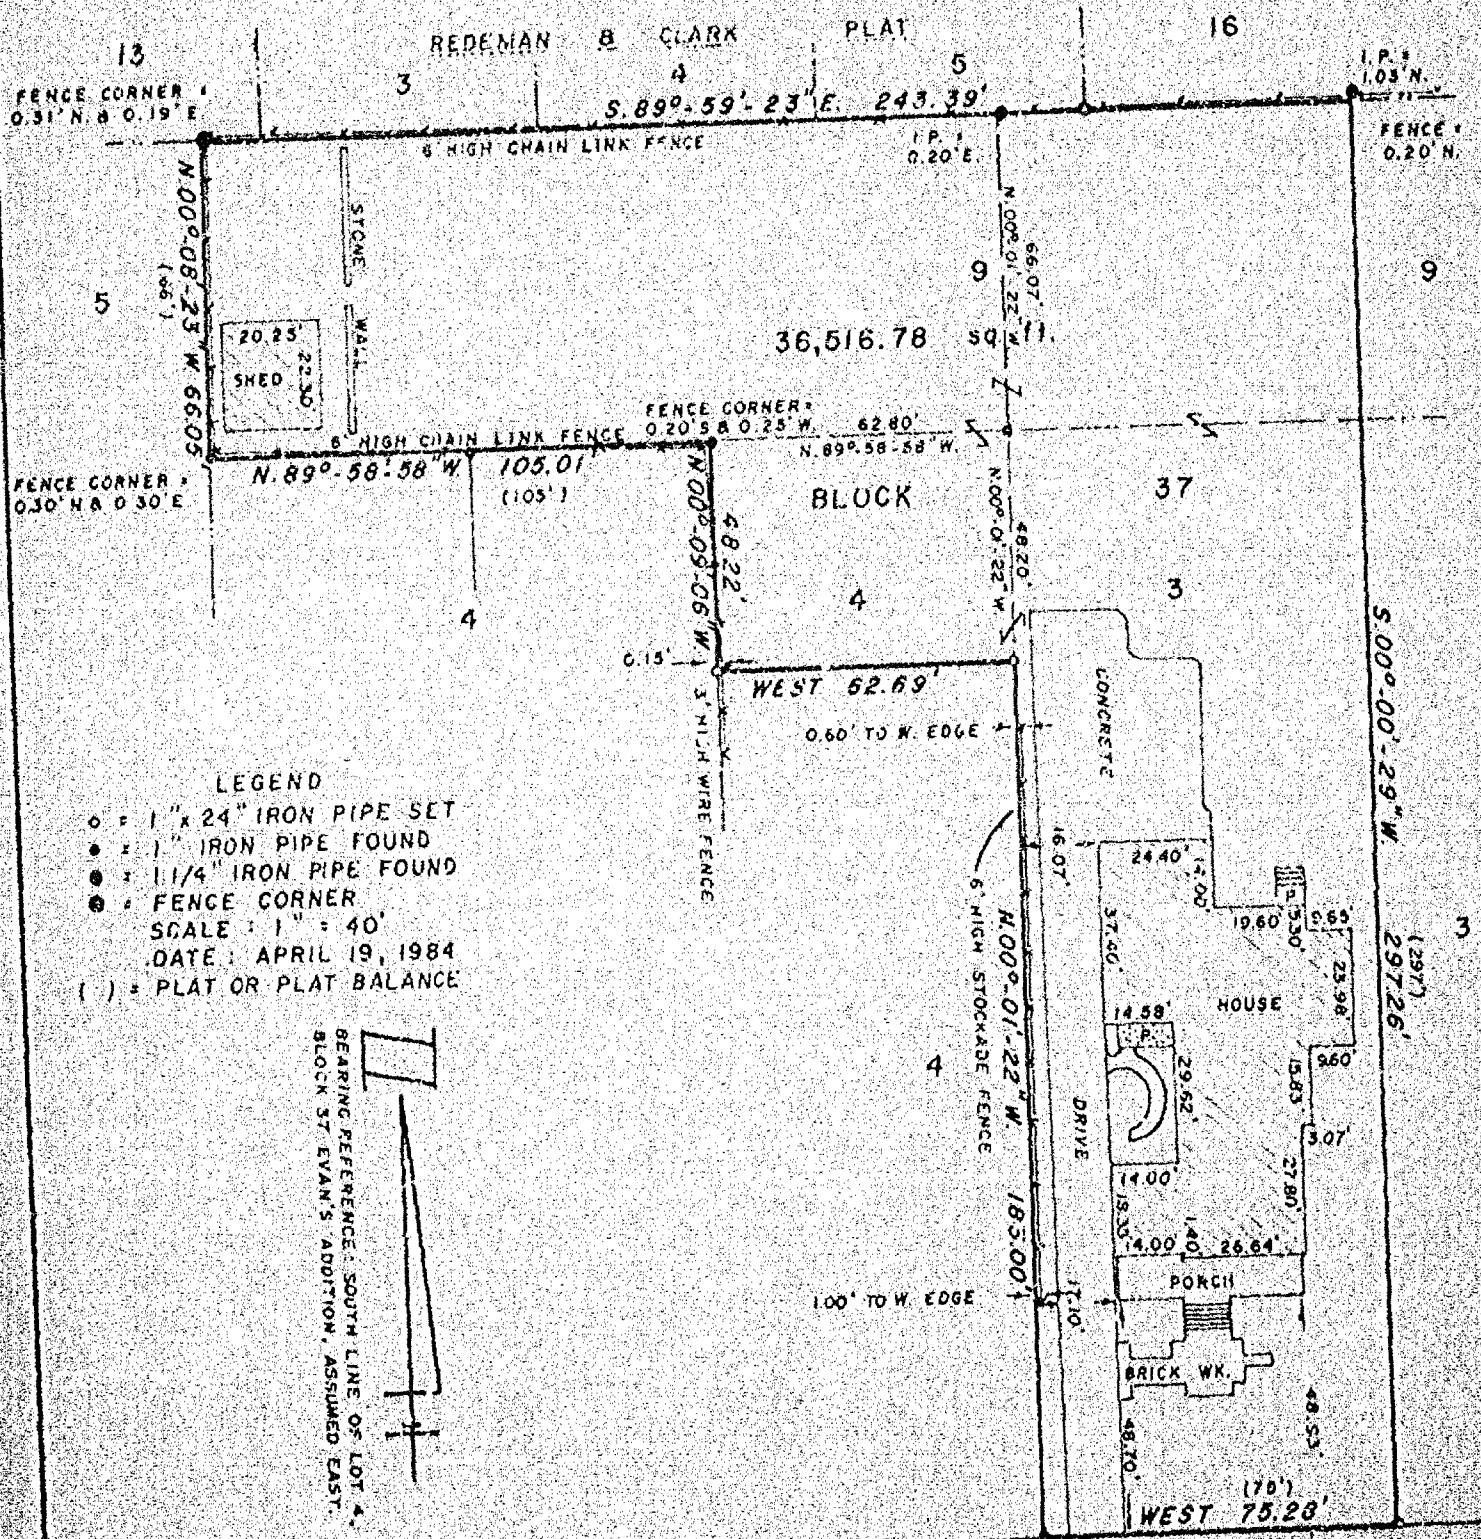

I, RONALD A. DERCKS, WISCONSIN REGISTERED LAND SURVEYOR OF AERO-METRIC ENGINEERING, INC., CERTIFY THAT I HAVE SURVEYED THE ABOVE DESCRIBED PROPERTY AND THAT THE MAP SHOWN ABOVE IS A TRUE AND CORRECT REPRESENTATION THEREOF TO THE BEST OF MY KNOWLEDGE AND BELIEF.

AERO-METRIC ENGINEERING, INC.
PHOTOGRAMMETRIC ENGINEERS
LAND SURVEYORS
OSHKOSH, WISCONSIN

Ronald A. Dercks
WIS. REGISTERED LAND SURVEYOR S-1615
NOTEBOOK 77 PAGE 81-70



L-1272

19



18

$R = 1145.16'$
 $\Delta = 3^{\circ}.00'$
 $T = 9.72^{\circ}.14$
 $T = N.75^{\circ}.10$
 $OC = 60.27'$

BM: TOP STEM
OF HYDRANT;
EL. = 753.38

• 1" IRON PIPE FOUND
 • 1 1/2" IRON PIPE FOUND
 • 2" IRON PIPE FOUND
 SCALE: 1" = 30'
 APRIL 9, 1984


760.03 • ELEVATION
ELEVATIONS ON CITY OF
OSHKOSH DATUM
ELEVATION OF LAKE WINNEBAGO
4/6/1984 • 746.76

AERO-METRIC ENGINEERING, INC.
PHOTOGRAMMETRIC ENGINEERS
LAND SURVEYORS
OSHKOSH, WISCONSIN

I, STEVEN T. CHRONIS, WISCONSIN REGISTERED LAND SURVEYOR OF ASTRO-METRIC ENGINEERING, INC. CERTIFY THAT I HAVE SURVEYED THE ABOVE DESCRIBED PROPERTY AND THAT THE MAP SHOWN ABOVE IS A TRUE AND CORRECT REPRESENTATION THEREOF TO THE BEST OF MY KNOWLEDGE AND BELIEF.

WIS. REGISTERED LAND SURVEYOR 9-0913
NOTEBOOK 77 PAGE 63-66

NOTEBOOK 77 PAGE 63-65


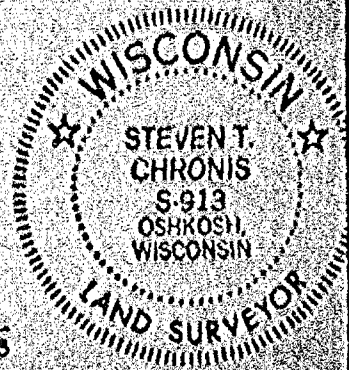


C-1269

LEEWARD HARBOR CONDOMINIUM

All of Lot Fifteen (15) and the North Twenty-five and Forty-three Hundredths (25.43) feet of Lot Fourteen (14) in the Subdivision of NICOLET ANCHORAGE, (Being a part of the SW $\frac{1}{4}$ of the NE $\frac{1}{4}$ and the SE $\frac{1}{4}$ of the NE $\frac{1}{4}$ of Section 12, T.16N., R.16E.), Fifteenth (15th) Ward, City of Oshkosh, Winnebago County, Wisconsin containing 13,445.9 square feet.

LOCATION SKETCH
E 1/2 SECTION 12, T.16N., R.16E.
SCALE: 1" = 1000'

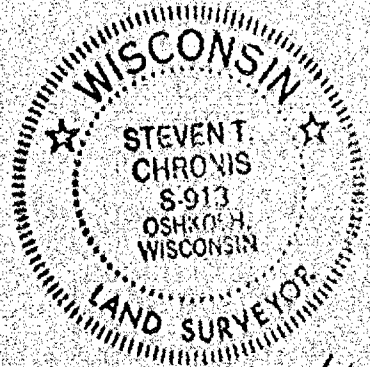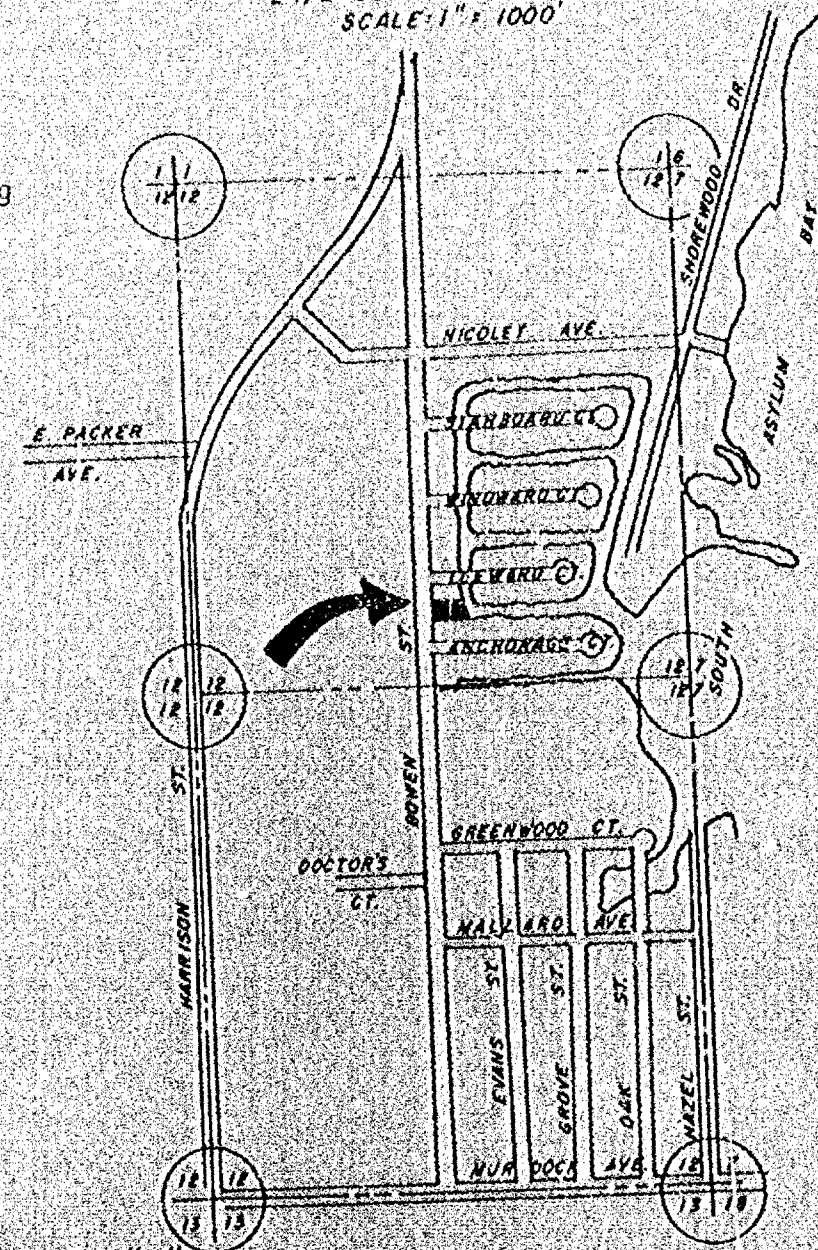

DATED THIS 4th DAY OF April, 1984.

Steven T. Chronis
WISCONSIN REGISTERED LAND SURVEYOR, S-0913
STEVEN T. CHRONIS

AERO-METRIC ENGINEERING, INC.
1091 SOUTH WASHBURN STREET
OSHKOSH, WISCONSIN 54901

THIS INSTRUMENT DRAFTED BY STEVEN T. CHRONIS


EXHIBIT "A"

LEEWARD HARBOR CONDOMINIUM

SURVEYOR'S CERTIFICATE:

I, STEVEN T. CHRONIS, WISCONSIN REGISTERED LAND SURVEYOR OF AERO-METRIC ENGINEERING, INC. DO HEREBY CERTIFY THAT I HAVE SURVEYED & MAPPED ACCORDING TO THE OFFICIAL RECORDS THE CONDOMINIUM DESCRIBED ON EXHIBIT "A" AND THAT THE DRAWING SHOWN BELOW IS A TRUE & CORRECT REPRESENTATION OF THE CONDOMINIUM DESCRIBED. I FURTHER CERTIFY THAT THIS MAP IS A TRUE SCALED & DIMENSIONAL REPRESENTATION OF THE BOUNDARIES, BUILDINGS, & IMPROVEMENTS. THE IDENTIFICATION & LOCATION OF EACH UNIT & THE COMMON ELEMENTS CAN BE DETERMINED.

THE ABOVE DESCRIBED PROPERTY IS SUBJECT TO ALL EASEMENTS OF RECORD & UNDEFINED UNDERGROUND UTILITY EASEMENTS, SUCH AS SANITARY SEWER LATERALS, WATER LATERALS, ELECTRICAL, TELEPHONE & TV CABLES.

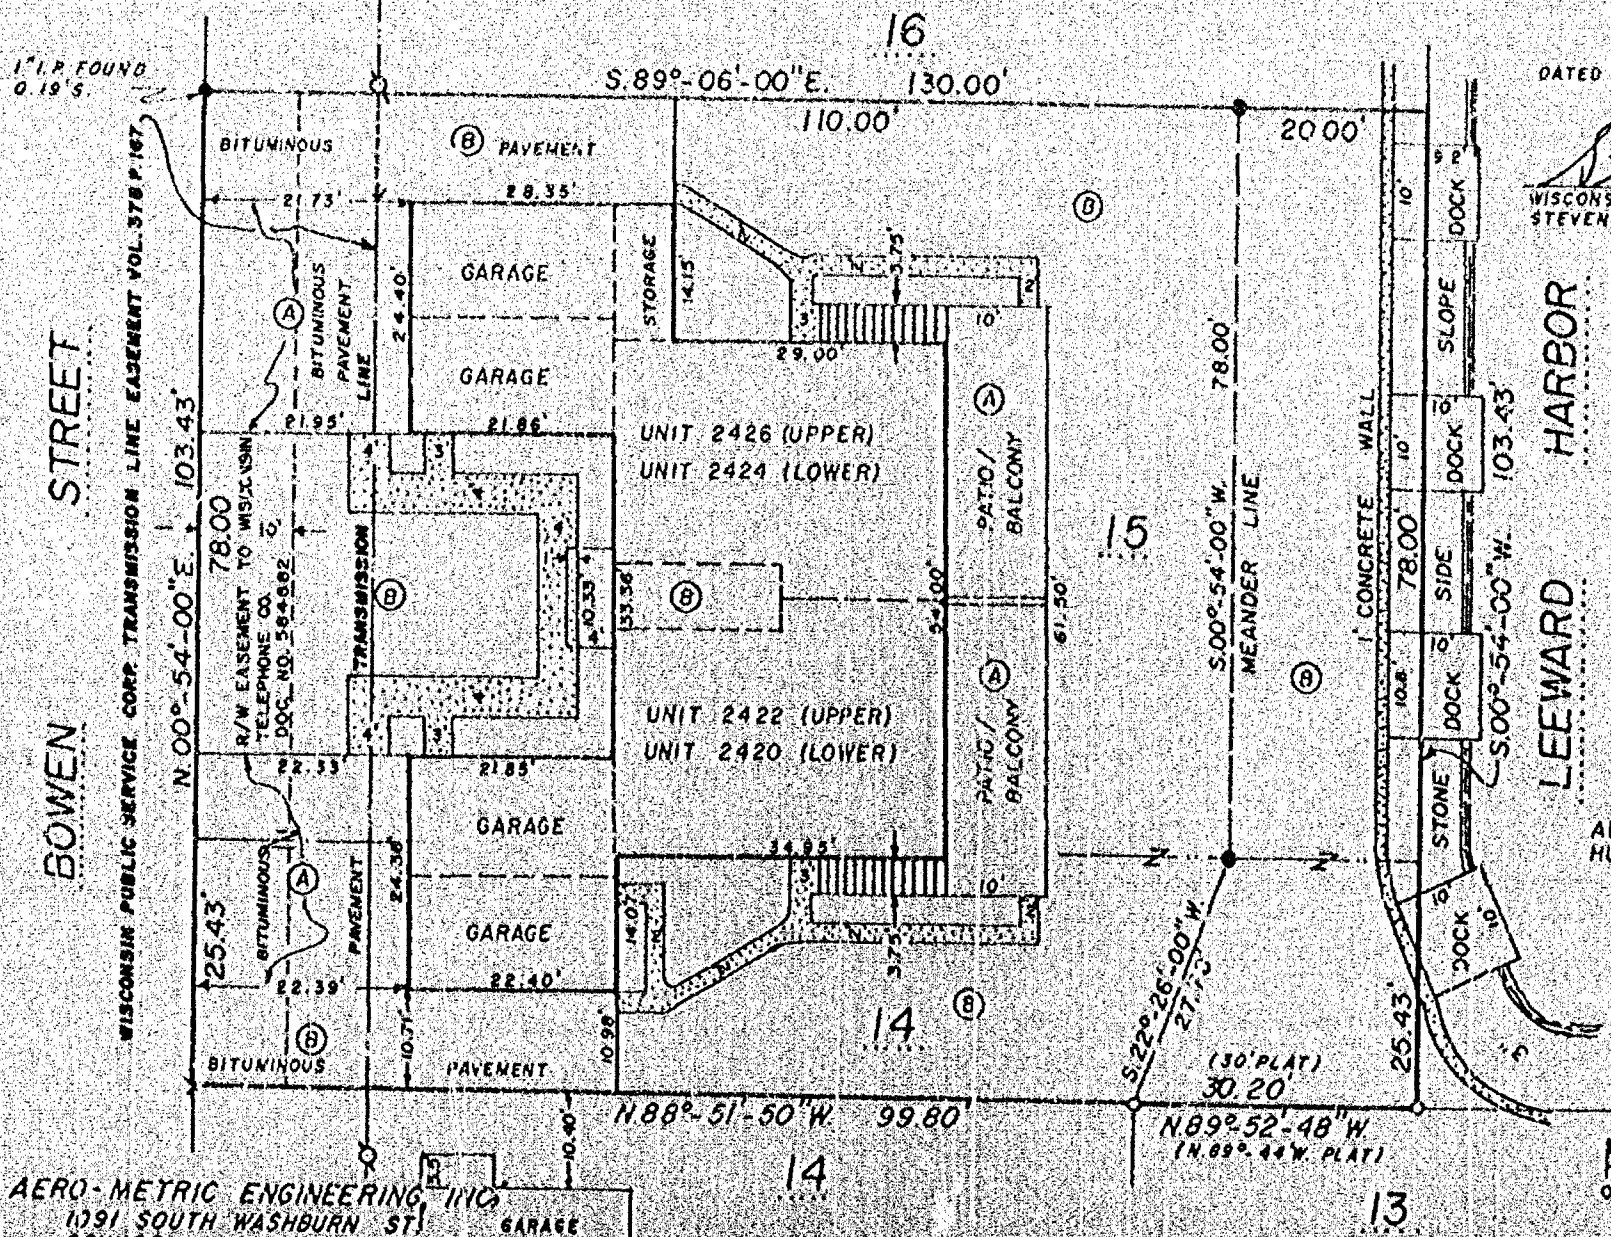

DATED THIS 4th DAY OF April, 1984

Steven T. Chronis
WISCONSIN REGISTERED LAND SURVEYOR, S-913
STEVEN T. CHRONIS



LEGEND
 O = 1"x24" IRON PIPE WEIGHING 160 LBS / LINEAL FOOT SET.
 ● = 1" IRON PIPE FOUND
 ● = 2" IRON PIPE FOUND
 X = CHISELLED CROSS SET IN SIDEWALK
 ALL DISTANCES MEASURED TO THE NEAREST HUNDREDTH OF A FOOT.
 (A) = LIMITED COMMON ELEMENT
 (B) = COMMON ELEMENT
 OTHER THAN UNIT CLASSIFICATION, PATIO / BALCONY, OR PARKING IN FRONT OF GARAGE ALL ELSE IS COMMON AREA.



AERO-METRIC ENGINEERING, INC.
1091 SOUTH WASHBURN ST.
OSHKOSH, WISCONSIN 54901
THIS INSTRUMENT DRAFTED BY STEVEN T. CHRONIS

EXHIBIT "B"

LEEWARD HARBOR CONDOMINIUM


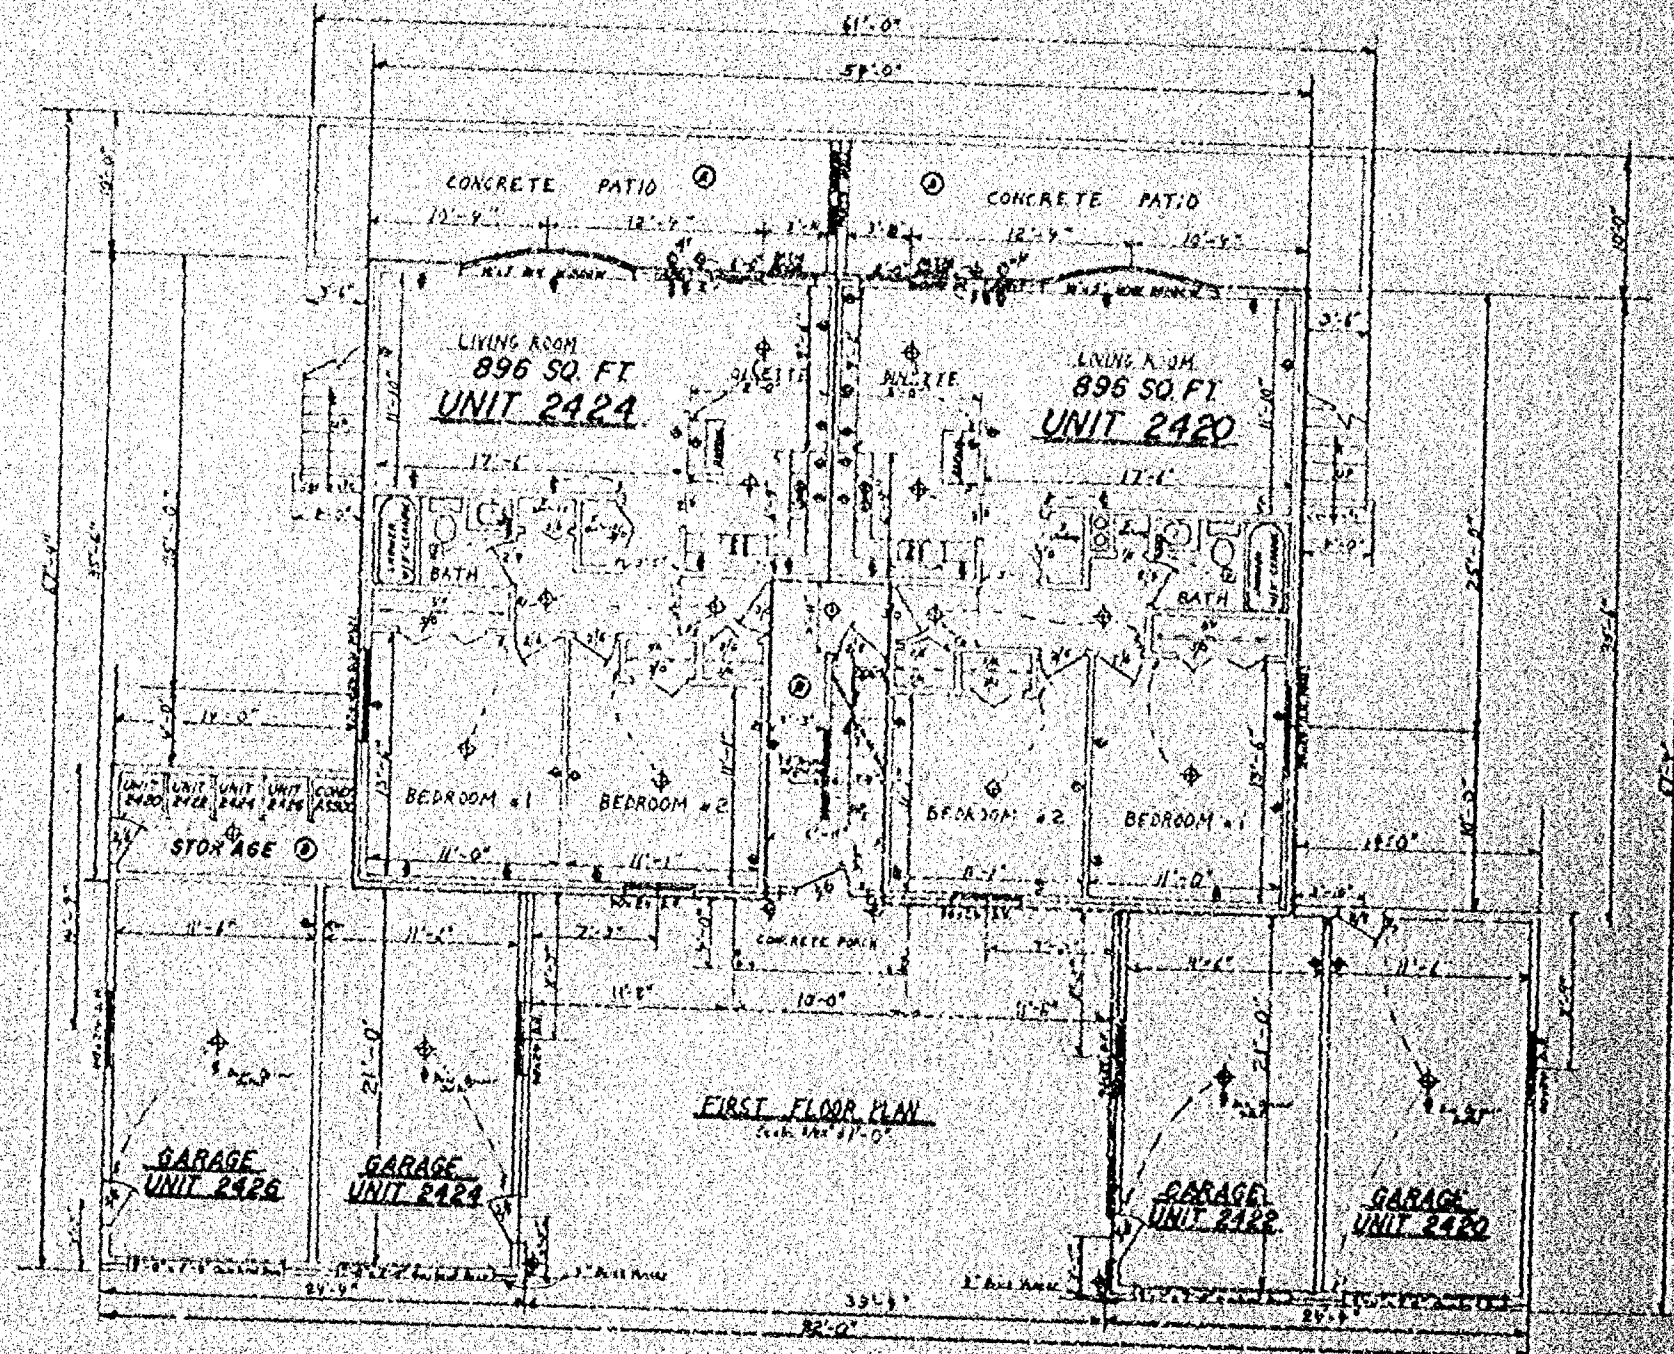


EXHIBIT "C"
(SHEET 1 OF 3)

AERO-METRIC ENGINEERING, INC.
1091 SOUTH WASHINGTON STREET
OSHKOSH, WISCONSIN 54901
THIS INSTRUMENT DRAFTED BY STEVEN E. CIRCHIS

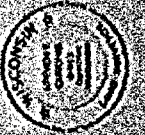

Steven E. Circhis
Professional Engineer
State of Wisconsin
License No. 1000000000000000

UNIT 2424, 2420, 2426, 2422
LEEWARD HARBOR CONDOMINIUM

LEEWARD HARBOR CONDOMINIUM

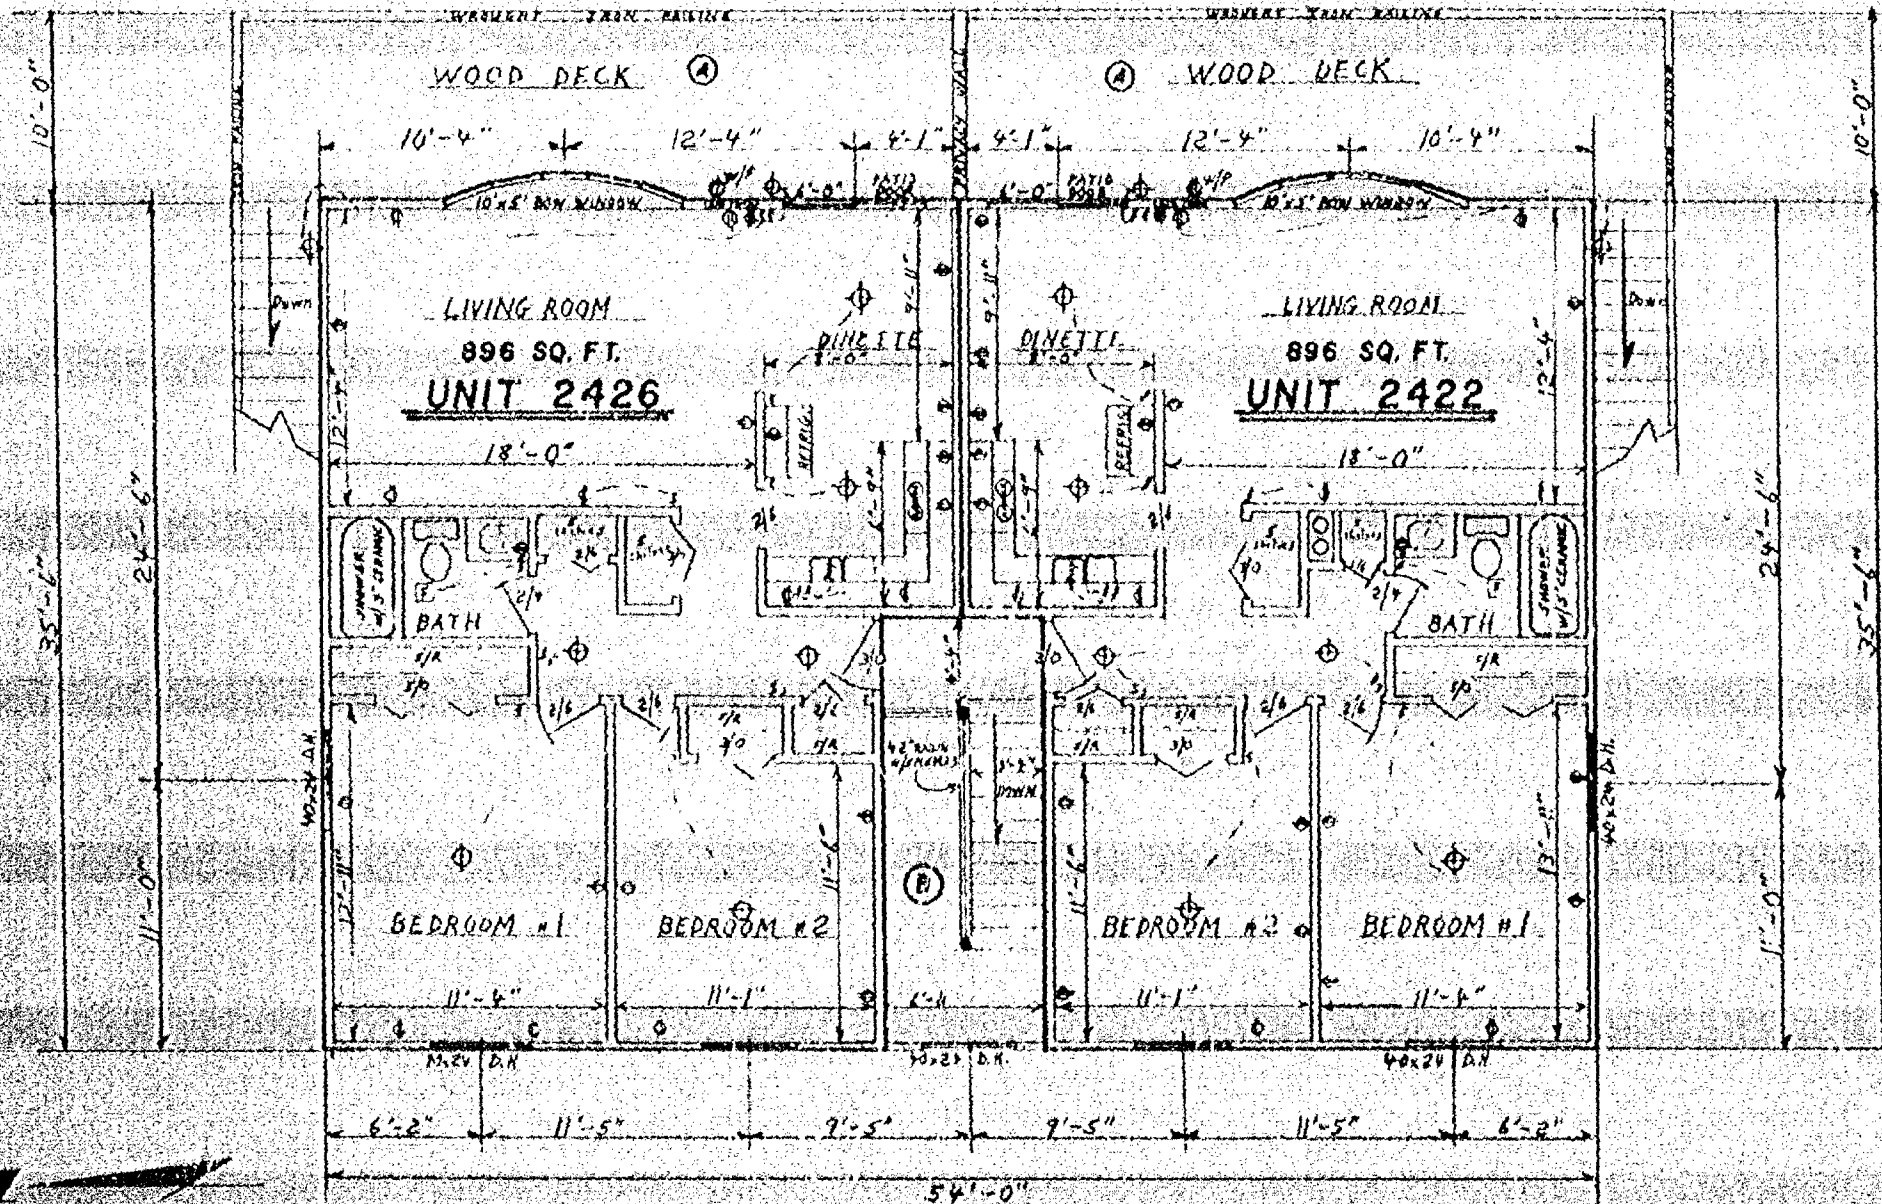


EXHIBIT "C"

(SHEET 2 of 3)

SECOND FLOOR PLAN

Scale 1/8" = 1'-0"


DATED THIS 4th DAY OF April, 1984

Steven T. Chronis
WISCONSIN REGISTERED LAND SURVEYOR, S. 0913
STEVEN T. CHRONIS

AERO-METRIC ENGINEERING, INC.
1091 SOUTH WASHBURN ST.
OSHKOSH, WISCONSIN 54901

THIS INSTRUMENT DRAFTED BY STEVEN T. CHRONIS

—LEEWARD HARBOR CONDOMINIUM—

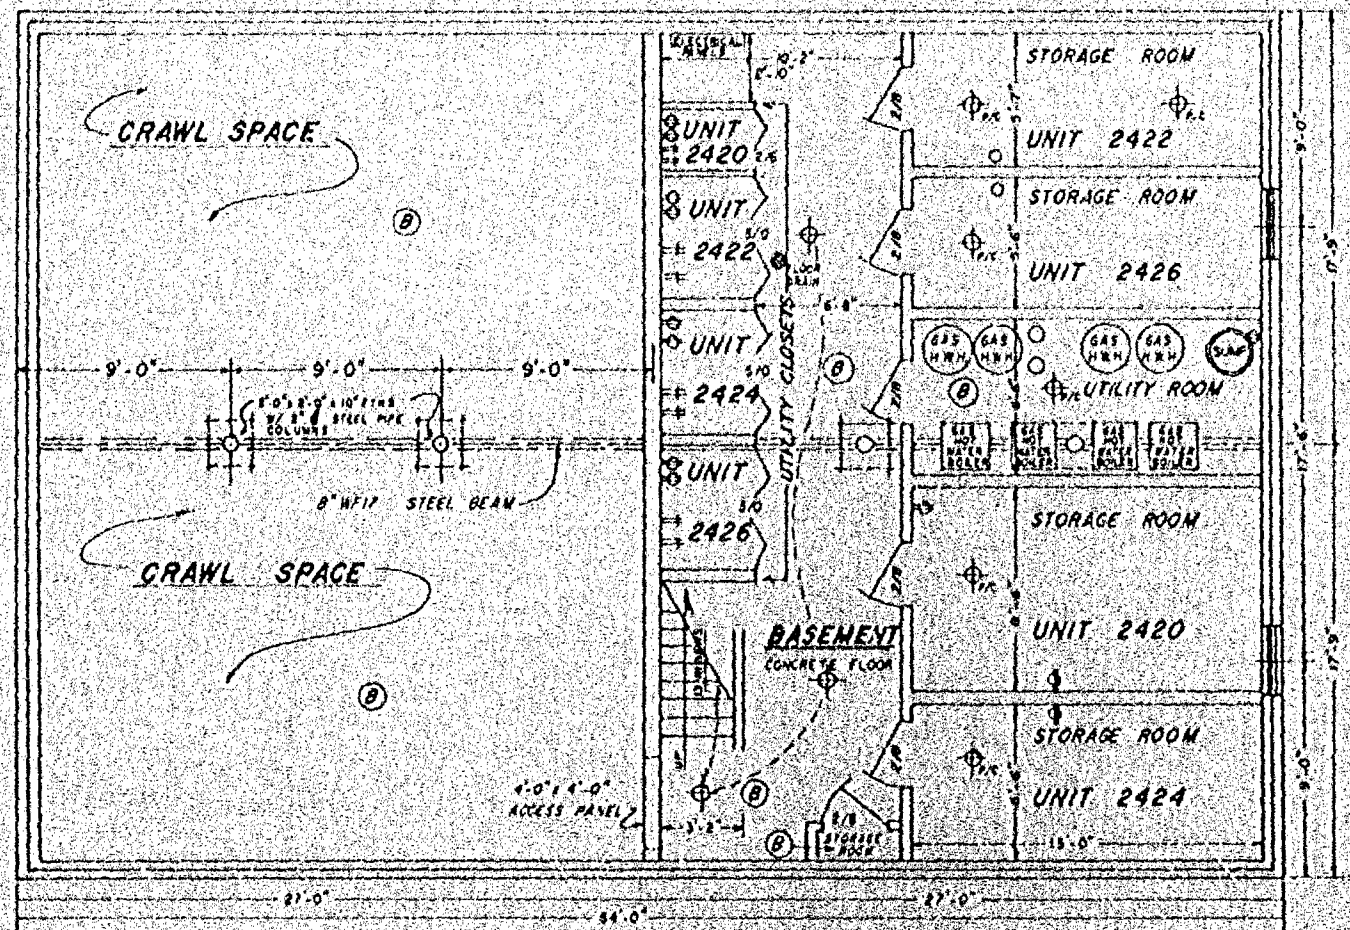

BASEMENT PLAN
SCALE: 1/8" = 1'-0"

EXHIBIT "C"
(SHEET 3 OF 3)

AERO-METRIC ENGINEERING, INC.
1691 SOUTH WASHBURN ST.
OSHKOSH, WISCONSIN 54901

THIS INSTRUMENT DRAFTED BY STEVEN T. CHRONIS



DATED THIS 4th DAY OF April, 1984

Steven T. Chronis
WISCONSIN REGISTERED LAND SURVEYOR, S-0913
STEVEN T. CHRONIS

SHEET 8 OF 8

SURVEYOR'S CERTIFICATE:

I, Lawrence C. Kriescher, Wisconsin Registered Land Surveyor of Aero-Metric Engineering, Inc., certify that I have surveyed, divided and mapped under the direction of Fintan M. Flanagan All of Outlot 12, Third Addition to Westhaven and a part of Tract "1" and Tract "2" of Certified Survey Map No. 190, Document No. 497472 recorded in Volume 1 on Page 190 of Certified Survey Maps in the Winnebago County Register of Deeds office all in the 13th Ward, City of Oshkosh, Winnebago County, Wisconsin containing 21,258.835 square feet of land and being described by: Commencing at the Northwest corner of Outlot 12, Third Addition to Westhaven and being the true point of beginning; running thence Easterly 183.94 feet along the arc of a curve to the left, being the Southerly right-of-way line of Maricopa Drive, having a radius of 360.00 feet, and the chord of which bears N. 75°-35'-01" E. 181.94 feet; thence S. 21°-30'-30" E. 74.48 feet, along the Easterly line of said Outlot 12 to its Southeast corner; thence S. 00°-35'-39" W. 73.03 feet, along the East line of Tract "2" of said Certified Survey Map 190; thence N. 89°-22'-29" W. 190.16 feet; thence N. 00°-31'-15" E. 72.44 feet, along the West line of Tract "1" of said Certified Survey

(Continued on Sheet 2 of 2)

CURVE DATA


CURVE NO.	LOT NO.	RADIUS LENGTH	CHORD BEARING	CHORD LENGTH	CENTRAL ANGLE	ARC LENGTH	TANGENT BEARING	TANGENT BEARING
1-2		360.00'	N 75°-35'-01" E.	181.94'	29°-16'-28"	103.94'	N. 89°-46'-45" W.	N. 60°-56'-47" E.
	1	360.00'	N. 82°-54'-08" E.	91.72'	14°-38'-14"	91.97'	N. 89°-46'-45" W.	N. 75°-35'-01" E.
	2	360.00'	N. 68°-15'-54" E.	91.72'	14°-38'-14"	91.97'	S 75°-35'-01" W.	N. 60°-56'-47" E.

DATED THIS 3RD DAY OF APRIL, 1984

Lawrence C. Kriescher

WISCONSIN REGISTERED LAND SURVEYOR S-1599
LAWRENCE C. KRIESCHER

THIRD ADDITION TO WESTHAVEN

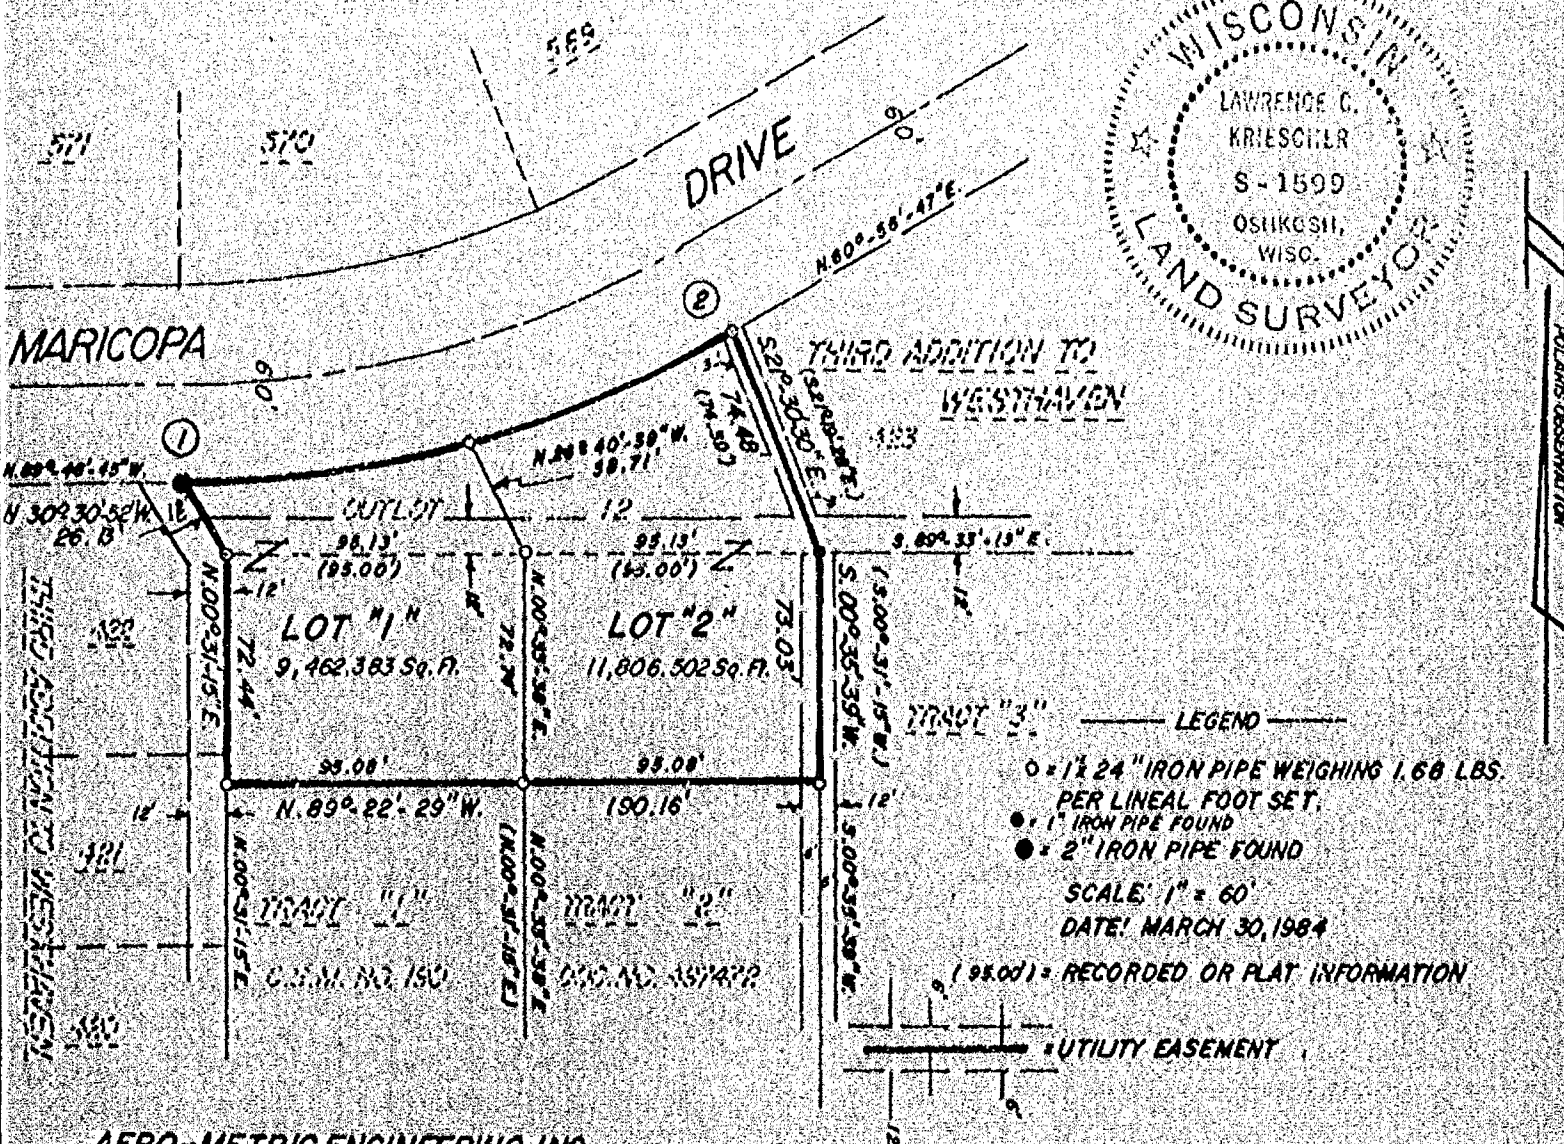

AERO-METRIC ENGINEERING INC.

1091 SOUTH WASHBURN STREET

OSHKOSH, WISCONSIN 54901



L-1265

STATE OF WISCONSIN }
WINNEBAGO COUNTY } SS

Sheet 2 of 2


Map 190; thence N. 30°-30'-52" W. 26.13 feet; along the Westerly line of said Outlot 12 to the true point of beginning.

That such is a correct representation of all exterior boundaries of the land surveyed.

That I have fully complied with the provisions of Chapter 236.34 of the Wisconsin Statutes and the Land Subdivision Ordinance of the City of Oshkosh in surveying and mapping the same.

Dated this 3RD day of APRIL, 1984

Lawrence C. Kriescher
Wisconsin Registered Land Surveyor S-1599
Lawrence C. Kriescher

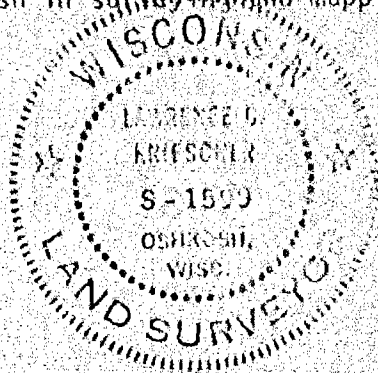

OWNER'S CERTIFICATE:

As owners, we hereby certify that we caused the land described on this Certified Survey Map to be surveyed, divided and mapped as represented on this map.

Dated this _____ day of _____, 1984

In the Presence of:

Fintan M. Flanagan

Carol Jean Flanagan

Fintan M. Flanagan, Trustee

STATE OF WISCONSIN }
WINNEBAGO COUNTY } SS

Personally came before me this _____ day of _____, 1984, the above named Fintan M. Flanagan and Carol Jean Flanagan to me known to be the persons who executed the foregoing instrument and acknowledged the same.

Notary Public _____, Wisconsin
My Commission expires _____

CITY PLANNING COMMISSION CERTIFICATE:

This Certified Survey Map of all of Outlot 12, Third Addition to Westhaven, and a part of Tract "1" and Tract "2" of Certified Survey Map No. 190, Document No. 497472, Fintan M. Flanagan and Carol Jean Flanagan and Fintan M. Flanagan as Trustee, owners, is hereby approved.

Date _____



Paul Ehrfurth
Secretary of Planning Commission

Lot One (1) in MORGAN PLAT, in the Fourteenth Ward, City of
Oshkosh, Winnebago County, Wisconsin.

1 STORY HOUSE WITH ATTACHED GARAGE

NO BUILDING ENCROACHMENTS PRESENT

SOHM: 1855 GEORGIA ST.
OSHKOSH, WIS.

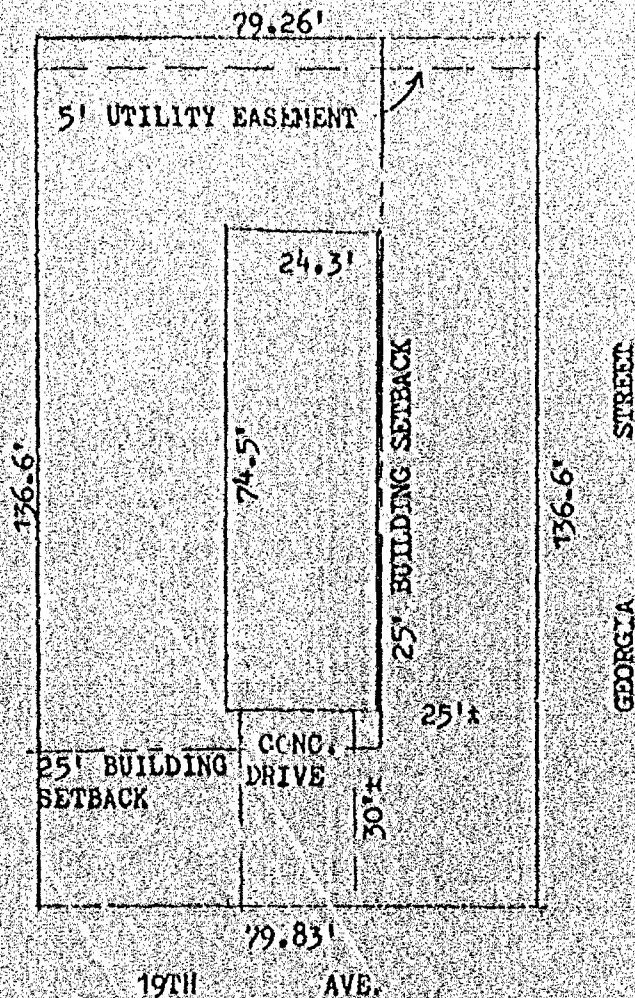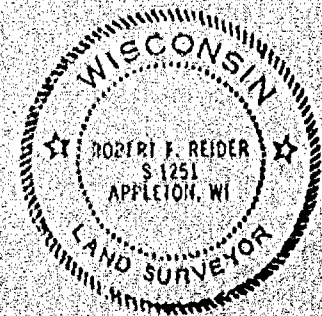

I, ROBERT F. REIDER
certify that this mortgage inspection was made by me or
under my direction and control of the described property on,
JANUARY 25, 1984, according to the official records
and that this drawing is a true representation of the
principal building lines thereon and is accurate to the
best of my knowledge and belief. Knutson Mortgage Corp.,
in agreement with Carow Land Surveying Co., Inc. has
waivered parts of Administrative Code A-E 5.01 (3 through 7).
THIS IS NOT A BOUNDARY SURVEY NOR INTENDED TO BE.
THIS MORTGAGE INSPECTION IS MADE FOR THE EXCLUSIVE USE OF:
Knutson Mortgage & Financial Corp.

Robert F. Reider 2-3-84
LTC

REVISIONS		Knutson Mortgage & Financial Corp. P.O. Box 1893, Appleton, Wis. 54913-1893	
		CAROW LAND SURVEYING CO., INC. P.O. BOX 1297 1837 W. WISCONSIN AVE. • APPLETON, WI 54912	
DRAWN BY	MV	SCALE	1"=30'
APPD	X	DATE	2-1-84
		DRAWING NO	842.5


DESCRIPTION: LOTS TEN AND ELEVEN (10 & 11), BLOCK "8", BALDWIN, HEATH AND CHITTENDENS ADDITION, TENTH WARD, CITY OF OSHKOSH, WINNEBAGO COUNTY, WISCONSIN.

BUYERS: VILLEGAS, FRANCISCO & IRMA C.

ADDRESS: 1125 GRAND STREET

NO BUILDING ENCROACHMENTS PRESENT.

2-STORY HOUSE WITH ATTACHED GARAGE

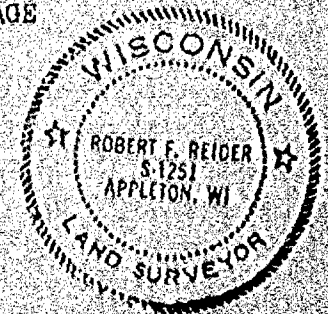


I, ROBERT F. REIDER

certify that this mortgage inspection was made by me or under my direction and control of the described property on, FEBRUARY 6, 1984, according to the official records and that this drawing is a true representation of the principal building lines thereon and is accurate to the best of my knowledge and belief. Knutson Mortgage Corp., in agreement with Carow Land Surveying Co., Inc. has waived parts of Administrative Code A-E 5.01 (3 through 7). THIS IS NOT A BOUNDARY SURVEY NOR INTENDED TO BE. THIS MORTGAGE INSPECTION IS MADE FOR THE EXCLUSIVE USE OF Knutson Mortgage & Financial Corp.



Robert F. Reider 2-7-84
LFC

REVISIONS	Knutson Mortgage & Financial Corp. P.O. Box 1893, Appleton, Wis. 54913-1893		
	CAROW LAND SURVEYING CO., INC. P.O. BOX 1297 1837 W WISCONSIN AVE. APPLETON, WI 54912		
	DRAWN BY th-mw KJV	SCALE 1"=30'	DRAWING NO. 842.26
	APP'D ✓	DATE 2-7-84	

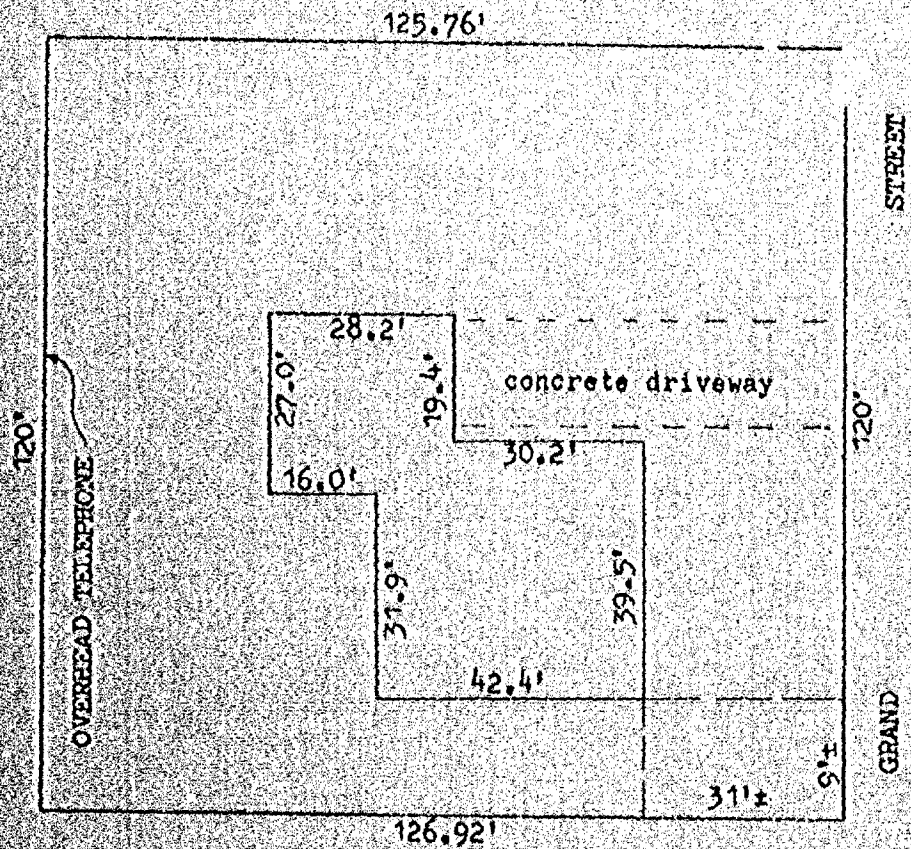

FOURFIFTY CAMPBELL PLACE, A CONDOMINIUM

OSHKOSH, WI

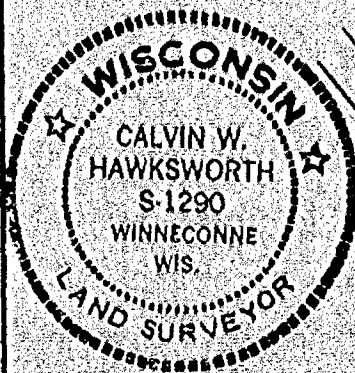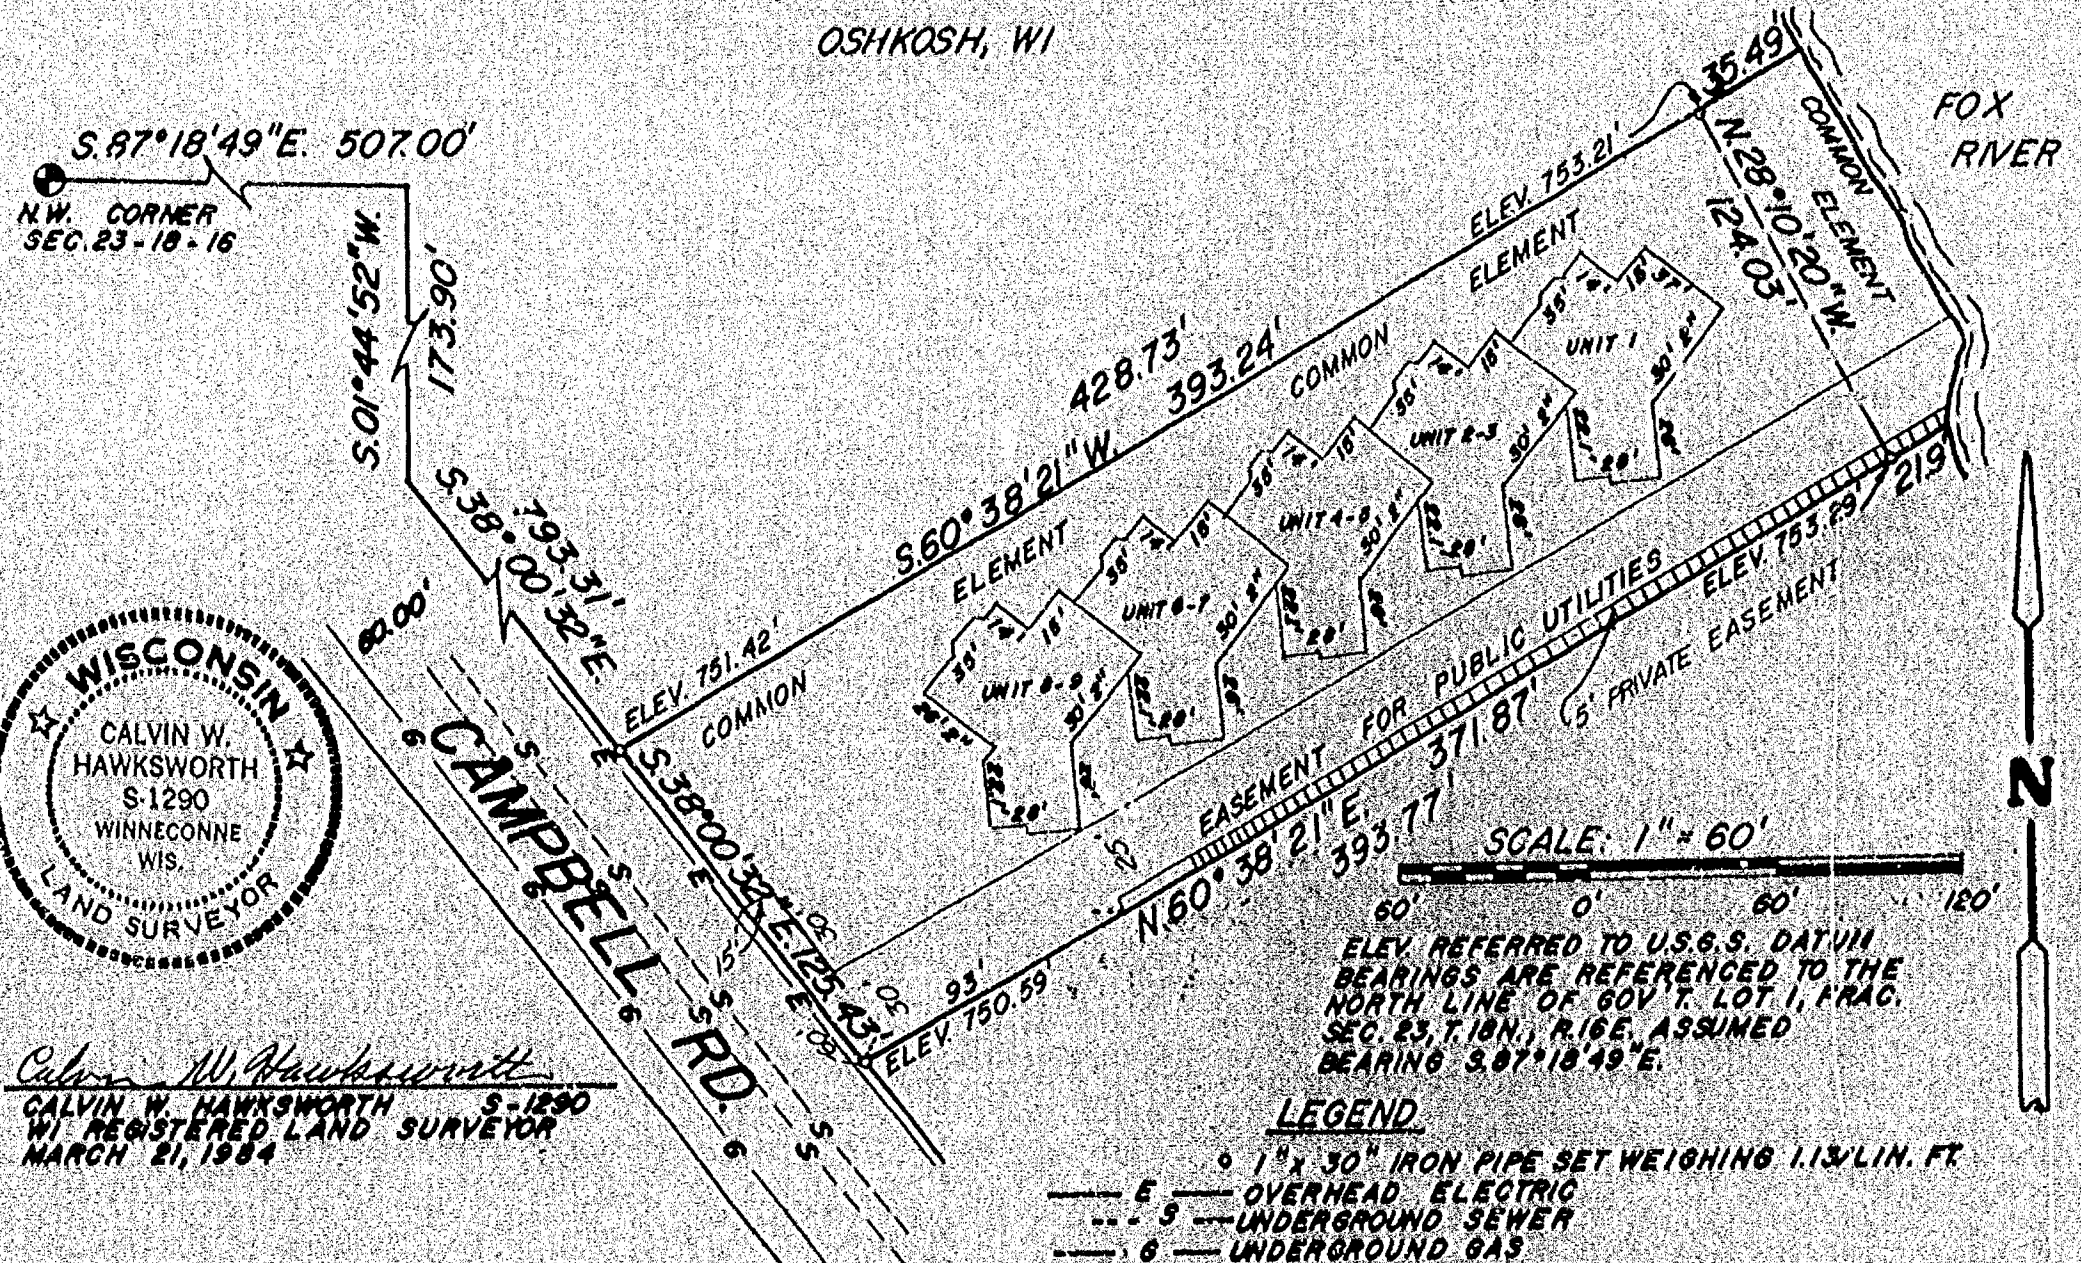

Calvin W. Hawksworth
CALVIN W. HAWKSWORTH S-1290
WI REGISTERED LAND SURVEYOR
MARCH 21, 1984

SAYLER SURVEY, INC. LAND SURVEYORS WINNECONNE, WI FB. 45 PG. 65 0-001393

Stock No. 26273

FOURFIFTY CAMPBELL PLACE, A Condominium

Oshkosh, WI

SURVEYOR'S CERTIFICATE

I, Calvin W. Hawksworth, registered land surveyor, hereby certify:

That I have surveyed, divided and mapped the parcel of land located in part of Government Lot 1 of Section 23, T.18N., R.16E., in the 16th Ward, City of Oshkosh, as per Leaches Map of 1894, Winnebago County, Wisconsin, described as follows: Beginning at a point that is 507.00 ft. S.87°18'49"E.; 173.90 ft. S.01°04'52"W. and 293.31 ft. S.38°00'32"E. of the Northwest corner of said Section 23. From that point running S.38°00'32"E. 125.45 ft. along the easterly right-of-way line of Campbell Road; thence N.60°38'21"E. 371.87 ft.; thence N.28°10'20"W. 124.03 ft. along a meander line; thence S.60°38'21"W. 393.24 ft. to the point of beginning, including all the land lying between the meander line and the Fox River.

That this map is a correct representation of the condominium described and that the identification and location of each unit and the common elements can be determined from the map.

I, hereby certify: that I have surveyed the above described real estate and all bounds and measurements shown are correct and complete and contain a complete legal description of the real estate; that all buildings, improvements, boundary fences, recorded and apparent easements, adjoining streets and alleys, exits, entrances, curb cuts, street and highway reservations and dedications, and utility connections are accurately shown and located and identified with any applicable recording data; that there are no encroachments on adjoining premises, streets or alleys and no encroachments on the real estate by improvements on adjoining premises, appurtenant easements or improvements on the real estate other than shown; that all utilities leading to and serving the real estate are within public right-of-ways or public or private utility easements; that any flood plain boundaries (as defined by local, county, state or federal governments or their agencies) are shown; and the existing buildings and improvements do not violate any current zoning ordinance relating to setbacks or location or any covenants or restrictions of record.

This survey map may be relied upon by the present owners of the real estate and those who purchase, acquire a mortgage interest or guarantee title to within one year.

Calvin W. Hawksworth
 Calvin W. Hawksworth S-1290
 WI Registered Land Surveyor
 March 21, 1984



SURVEYOR'S CERTIFICATE:

I, Lawrence C. Kriescher, Wisconsin Registered Land Surveyor of Aero-Metric Engineering, Inc., certify that I have surveyed, divided and mapped under the direction of Mary Boss, the South thirty (30) feet of Lot 1, and all of Lot 2 and Lot 3 in Block 4, in the Algoma Park Plat, Twelfth (12th) Ward, City of Oshkosh, Winnebago County, Wisconsin containing 18,139.372 square feet of land and being described by: Commencing at the Southwest corner of Lot 3 of Algoma Park Plat and being the true point of beginning, thence North 129.66 feet along the East line of Crane Street, thence N. 89°-05'-49" E. 139.37 feet to a point on the East line of Lot 1, thence S. 00°-03'-22" W. 130.80 feet along the East line of Lots 1, 2 and 3 to the Southeast corner of Lot 3, thence S. 89°-33'-55" W. 139.23 feet along the South line of Lot 3 to the true point of beginning.


That such is a correct representation of all exterior boundaries of the land surveyed.

That I have fully complied with the provisions of Chapter 236.34 of the Wisconsin Statutes and the Land Subdivision Ordinance of the City of Oshkosh in surveying and mapping the same.

Dated this 15TH day of MAY, 1984

Lawrence C. Kriescher

Wisconsin Registered Land Surveyor S-1599
Lawrence C. Kriescher

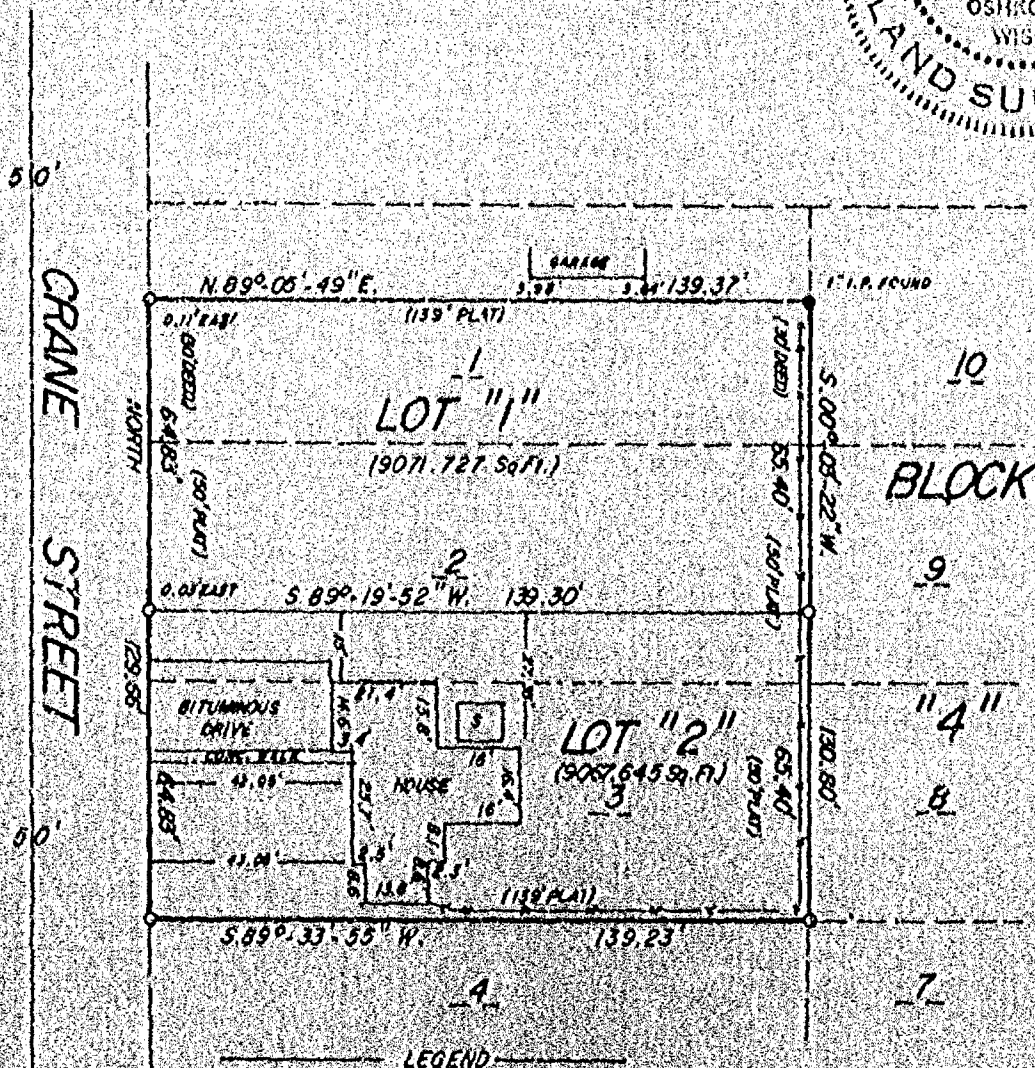

0-1"x.24" IRON PIPE WEIGHING
1.68 LBS. PER FOOT SET
SCALE: 1" = 40'
DATE: MAY 15, 1984
NB. 77 PG. 76

AERO-METRIC ENGINEERING INC.

1091 SOUTH WASHBURN STREET

OSHKOSH, WISCONSIN 54901



STATE OF WISCONSIN }
WINNEBAGO COUNTY }

Sheet 2 of 2

OWNER'S CERTIFICATE:

As owners, we hereby certify that we caused the land described on this Certified Survey Map to be surveyed, divided and mapped as represented on this map.

Dated this 22 day of May, 1984

In the Presence of:

Tateus Tomaschewski
Tateus Tomaschewski

Barbara Tomaschewski
Barbara Tomaschewski

STATE OF WISCONSIN }
WINNEBAGO COUNTY }

Personally came before me this 22 day of May, 1984, the above named Tateus Tomaschewski and Barbara Tomaschewski to me known to be the persons who executed the foregoing instrument and acknowledged the same.

May L. Gropp
Notary Public Oshkosh, Wis. Wisconsin
My Commission Expires Dec. 31, 1989

CITY DEPT. OF COMMUNITY DEVELOPMENT APPROVAL

This Certified Survey Map of the North 30 feet of Lot 1 and all of Lot 2 and Lot 3, in the Algoma Park Plat, Twelfth (12th) Ward, City of Oshkosh, Tateus Tomaschewski and Barbara Tomaschewski, owners, is hereby approved.

Date

5/18/84

Paul Ehrfurth
Planning Director

Dated this 15th day of MAY, 1984

Lawrence C. Kriescher
Wisconsin Registered Land Surveyor S-1599
Lawrence C. Kriescher

611302

Register's Office
Winnebago County, Wis.
Received for record this 22nd
day of May, A.D., 1984
at 2:30 o'clock P.M. and
recorded in Vol. 1 of S.M.
on page 1249
Mary Ann Adams
Register of Deeds



Mary d. Bros

Pd
6-2

L-1280

1373-S

CERTIFIED SURVEY MAP NO. 1252

BEING LOTS 1, 2, 3, 4 AND 5 OF BLOCK 4 AND THE SOUTHERLY 13.0 FT. OF THAT PORTION OF 5TH STREET (NOW VACATED) LYING EAST OF THE WEST LINE OF SAID LOT 1 AND WEST OF THE EAST LINE OF SAID LOT 5, ALL IN THE PLAT OF THE ORIGINAL THIRD WARD, CITY OF OSHKOSH, WINNEBAGO COUNTY, WISCONSIN, PER LEACH'S MAP OF 1894.

○ DENOTES 1 INCH DIAMETER IRON PIPE 24" LONG WEIGHING NOT LESS THAN 1.13 LBS PER LINEAL FOOT FOUND OR SET.


□ DENOTES P.R. NAIL SET OR FOUND.

ALL DIMENSIONS ARE MEASURED TO THE NEAREST HUNDREDTH OF A FOOT.


NORTH IS REFERENCED TO THE EAST LINE OF NEBRASKA STREET WHICH HAS AN ASSUMED BEARING OF NORTH 00°22'48" WEST.

INTERIOR ANGLES

- A) 90-40-23
- B) 73-30-57
- C) 106-29-03
- D) 89-19-37

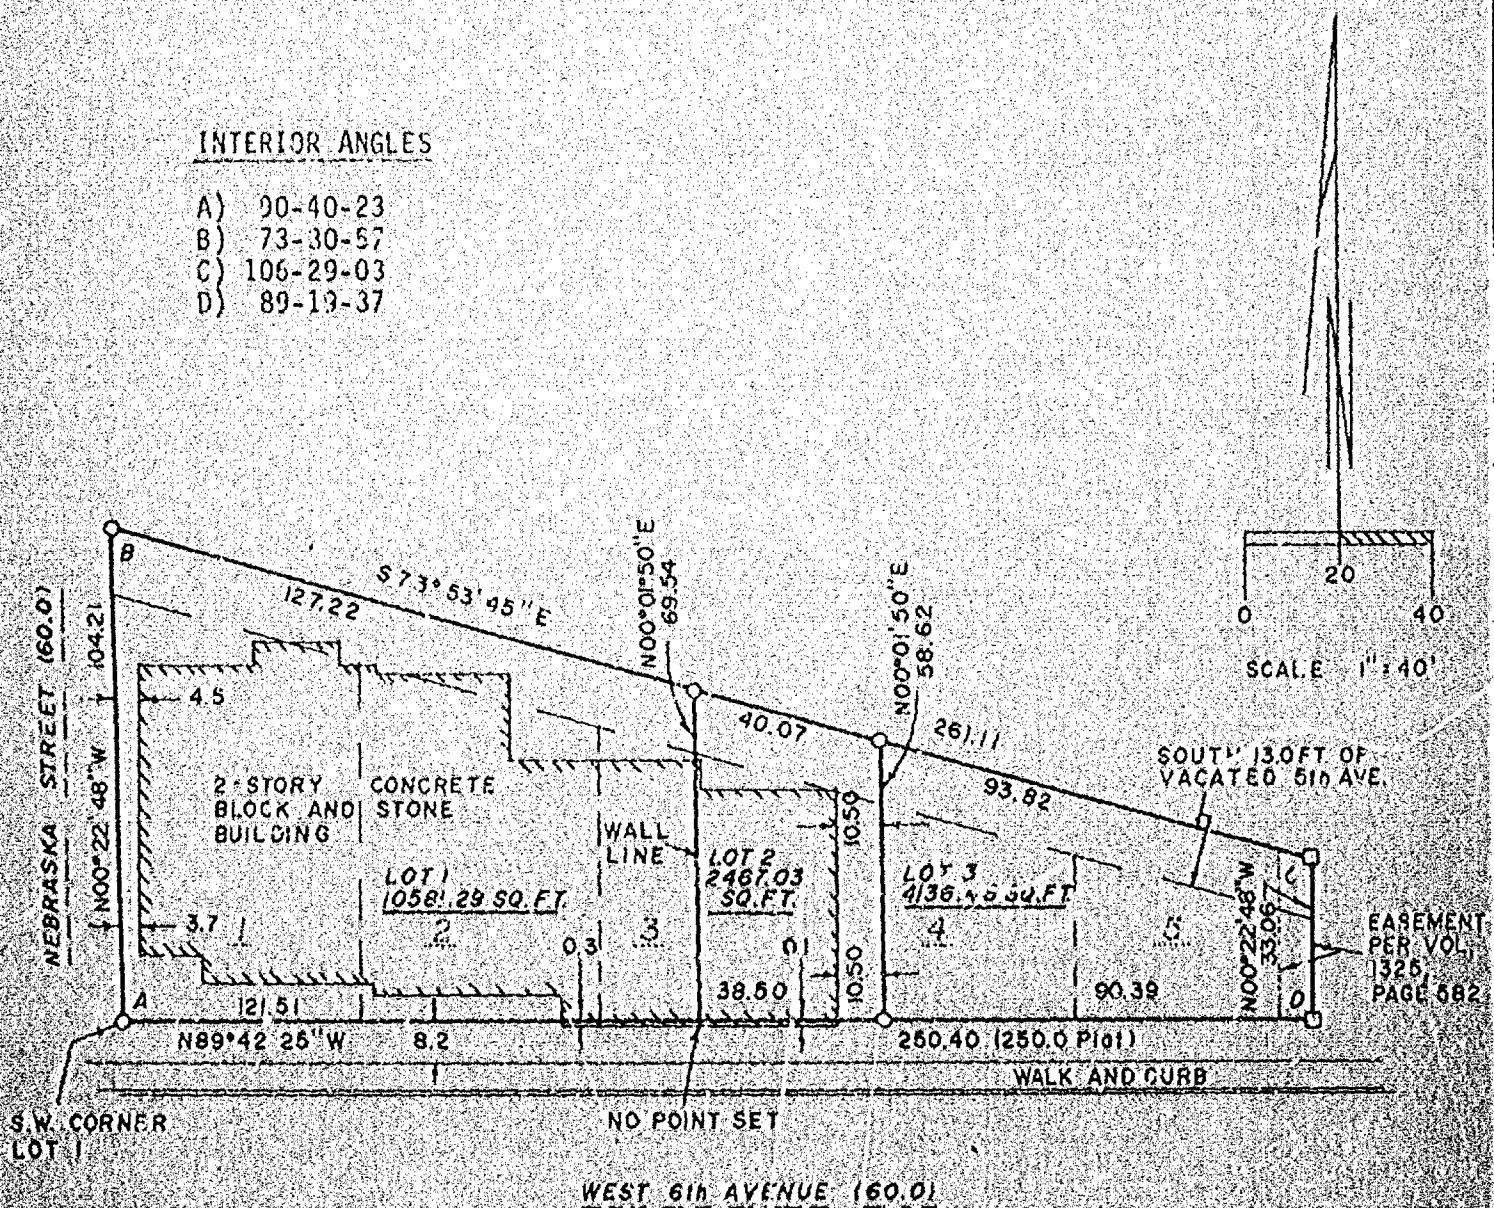

national survey & engineering
 417 NORTH SAWYER STREET/P.O. BOX 2963
 OSHKOSH, WISCONSIN 54903
 (414) 426-2800

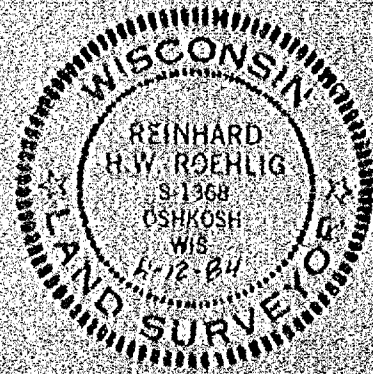

1373-S

CERTIFIED SURVEY MAP NO. 1252.

BEING LOTS 1, 2, 3, 4 AND 5 OF BLOCK 4 AND THE SOUTHERLY 13.0 FT. OF THAT PORTION OF 5th STREET (NOW VACATED) LYING EAST OF THE WEST LINE OF SAID LOT 1 AND WEST OF THE EAST LINE OF SAID LOT 5, ALL IN THE PLAT OF THE ORIGINAL THIRD WARD, CITY OF OSHKOSH, WINNEBAGO COUNTY, WISCONSIN, PER LEACH'S MAP OF 1894.

SURVEYOR'S CERTIFICATE:
STATE OF WISCONSIN)

WINNEBAGO COUNTY) :SS

I, REINHARD ROEHLIG, Wisconsin Registered Land Surveyor, do hereby certify:

THAT I have surveyed and mapped Block 4 in the Plat of the Original Third Ward per Leach's map of 1894 and part of vacated 5th Avenue, all in the third ward, City of Oshkosh, Winnebago County, Wisconsin, which is bounded and described as follows:

Commencing at the southwest corner of Lot 1 in said Block 4, thence North 00-22-48 West along the east line of Nebraska Street 104.21 ft. to a point, thence South 73-53-45 East 261.11 ft. to a point on the east line of lot 5 extended north, thence South 00-22-48 East along the extended east line and actual east line of said Lot 5 aforesaid 33.06 ft. to a point on the north line of West 6th Avenue, thence North 89-42-25 West along said north line of West Avenue (also the south line of Block 4) 250.40 ft. to the point of beginning.

THAT I have made this survey and land division and map by the direction of THE GRANARY RESTAURANT OF OSHKOSH, INC., (John O. Reiden, President), owner of said land.


THAT such map is a correct representation of all the exterior boundaries of the land surveyed and the land division thereof made.

THAT I have fully complied with the provisions of Chapter 236 of the Wisconsin Statutes and the Land Subdivision Ordinance of the City of Oshkosh.

DATE, 7-12-84.

Reinhard Roehlig
Reinhard Roehlig, Registered
Land Surveyor S-1368

SHEET 2 OF 3

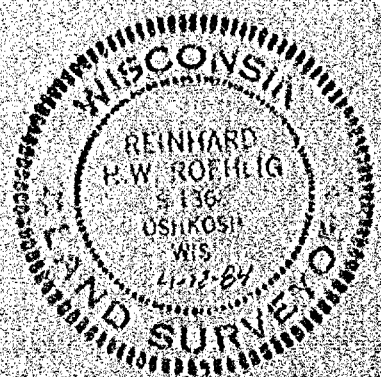

1373-S

CERTIFIED SURVEY MAP NO. 1252

BEING LOTS 1, 2, 3, 4 AND 5 OF BLOCK 4 AND THE SOUTHERLY 13.0 FT. OF THAT PORTION OF 5th STREET (NOW VACATED) LYING EAST OF THE WEST LINE OF SAID LOT 1 AND WEST OF THE EAST LINE OF SAID LOT 5, ALL IN THE PLAT OF THE ORIGINAL THIRD WARD, CITY OF OSHKOSH, WINNEBAGO COUNTY, WISCONSIN, PER LEACH'S MAP OF 1894.

OWNER'S CERTIFICATE:

AS PRESIDENT The Granary Restaurant of Oshkosh, Inc., I hereby certify that I caused the land described on this map to be surveyed and mapped as represented on this map in accordance with the City of Oshkosh Subdivision Ordinance.

WITNESS my hand and seal of said corporate officer this 22nd day of May, 1984.

John O. Rieder (President)

STATE OF WISCONSIN)

188

WINNEBAGO COUNTY)

PERSONALLY came before me this 22nd day of May, 1984 the above named John O. Rieder, to me known to be the person who executed the foregoing instrument and acknowledged the same.

Notary Public, Winnebago County, State of Wisconsin

My Commission Expires 15 Dec 1985

CITY OF OSHKOSH COMMON COUNCIL CERTIFICATE:

THIS CERTIFIED SURVEY MAP of Block 4 in the Plat of the Original Third Ward, City of Oshkosh, Per Leach's Map of 1894 along with part of vacated 5th Avenue, The Granary Restaurant of Oshkosh Inc., owner, is hereby approved.

Date 5/24/84

Kathleen M. Gump
Mayor, City of Oshkosh

THIS INSTRUMENT WAS DRAFTED BY REINHARD ROEHLIG.

611506

Register's Office

Sheet 3 of 3

Winnebago County, Wis.

Received for record this 25th day of May, A.D. 1984 at 1:00 o'clock P.M. and recorded in Vol. 1 of S.M. on page 1252

Register of Deeds



Schmitt Abstract chg

PLAT OF SURVEY

KNOWN AS 1455 WESTFIELD STREET, BEING LOT 3 IN SMITH ACRES, IN THE 15TH WARD, CITY OF OSHKOSH, WINNEBAGO COUNTY, WISCONSIN.

SURVEY NO. 1446-K


MAY 23, 1984

SURVEY FOR OSHKOSH SAVINGS
APPLICANT: MICHAEL SHEPHERD
MONUMENT WAIVER ON FILE

PLAT DIMENSIONS WHERE DIFFERENT FROM FIELD MEASUREMENTS.


NOTES: MR. SHEPHERD ADVISES THAT THE PROPERTY OWNERS IN THIS AREA AUTHORIZE AN ABSESSOR'S PLAT OF THIS AREA DUE TO THE STRONG EVIDENCE THAT THE CORNERS SET IN THE FIELD DO NOT CONFORM TO THE DATA ON THE RECORDED PLAT.

OSHKOSH AVENUE

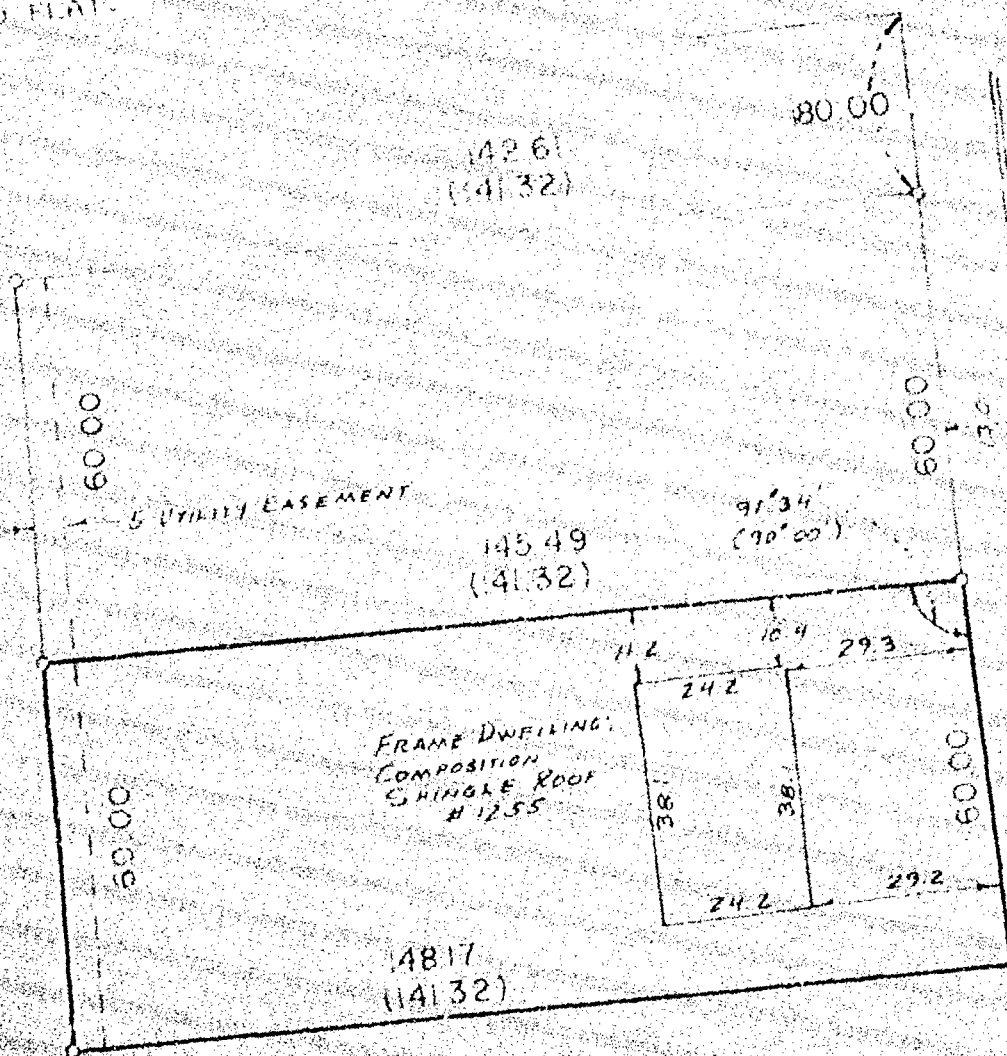

0- CRIMPED 1" PIPE FOUND

I Certify that I have surveyed the above described property (Property), and the above map is a true representation thereof and shows the size and location of the Property, its exterior boundaries, the location and dimensions of all visible structures thereon, boundary, fences, apparent easements and roadways and visible encroachments, if any. This survey is made for the exclusive use of the present owners of the Property, and also those who purchase, mortgage, or guarantee the title thereto, within one (1) year from date hereof.

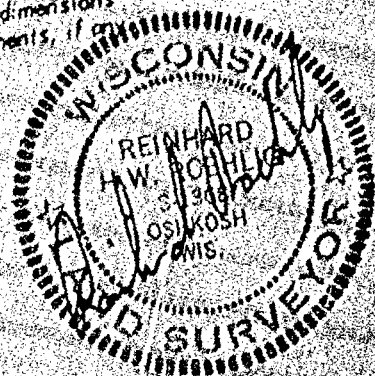

national survey & engineering
317 NORTH SAYER STREET / PO BOX 2963
OSHKOSH, WISCONSIN 54903
(414) 426-2800

PLAT OF SURVEY


KNOWN AS 815 CAPE STREET, BEING LOTS 14 AND 15 AND THE NORTHERLY 12.85 FT. OF LOTS 2 AND 3 IN BLOCK 6 OF BOWEN'S ADDITION IN THE 8TH WARD, CITY OF OSHKOSH, WINNEBAGO COUNTY, WISCONSIN, PER LEACH'S MAP OF 1894.

MAY 23, 1984

SURVEY FOR OSHKOSH SAVINGS
APPLICANT MARK ABLER
MONUMENT WAIVER ON FILE

SURVEY NO. 3447-M


ALL PLAT DIMENSIONS WERE DIFFERENT FROM FIELD MEASUREMENTS.

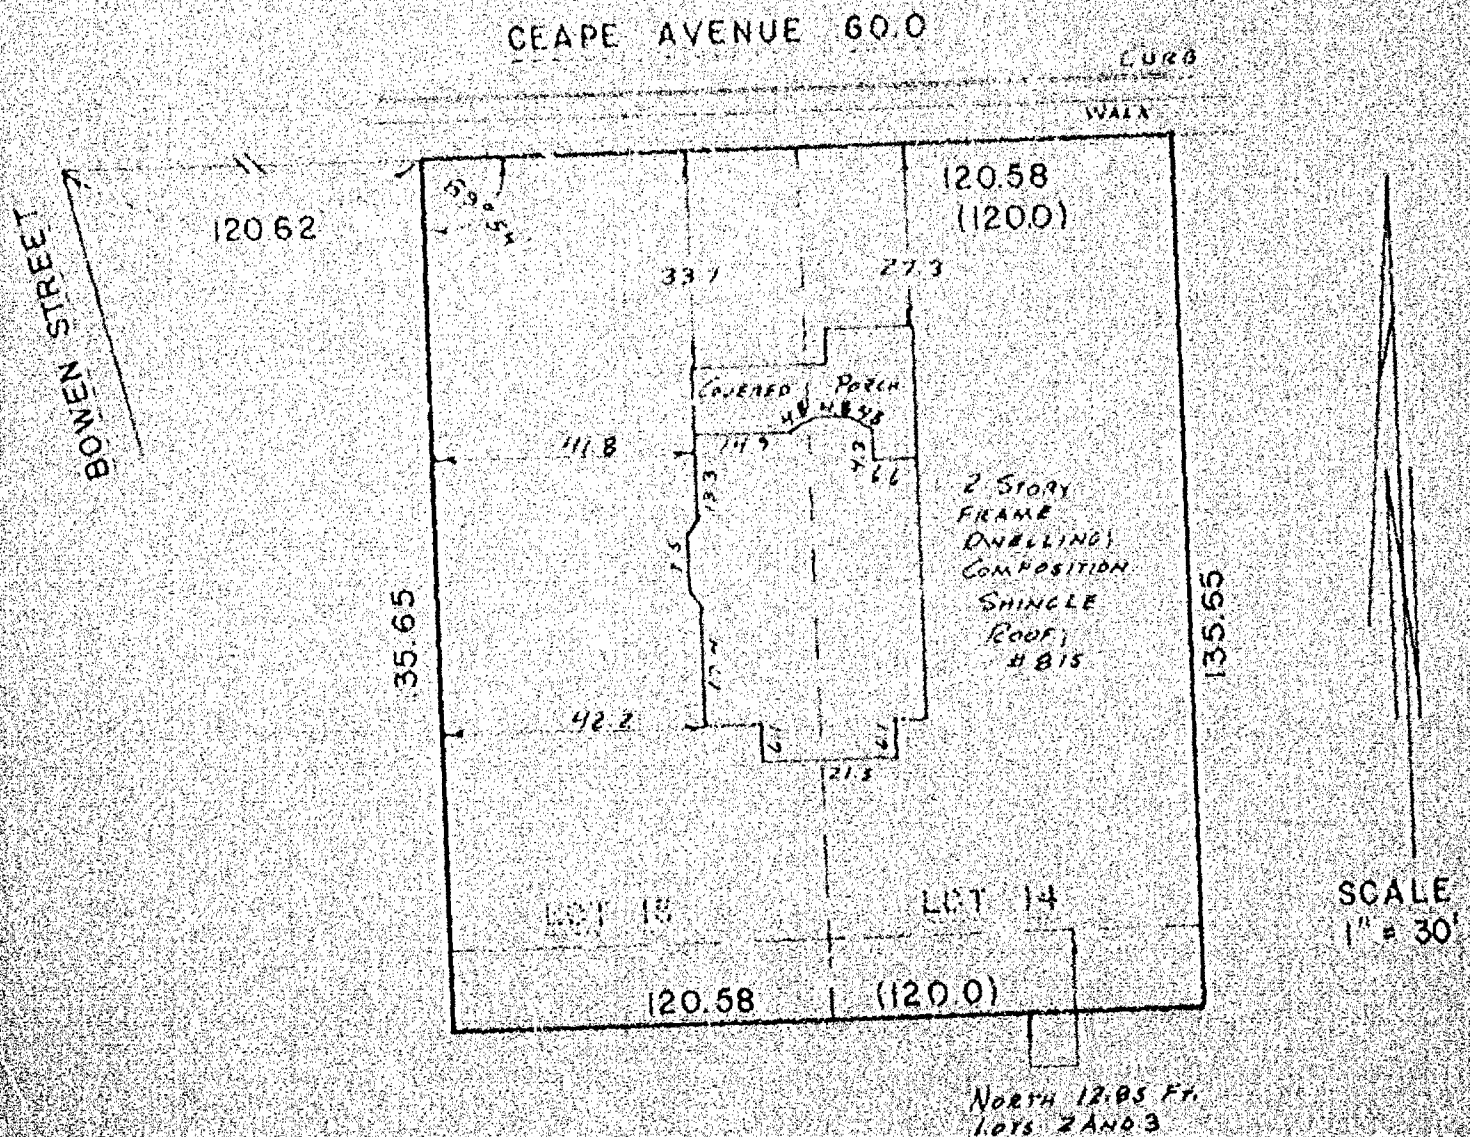

I Certify that I have surveyed the above described property (Property), and the above map is a true representation thereof and shows the size and location of the Property, its exterior boundaries, the location and dimensions of all visible structures thereon, boundary, fences, apparent easements and roadways and visible encroachments, if any. This survey is made for the exclusive use of the present owners of the Property, and also those who purchase, mortgage, or guarantee the title thereto, within one (1) year from date hereof.



national survey & engineering
417 NORTH SAWYER STREET / P.O. BOX 2963
OSHKOSH, WISCONSIN 54903
414-426-2800

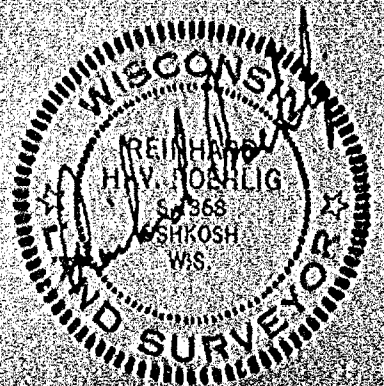

PLAT OF SURVEY


KNOWN AS 2800 FAIRVIEW STREET, BEING THE SOUTH 200.0 FT. OF LOT 51 AND THE NORTH 800.0 FT. OF LOT 52 IN THE FIRST ADDITION TO NORTH POINT PLAT, IN THE FIFTEENTH WARD, CITY OF OSHKOSH, WINNEBAGO COUNTY, WISCONSIN.

MAY 21 1989

SURVEY FOR OSHKOSH SAVINGS
APPLICANT: WILLIAM FENRICH
MONUMENT WAIVER ON FILE

SURVEY NO. 1439-M

ALL PLAT DIMENSIONS WERE DIFFERENT FROM ACTUAL FIELD MEASUREMENTS.

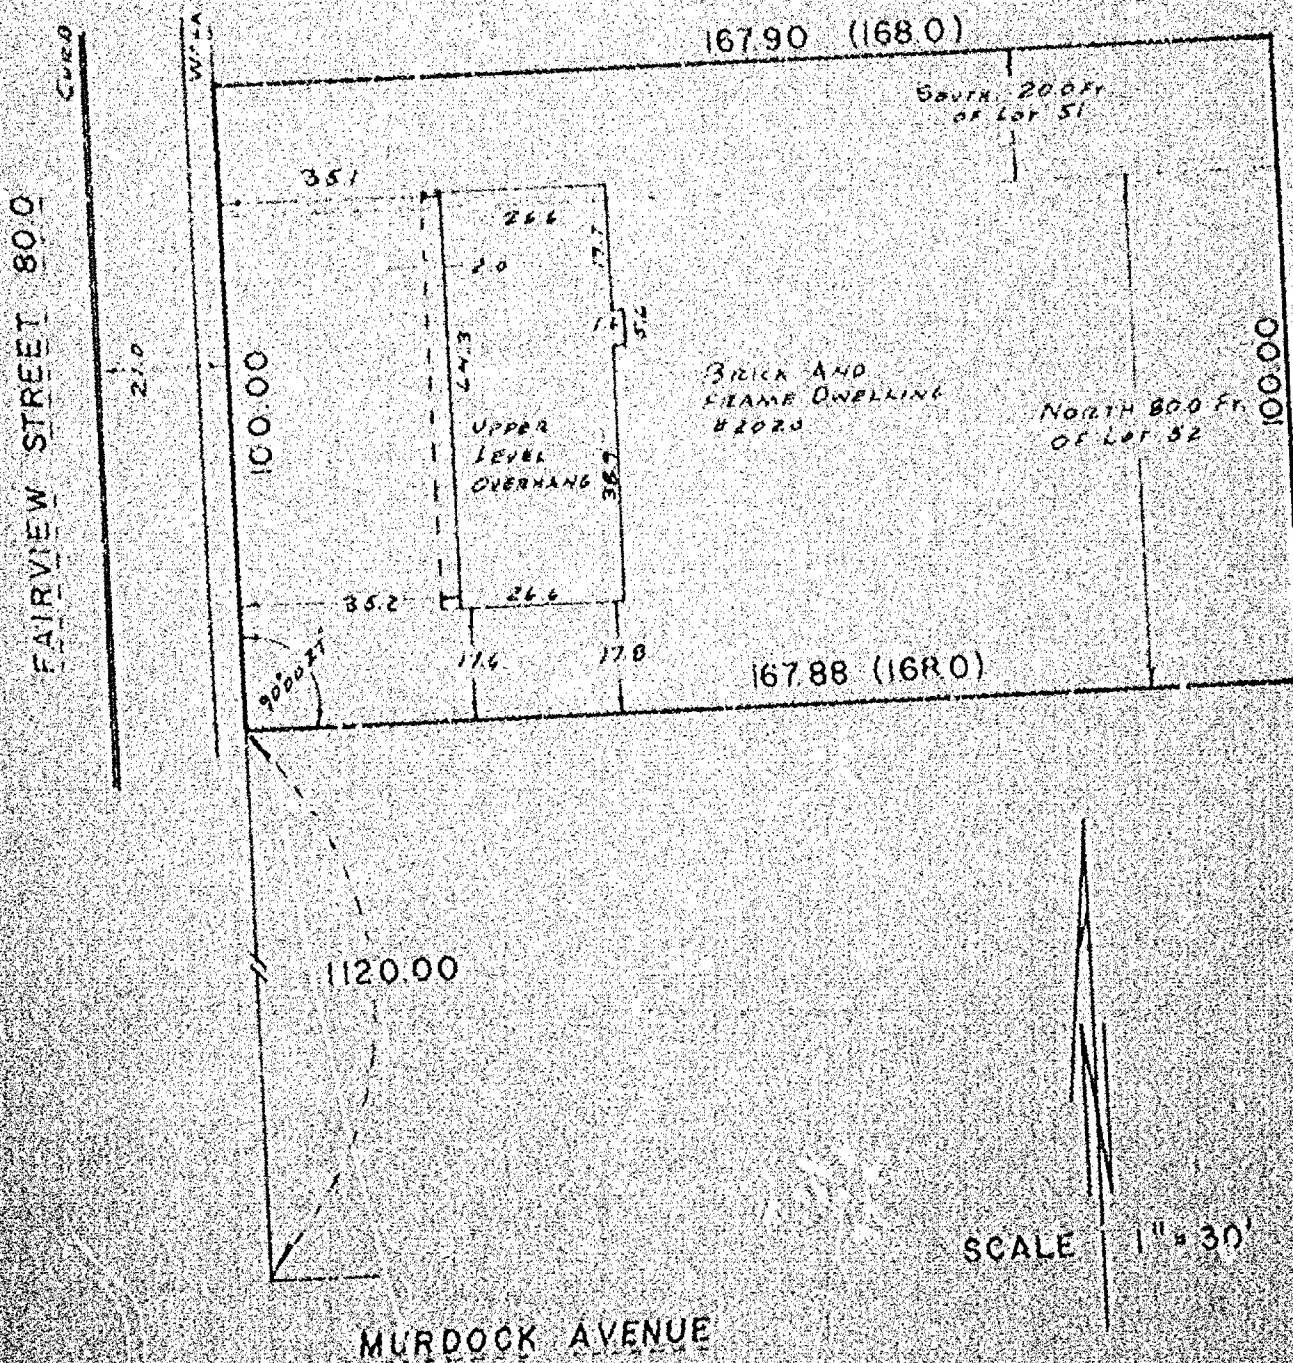

SCALE 1" = 30'

I Certify that I have surveyed the above described property (Property), and the above map is a true representation thereof and shows the size and location of the Property, its exterior boundaries, the location and dimensions of all visible structures thereon, boundary, fences, apparent easements and roadways and visible encroachments, if any. This survey is made for the exclusive use of the present owners of the Property, and also those who purchase, mortgage, or guarantee the title thereto, within one (1) year from date hereof.



national survey & engineering
417 NORTH SAWYER STREET / PO BOX 2963
OSHKOSH, WISCONSIN 54903
(414) 426-2800



PLAT OF SURVEY


KNOWN AS 1707 JACKSON STREET, BEING LOTS 1 AND 2 IN BLOCK 2 OF
MARTINSON'S PARK PLAT IN THE 12TH WARD, CITY OF OSHKOSH, WINNEBAGO
COUNTY, WISCONSIN.

MAY 12, 1984

SURVEY FOR OSHKOSH SAVINGS
APPLICANT: EARL NALLE
MONUMENT WAIVER ON FILE

SURVEY NO. 1435-M

SCALE 1" = 30'

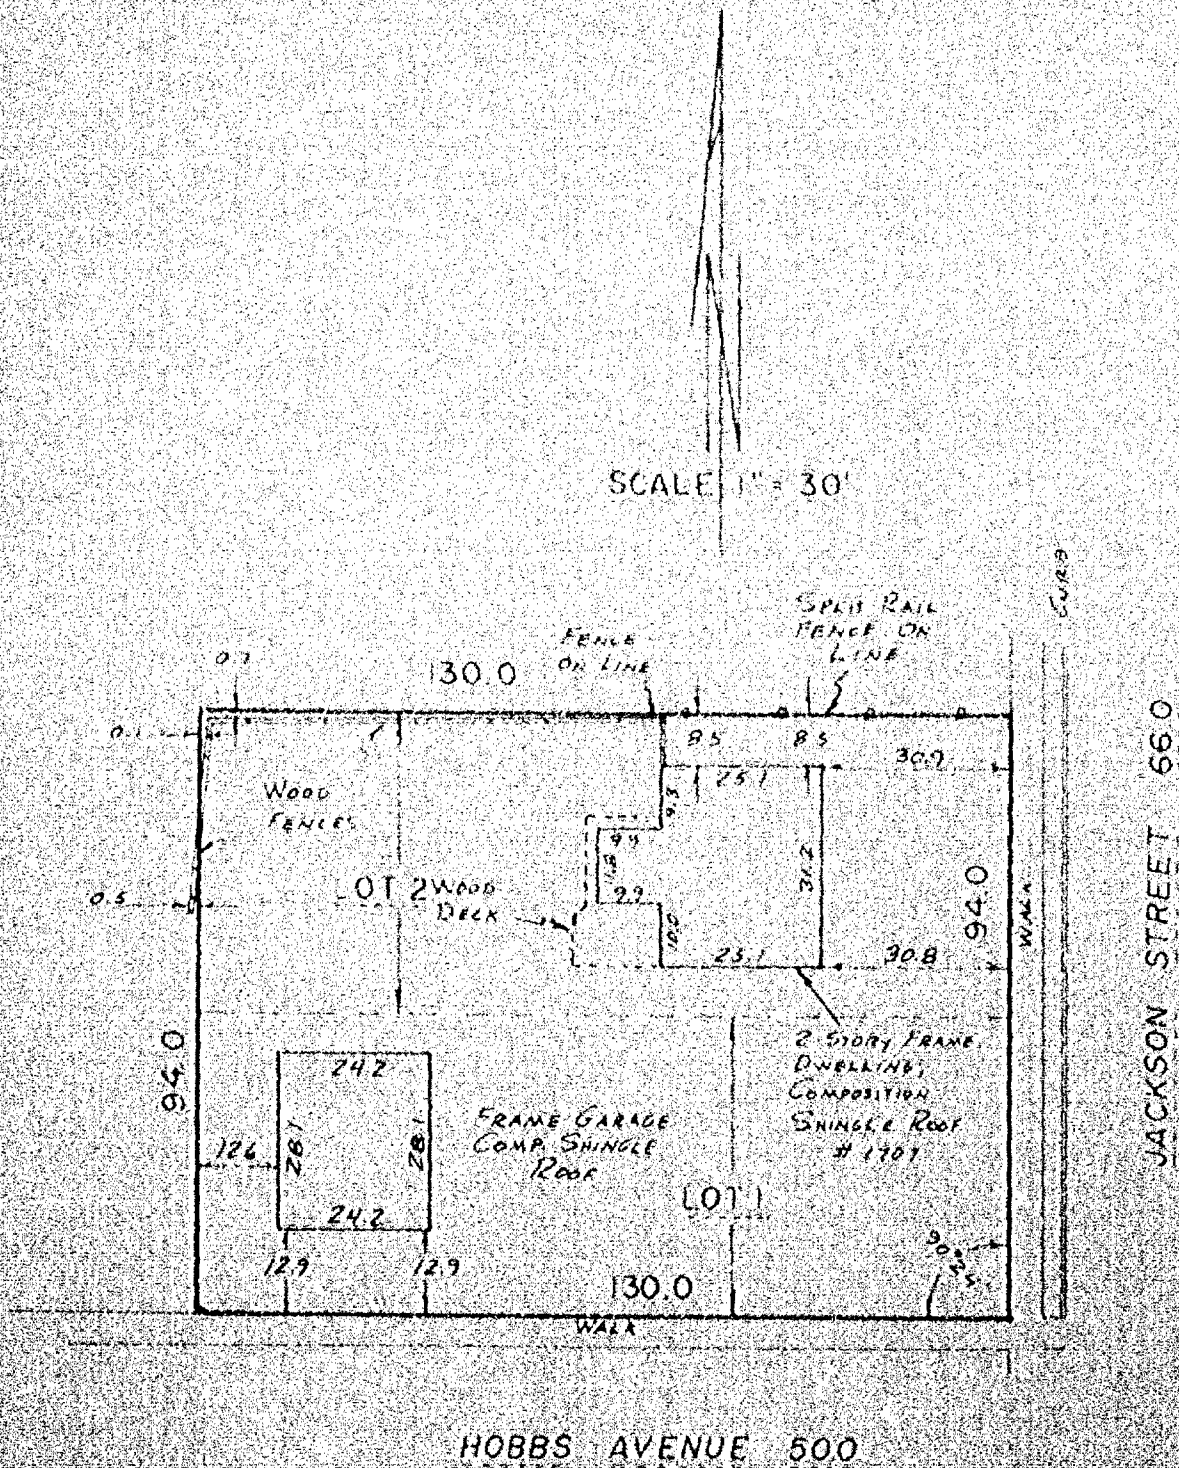

I Certify that I have surveyed the above described property (Property), and the above map is a true representation thereof and shows the size and location of the Property, its exterior boundaries, the location and dimensions of all visible structures thereon, boundary, fences, apparent easements and roadways and visible encroachments, if any. This survey is made for the exclusive use of the present owners of the Property, and also those who purchase, mortgage, or guarantee the title thereto, within one (1) year from date hereof.



national survey & engineering

417 NORTH SAWYER STREET / PO BOX 2963
OSHKOSH, WISCONSIN 54903
(414) 428-2800



PLAT OF SURVEY

KNOWN AS 1103 WEST 7TH AVENUE, BEING LOT 11 IN BLOCK 1 OF INVESTMENT
ADDITION, IN THE 8TH WARD, CITY OF OSHKOSH, WINNEBAGO COUNTY,
WISCONSIN.

SURVEY NO. 1437-S


MAY 18, 1934

SURVEY FOR DANIEL ZIEBELL

() = PLAT DIMENSIONS WHERE DIFFERENT FROM ACTUAL FIELD MEASUREMENTS.

W. 7th AVENUE 60.0

CURB

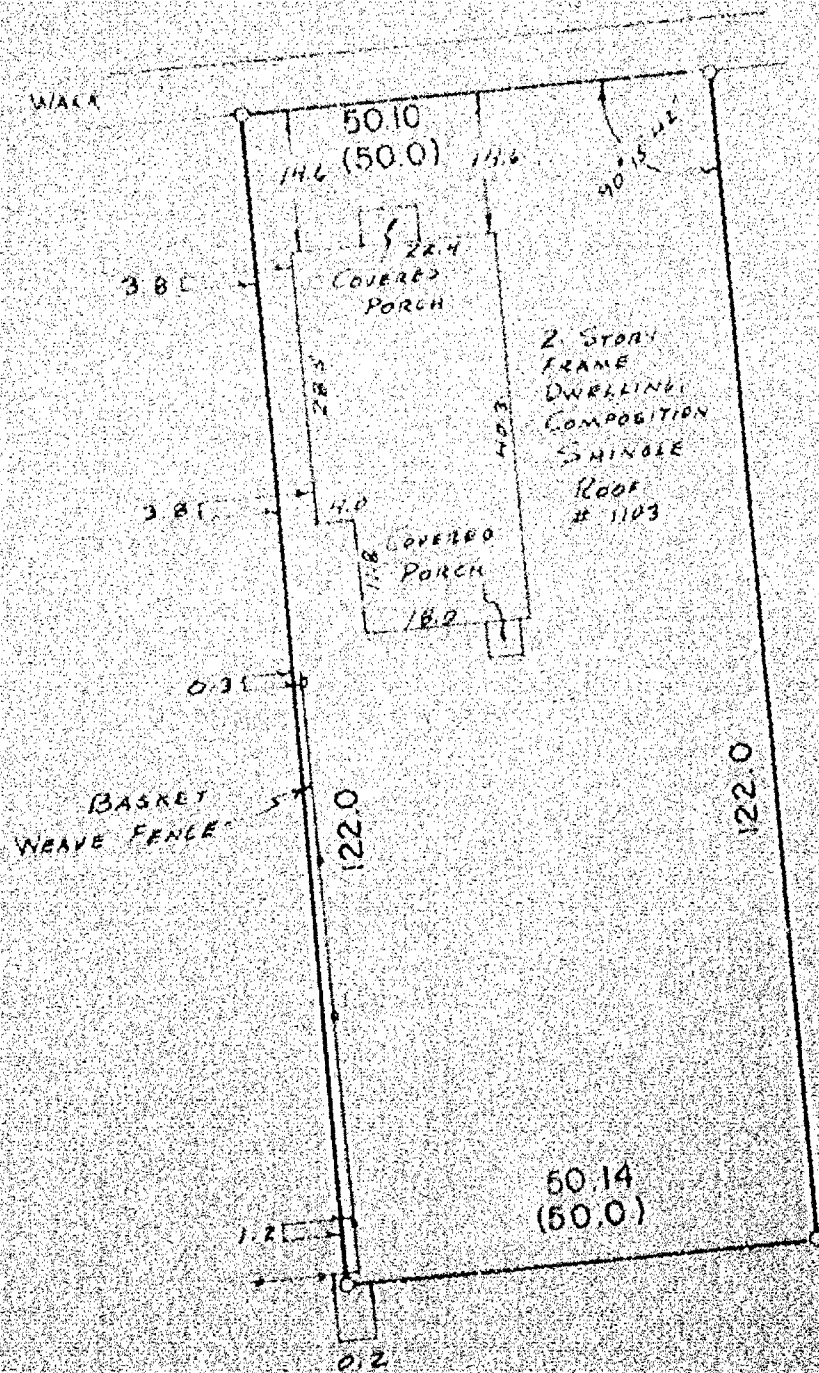

WYOMING STREET 60.0

SCALE

1"=20'

o = 1" Pipe Set

I Certify that I have surveyed the above described property (Property), and the above map is a true representation thereof and shows the size and location of the Property, its exterior boundaries, the location and dimensions of all visible structures thereon, boundary, fences, apparent easements and roadways and visible encroachments, if any. This survey is made for the exclusive use of the present owners of the Property, and also those who purchase, mortgage, or guarantee the title thereto, within one (1) year from date hereof.



national survey & engineering
417 NORTH SAWYER STREET / PO BOX 2963
OSHKOSH, WISCONSIN 54903
(414) 428-2800



PLAT OF SURVEY


SHOWN AS 1548 PLUMMER STREET, BEING LOT 20 IN PLUMMER'S REPLAT, IN THE 14TH WARD, CITY OF OSHKOSH, WINNEBAGO COUNTY, WISCONSIN.

MAY 18, 1984

SURVEY FOR CHUCK RADTKE

SURVEY NO. 1440-S

PLAT DIMENSIONS WHERE DIFFERENT FROM ACTUAL FIELD MEASUREMENTS.

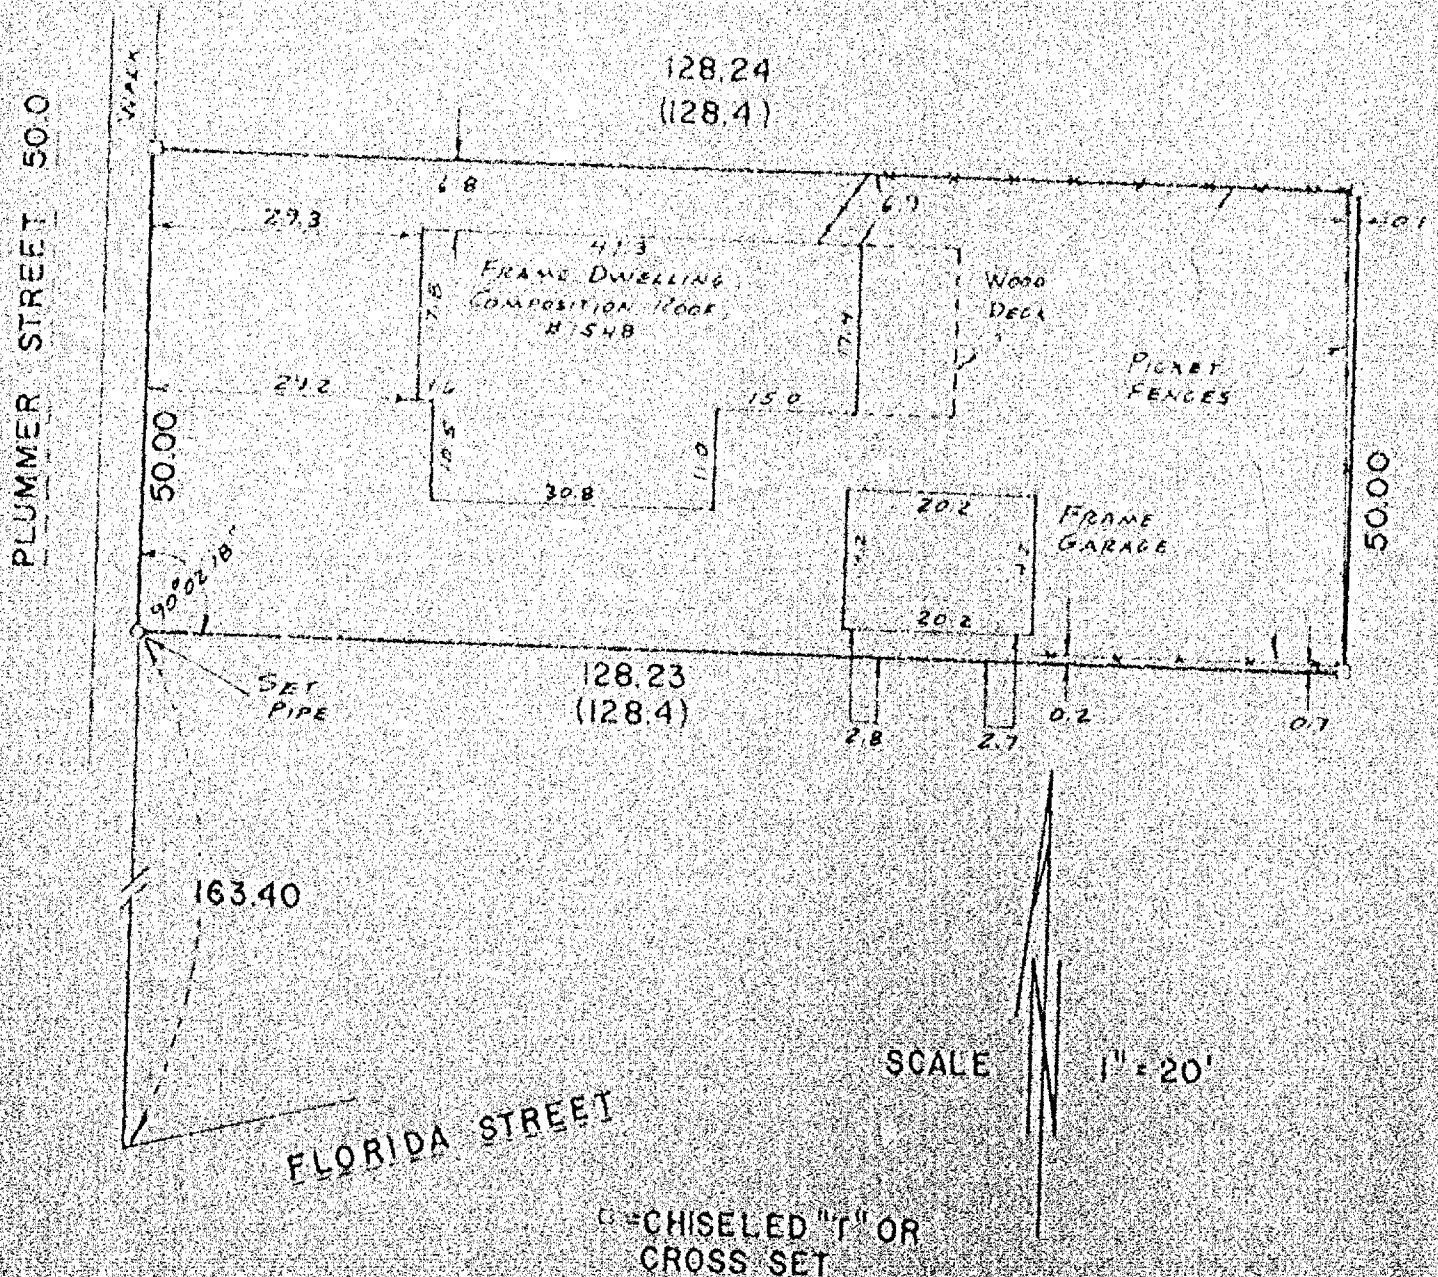

CHISELED "T" OR CROSS SET

I Certify that I have surveyed the above described property (Property), and the above map is a true representation thereof and shows the size and location of the Property, its exterior boundaries, the location and dimensions of all visible structures thereon, boundary, fences, apparent easements and roadways and visible encroachments, if any. This survey is made for the exclusive use of the present owners of the Property, and also those who purchase, mortgage, or guarantee the title thereto, within one (1) year from date hereof.



national survey & engineering

417 NORTH SAWYER STREET / PO BOX 2963
OSHKOSH, WISCONSIN 54903
(414) 428-2800



PLAT OF SURVEY


TRACT AS LOTS OF HAVEN DRIVE BEING OF 30.0 IN THE 2ND ADDITION TO
 WESTHAVEN IN THE CITY OF OSHKOSH, WISCONSIN

MAY 24, 1994

SURVEY FOR CURRENT EAVINGS
 APPLICANT: HAVEN DRIVE
 SURVEYOR: DAVID J. ELLIS

SURVEY NO. 1440 M

SCALE
 1" = 30'

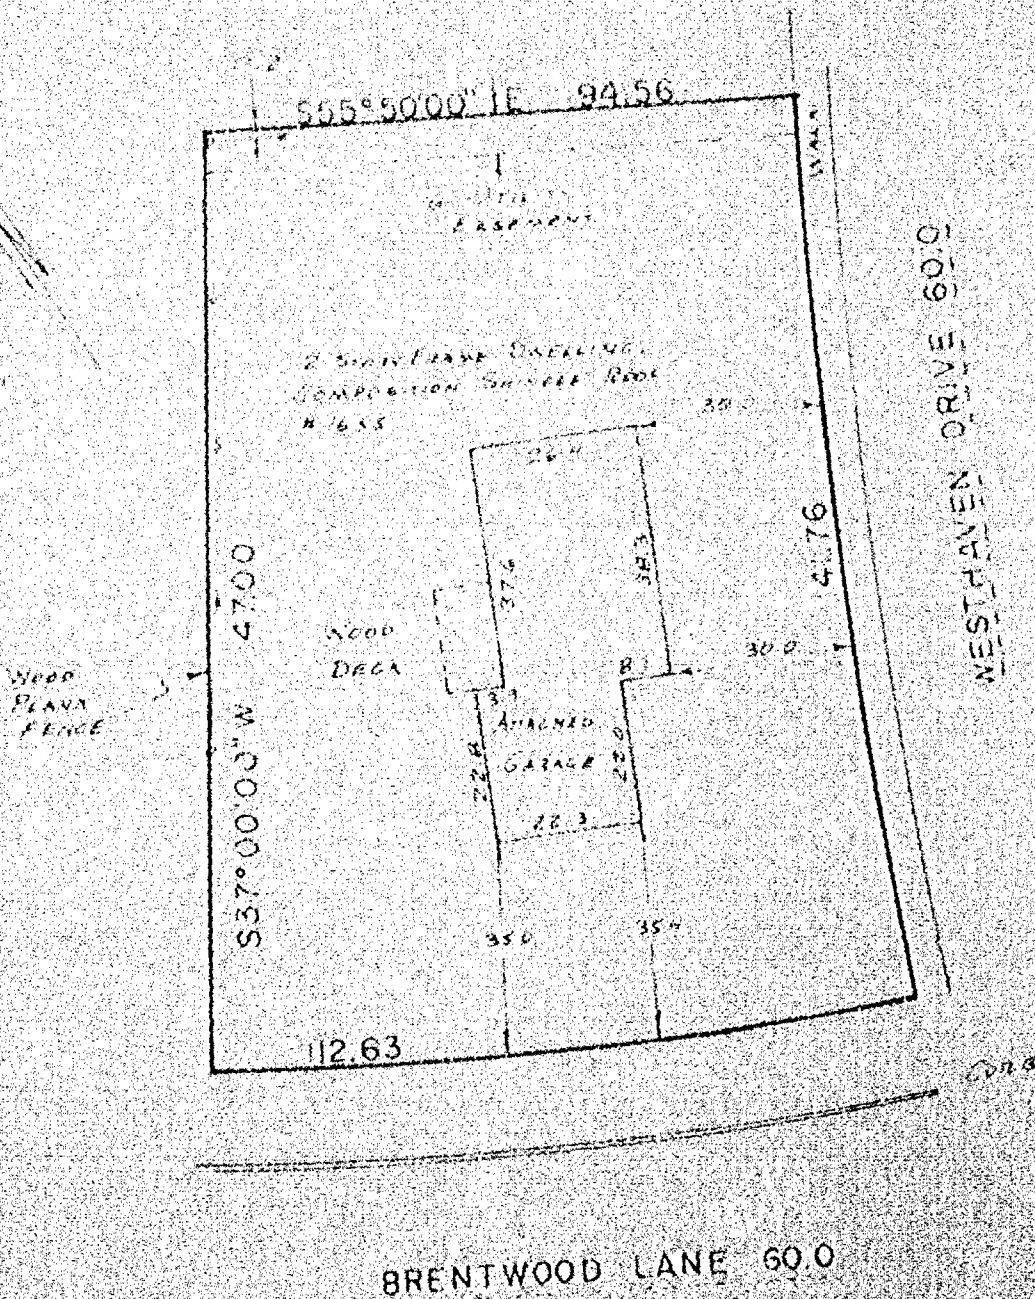

I Certify that I have surveyed the above described property (Property), and the above map is a true representation thereof and shows the size and location of the Property, its exterior boundaries, the location and dimensions of all visible structures thereon, boundary, fences, apparent easements and roadways and visible encroachments, if any. This survey is made for the exclusive use of the present owners of the Property, and also those who purchase, mortgage, or guarantee the title thereto, within one (1) year from date hereof.



national survey & engineering
 417 NORTH SAWYER STREET / PO BOX 2963
 OSHKOSH, WISCONSIN 54903
 (414) 426-2800



PLAT OF SURVEY


ANOMALY AS 574 FORD STREET, BEING LOT 36 IN THE REPLAT OF BLOCK 67 IN
FORD'S ADDITION, IN THE ELEVENTH WARD, CITY OF OSHTOSH, WINNEBAGO
COUNTY, WISCONSIN. CURVEY NO. 1428-B

REPORT, 11/10/1938.

1944-1945

REPORT FOR EXPORTS OF MERCHANDISE

SURVEY NO. 1025-B

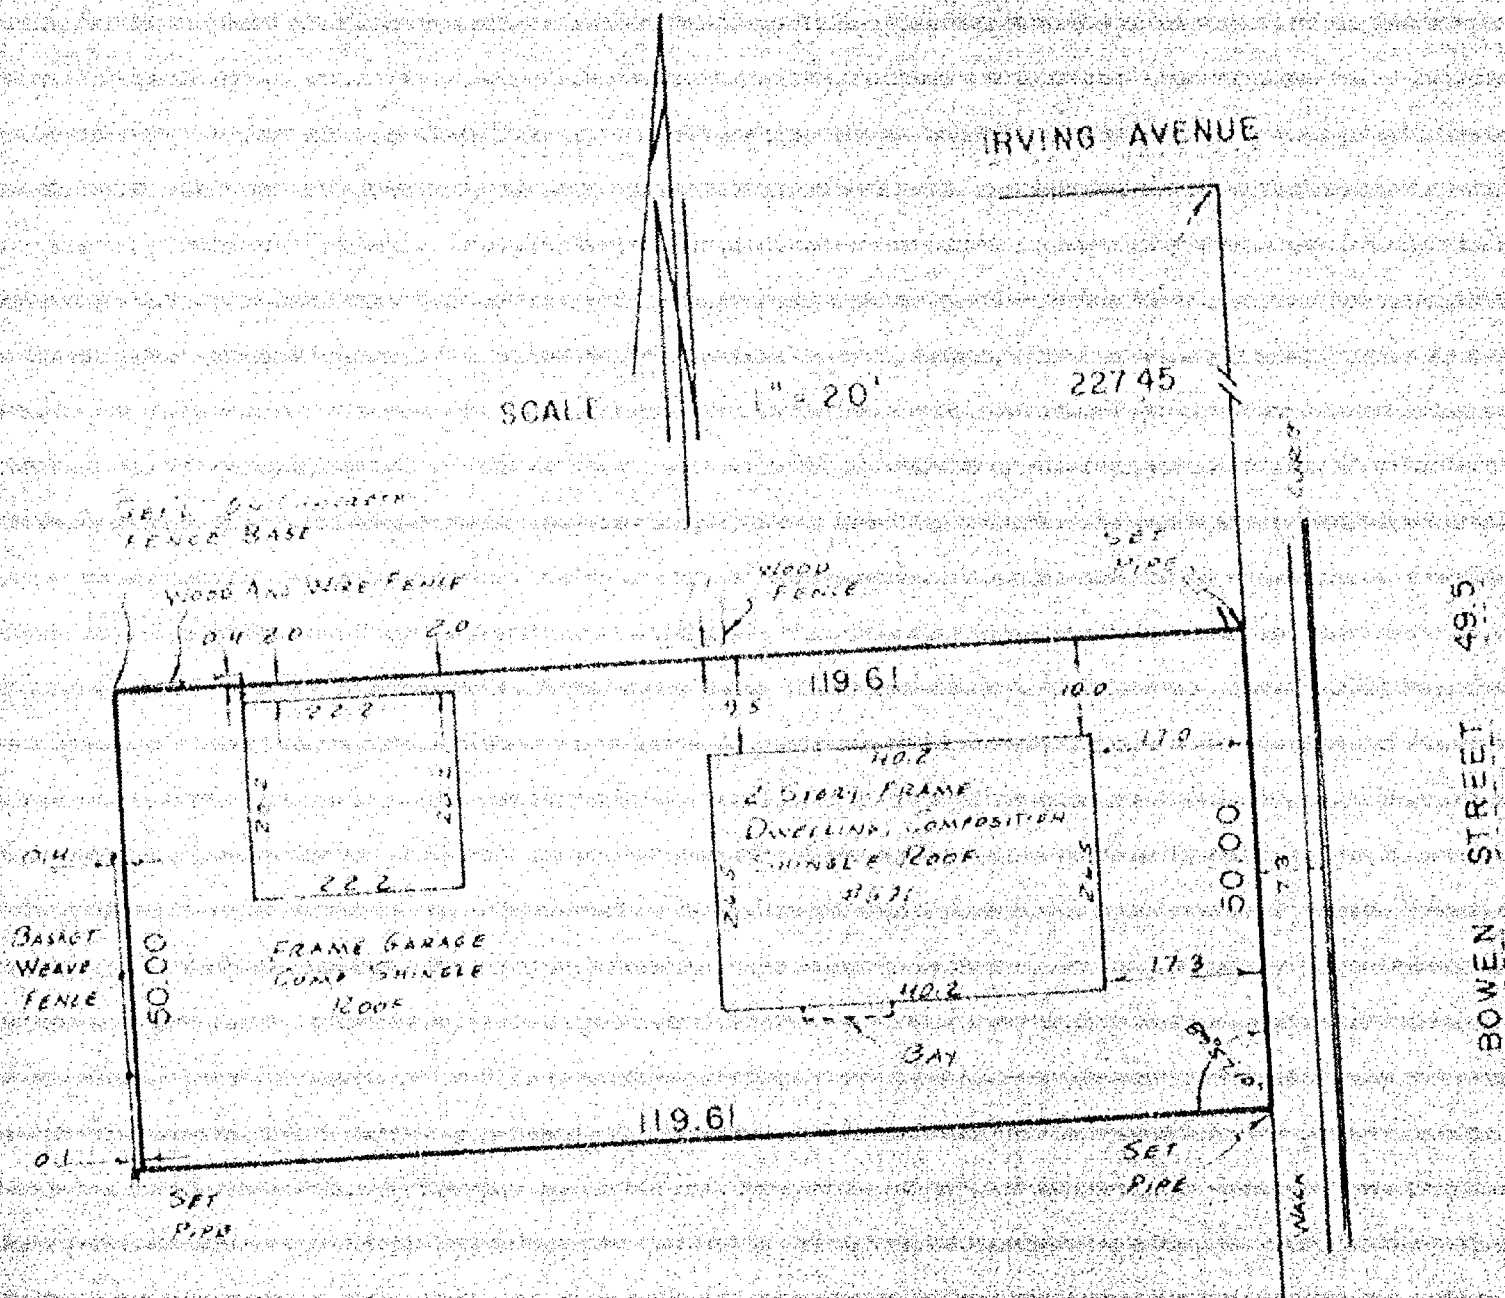


I Certify that I have surveyed the above described property (Property), and the above map is a true representation thereof and shows the size and location of the Property, its exterior boundaries; the location and dimensions of all visible structures thereon, boundary, fences, apparent easements and roadways and visible encroachments, if any.

This survey is made for the exclusive use of the present owners of the Property, and also those who purchase, mortgage, or guarantee the title thereto, within one (1) year from date hereof.

WIG
R
H



national survey & engineering
417 NORTH SAWYER STREET / P.O. BOX 2963
OSHKOSH, WISCONSIN 54903
(414) 426-2800

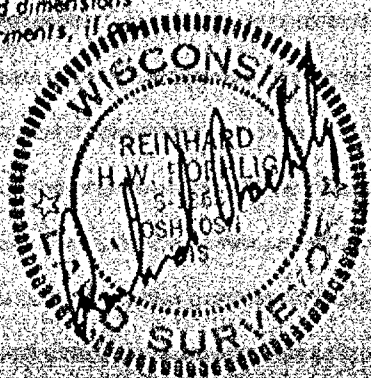

PLAT OF SURVEY

KNOWN AS 1255 HURON COURT, BEING LOT 13 IN THE PLAT OF HAZEL HIGHLANDS IN THE 15TH WARD, CITY OF OSHKOSH, WISCONSIN, COUNTY OF WAUKESHA


APRIL 19, 1966

SURVEY FOR OSHKOSH SAVINGS
APPLICANT: JAMES RATH
FIDUCIARY: WAIVED FOR TITLE

SURVEY NO. 142522

HURON COURT 60.0

HAZEL STREET

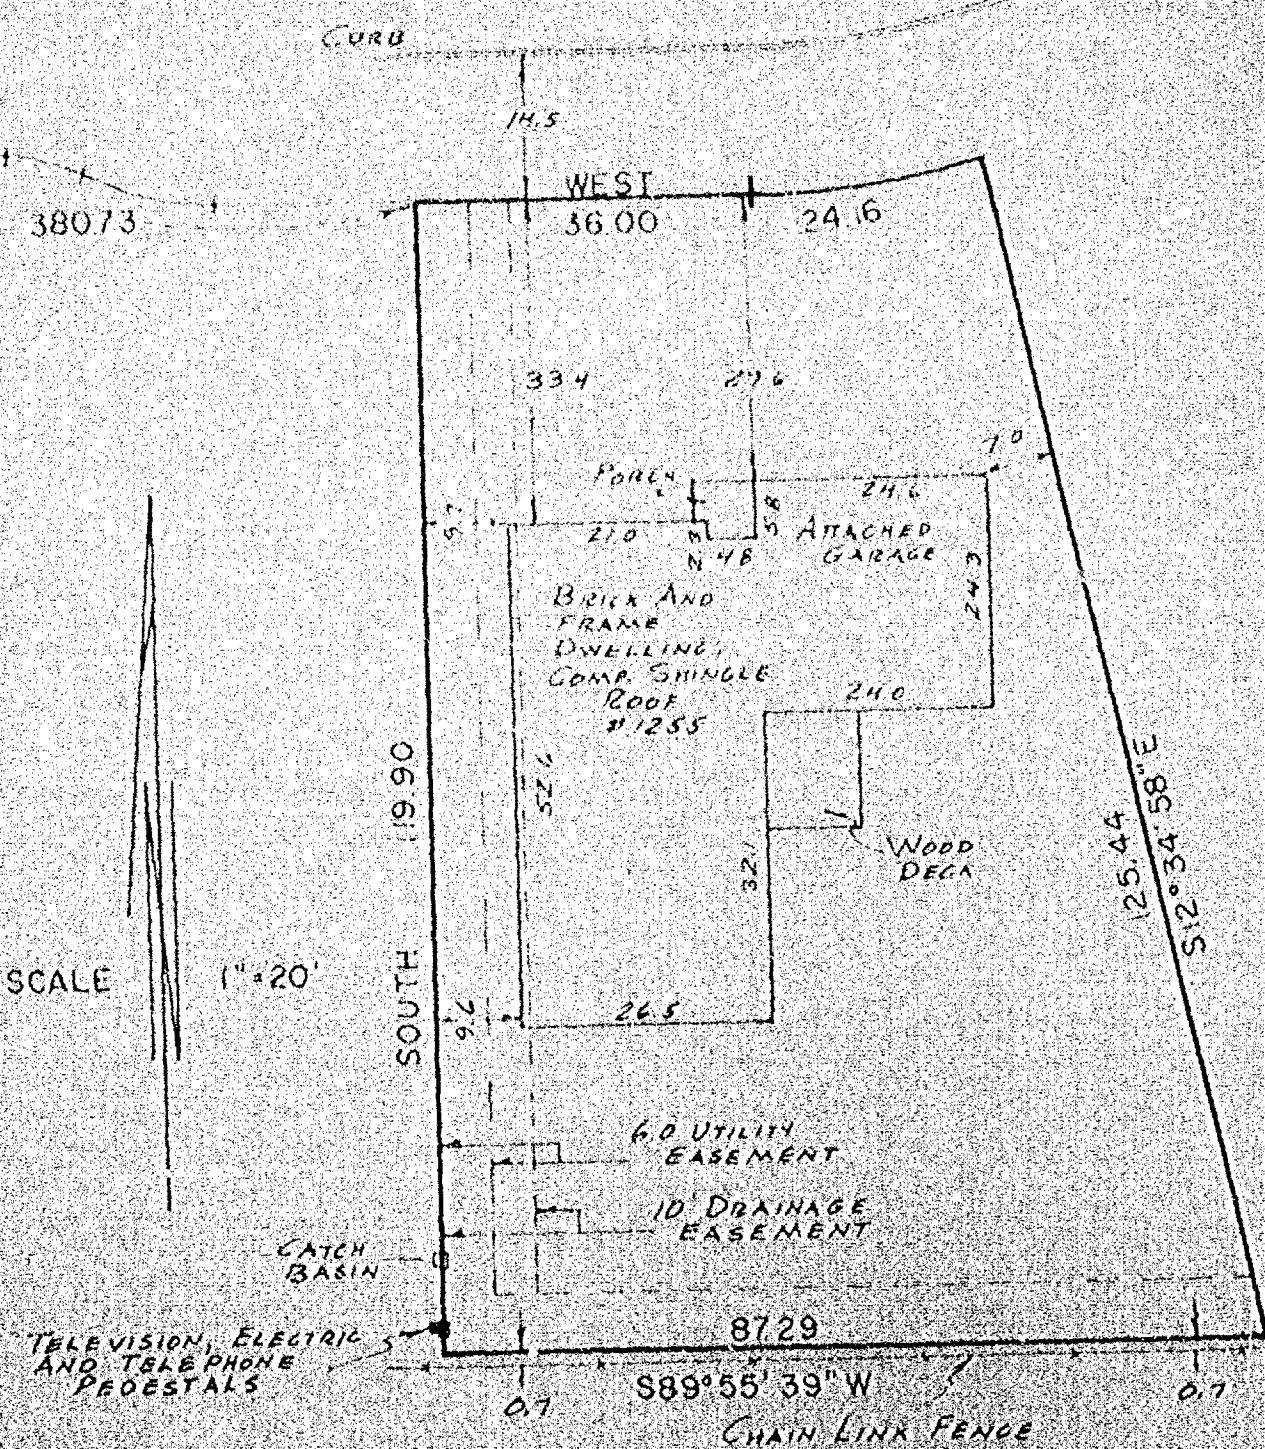


I Certify that I have surveyed the above described property (Property), and the above map is a true representation thereof and shows the size and location of the Property, its exterior boundaries, the location and dimensions of all visible structures thereon, boundary, fences, apparent easements and roadways and visible encroachments, if any. This survey is made for the exclusive use of the present owners of the Property, and also those who purchase, mortgage, or guarantee the title thereto, within one (1) year from date hereof.



national survey & engineering

417 NORTH SAWYER STREET / P.O. BOX 2963
OSHKOSH, WISCONSIN 54903
(414) 426-2800

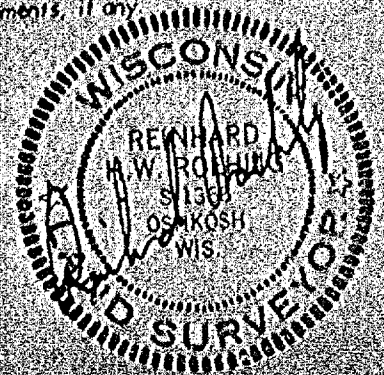

PLAT OF SURVEY


SHOWN AS 1523 IOWA STREET, BEING THE SOUTH 30.0 FT. OF THE EAST 1/2 OF LOT 1 IN JOHN SMITH'S ADDITION, IN THE 13TH WARD, CITY OF OSHKOSH, WINNEBAGO COUNTY, WISCONSIN.

MAY 1, 1984


SURVEY FOR CHARLES MC GRAW

SURVEY NO. 17431-S

() = PLAT DIMENSIONS WHERE DIFFERENT FROM ACTUAL FIELD MEASUREMENTS.

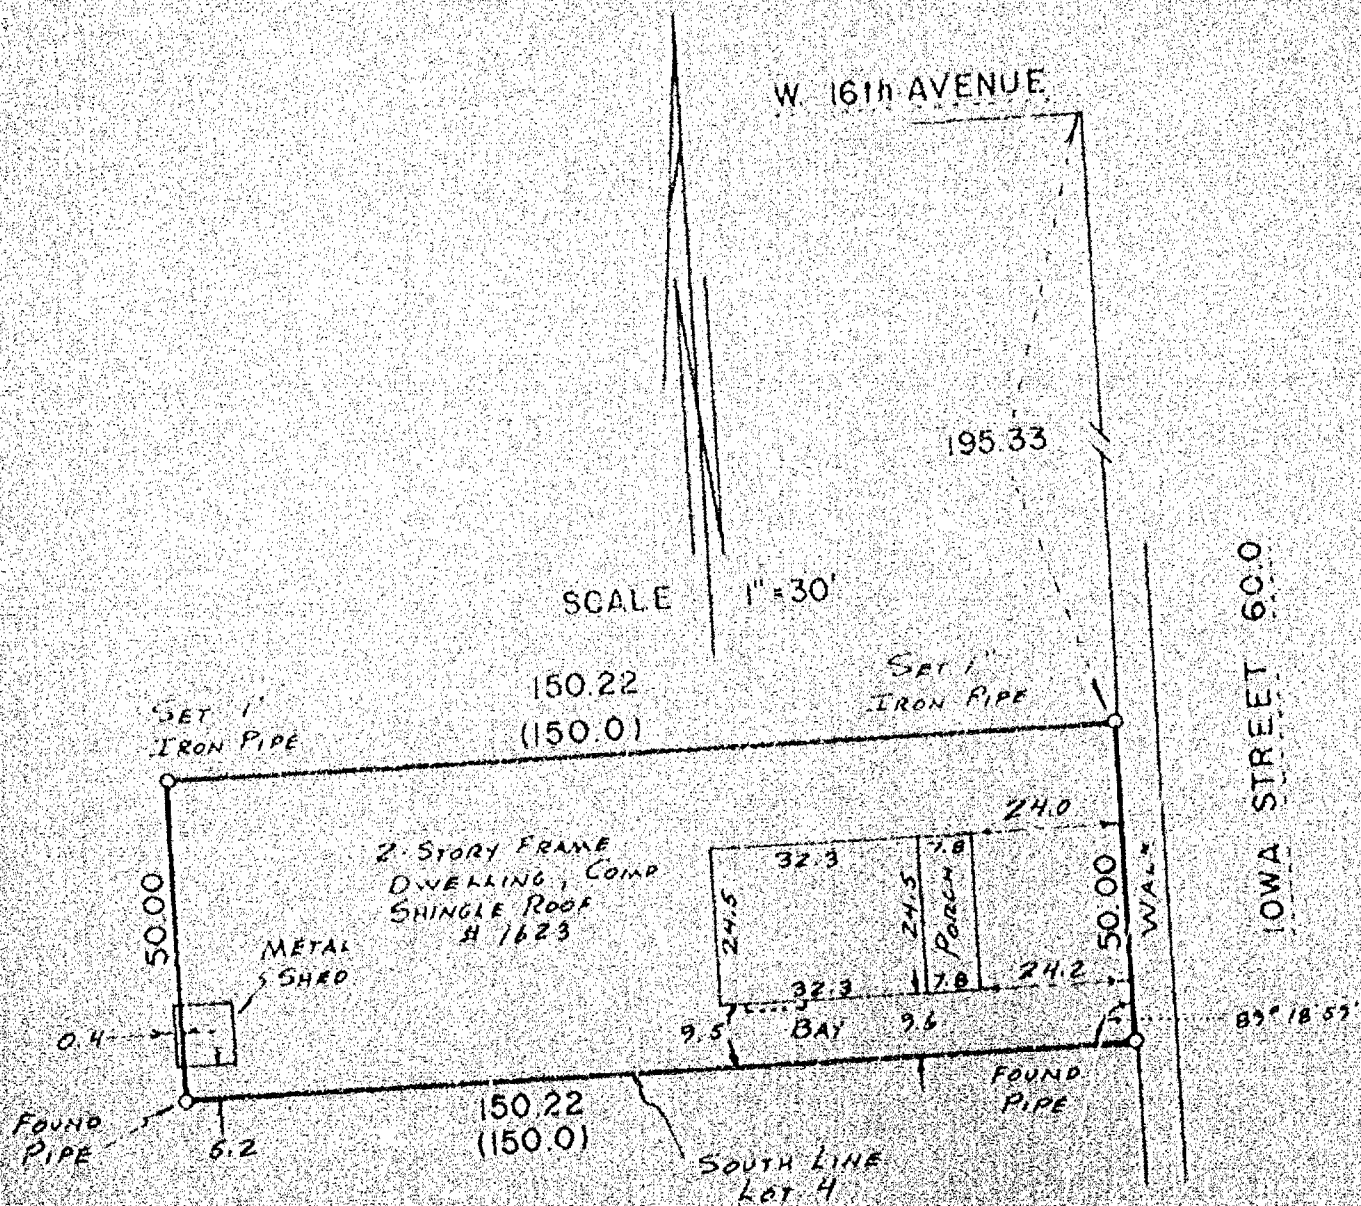

I Certify that I have surveyed the above described property (Property), and the above map is a true representation thereof and shows the size and location of the Property, its exterior boundaries, the location and dimensions of all visible structures thereon, boundary, fences, apparent easements and roadways and visible encroachments, if any. This survey is made for the exclusive use of the present owners of the Property, and also those who purchase, mortgage, or guarantee the title thereto, within one (1) year from date hereof.

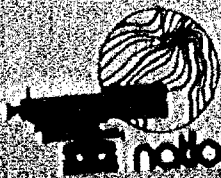

national survey & engineering
417 NORTH SAWYER STREET / PO BOX 2963
OSHKOSH, WISCONSIN 54903
(414) 426-2800




PLAT OF SURVEY

KNOWN AS 500 WEST 15TH AVENUE, BEING LOTS 23 AND 24 IN BLOCK 105 OF THE PLAT OF THE ORIGINAL THIRD WARD, CITY OF OSHKOSH, WINNEBAGO COUNTY, WISCONSIN, PER LEACH'S MAP OF 1894.

MAY 16, 1984

SURVEY FOR OSHKOSH SAVINGS
APPLICANT: KENNETH REICHENBERGER
MONUMENT WAIVER ON FILE


SURVEY NO. 1448-M

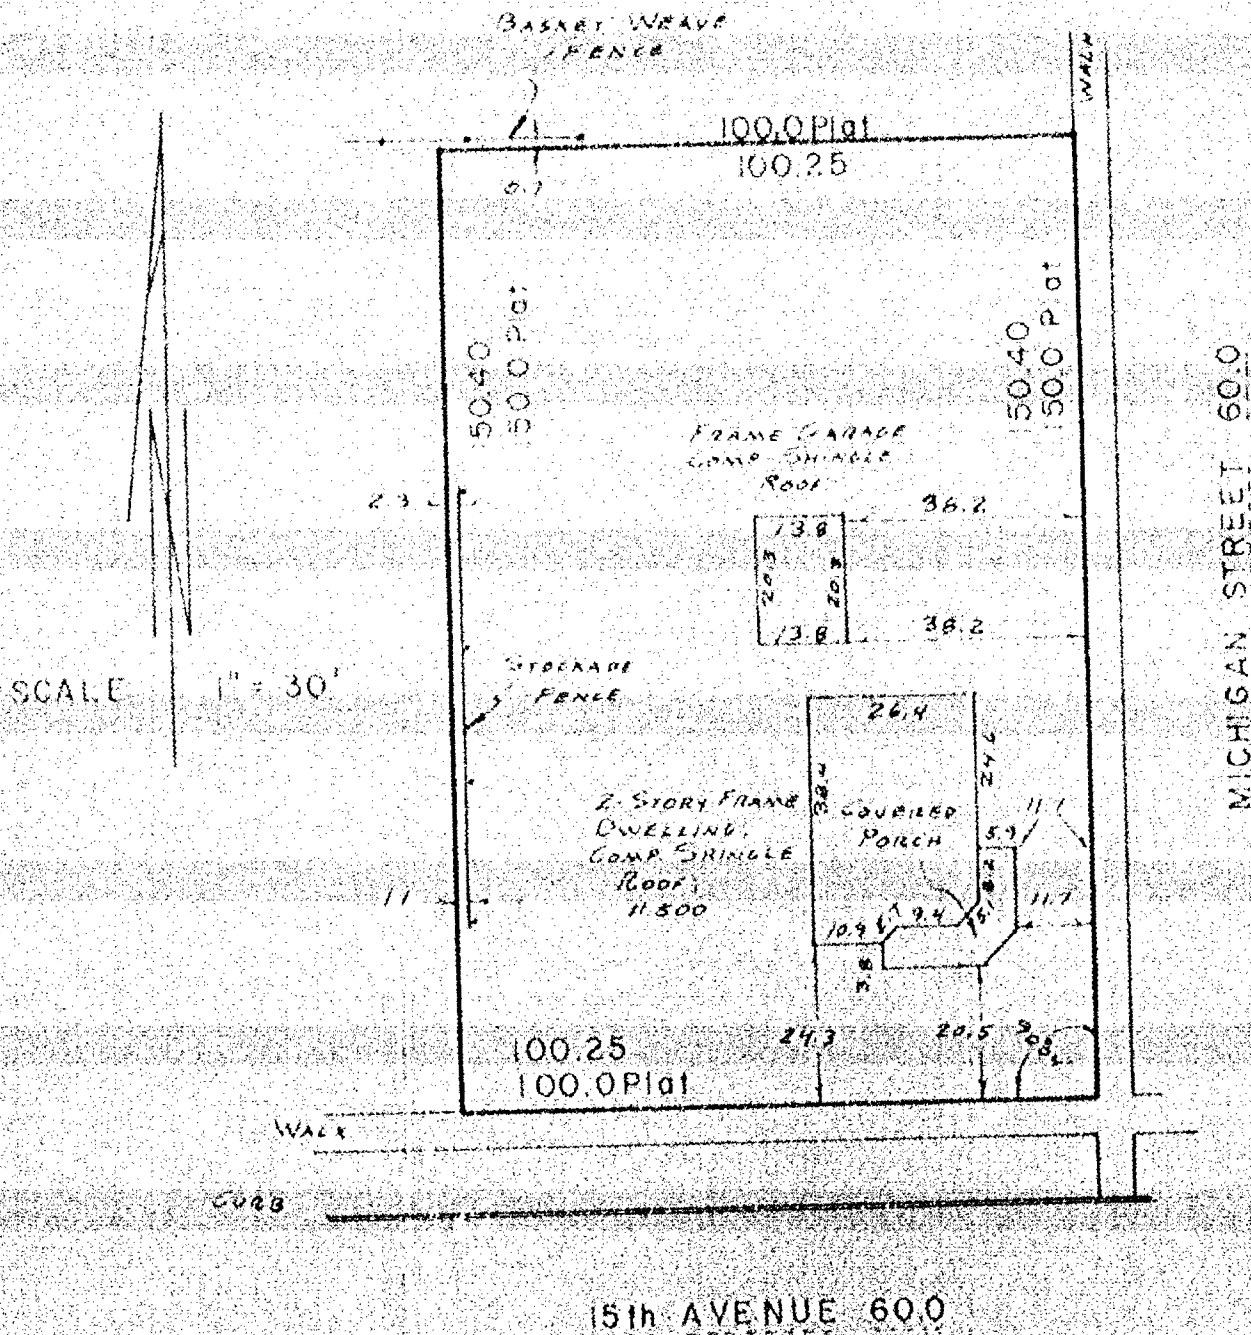

I Certify that I have surveyed the above described property (Property), and the above map is a true representation thereof and shows the size and location of the Property, its exterior boundaries, the location and dimensions of all visible structures thereon, boundary, fences, apparent easements and roadways and visible encroachments, if any. This survey is made for the exclusive use of the present owners of the Property, and also those who purchase, mortgage, or guarantee the title thereto, within one (1) year from date hereof.



national survey & engineering
417 NORTH SAWYER STREET / P.O. BOX 2963
OSHKOSH, WISCONSIN 54903
(414) 426-2800

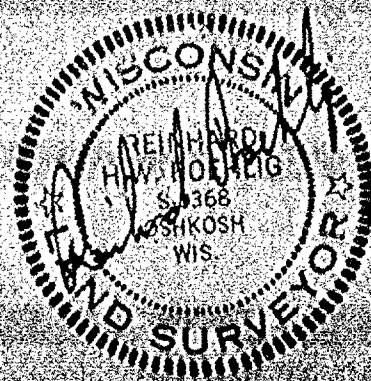


PLAT OF SURVEY

KNOWN AS 1649 THORNTON DRIVE, BEING LOT 544 IN THE THIRD ADDITION TO WESTHAVEN, IN THE 13TH WARD, CITY OF OSHKOSH, WINNEBAGO COUNTY, WISCONSIN.

MAY 16 1984

SURVEY FOR OSHROSH SAVINGS
APPLICANT STEVEN JOHNSON
MONUMENT WAIVER ON FILE

SURVEY NO. 1417-M

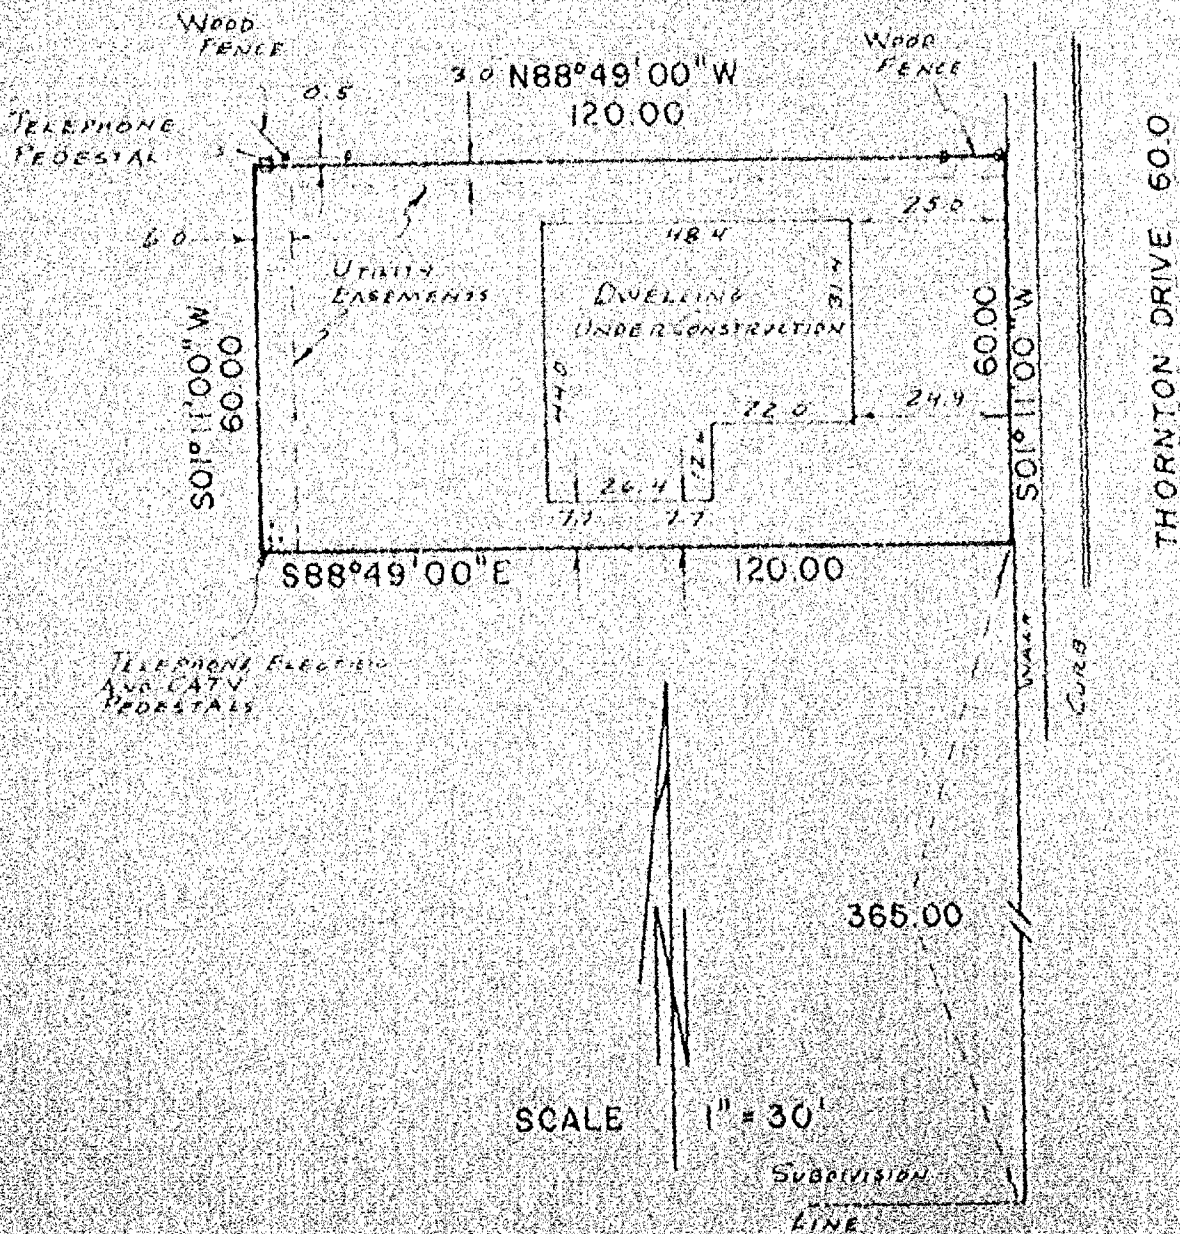


I Certify that I have surveyed the above described property (Property), and the above map is a true representation thereof and shows the size and location of the Property, its exterior boundaries, the location and dimensions of all visible structures thereon, boundary, fences, apparent easements and roadways and visible encroachments, if any. This survey is made for the exclusive use of the present owners of the Property, and also those who purchase, mortgage, or guarantee the title thereto, within one (1) year from date hereof.



national survey & engineering

417 NORTH SAWYER STREET / PO BOX 2963
OSHKOSH, WISCONSIN 54903
(414) 426-2800

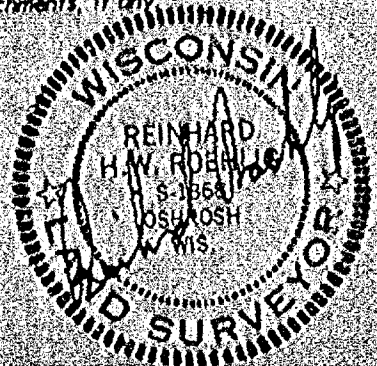


PLAT OF SURVEY

KNOWN AS 1224 EVANS STREET, BEING LOT 10 IN BLOCK 3 OF LAMES PLAT, IN THE 15TH WARD, CITY OF OSHKOSH, WINNEBAGO COUNTY, WISCONSIN.

MAY 16, 1984

SURVEY FOR OSHKOSH SAVINGS
APPLICANT MARK JACKERINS
MONUMENT WAIVER ON FILE

SURVEY NO. 1441-M

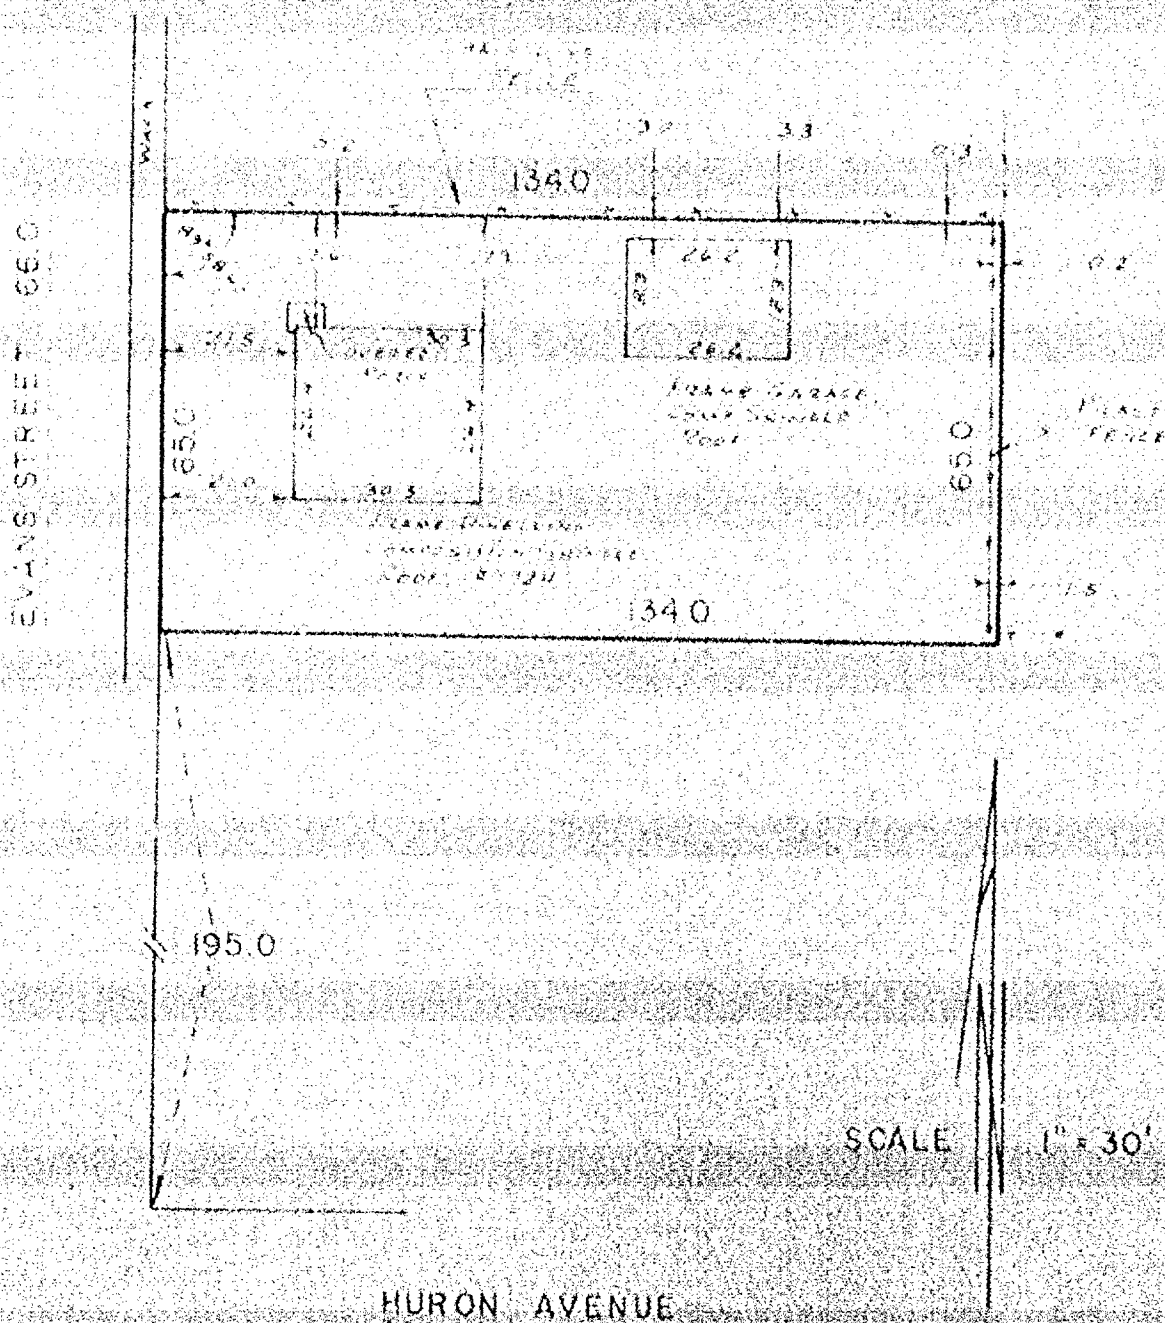


I Certify that I have surveyed the above described property (Property), and the above map is a true representation thereof and shows the size and location of the Property, its exterior boundaries, the location and dimensions of all visible structures thereon, boundary, fences, apparent easements and roadways and visible encroachments. This survey is made for the exclusive use of the present owners of the Property, and also those who purchase, mortgage, or guarantee the title thereto, within one (1) year from date hereof.



national survey & engineering
417 NORTH SAWYER STREET / P.O. BOX 2963
OSHKOSH, WISCONSIN 54903
(414) 426-2800


Lot Six (6) of Block "C" in RIVERSIDE LAWN ADDITION, in the Twelfth Ward, City of Oshkosh, Winnebago County, Wisconsin, per Leach's Map of 1894, and now in the Sixteenth Ward of said City.

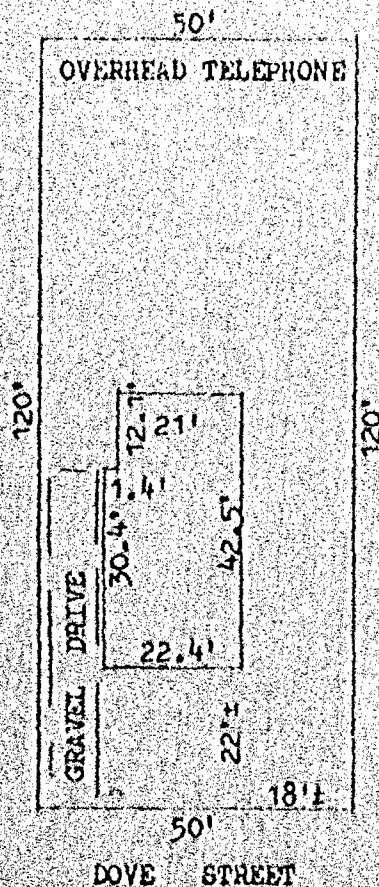

2 STORY HOUSE

NO BUILDING ENCROACHMENTS PRESENT

TROUDT: 1012 DOVE ST.
OSHKOSH, WISCONSIN.

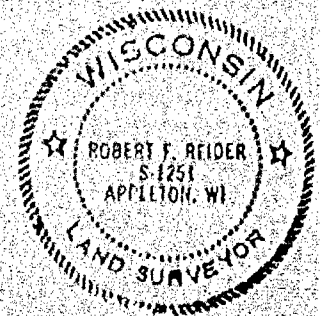

I, ROBERT F. REIDER

certify that this mortgage inspection was made by me or under my direction and control of the described property on, FEBRUARY 14, 1984, according to the official records and that this drawing is a true representation of the principal building lines thereon and is accurate to the best of my knowledge and belief. Knutson Mortgage Corp., in agreement with Carow Land Surveying Co., Inc. has waived parts of Administrative Code A-E 5.01 (3 through 7). THIS IS NOT A BOUNDARY SURVEY NOR INTENDED TO BE. THIS MORTGAGE INSPECTION IS MADE FOR THE EXCLUSIVE USE OF: Knutson Mortgage & Financial Corp.

Robert F. Reider 3-14-84

LTC

REVISIONS	Knutson Mortgage & Financial Corp. P.O. Box 1893, Appleton, Wis. 54913-1893		
	CAROW LAND SURVEYING CO., INC. P.O. BOX 1297 1837 W WISCONSIN AVE * APPLETON, WI 54912		
DRAWN BY	th-pz HV	SCALE	1"=30'
APPRO	X	DATE	3-14-84
		DRAWING NO.	843.104


Lots Four (4) and Six (6) and the West 1/2 of Lot Three (3), all in Block Two (2) in plat of SUHL'S ADDITION, in the Tenth Ward, City of Oshkosh, Winnebago County, Wisconsin, excepting therefrom the West 60 feet of said Lot 6.

ADDRESS: 121-121A W. NEW YORK AVE.


2 STORY HOUSE

THERE ARE NO BUILDING ENCROACHMENTS

SWANSON:

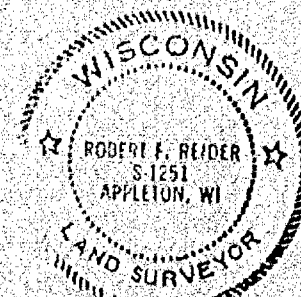

WEST NEW YORK AVENUE

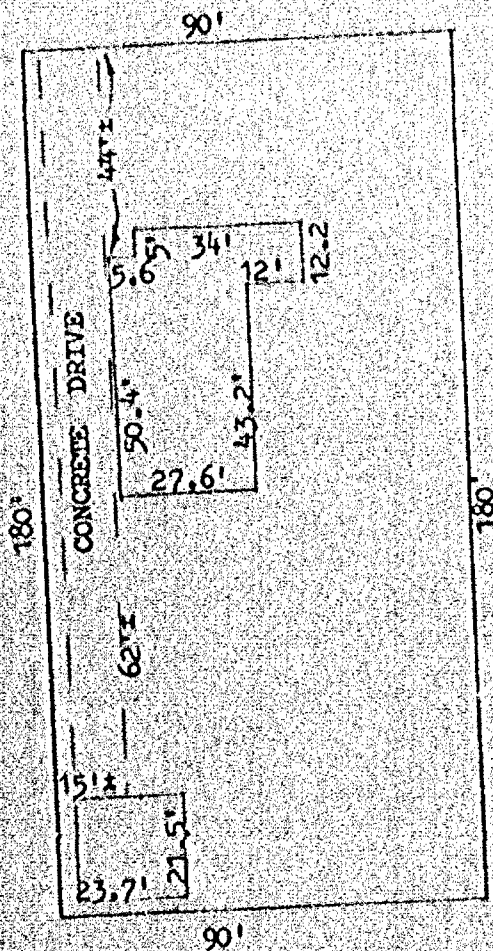


I, ROBERT F. REIDER
 certify that this mortgage inspection was made by me or
 under my direction and control of the described property on,
 FEBRUARY 28, 1984, according to the official records
 and that this drawing is a true representation of the
 principal building lines thereon and is accurate to the
 best of my knowledge and belief. Knutson Mortgage Corp.,
 in agreement with Carow Land Surveying Co., Inc. has
 waived parts of Administrative Code A-E 5.01 (3 through 7).
 THIS IS NOT A BOUNDARY SURVEY NOR INTENDED TO BE.
 THIS MORTGAGE INSPECTION IS MADE FOR THE EXCLUSIVE USE OF:
 Knutson Mortgage & Financial Corp.

Robert F. Reider 3-15-84

REVISIONS	Knutson Mortgage & Financial Corp. P.O. Box 1893, Appleton, Wis. 54913-1893		
	CAROW LAND SURVEYING CO. INC. P.O. BOX 1297 1837 W. WISCONSIN AVE. APPLETON, WI 54912		
	DRAWN BY MV-OC MV	SCALE 1"=40'	DRAWING NO. 838,107
	APPRO X	DATE 3-15-84	

DESCRIPTION:

Lot Twenty-five (25) of Block Sixty-one (61) in FORD'S ADDITION to the City of Oshkosh, in the Fourth Ward, City of Oshkosh, Winnebago County, Wisconsin.

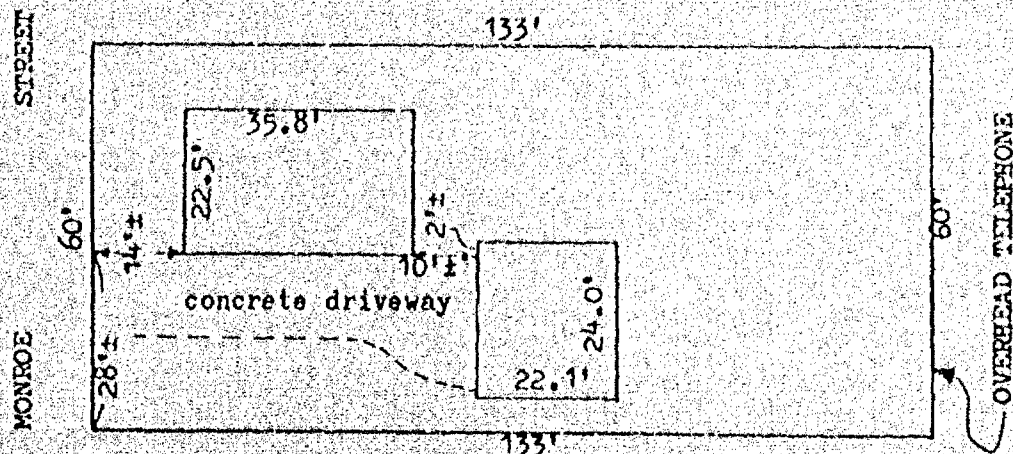


BUYERS: ROTHENBACH, STEVEN P. & BARBARA K.

ADDRESS: 644 MONROE ST.

NO BUILDING ENCROACHMENTS PRESENT.

NO. WI-8003

2-STORY HOUSE

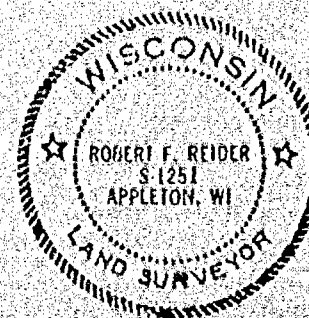

I, ROBERT F. REIDER


certify that this mortgage inspection was made by me or under my direction and control of the described property on, MARCH 7, 1984, according to the official records and that this drawing is a true representation of the principal building lines thereon and is accurate to the best of my knowledge and belief. Knutson Mortgage Corp., in agreement with Carow Land Surveying Co., Inc. has waived parts of Administrative Code A-E 5.01 (3 through 7). THIS IS NOT A BOUNDARY SURVEY NOR INTENDED TO BE. THIS MORTGAGE INSPECTION IS MADE FOR THE EXCLUSIVE USE OF Knutson Mortgage & Financial Corp.

Robert F. Reider 3-15-84

LEC

REVISIONS	Knutson Mortgage & Financial Corp., P.O. Box 1893, Appleton, Wis. 54913-1893		
	CAROW LAND SURVEYING CO., INC., P.O. BOX 1297, 1837 W. WISCONSIN AVE. • APPLETON, WI 54912		
DRAWN BY MV-EC KJV	SCALE 1"=30'	DRAWING NO. 843-120	
APP'D	DATE 3-15-84		

Lot Six Hundred Twenty-nine (629) in FOURTH ADDITION TO WESTHAVEN,
in the Thirteenth Ward, City of Oshkosh, Winnebago County,
Wisconsin.

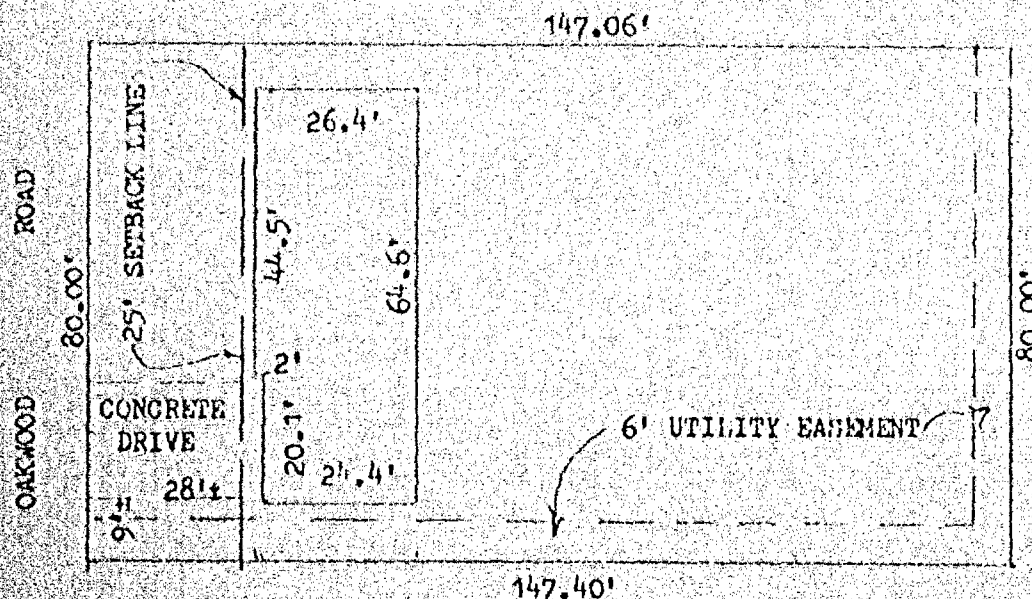

1 STORY HOUSE WITH ATTACHED GARAGE

NO BUILDING ENCROACHMENTS PRESENT

SZESTERNIAKI 1620 OAKWOOD RD.
OSHKOSH, WISCONSIN.



I, ROBERT F. REIDER
certify that this mortgage inspection was made by me or
under my direction and control of the described property on,
FEBRUARY 28, 1984, according to the official records
and that this drawing is a true representation of the
principal building lines thereon and is accurate to the
best of my knowledge and belief. Knutson Mortgage Corp.,
in agreement with Carow Land Surveying Co., Inc. has
waivered parts of Administrative Code A-E 5.01 (3 through 7).
THIS IS NOT A BOUNDARY SURVEY NOR INTENDED TO BE.
THIS MORTGAGE INSPECTION IS MADE FOR THE EXCLUSIVE USE OF:
Knutson Mortgage & Financial Corp.

Robert F. Reider 3-9-84

LEC

REVISIONS		Knutson Mortgage & Financial Corp., P.O. Box 1893, Appleton, Wis. 54913-1893	
		CAROW LAND SURVEYING CO., INC. P.O. BOX 1287 1837 W. WISCONSIN AVE. • APPLETON, WI 54912	
DRAWN BY	MV-80 MV	SCALE	1"=30'
APPD	X	DATE	3-9-84
		DRAWING NO	843.45

1434-S

CERTIFIED SURVEY MAP NO. 1263


BEING A DIVISION OF PART OF LOT 18 IN BLOCK 2 OF SMITH GROVE LAND COMPANY'S PLAT, IN THE 13TH WARD, CITY OF OSHKOSH, PER LEACH'S MAP OF 1894 AND NOW IN THE 14TH WARD, CITY OF OSHKOSH, WINNEBAGO COUNTY, WISCONSIN.

- ——— DENOTES 1 INCH DIAMETER IRON PIPE, 24 INCHES LONG, WEIGHING NOT LESS THAN 1.15 LBS PER LINEAL FOOT.
- ——— DENOTES 3/4 INCH DIAMETER IRON ROD AND CHISELED NOTCH SET IN CONCRETE WALK.
- △ ——— DENOTES 1 INCH DIAMETER IRON PIPE FOUND 0.35 FT. SOUTH OF TRUE CORNER POSITION.

ALL DIMENSIONS ARE MEASURED TO THE NEAREST HUNDREDTH OF A FOOT.


BEARINGS ARE REFERENCED TO THE WEST LINE OF BLOCK 2 IN SMITH GROVE LAND COMPANY'S PLAT WHICH HAS AN ASSUMED BEARING OF DUE NORTH.

■ ——— DENOTES CHISELED CROSS SET IN CONCRETE.

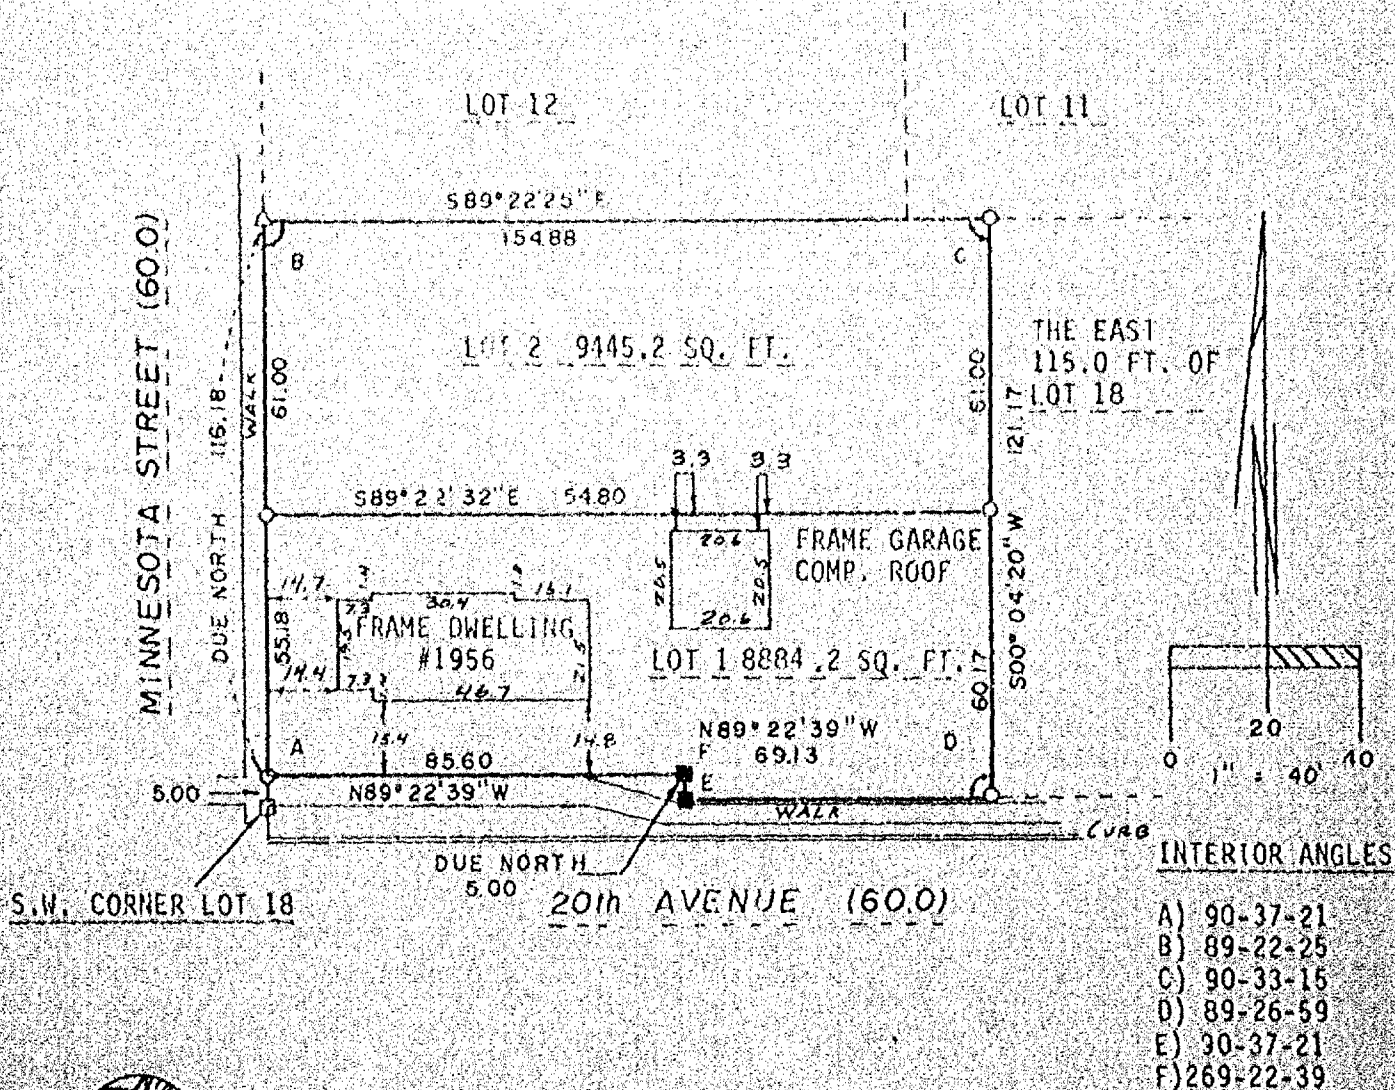

national survey & engineering

417 NORTH SAWYER STREET / P.O. BOX 2963
 OSHKOSH, WISCONSIN 54903
 (414) 426-2800

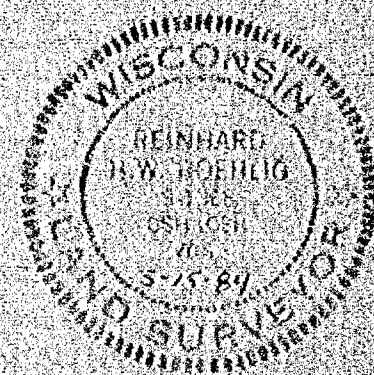

1434-S

CERTIFIED SURVEY MAP NO. 1263

BEING A DIVISION OF PART OF LOT 18 IN BLOCK 2 OF SMITH GROVE LAND COMPANY'S PLAT, IN THE 13TH WARD, CITY OF OSHKOSH, PER LEACH'S MAP OF 1894 AND NOW IN THE 14TH WARD, CITY OF OSHKOSH, WINNEBAGO COUNTY, WISCONSIN.

SURVEYOR'S CERTIFICATE:
STATE OF WISCONSIN)

188

WINNEBAGO COUNTY)

I REINHARD ROEHLIG, Wisconsin Land Surveyor, do hereby certify:

THAT I have surveyed and mapped a part of Lot 18 in Block 2 of Smith Grove Land Company's Plat in the 13th Ward, City of Oshkosh, per Leach's Map of 1894 and now in the 14th Ward, Winnebago County, Wisconsin, which is bounded and described as follows:

Commencing at the S.W. corner of said Lot 18, thence Due North along the east R.O.W. line of Minnesota Street 5.00 ft. to the point of beginning of the land to be described, thence continuing Due North 116.18 ft. to the N.W. corner of said Lot 18 thence South 89-22-25 East along the north line of said Lot 18 aforesaid 194.88 ft. to a point, thence South 00-04-20 West 121.17 ft. to a point on the North R.O.W. line of 20th Avenue, thence North 89-22-39 West along said North R.O.W. line of 20th Avenue 69.13 ft. to a point, thence Due North 5.00 ft. to a point, thence North 89-22-39 West 85.60 ft. to the point of beginning.

THAT I have made this survey and land division and map by the direction of JOSEPH WINKELBAUER and KATHLEEN M. WINKELBAUER, his wife, City of Oshkosh, owners of said land.


THAT such map is a correct representation of all the exterior boundaries of the land surveyed and the land division thereof made.

THAT I have fully complied with the provisions of Chapter 236 of the Wisconsin Statutes and the Land Subdivision Ordinance of the City of Oshkosh.

Date... 5/15/84

Reinhard Roehlig, Registered
Land Surveyor S-1368

SHEET 2 OF 3

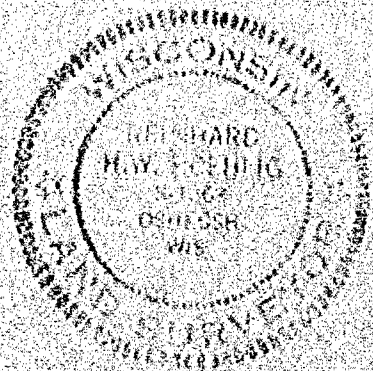

1434-S

CERTIFIED SURVEY MAP NO. 1263

BEING A DIVISION OF PART OF LOT 18 IN BLOCK 2 OF SMITH GROVE LAND COMPANY'S PLAT, IN THE 13TH WARD, CITY OF OSHKOSH, PER LEACH'S MAP OF 1894 AND NOW IN THE 14TH WARD, CITY OF OSHKOSH, WINNEBAGO COUNTY, WISCONSIN.

OWNER'S CERTIFICATE:

AS OWNERS we hereby certify that we caused the land described on this map to be surveyed and mapped as represented on this map in accordance with the City of Oshkosh Subdivision Ordinance.

WITNESS the hands and seals of said owners this 1 day of JUNE 1984.

Joseph Winkelbauer
JOSEPH WINKELBAUER

Kathleen Winkelbauer
KATHLEEN M. WINKELBAUER

STATE OF WISCONSIN
WINNEBAGO COUNTY)

PERSONALLY came before me this 1 day of JUNE 1984 the above named Joseph Winkelbauer and Kathleen M. Winkelbauer, his wife, to me known to be the persons who executed the foregoing instrument and acknowledged the same.

Joseph H. Roehlig
Notary Public, Winnebago County, State of Wisconsin

My Commission ~~Expiration~~ (Is Permanent)

CITY OF OSHKOSH PLANNING COMMITTEE CERTIFICATE:

THIS Certified Survey Map of a part of Lot 18 in Block 2 of Smith Grove Land Company's Plat, Joseph Winkelbauer and Kathleen M. Winkelbauer, his wife, owners, is hereby approved.

Date 6/10/84

Chairman Planning Committee

612657 THIS INSTRUMENT WAS DRAFTED BY REINHARD ROEHLIG.

SHEET 3 OF 3

Register's Office
Winnebago County, Wis.
Received for record this 12th day of June, A.D. 1984 at 2:00 o'clock P.M. and recorded in Vol. 1 of S.M. on page 1263

Register of Deeds



PLAT OF SURVEY

KNOWN AS 701 EAST NEW YORK AVENUE, BEING LOT 4 AND THE WEST 55.5 FT. OF THE EAST 111.0 FT. OF LOT 19 IN CASWELL'S ADDITION, IN THE 11TH WARD, CITY OF OSHKOSH, WINNEBAGO COUNTY, WISCONSIN.

JULY 31, 1984


SURVEY FOR OSHKOSH SAVINGS
APPLICANT: BRUCE PERRELL
MONUMENT WAIVER ON FILE

SURVEY NO. 1482-M

NEW YORK AVENUE 60.0

POWERS AVENUE

2-Story Brick
AND FRAME
DWELLING,
COMPOSITION
SHINGLE ROOF
H 701

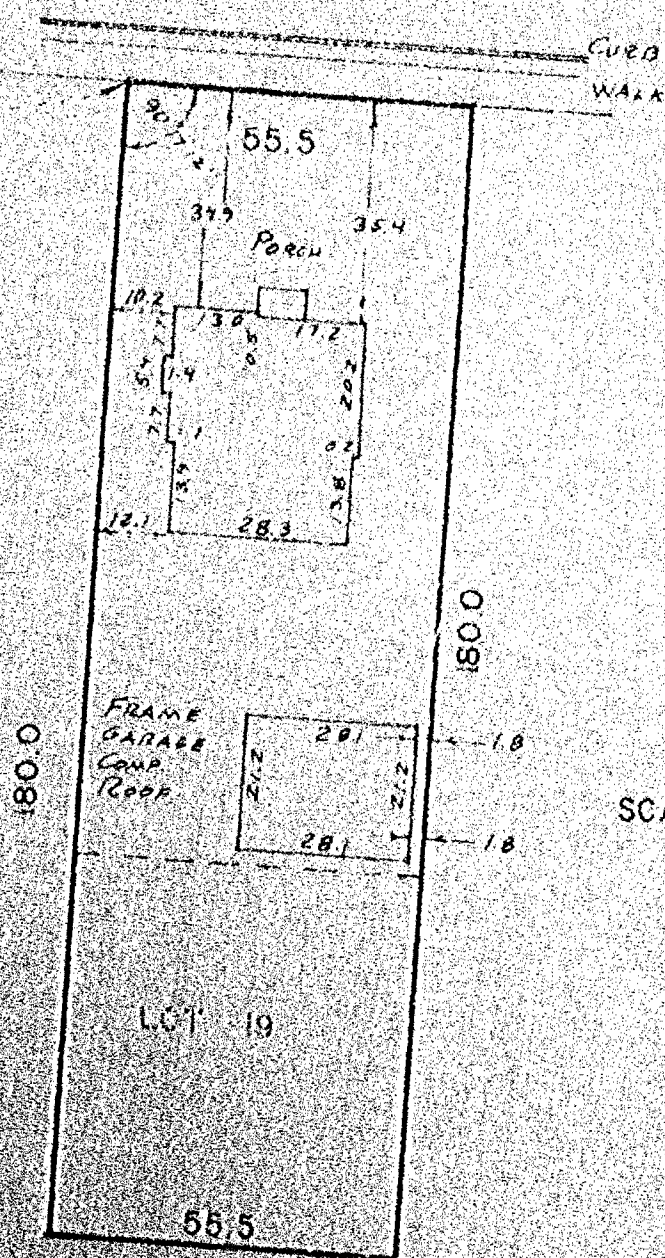

SCALE 1" = 30'

I Certify that I have surveyed the above described property (Property), and the above map is a true representation thereof and shows the size and location of the Property, its exterior boundaries, the location and dimensions of all visible structures (hatches, boundary, fences, apparent easements and roadways and visible encroachments, if any). This survey is made for the exclusive use of the present owners of the Property, and also those who purchase, mortgage, or guarantee the title thereto, within one (1) year from date hereof.

national survey & engineering
417 NORTH SAWYER STREET / P.O. BOX 2963
OSHKOSH, WISCONSIN 54903
PHONE 426-2800



PLAT OF SURVEY


KNOWN AS 553 BOYD STREET, BEING LOT 12 IN BLOCK 57 OF FORD'S ADDITION TO THE 4TH WARD, CITY OF OSHKOSH, WINNEBAGO COUNTY, WISCONSIN.

JULY 31, 1984

SURVEY FOR OSHKOSH SAVINGS
APPLICANT: JAMES WALDECKER
MONUMENT: NAIVER ON FILE

SURVEY NO. 1483-M

RECORD DIMENSIONS WHERE DIFFERENT FROM FIELD MEASUREMENTS.

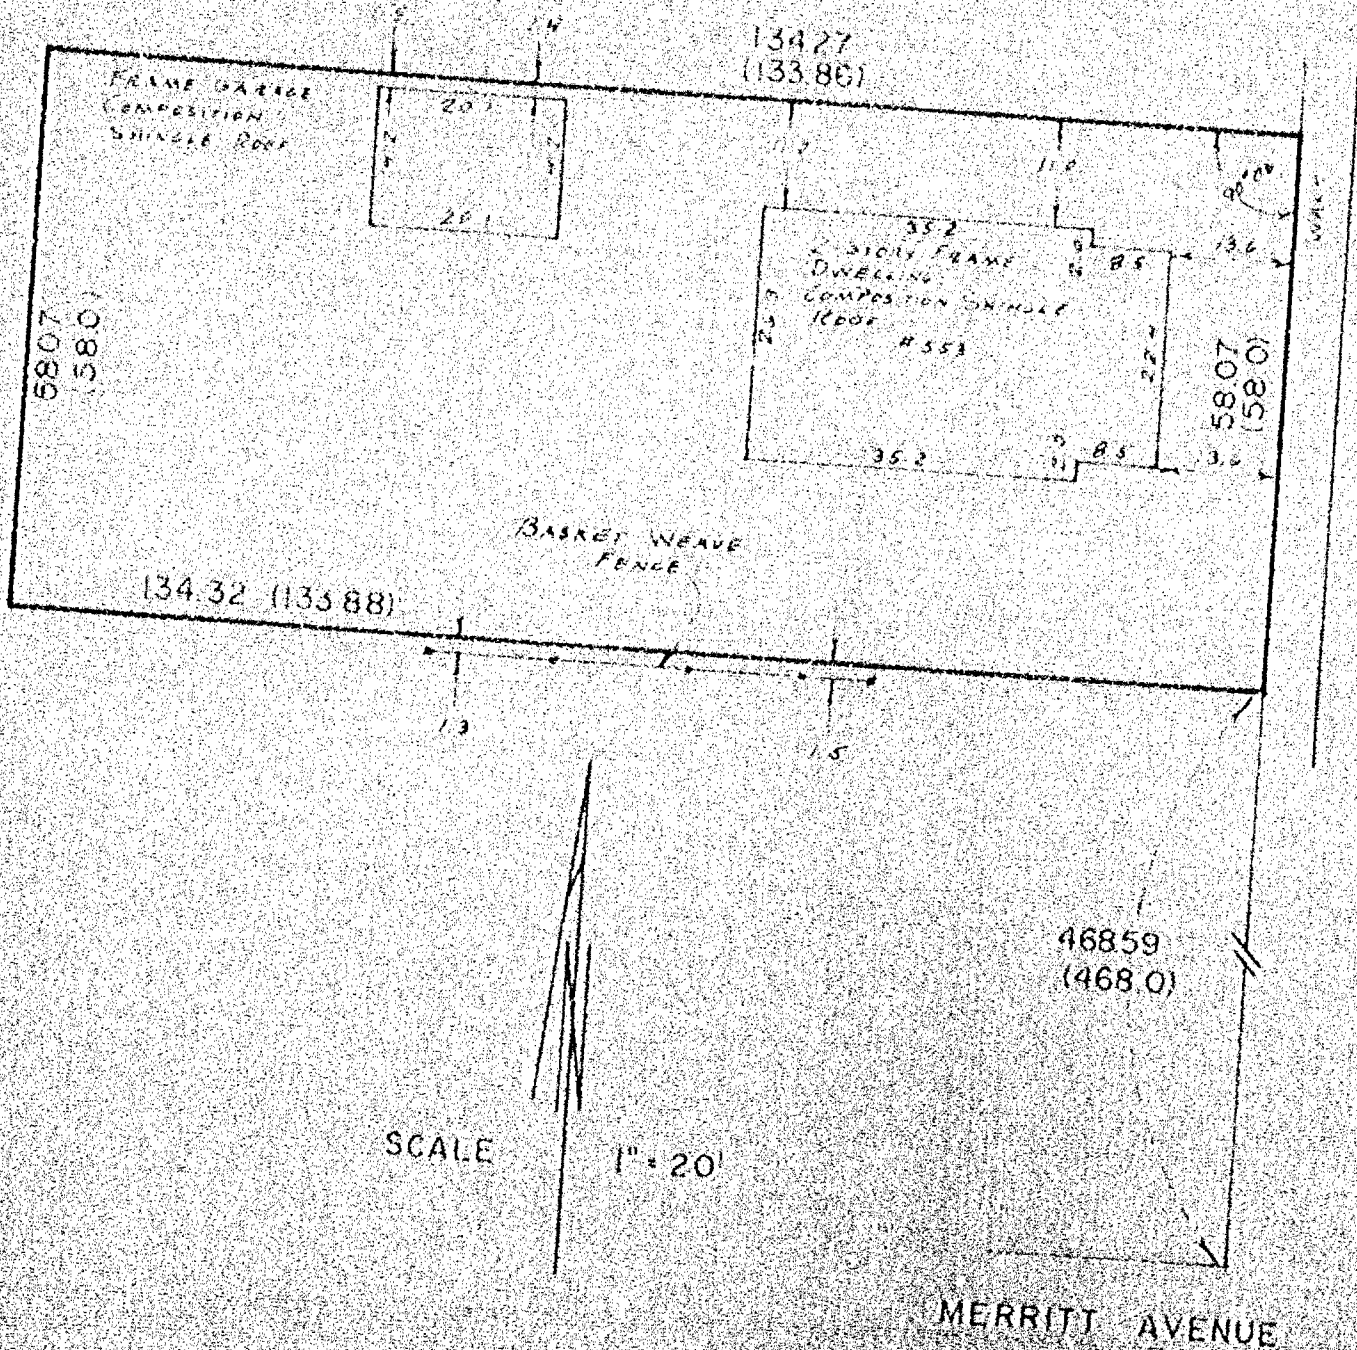

I Certify that I have surveyed the above described property (Property), and the above map is a true representation thereof and shows the size and location of the Property, its exterior boundaries, the location and dimensions of all visible structures thereon, boundary, fences, apparent easements and roadways and visible encroachments, if any. This survey is made for the exclusive use of the present owners of the Property, and also those who purchase, mortgage, or guarantee the title thereto, within one (1) year from date hereof.

 national survey & engineering
417 NORTH SAWYER STREET / PO BOX 2963
OSHKOSH, WISCONSIN 54903
(414) 426-2800




PLAT OF SURVEY

KNOWN AS LEE PETER STREET, BEING LOT 94 IN THE REEFAT OF BLOCK 29, IN THE 2ND WARD AND 3TH WARD, NOW IN THE 3TH WARD, CITY OF OSHKOSH, MILWAUKEE COUNTY, WISCONSIN.

001-1-172

SURVEY FOR GCHQ/OSI SAVINGS
APPLICANTS: BRONITE STROUD
MOMENT WAIVER ON FILE

CURVE Y. NO. 1479-M

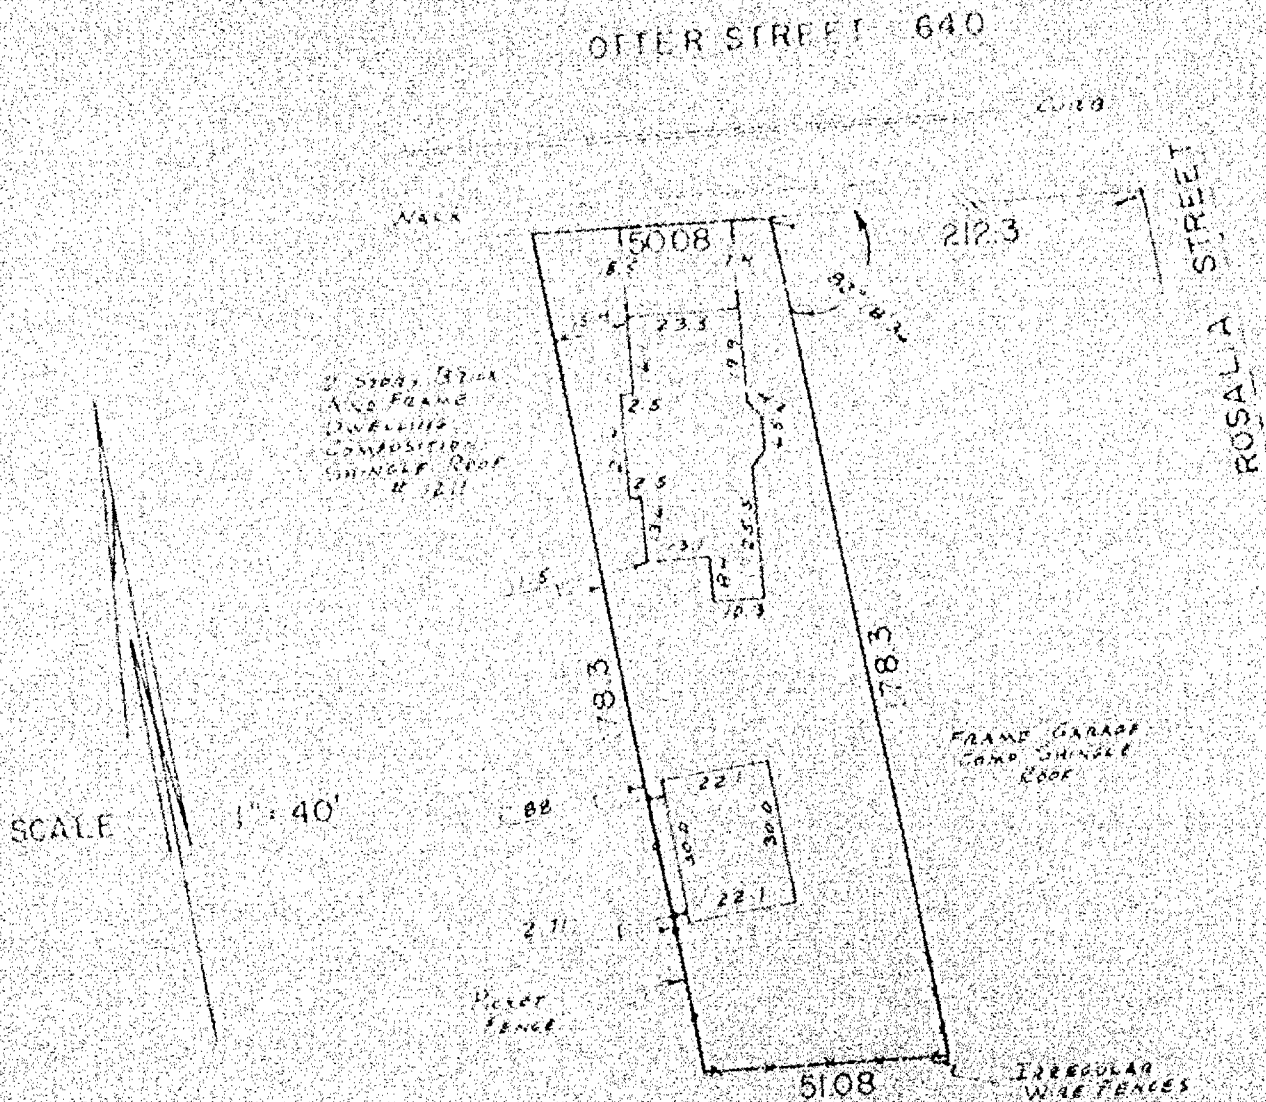

I Certify that I have surveyed the above described property (Property), and the above map is a true representation thereof and shows the size and location of the Property, its exterior boundaries, the location and dimensions of all visible structures thereon, boundary, fences, apparent easements and roadways and visible encroachments, if any. This survey is made for the exclusive use of the present owners of the Property, and also those who purchase, mortgage, or guarantee the title thereto, within one (1) year from date hereof.



 national survey & engineering
417 NORTH SAWYER STREET / P.O. BOX 2963
OSHKOSH, WISCONSIN 54903
(414) 426-2800



PLAT OF SURVEY


KNOWN AS 1720 SANDERS STREET, BEING LOT 5 AND THE EAST 30 FT. OF THAT PART OF SANDERS STREET (NOW VACATED) LYING WEST OF AND ADJACENT TO SAID LOT 5 AND BETWEEN THE EXTENDED NORTH AND SOUTH LINES OF SAID LOT 5, ALL IN QUARRY PLAT, IN THE 14TH WARD, CITY OF OSHKOSH, WINNEBAGO COUNTY, WISCONSIN, EXCEPTING THEREFROM THAT PORTION THEREOF INCLUDED WITHIN THE LINES OF THE CUL-DE-SAC AS NOW LOCATED, ON THE NORTH TERMINUS OF SAID SANDERS STREET, AS NOW LOCATED, SUBJECT HOWEVER TO RIGHTS RESERVED TO THE CITY OF OSHKOSH, AND MORE PARTICULARLY SET FORTH IN RESOLUTION FILED IN WINNEBAGO COUNTY REGISTRY ON APRIL 21, 1970, AS DOCUMENT NO. 394554.

LOT 5 IN QUARRY PLAT, CITY OF OSHKOSH, WINNEBAGO COUNTY, WISCONSIN EXCEPTING THEREFROM THAT PORTION THEREOF HERETOFORE CONVEYED TO THE CITY OF OSHKOSH BY DEED RECORDED IN WINNEBAGO COUNTY REGISTRY IN VOLUME 1778 ON PAGE 106 FOR ROADWAY PURPOSES.

JUNE 27, 1984

SURVEY FOR OSHKOSH SAVINGS
APPLICANT: MICHAEL STETTLER
MONUMENT WAIVER ON FILE

SURVEY NO. 1475-H

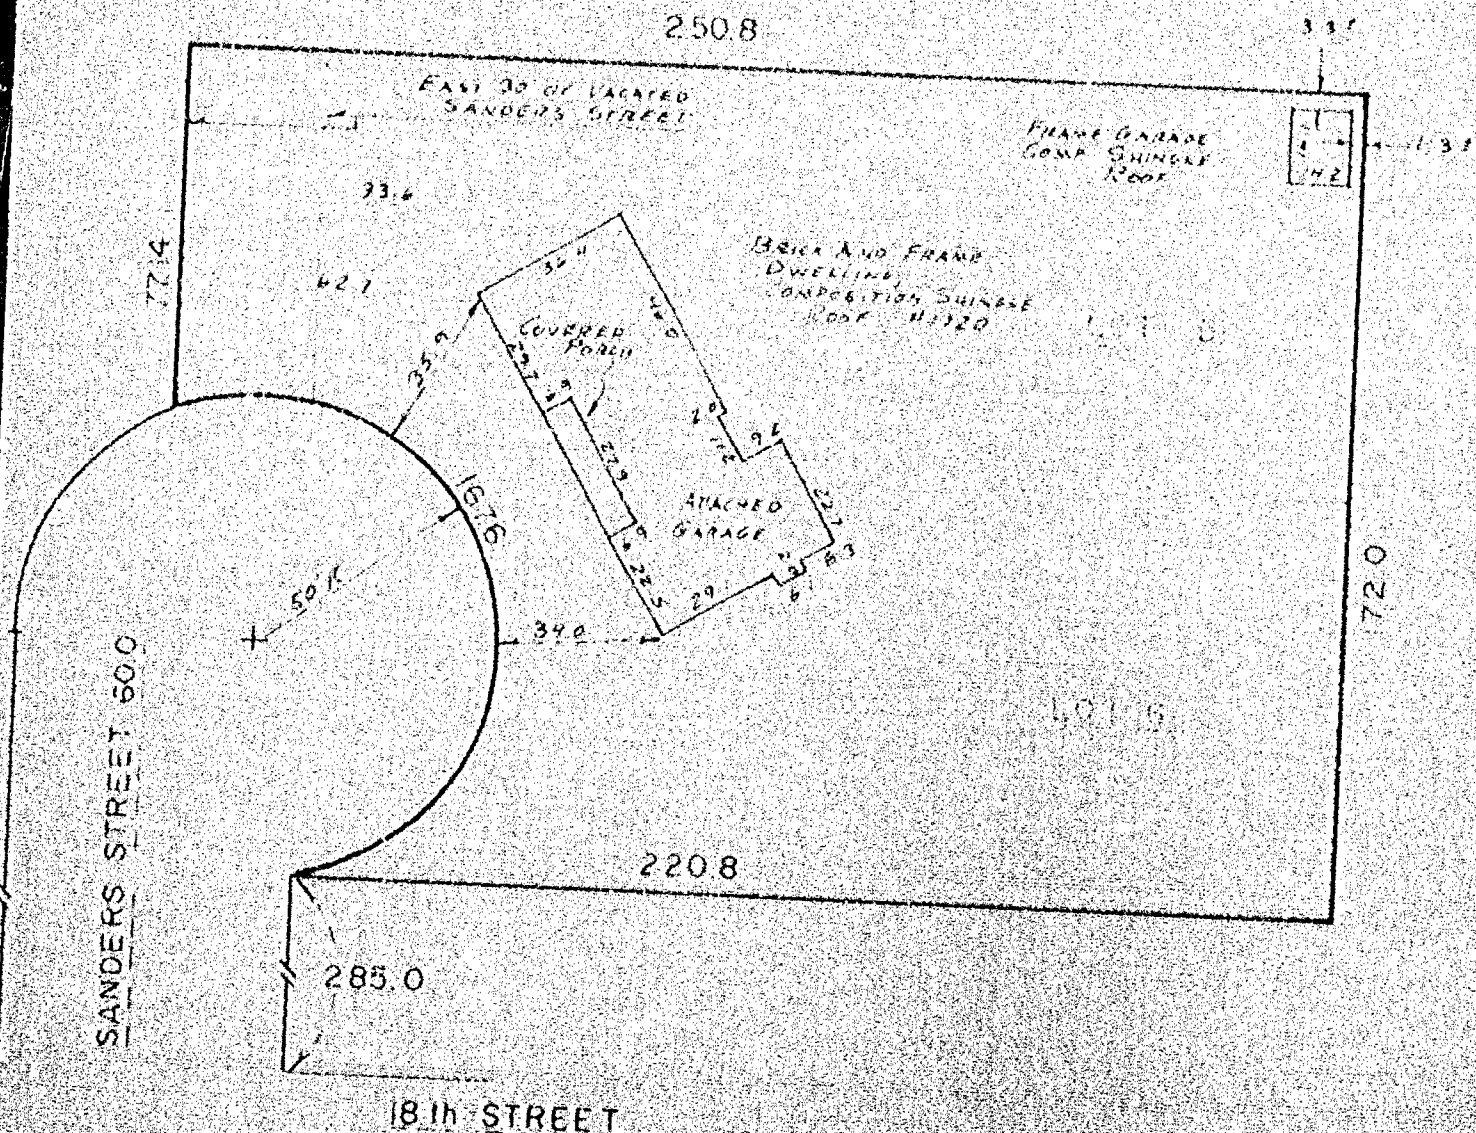


18th STREET

I Certify that I have surveyed the above described property (Property), and the above map is a true representation thereof and shows the size and location of the Property, its exterior boundaries, the location and dimensions of all visible structures thereon, boundary, fences, apparent easements and roadways and visible encroachments, if any. This survey is made for the exclusive use of the present owners of the Property, and also those who purchase, mortgage, or guarantee the title thereto, within one (1) year from date hereof.



national survey & engineering
417 NORTH SAWYER STREET / P.O. BOX 2963
OSHKOSH, WISCONSIN 54903
(414) 426-2800

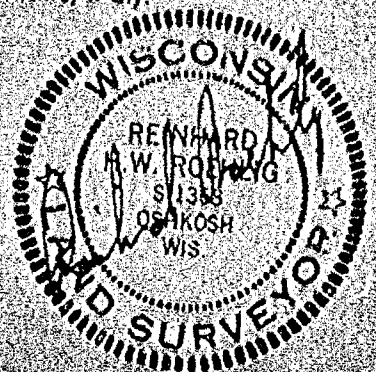

PLAT OF SURVEY

KNOWN AS 1030 M. CURDY STREET, BEING LOT 17 OF BLOCK 5 IN POWER'S AND SMITH'S ADDITION, IN THE 14TH WARD, CITY OF OSHKOSH, WINNEBAGO COUNTY, WISCONSIN.


DATE: 26. 1984

SURVEY FOR OSHKOSH SAVINGS
APPLICANT: DEAN SCHAPER
MONUMENT WAIVER ON FILE

SURVEY NO. 1474-M

ALL PLAT DIMENSIONS WERE DIFFERENT FROM ACTUAL FIELD MEASUREMENTS.

SCALE 1" = 30'

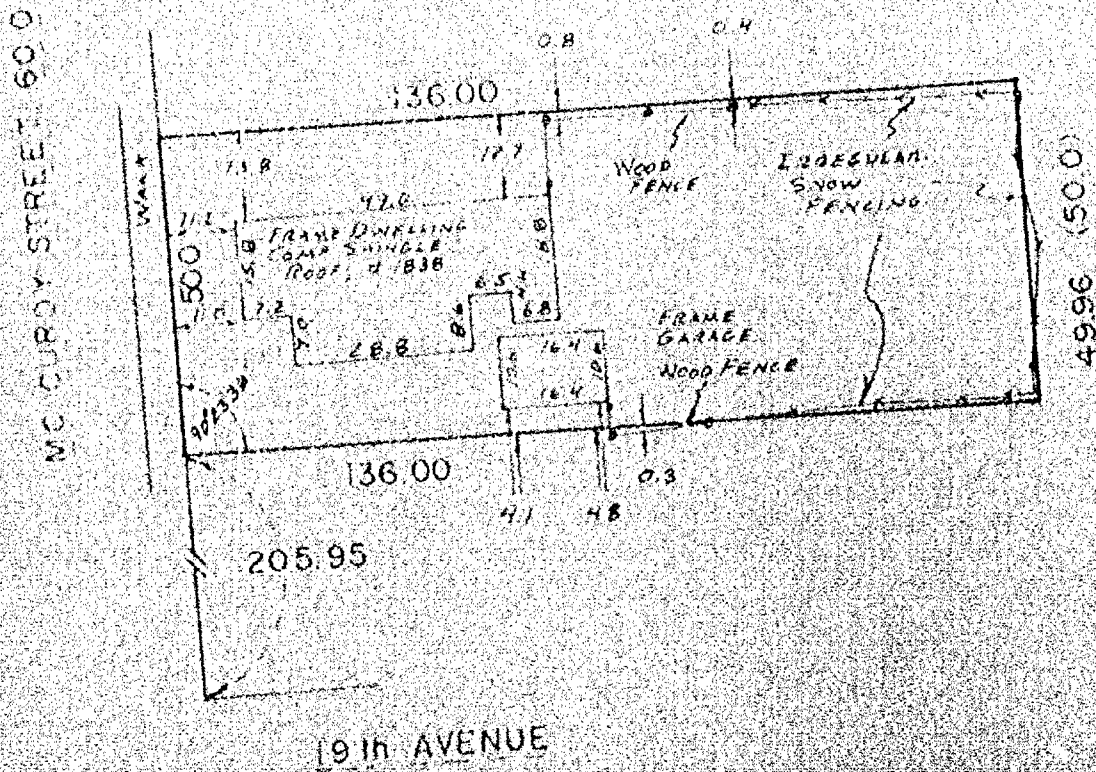

I Certify that I have surveyed the above described property (Property), and the above map is a true representation thereof and shows the size and location of the Property, its exterior boundaries, the location and dimensions of all visible structures thereon, boundary, fences, apparent easements and roadways and visible encroachments, if any. This survey is made for the exclusive use of the present owners of the Property, and of those who purchase, mortgage, or guarantee the title thereto, within one (1) year from date hereof.



national survey & engineering
417 NORTH SAWYER STREET / PO BOX 2963
OSHKOSH, WISCONSIN 54903
(414) 426-2800



PLAT OF SURVEY


KNOWN AS 1946 MC CURDY STREET, BEING THE NORTH 5.0 FT. OF LOT 14 AND ALL OF LOT 15 IN BLOCK B OF ROGERS AND SMITH ADDITION, IN THE 14TH WARD, CITY OF OSHKOSH, WINNEBAGO COUNTY, WISCONSIN.

JUNE 21, 1988

SURVEY FOR OSHKOSH SAVINGS
APPLICANT: MARK ERDMAN
MONUMENT WAIVER ON FILE

SURVEY NO. 1459-M

PLAT DIMENSIONS WERE DIFFERENT FROM ACTUAL FIELD MEASUREMENTS.

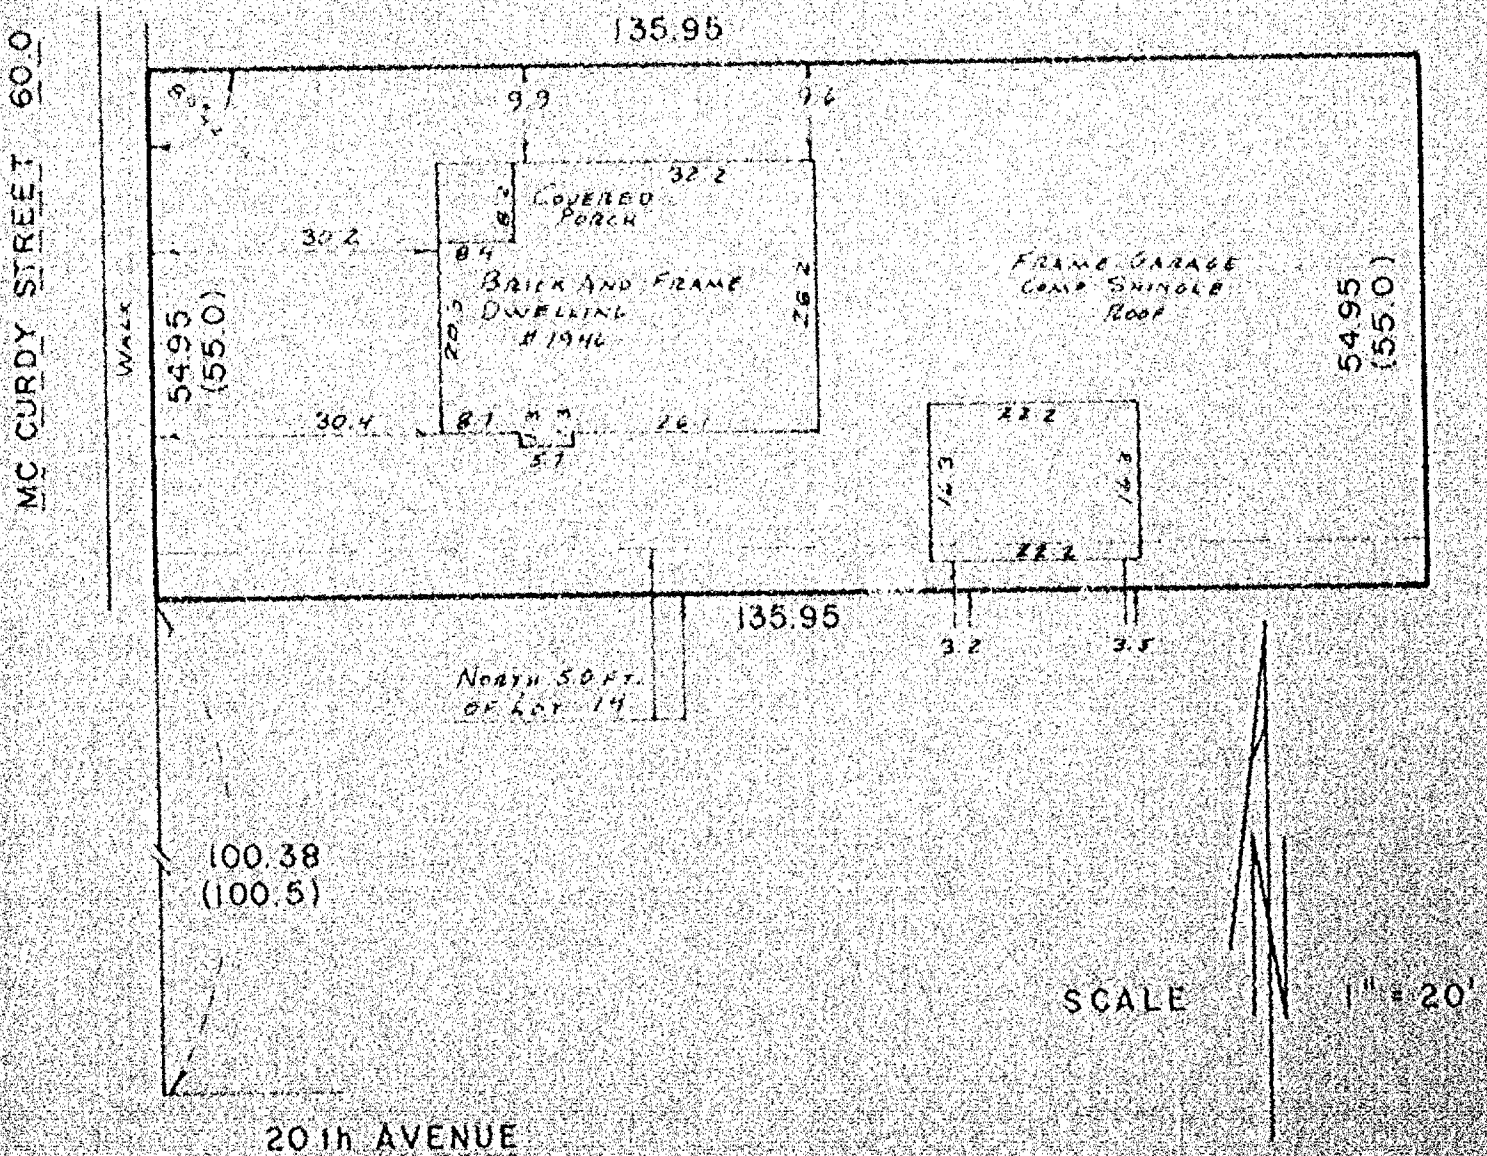


I Certify that I have surveyed the above described property (Property), and the above map is a true representation thereof and shows the size and location of the Property, its exterior boundaries, the location and dimensions of all visible structures thereon, boundary, fences, apparent easements and roadways and visible encroachments, if any. This survey is made for the exclusive use of the present owners of the Property, and also those who purchase, mortgage, or guarantee the title thereto, within one (1) year from date hereof.



national survey & engineering

417 NORTH SAWYER STREET / PO BOX 2963
OSHKOSH, WISCONSIN 54903
(414) 426-2800

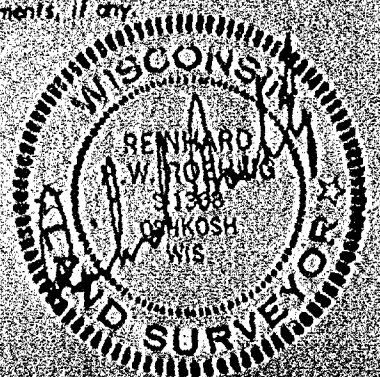


PLAT OF SURVEY

KNOWN AS 1410 CENTRAL STREET, BEING THE NORTH 55.0 FT. OF THE SOUTH 130.0 FT. FRONT AND REAR OF THE WEST 129.25 FT. OF LOT 2 IN BLOCK 2 OF EIGHTH, READ AND KENNEDY'S PLAT, IN THE 14TH WARD, CITY OF OSHKOSH, WINNEBAGO COUNTY, WISCONSIN.

JUNE 24, 1986

SURVEY FOR LA MONTE SCHMID

SURVEY NO. 1470-B

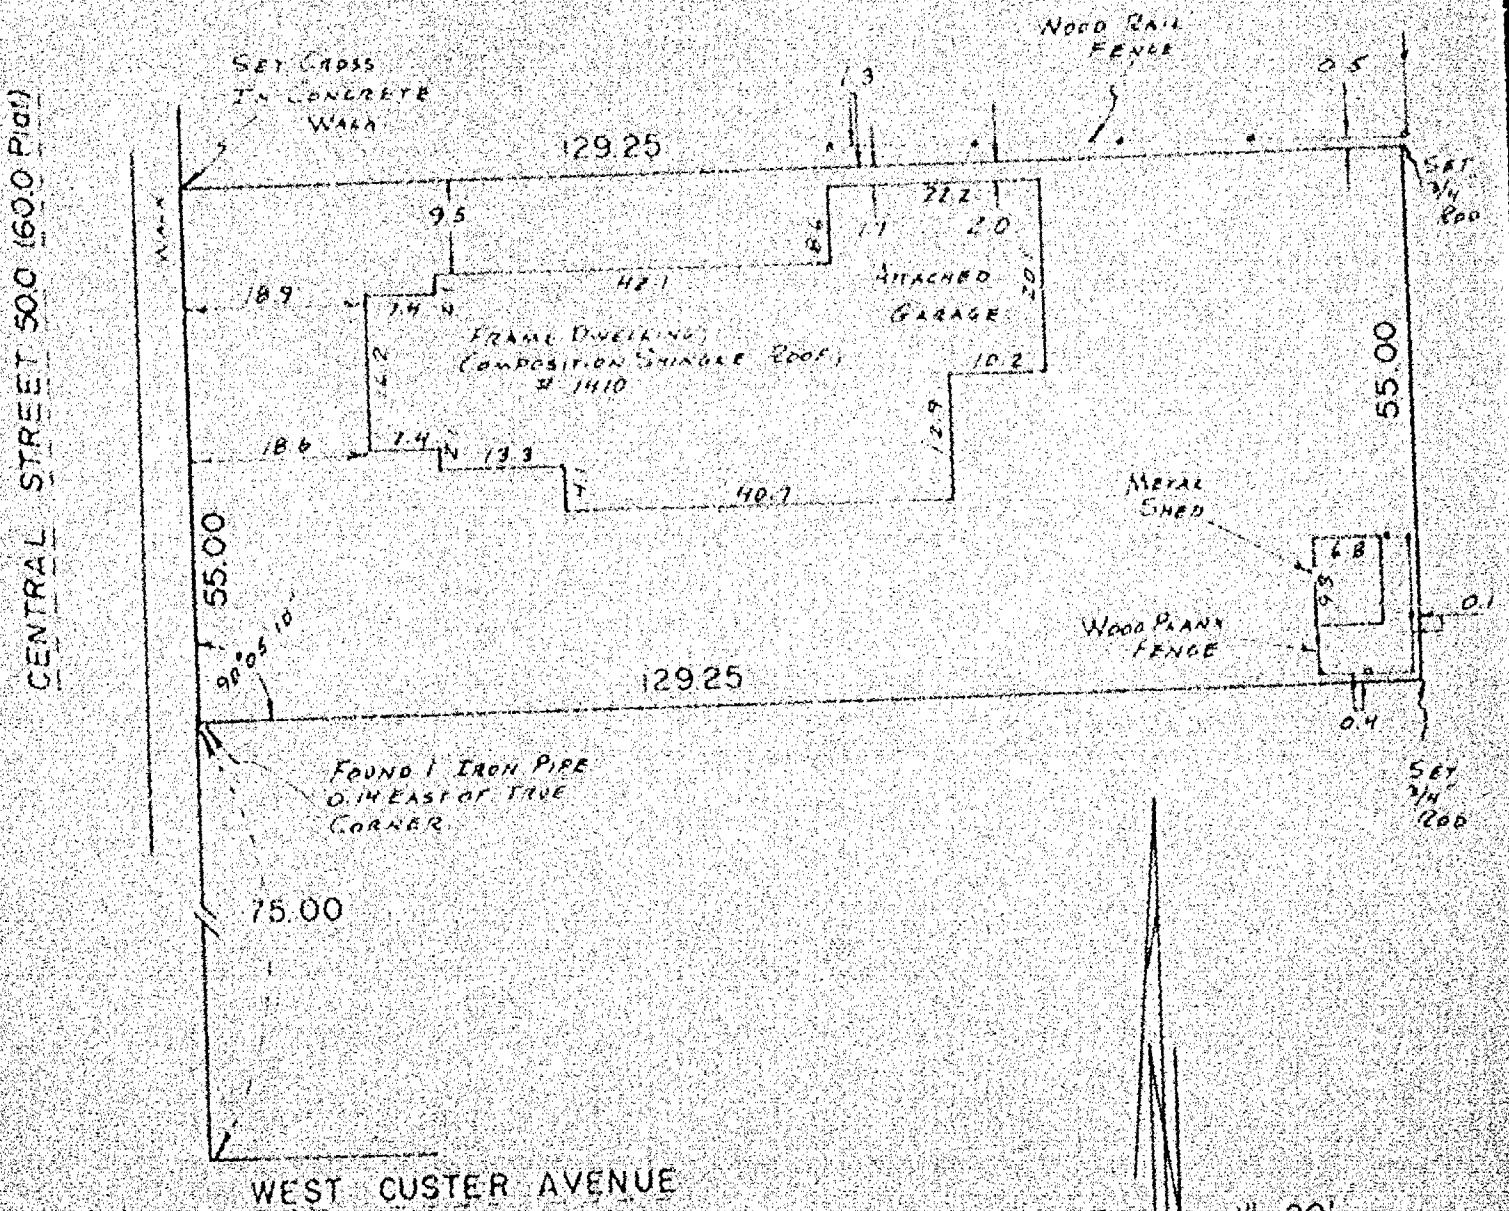

SCALE 1" = 20'

I Certify that I have surveyed the above described property (Property), and the above map is a true representation thereof and shows the size and location of the Property, its exterior boundaries, the location and dimensions of all visible structures thereon, boundary, fences, apparent easements and roadways and visible encroachments, if any. This survey is made for the exclusive use of the present owners of the Property, and also those who purchase, mortgage, or guarantee the title thereto, within one (1) year from date hereof.



national survey & engineering

417 NORTH SAWYER STREET / P.O. BOX 2963
OSHKOSH, WISCONSIN 54903
(414) 426-2800




PLAT OF SURVEY

KNOWN AS 2133 PARKSIDE DRIVE, BEING LOT 15 IN YOUNG MILLER PARKSIDE
BLK. IN THE TOWNSHIP, CITY OF OSHKOSH, WINNEBAGO COUNTY, WISCONSIN.

DATE 12, 1984 SURVEY FOR GEORGE CHOMLER COUNTY NO. 1571-5

0 DENOTES 3/4 INCH DIAMETER IRON ROD FOUND.

● DENOTES 3/4" INCH DIAMETER IRON ROD SET.

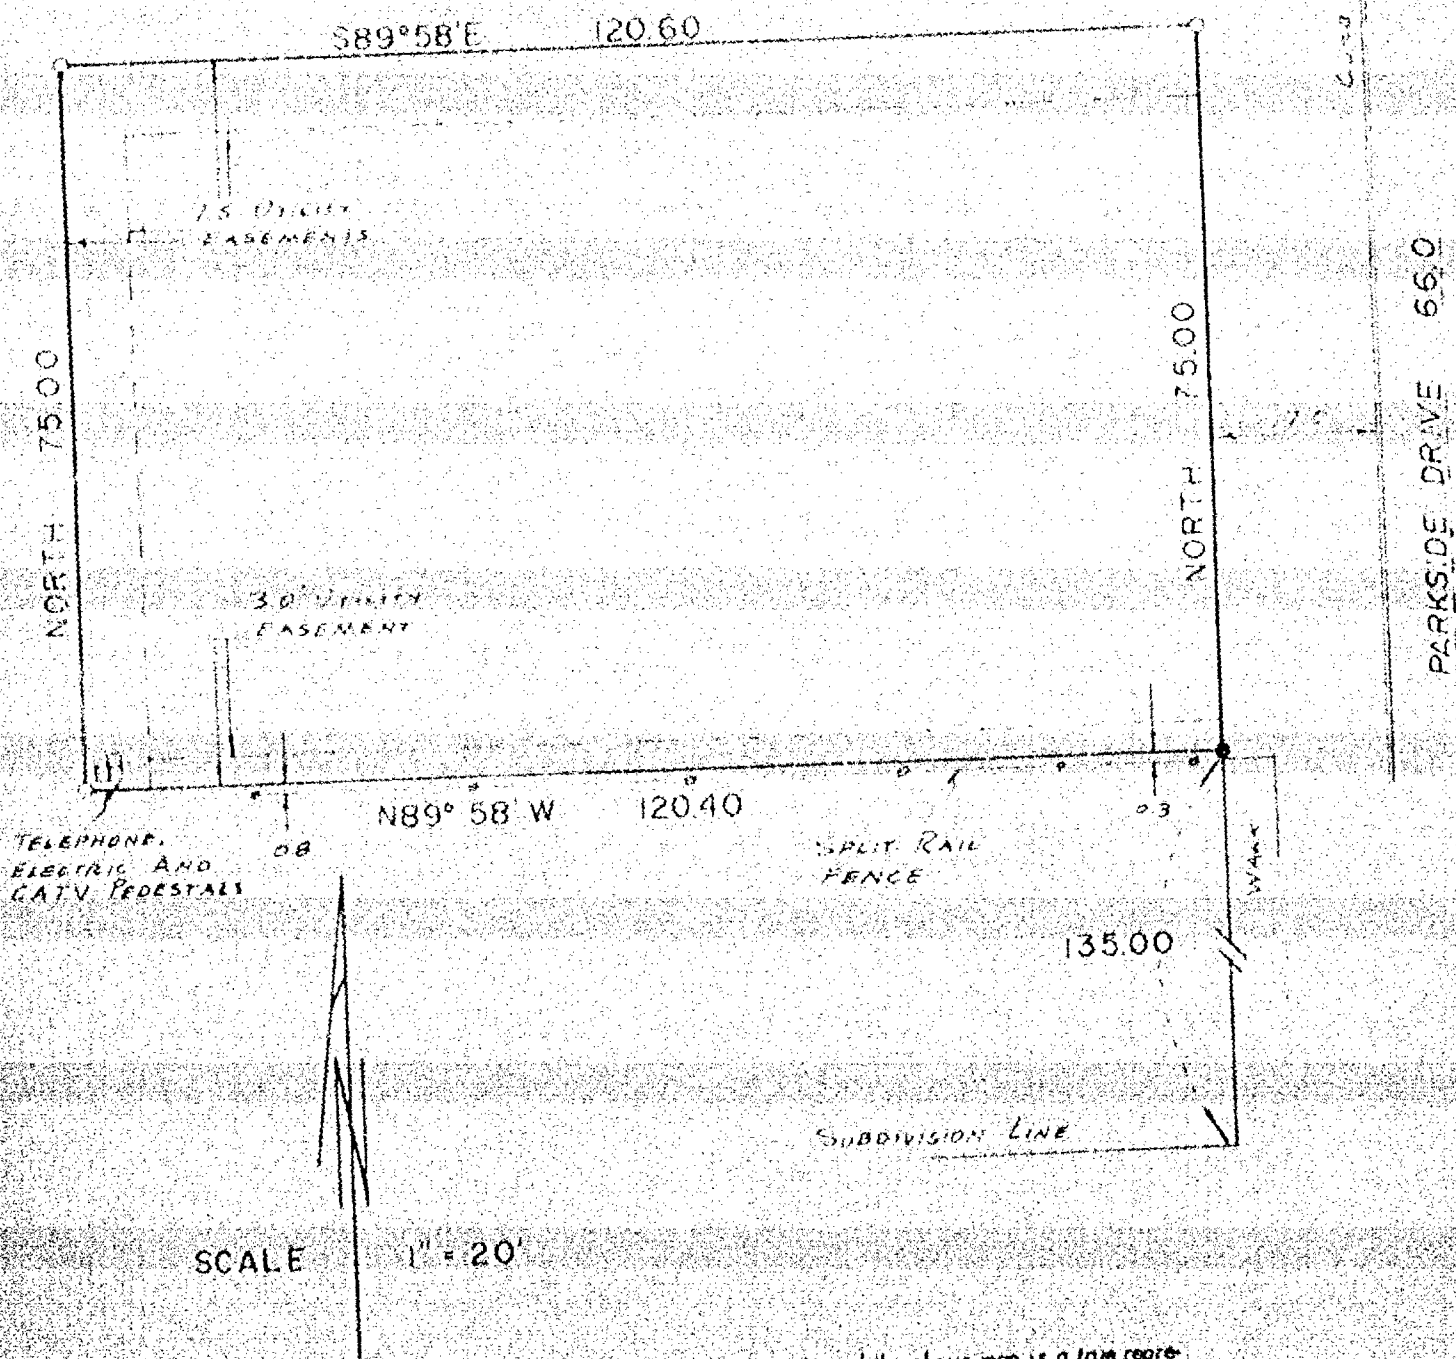

I Certify that I have surveyed the above described property (Property), and the above map is a true representation thereof and shows the size and location of the Property, its exterior boundaries, the location and dimensions of all visible structures thereon, boundary, fences, apparent easements and roadways and visible encroachments, if any. This survey is made for the exclusive use of the present owners of the Property, and also those who purchase, mortgage, or guarantee the title thereto, within one (1) year from date hereof.



national survey & engineering

417 NORTH SAWYER STREET / P.O. BOX 2963
OSHKOSH, WISCONSIN 54903
(414) 426-2800




PLAT OF SURVEY

LOT 2 OF CERTIFIED SURVEY MAP FILED IN VOLUME 1 OF SURVEY MAPS ON PAGE 122 AS DOCUMENT NO. 608318 IN THE 16TH WARD, CITY OF OSHKOSH, WINNEBAGO COUNTY, WISCONSIN.

JUNE 11, 1964 SURVEY FOR OSHKOSH SAVINGS APPLICANTS STRUENSEE AND RUSCH MONUMENT WAIVER ON FILE SURVEY NO. 1463-M


OSHKOSH AVENUE 66.0

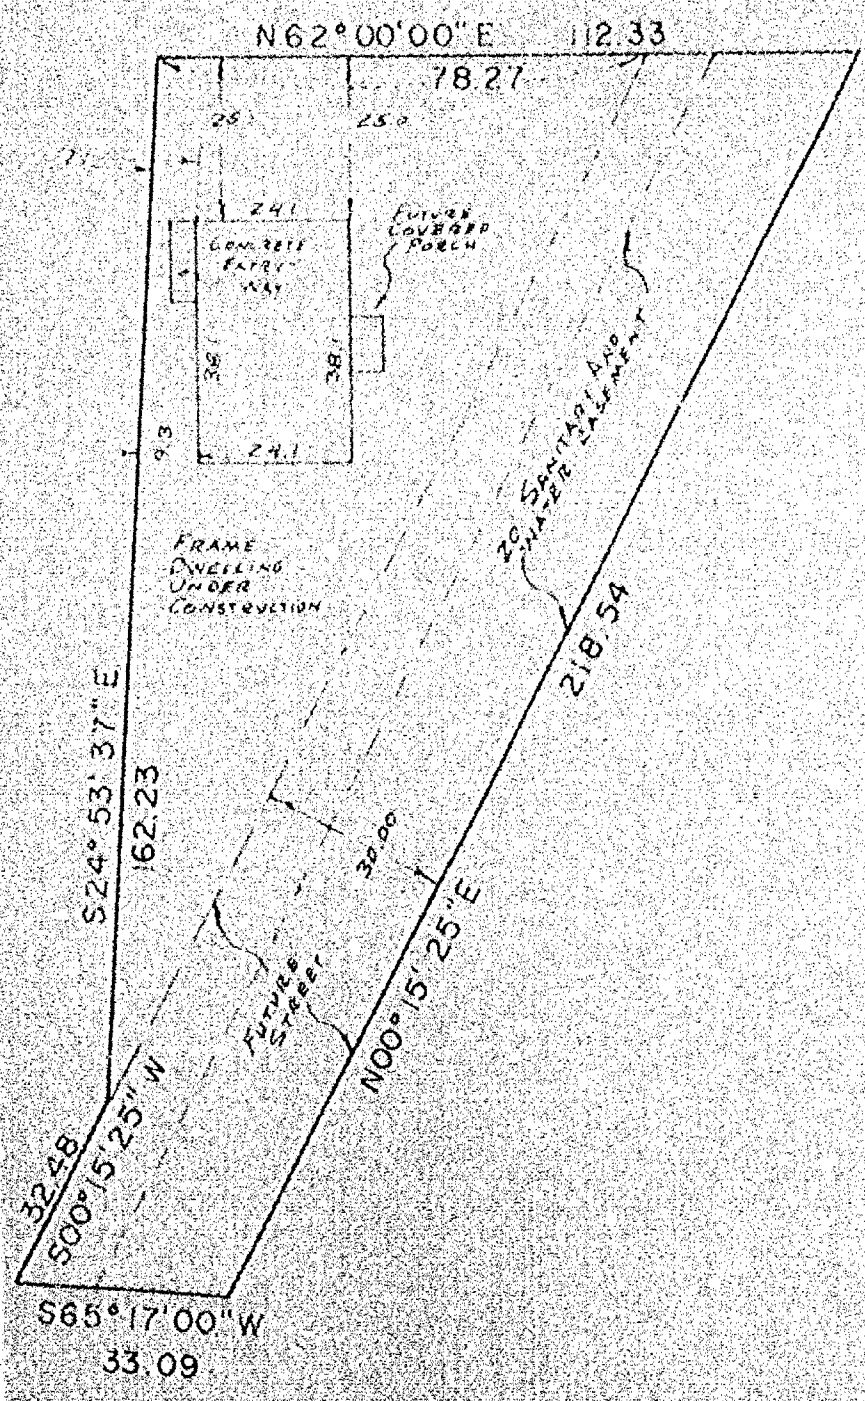

SCALE 1" = 30'

I Certify that I have surveyed the above described property (Property), and the above map is a true representation thereof and shows the size and location of the Property, its exterior boundaries, the location and dimensions of all visible structures thereon, boundary, fences, apparent easements and roadways and visible encroachments, if any. This survey is made for the exclusive use of the present owners of the Property, and also those who purchase, mortgage, or guarantee the title thereto, within one (1) year from date hereof.

 **national survey & engineering**
 217 NORTH SAWYER STREET / PO BOX 2963
 OSHKOSH, WISCONSIN 54903
 (414) 426-2800

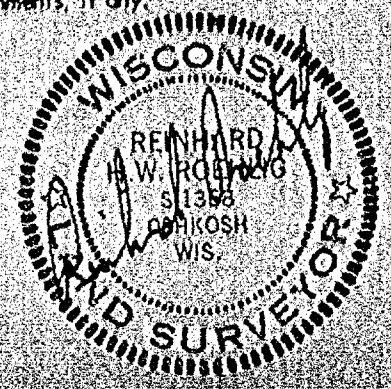


PLAT OF SURVEY

KNOWN AS 1700 HICORY STREET, BEING LOTS 24 AND 25 IN BLOCK 4 OF
FAREVILLE PARK, IN THE 15TH WARD, CITY OF OSHKOSH, WINNEBAGO COUNTY,
WISCONSIN.

JUNE 7, 1984

SURVEY FOR DEPOSIT SAVINGS
APPLICANT: FARGO VITAL
MONUMENT WAIVER ON FILE

SURVEY NO. 1454-M

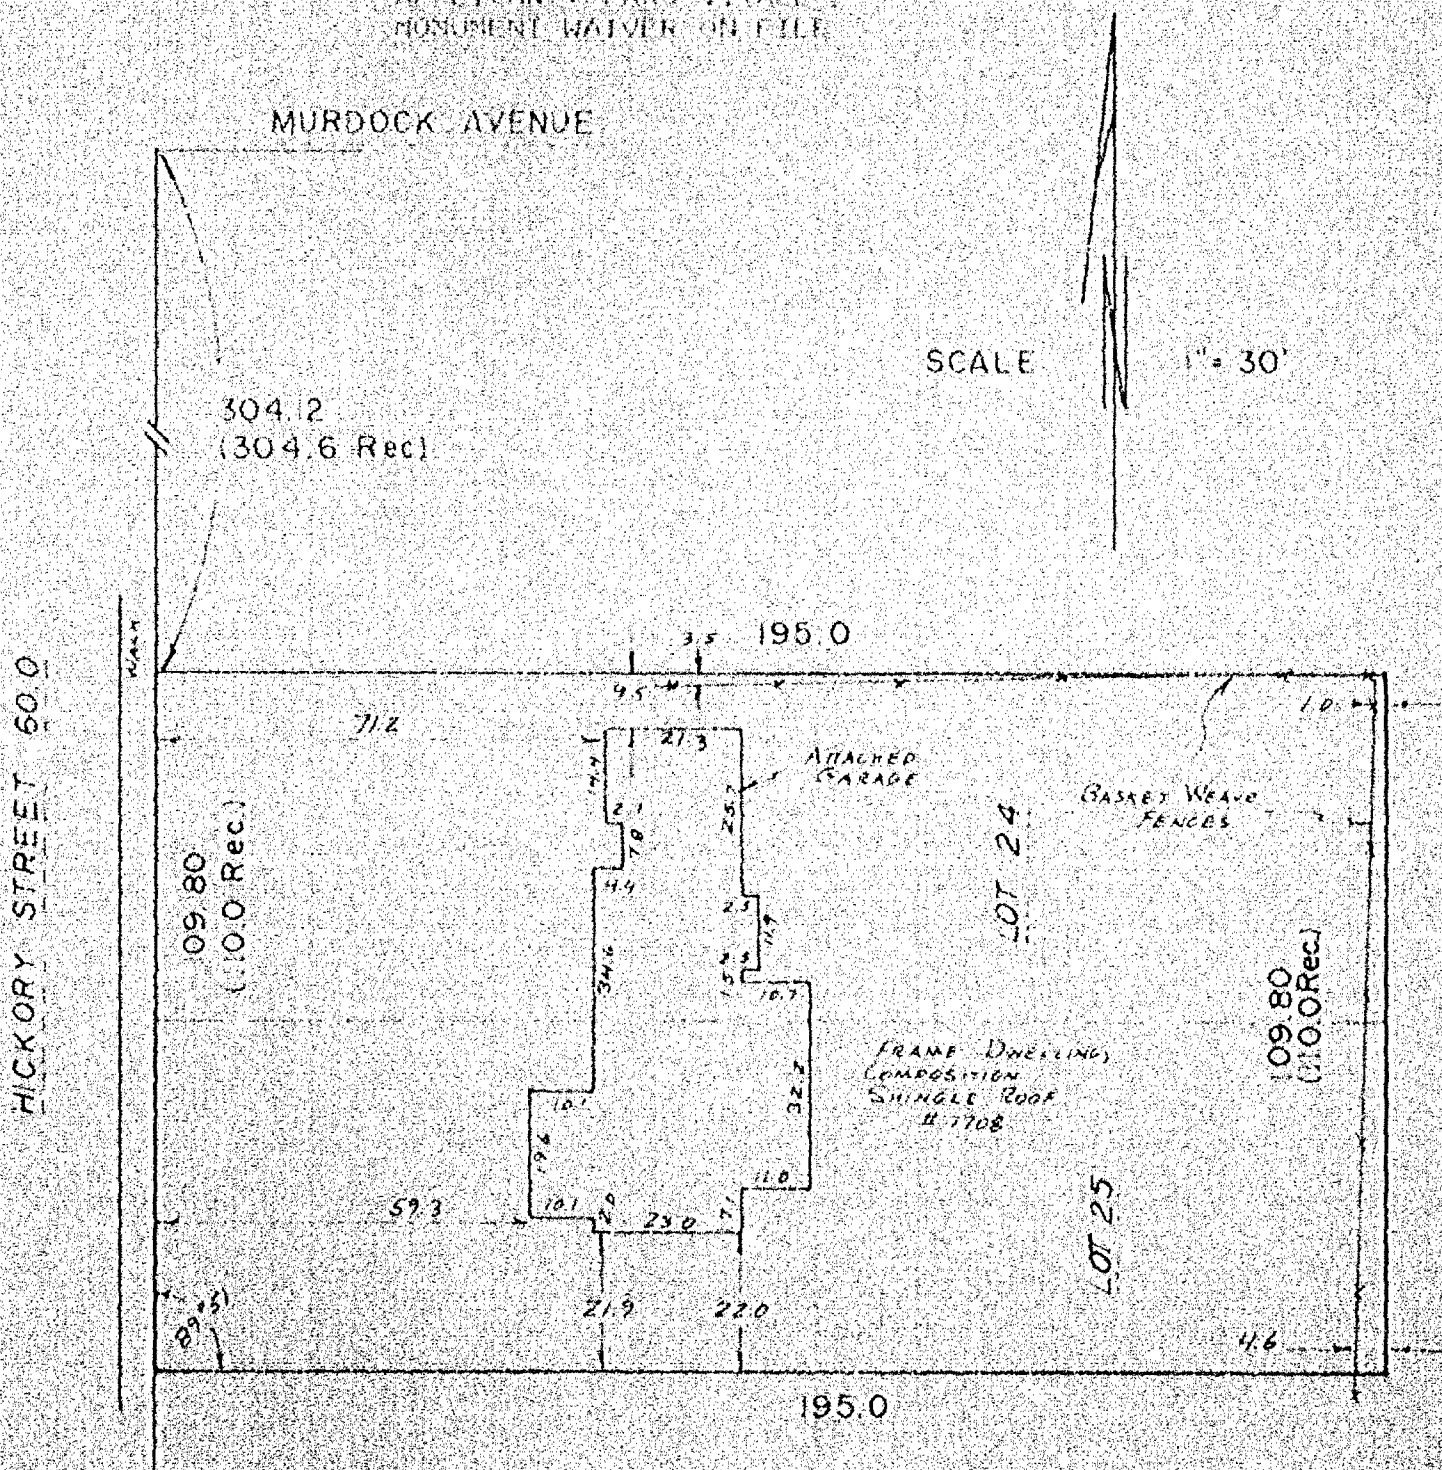

I Certify that I have surveyed the above described property (Property), and the above map is a true representation thereof and shows the size and location of the Property, its exterior boundaries, the location and dimensions of all visible structures thereon, boundary, fences, apparent easements and roadways and visible encroachments, if any.

This survey is made for the exclusive use of the present owners of the Property, and also those who purchase, mortgage, or guarantee the title thereto, within one (1) year from date hereof.



national survey & engineering

417 NORTH SAWYER STREET / PO BOX 2983
OSHKOSH, WISCONSIN 54903

(44) 426-2800




PLAT OF SURVEY

KNOWN AS 1414 MINNESOTA STREET, BEING LOT 1 OF CERTIFIED SURVEY MAP
FILED IN VOLUME 1 OF SURVEY MAPS, ON PAGE 790 AS DOCUMENT NO. 55335,
IN THE 14TH WARD, CITY OF GOSH, KENNEBAGO COUNTY, WISCONSIN.

APR 11 1964

SURVEY FOR USKOSM GASTRO
APPLICANT HERBERT GELFER
MONUMENT VALER ON FILE

CURRY, J. H. 1937-1938

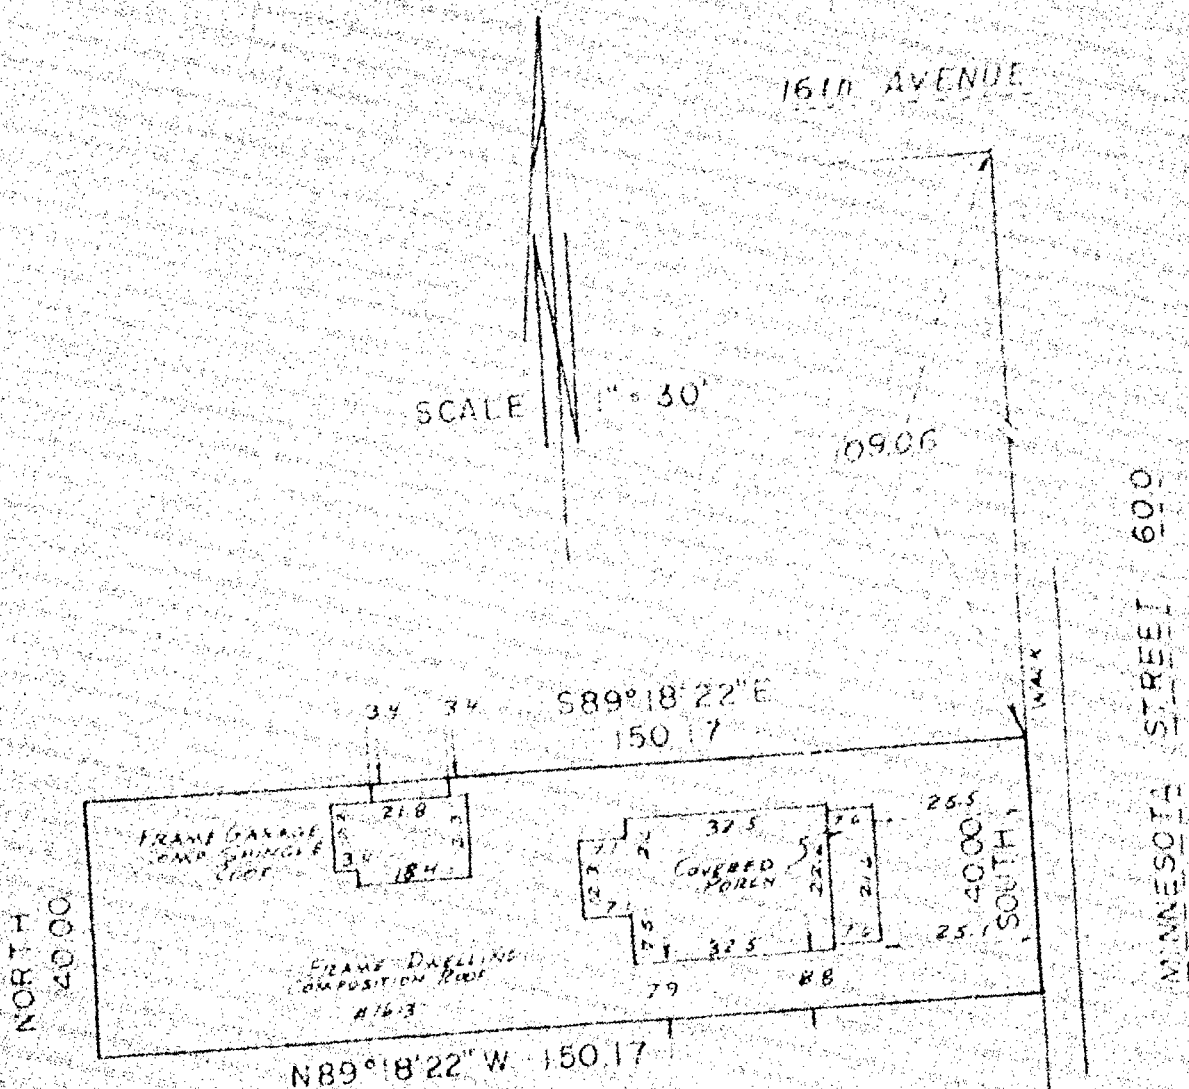

I Certify that I have surveyed the above described property (Property), and the above map is a true representation thereof and shows the size and location of the Property, its exterior boundaries, the location and dimensions of all visible structures thereon, boundary, fences, apparent easements and roadways and visible encroachments, if any. This survey is made for the exclusive use of the present owners of the Property, and also those who purchase, mortgage, or guarantee the title thereto, within one (1) year from date hereof.



national survey & engineering
200 STREET / PO BOX 296


national survey
417 NORTH SAWYER STREET / PO BOX 2963
OSHKOSH, WISCONSIN 54903
(414) 426-2800



PLAT OF SURVEY

KNOWN AS 316 SHEET STREET, BEING LOT 45 IN DISTRICT SUBDIVISION, IN THE SECOND WARD, CITY OF OGDEN, WINNEBAGO COUNTY, WISCONSIN, SUBJECT TO RIGHTS GRANTED BY INSTRUMENT RECORDED IN VOLUME 297 ON PAGE 51, WINNEBAGO COUNTY REGISTRY.

SURVEY NO. 1455-10

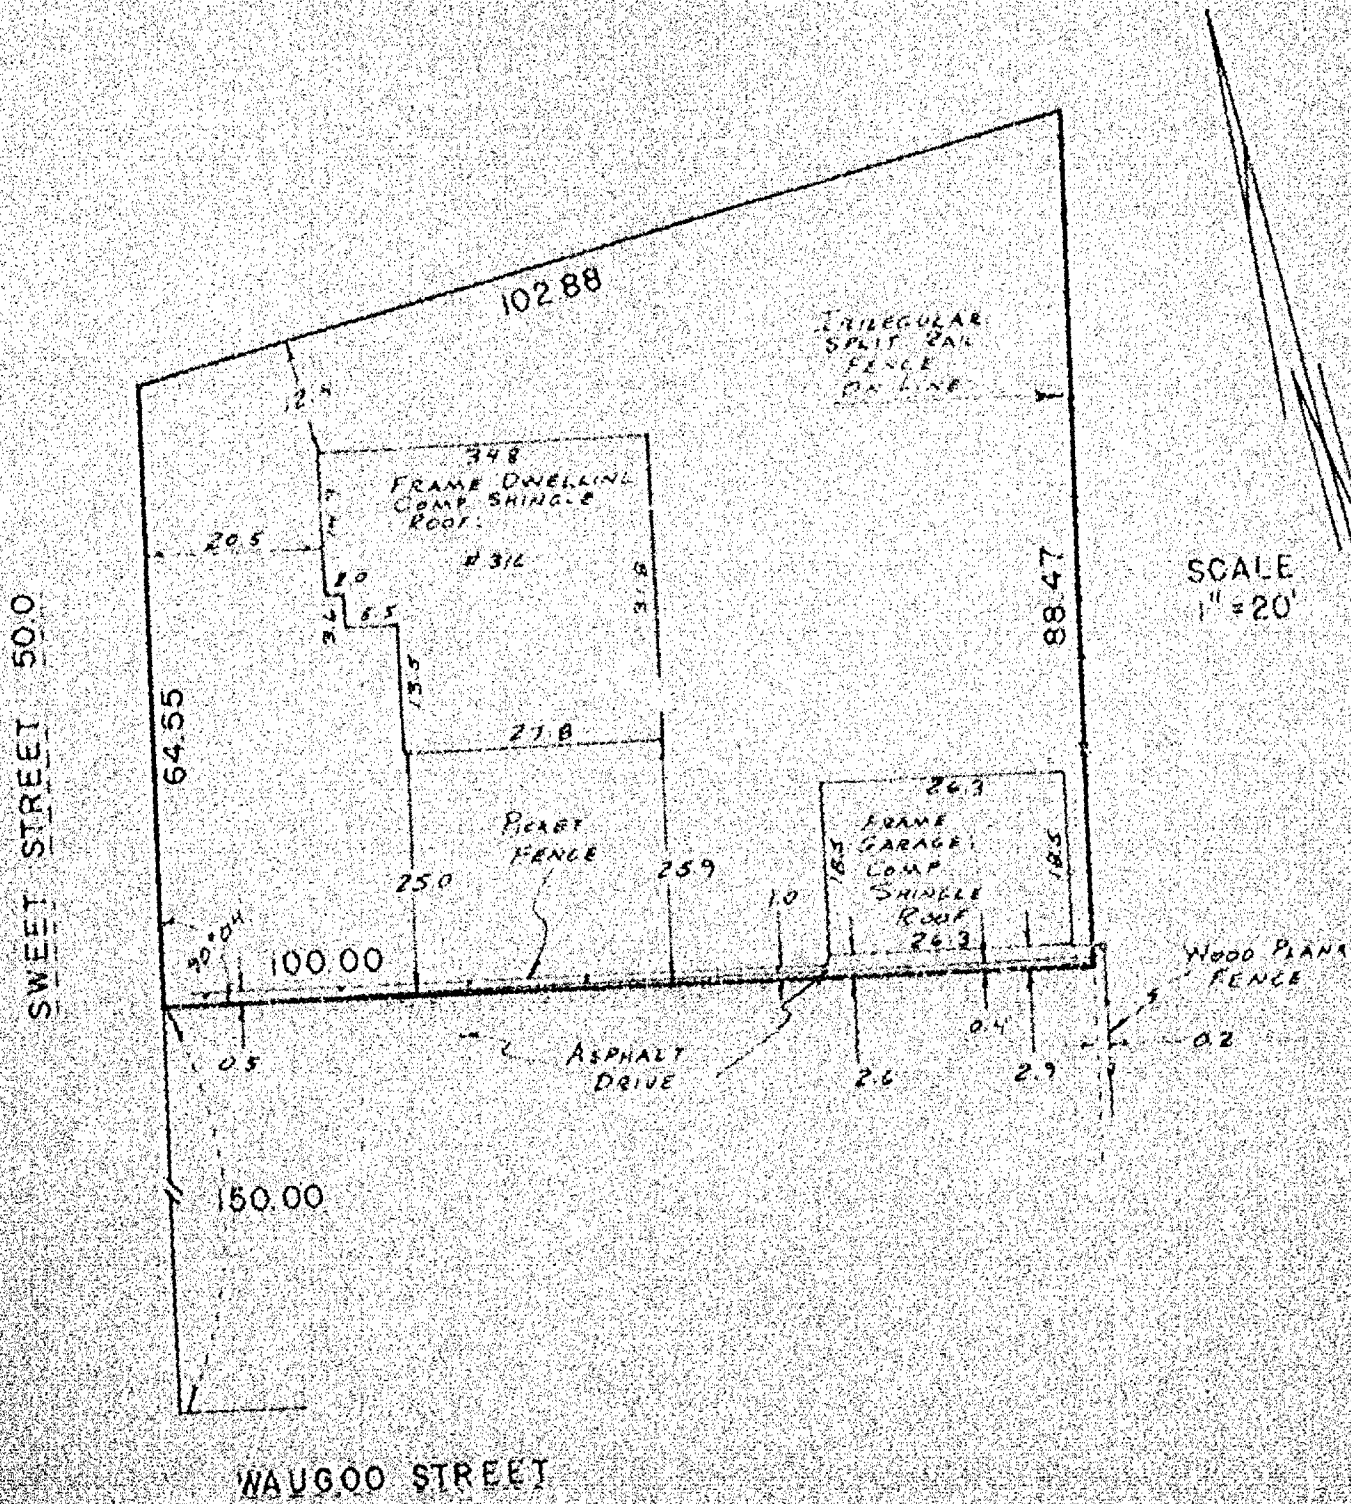


I Certify that I have surveyed the above described Property (Property); and the above map is a true representation thereof and shows the size and location of the Property, its exterior boundaries, the location and dimensions of all visible structures thereon, boundary, fences, apparent easements and roadways and visible encroachments, if any, and the same are for the exclusive use of the present owner's of the Property.

This survey is made for the exclusive use of the present owners of the Property and of so those who purchase, mortgage, or guarantee the title thereto, within one (1) year from date hereof.



national survey & engineering

417 NORTH SAWYER STREET / PO BOX 2953
OSHKOSH, WISCONSIN 54903
(414) 426-2800

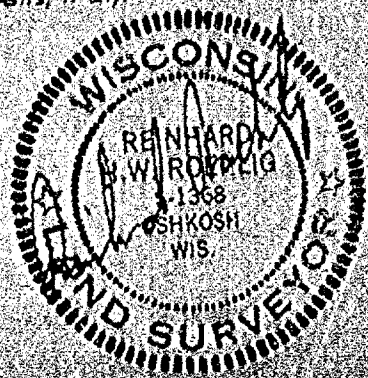


PLAT OF SURVEY

KNOWN AS 1310 FAIRVIEW STREET, BEING LOTS 13 AND 19 IN BLOCK 2 OF
FAIRVIEW PARK, IN THE 15TH WARD, CITY OF OSHKOSH, WINNEBAGO COUNTY,
WISCONSIN, EXCEPTING THEREFROM THE NORTH 50.0 FT. OF LOT 13.

MAY 30, 1966

SURVEY FOR OSHKOSH SAVINGS
APPLICANT: RICHARD BERGER
MONUMENT: IRON ON STILE

SURVEY NO. 1662-M

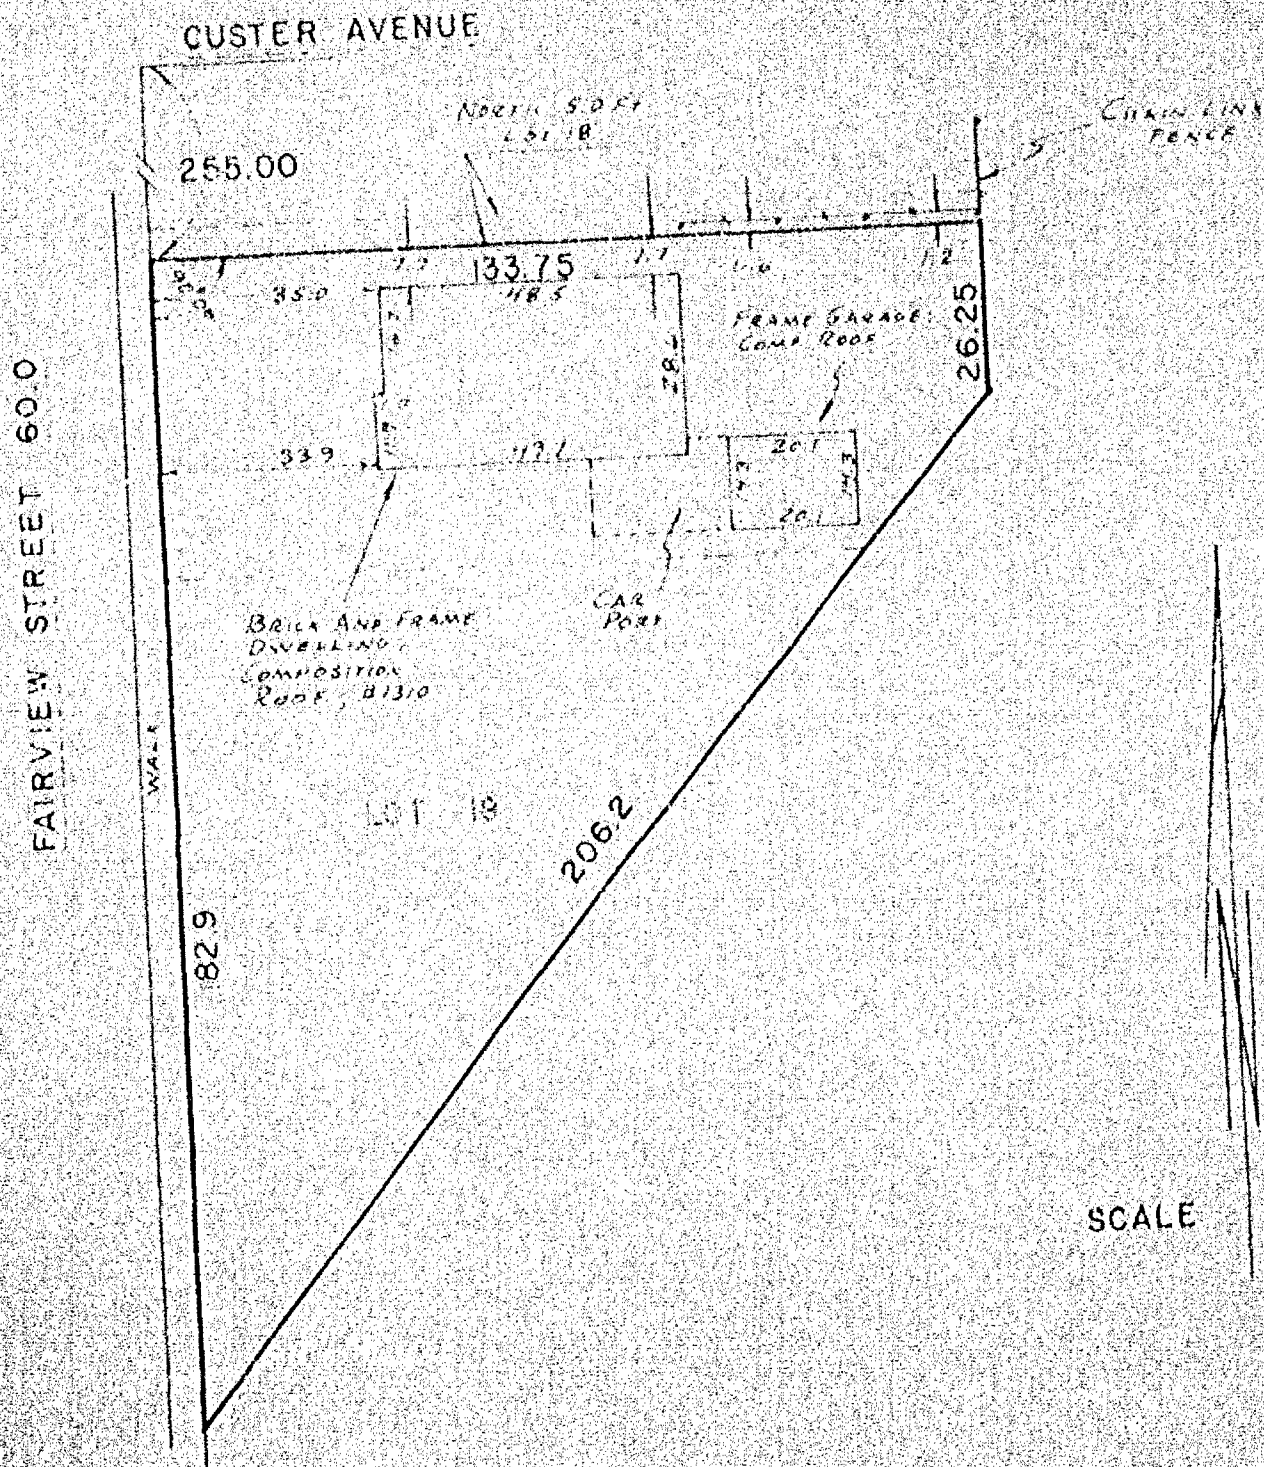

SCALE 1" = 30'

I Certify that I have surveyed the above described property (Property), and the above map is a true representation thereof and shows the size and location of the Property, its exterior boundaries, the location and dimensions of all visible structures thereon, boundary, fences, apparent easements and roadways and visible encroachments, if any. This survey is made for the exclusive use of the present owners of the Property, and also those who purchase, mortgage, or guarantee the title thereto, within one (1) year from date hereof.



national survey & engineering

417 NORTH SAWYER STREET / PO BOX 2963
OSHKOSH, WISCONSIN 54903
TEL: 426-2800



1434-S

CERTIFIED SURVEY MAP NO.


BEING A DIVISION OF PART OF LOT 18 IN BLOCK 2 OF SMITH GROVE LAND COMPANY'S PLAT, IN THE 13TH WARD, CITY OF OSHKOSH, PER LEACH'S MAP OF 1894 AND NOW IN THE 14TH WARD, CITY OF OSHKOSH, WINNEBAGO COUNTY, WISCONSIN.

- ——— DENOTES 1 INCH DIAMETER IRON PIPE, 24 INCHES LONG, WEIGHING NOT LESS THAN 1.15 LBS PER LINEAL FOOT.
- ——— DENOTES 3/4 INCH DIAMETER IRON ROD AND CHISELED NOTCH SET IN CONCRETE WALK.
- △ ——— DENOTES 1 INCH DIAMETER IRON PIPE FOUND 0.35 FT. SOUTH OF TRUE CORNER POSITION.

ALL DIMENSIONS ARE MEASURED TO THE NEAREST HUNDREDTH OF A FOOT.

BEARINGS ARE REFERENCED TO THE WEST LINE OF BLOCK 2 IN SMITH GROVE LAND COMPANY'S PLAT WHICH HAS AN ASSUMED BEARING OF DUE NORTH.

- ——— DENOTES CHISELED CROSS SET IN CONCRETE.

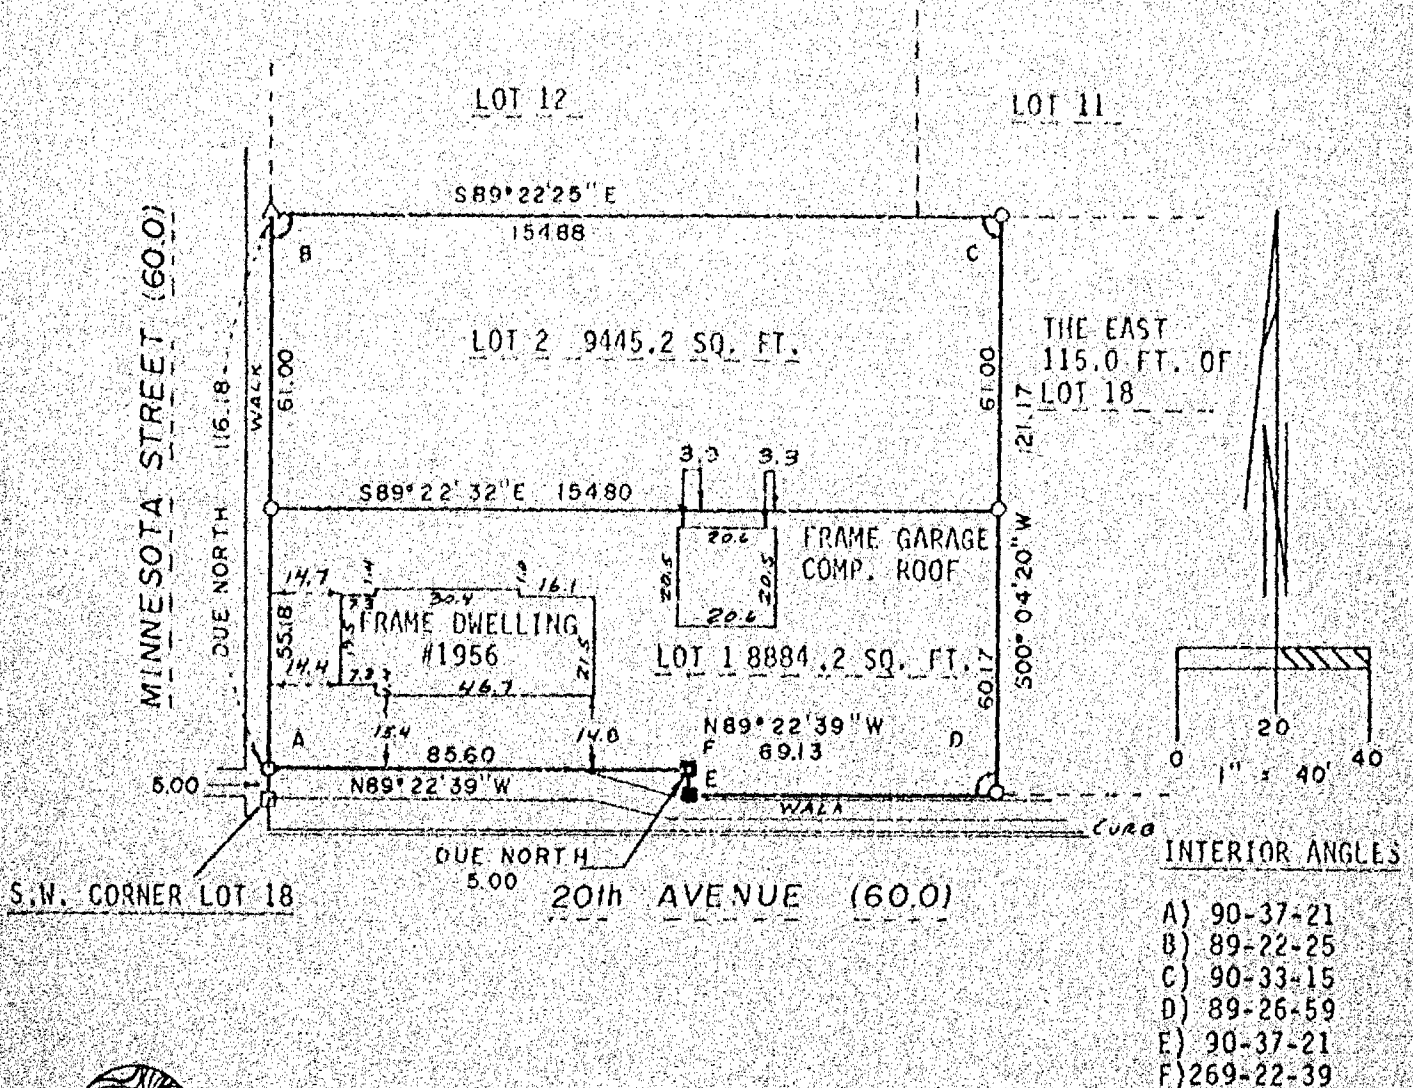

national survey & engineering

417 NORTH SAWYER STREET / P.O. BOX 2963
OSHKOSH, WISCONSIN 54903
(414) 426-2800



1434-B

CERTIFIED SURVEY MAP NO.....

BEING A DIVISION OF PART OF LOT 18 IN BLOCK 2 OF SMITH GROVE LAND COMPANY'S PLAT, IN THE 13TH WARD, CITY OF OSHKOSH, PER LEACH'S MAP OF 1894 AND NOW IN THE 14TH WARD, CITY OF OSHKOSH, WINNEBAGO COUNTY, WISCONSIN.

SURVEYOR'S CERTIFICATE:
STATE OF WISCONSIN)

SS
WINNEBAGO COUNTY)

I REINHARD ROEHLIG, Wisconsin Land Surveyor, do hereby certify:

THAT I have surveyed and mapped a part of Lot 18 in Block 2 of Smith Grove Land Company's Plat in the 13th Ward, City of Oshkosh, per Leach's Map of 1894 and now in the 14th Ward, Winnebago County, Wisconsin, which is bounded and described as follows:

Commencing at the S.W. corner of said Lot 18, thence Due North along the east R.O.W. line of Minnesota Street 5.00 ft. to the point of beginning of the land to be described, thence continuing Due North 116.18 ft. to the N.W. corner of said lot 18 thence South 89-22-25 East along the north line of said Lot 18 aforesaid 154.88 ft. to a point, thence South 00-04-20 West 121.17 ft. to a point on the North R.O.W. line of 20th Avenue, thence North 89-22-39 West along said North R.O.W. line of 20th Avenue 69.13 ft. to a point, thence Due North 5.00 ft. to a point, thence North 89-22-39 West 85.60 ft. to the point of beginning.

THAT I have made this survey and land division and map by the direction of JOSEPH WINKELBAUER and KATHLEEN M. WINKELBAUER, his wife, City of Oshkosh, owners of said land.


THAT such map is a correct representation of all the exterior boundaries of the land surveyed and the land division thereof made.

THAT I have fully complied with the provisions of Chapter 236 of the Wisconsin Statutes and the Land Subdivision Ordinance of the City of Oshkosh.

Date...5/5-84.....

Reinhard Roehlig
Reinhard Roehlig, Registered
Land Surveyor S-1368

SHEET 2 OF 3

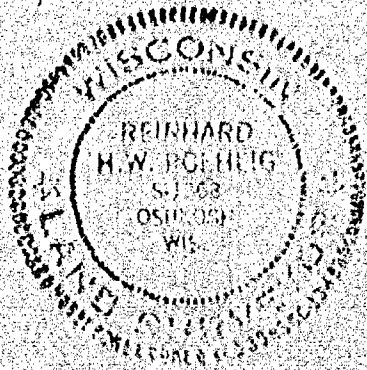

1434-S

CERTIFIED SURVEY MAP NO.....

BEING A DIVISION OF PART OF LOT 18 IN BLOCK 2 OF SMITH GROVE LAND COMPANY'S PLAT, IN THE 13TH WARD, CITY OF OSHKOSH, PER LEACH'S MAP OF 1894 AND NOW IN THE 14TH WARD, CITY OF OSHKOSH, WINNEPAGO COUNTY, WISCONSIN.

OWNER'S CERTIFICATE:

AS OWNERS we hereby certify that we caused the land described on this map to be surveyed and mapped as represented on this map in accordance with the City of Oshkosh Subdivision Ordinance.

WITNESS the hands and seals of said owners this.....day of1984.

.....
JOSEPH WINKELBAUER

.....
KATHLEEN M. WINKELBAUER

STATE OF WISCONSIN)
WINNEPAGO COUNTY) :\$8

PERSONALLY came before me this.....day of.....
1984 the above named Joseph Winkelbauer and Kathleen M. Winkelbauer, his wife, to me known to be the persons who executed the foregoing instrument and acknowledged the same.

.....
Notary Public, Winnebago
County, State of Wisconsin

My Commission (Expires) (Is Permanent).....

CITY OF OSHKOSH PLANNING COMMITTEE CERTIFICATE:


THIS Certified Survey Map of a part of Lot 18 in Block 2 of Smith Grove Land Company's Plat, Joseph Winkelbauer and Kathleen M. Winkelbauer, his wife, owners, is hereby approved.

Date.....

.....
Chairman Planning Committee

THIS INSTRUMENT WAS DRAFTED BY REINHARD ROEHLIG.

SHEET 3 OF 3

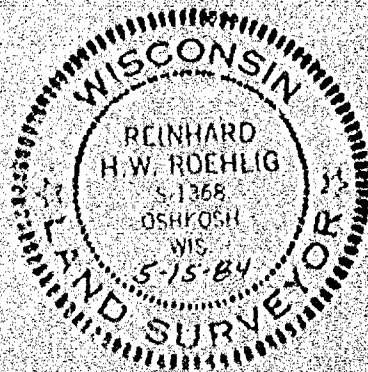

PLAT OF SURVEY


KNOWN AS 1837 MICHIGAN STREET, BEING THE SOUTH 1/2 OF LOT 8 IN JOHN SMITH'S SECOND ADDITION, IN THE 9TH WARD, CITY OF OSHKOSH, WINNEBAGO COUNTY, WISCONSIN.

JUNE 6, 1984

SURVEY FOR OSHKOSH SAVINGS
APPLICANT: HERBERT SEEFFERS
MONUMENT: WAIVER ON FILE

SURVEY NO. 1456-M

() - RECORDED DIMENSIONS WHERE DIFFERENT FROM ACTUAL FIELD MEASUREMENTS.

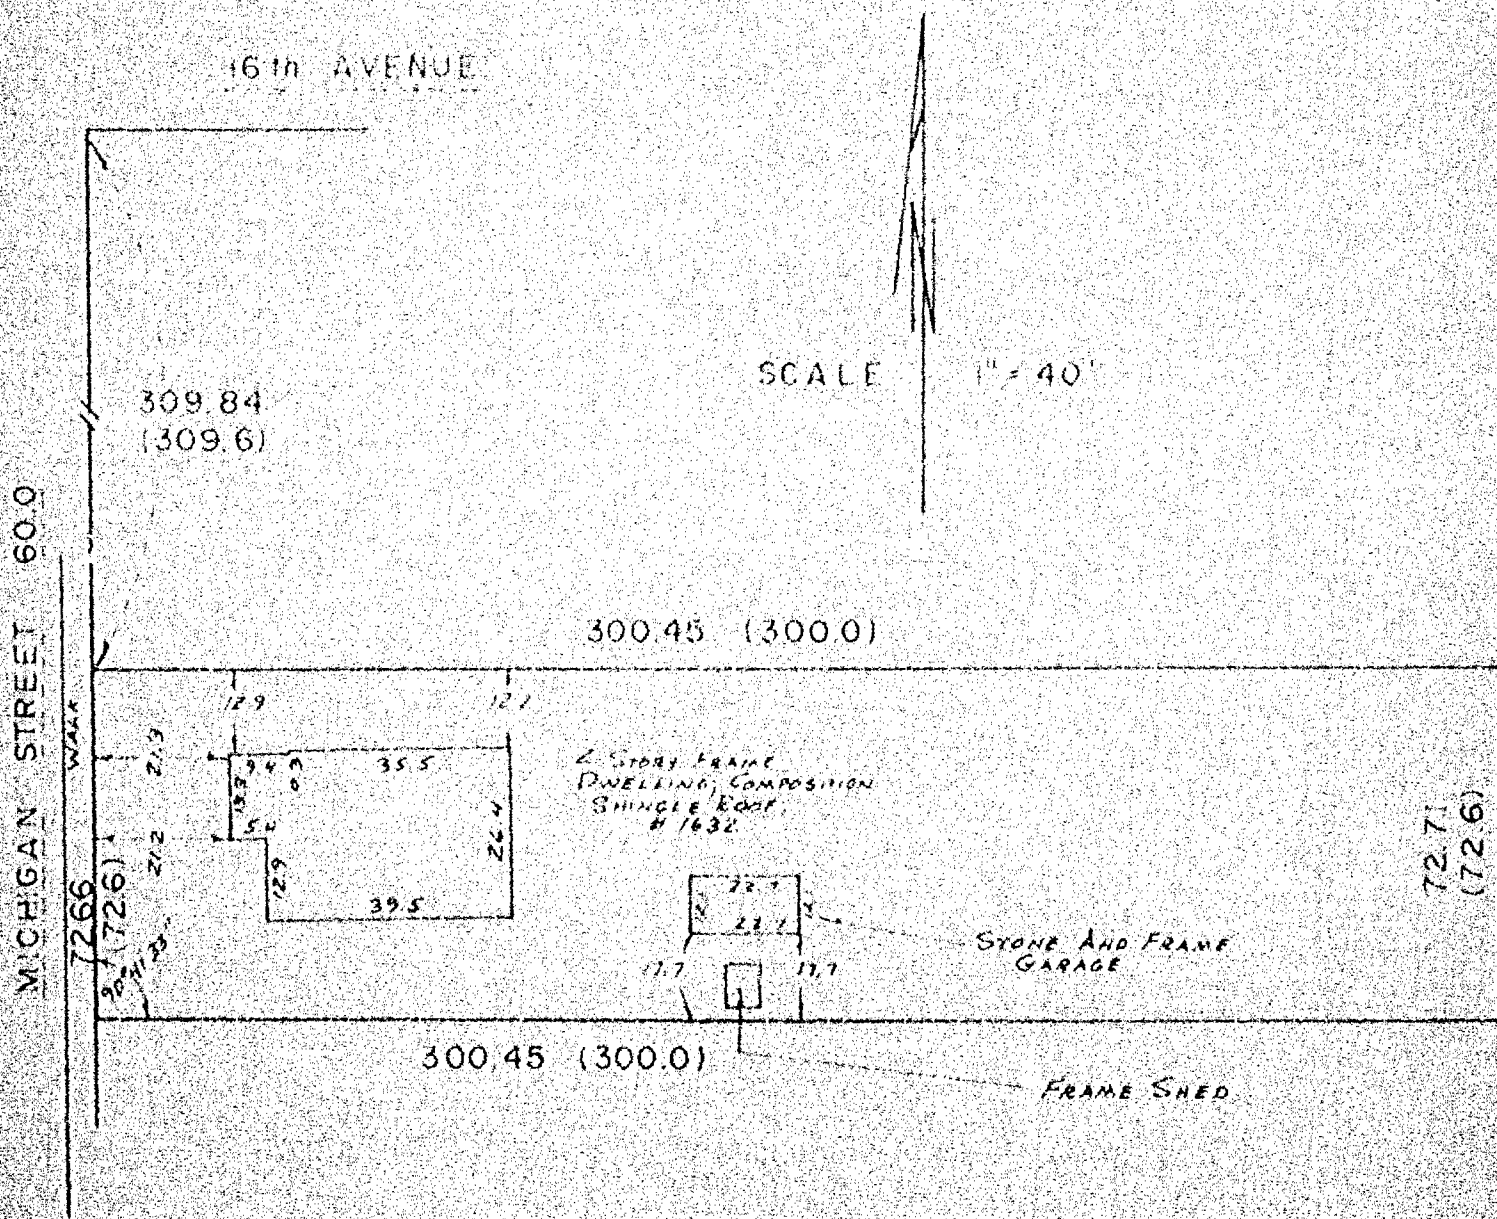

I Certify that I have surveyed the above described property (Property), and the above map is a true representation thereof and shows the size and location of the Property, its exterior boundaries, the location and dimensions of all visible structures thereon, boundary, fences, apparent easements and roadways and visible encroachments, if any. This survey is made for the exclusive use of the present owners of the Property, and also those who purchase, mortgage, or guarantee the title thereto, within one (1) year from date hereof.



national survey & engineering

417 NORTH SAWYER STREET / PO BOX 2983
OSHKOSH, WISCONSIN 54903
(414) 426-2800




PLAT OF SURVEY

KNOWN AS 232 WEST 20TH AVENUE, BEING LOTS 47 IN MORGAN PLAT, IN THE
EATH HAD, CITY OF OSHKOSH, WINNEBAGO COUNTY, WISCONSIN, EXCEPTING
THEREFROM THE WEST 3.0 FT. THEREOF AND EXCEPTING THEREFROM THE EAST 3.0
FT. THEREOF.

JUNE 14, 1984

SURVEY FOR JOSEPHINE SAYLOR
APPLICANT: GREGORY BARGES
BORROWER: WATER ON FILE

SURVEY NO. 1624 B

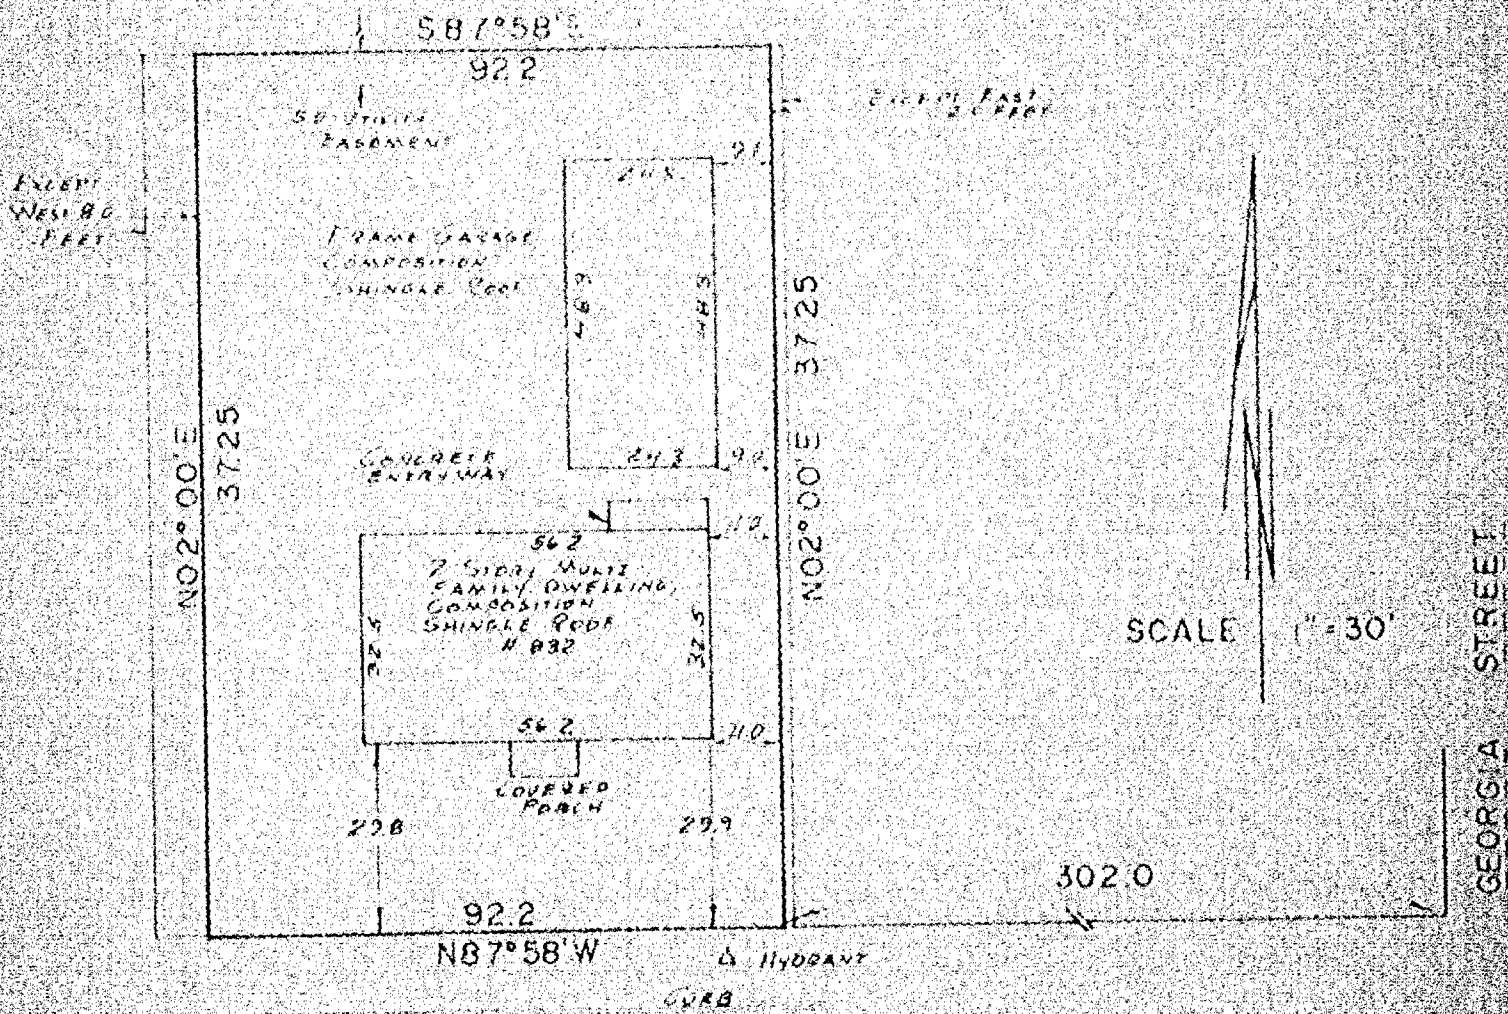

WEST 20TH AVENUE

I Certify that I have surveyed the above described property (Property), and the above map is a true representation thereof and shows the size and location of the Property, its exterior boundaries, the location and dimensions of all visible structures thereon, boundary, fences, apparent easements and roadways and visible encroachments, if any. This survey is made for the exclusive use of the present owners of the Property, and also those who purchase, mortgage, or guarantee the title thereto, within one (1) year from date hereof.



national survey & engineering
417 NORTH SAWYER STREET / PO BOX 2963
OSHKOSH, WISCONSIN 54903
(414) 426-2800




PLAT OF SURVEY

BEING A 5.74 ACRES LOTS 3 AND 4 ACCORDING TO CERTIFIED SURVEY MAP NO. 15,113 RECORDED AS DOCUMENT NO. 84097 IN THE CITY RECORDS, CITY OF OSHKOSH, WINNEBAGO COUNTY, WISCONSIN, DESCRIBED AS: BEGINNING AT THE S.W. CORNER OF SAID LOT 4, THENCE SOUTH 02° 56' 30" EAST ALONG THE BOUNDARY OF SAID LOTS 3 AND 4 APPROX. 79.00 FT., THENCE NORTH 02° 56' 30" EAST 154.50 FT. TO THE BOUNDARY OF SAID LOT 3, THENCE NORTH 87° 56' 30" WEST ALONG THE NORTH LINE OF SAID LOT 3 AND 4 APPROX. 27.00 FT. TO THE E.W. CORNER OF SAID LOT 4, THENCE SOUTH 87° 56' 30" WEST ALONG THE WEST LINE OF SAID LOT 4 APPROX. 156.00 FT. TO THE POINT OF BEGINNING.

JUNE 12, 1984

SURVEY FOR OSKOSH LAWSON
ADJUTANTS FOR BRIGAD
MUNICIPAL WATER ON FILE

SURVEY NO. 146, 50

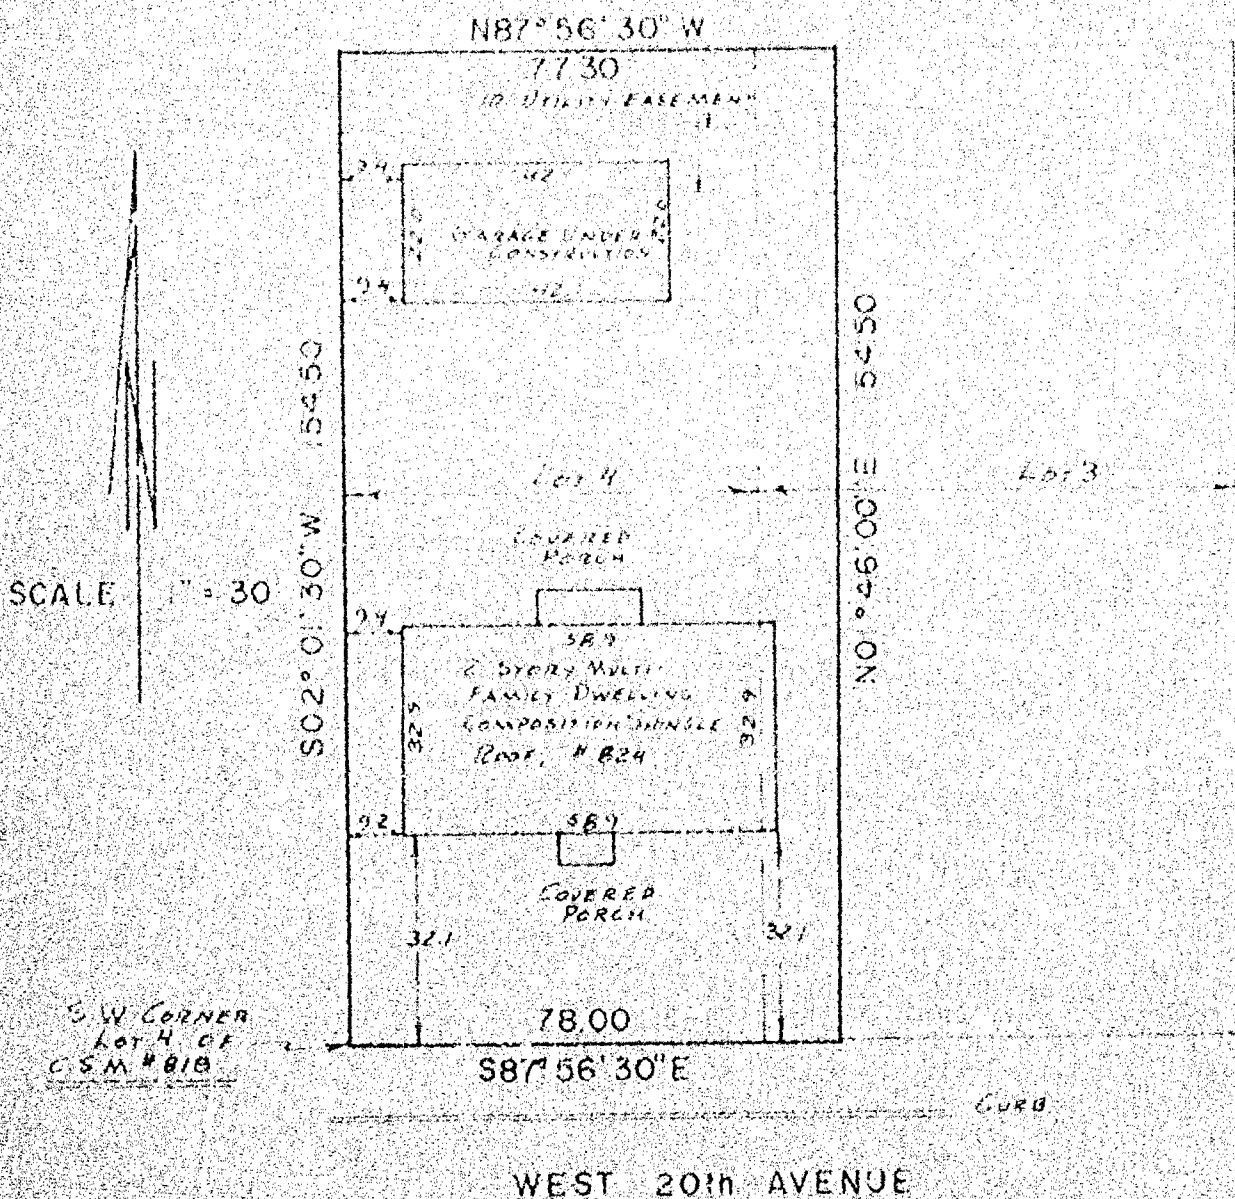

I Certify that I have surveyed the above described property (Property), and the above map is a true representation thereof and shows the size and location of the Property, its exterior boundaries, the location and dimensions of all visible structures thereon, boundary, fences, apparent easements and roadways and visible encroachments, if any. This survey is made for the exclusive use of the present owners of the Property, and also those who purchase, mortgage, or guarantee the title thereto, within one (1) year from date hereof.



national survey & engineering

417 NORTH SAWYER STREET / PO BOX 2963
OSHKOSH, WISCONSIN 54903
(414) 426-2800



PLAT OF SURVEY


KNOWN AS 2305 HAMILTON STREET, BEING THE SOUTH 15.00' OF THE EAST 1/4 AND
BEAR OF LOT 65, ALL OF LOT 57 AND THE NORTH 3.10' E. FRONT 50' BEARS E
1/4 OF LOT 56 TOGETHER WITH THE WEST 5/8 OF LOT 54, ALL OF LOT 53, ALL OF LOT 52,
THEREIN, IN THE ORCHARD PLAT, IN THE 1ST WARD, CITY OF OMAHA,
DUNDAS COUNTY, IOWA.

1931-1934

SURVEY FOR RESEARCH SOURCE
 WITH NAME: RESEARCH FOR THE RESEARCH
 METHOD OF RESEARCH FOR THE

CONFIDENTIAL

DATA DIMENSIONS WERE DIFFERENT FROM ACTUAL, FIXED MEASUREMENTS.

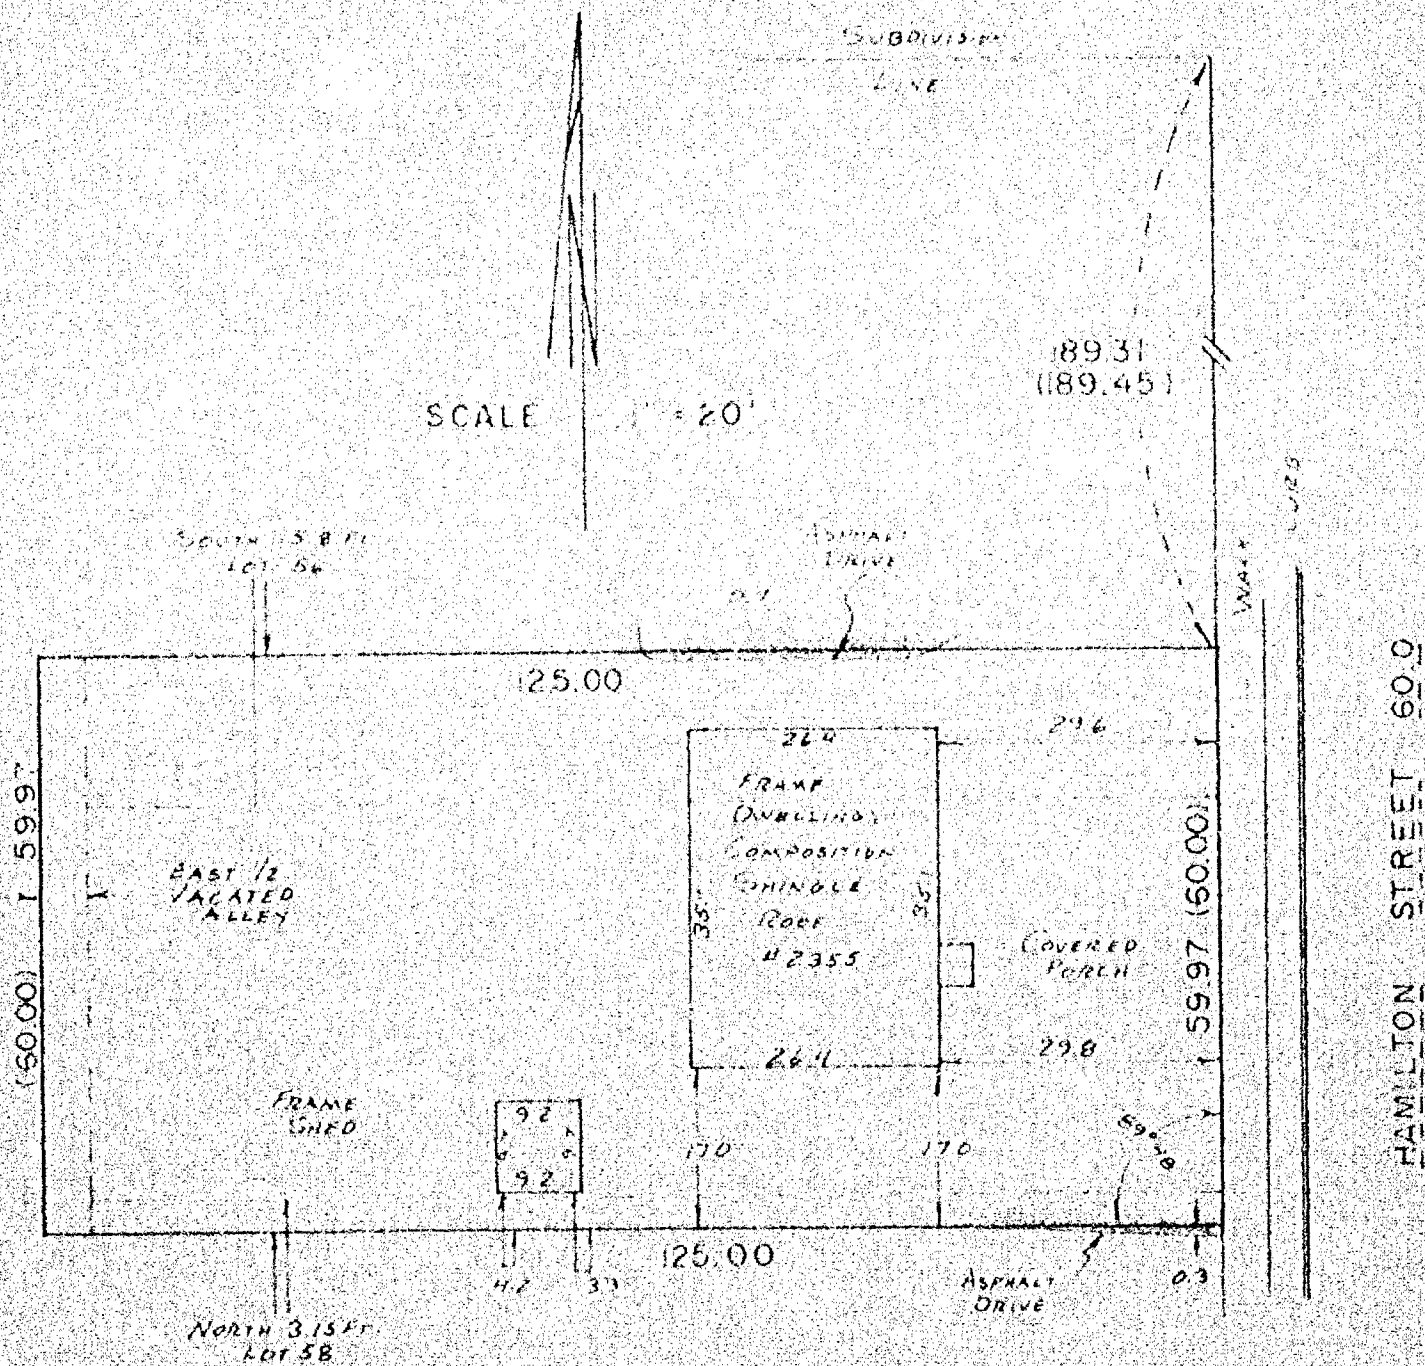


I Certify that I have surveyed the above described property (Property), and the above map is a true representation thereof and shows the size and location of the Property, its exterior boundaries, the location and dimensions of all visible structures thereon, boundary, fences, apparent easements and roadways and visible encroachments, if any.

This survey is made for the exclusive use of the present owners of the Property, and also those who purchase, mortgage, or guarantee the title thereto, within one (1) year from date hereof.



national survey & engineering

417 NORTH SAWYER STREET / PO BOX 2963
OSHKOSH, WISCONSIN 54903
414 426-2800

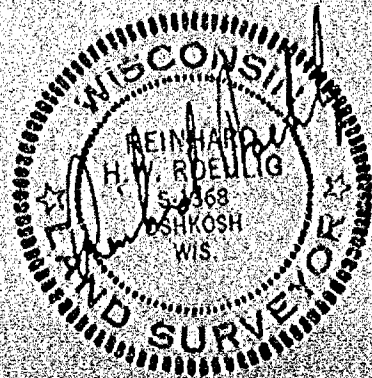


PLAT OF SURVEY

KNOWN AS 1134 SOUTH WESTFIELD STREET, BEING THE EAST 60.81 FT. OF LOT 51 IN THE WEST ADDITION TO ARMORY PLACE PLAT. IN THE 1-TH WARD, CITY OF OSHKOSH, WINNEBAGO COUNTY, WISCONSIN.

JUNE 14, 1984

SURVEY FOR GSHKOSH SAVINGS
APPLICANT: THOMAS ROOF
MONUMENT WAIVER ON FILE

Supply 10, 1481-M

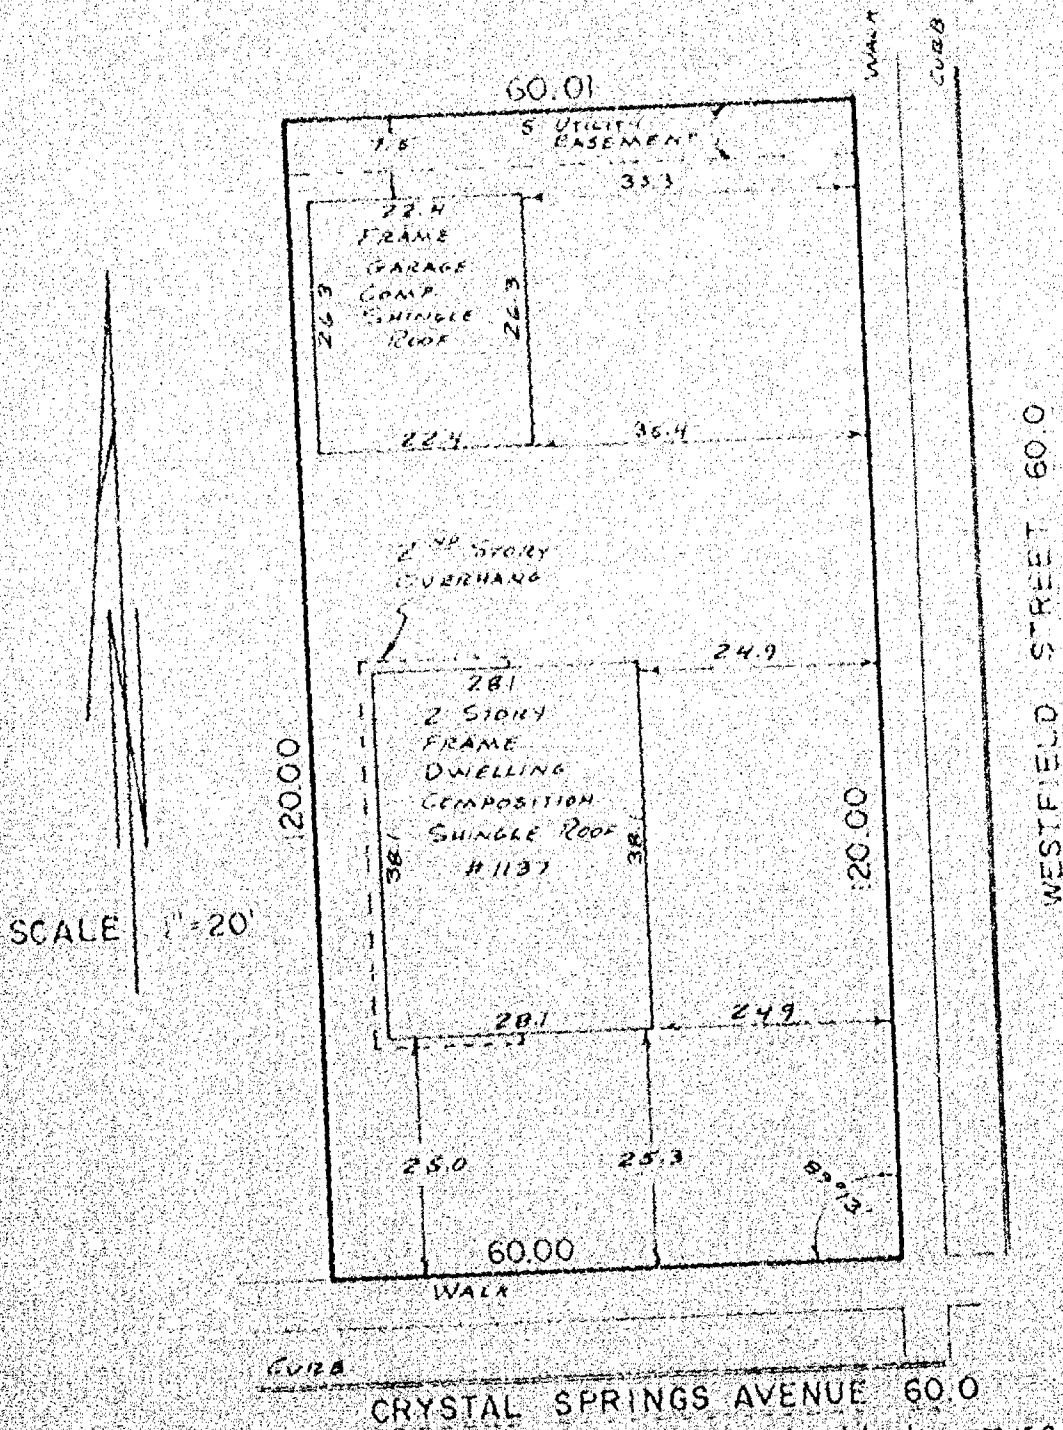

I Certify that I have surveyed the above described property (Property), and the above map is a true representation thereof and shows the size and location of the Property, its exterior boundaries, the location and dimensions of all visible structures thereon, boundary, fences, easements and roadways and visible encroachments, if any, of the owners of the Property.

This survey is made for the exclusive use of, and also those who purchase, mortgage, or guarantee the same, within one (1) year from date hereof.



national survey & engineering

417 NORTH SAWYER STREET / PO. BOX 2963
OSHKOSH, WISCONSIN 54903
(414) 426-2800



PLAT OF SURVEY


KNOWN AS 1107 BAY SHORE DRIVE, BEING THE WESTERLY 39 FT. AND 7 INCHES OF LOT 4 IN BLOCK 34 OF THE ORIGINAL SECOND WARD (NOW EIGHTH), CITY OF OSHKOSH, WINNEBAGO COUNTY, WISCONSIN PER LEACH'S MAP.

JUNE 24, 1984

SURVEY FOR ROBERT FREIBERG

SURVEY NO. 1453-S

THE ABOVE DESCRIBED PROPERTY IS NOW KNOWN AS LOT 9 IN CITY'S REPLAT NO. 5,

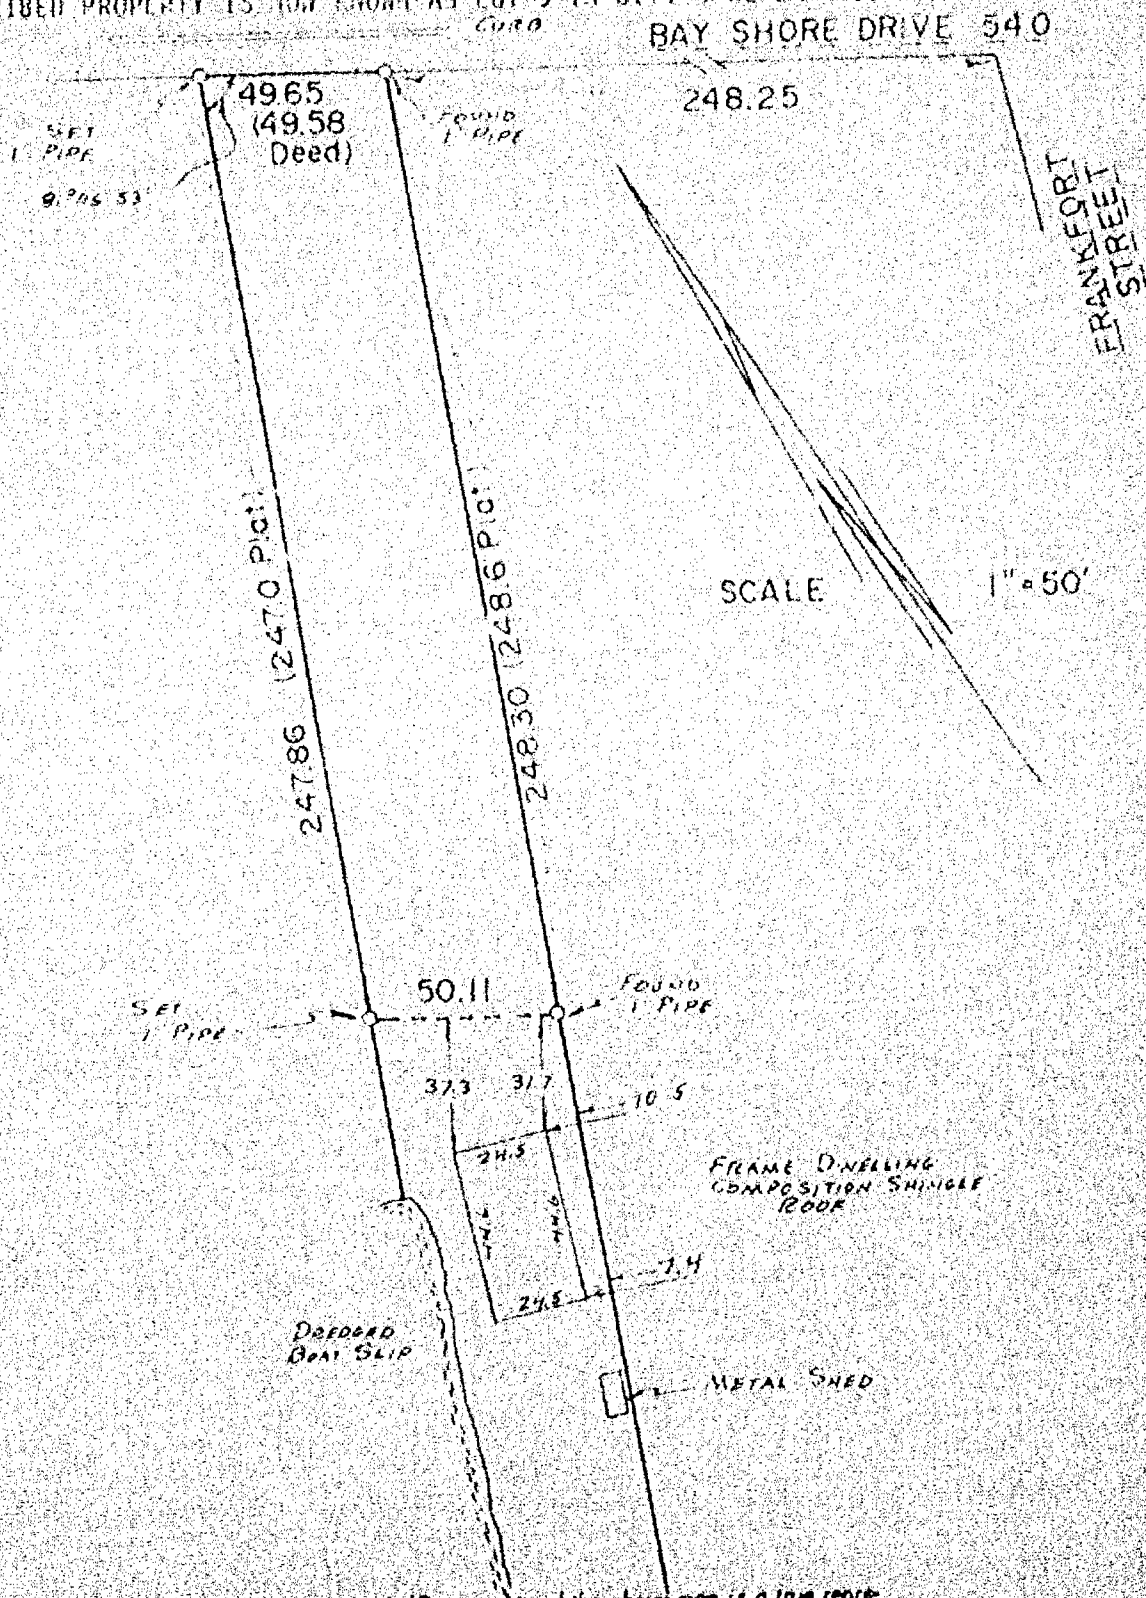

I Certify that I have surveyed the above described property (Property), and the above map is a true representation thereof and shows the size and location of the Property, its exterior boundaries, the location and dimensions of all visible structures thereon, boundary, fences, apparent easements and roadways and visible encroachments, if any. This survey is made for the exclusive use of the present owners of the Property, and also those who purchase, mortgage, or guarantee the title thereto, within one (1) year from date hereof.

LAKE WINNEBAGO



national survey & engineering
517 NORTH SAWYER STREET / P.O. BOX 2983
OSHKOSH, WISCONSIN 54903
(414) 426-2900



13'±

28'±

16.6'

24.4'

5.2'

16.5'

24.5'

18'

6.6'

6.8'

16.4'

16.2'

9'±

10'±

21.7'

8

10.4'

24'±

11'±

24.2'

22.2'

CONC. DRIVE

60'


ALLEY

Lot Nine (9) of Block "B" in ANDREAE, LANG & WEISBROD'S ADDN., in the Second Ward, City of Oshkosh, Winnebago County, Wisconsin, per Leach's Map of 1894.

1/2 STORY HOUSE

THERE ARE NO BUILDING ENCROACHMENTS


-SMITH WL-8092

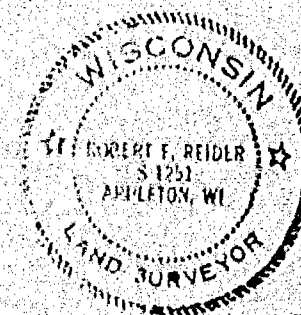

1, ROBERT F. REIDER
certify that this mortgage inspection was made by me or
under my direction and control of the described property on,
MARCH 22, 1984, according to the official records
and that this drawing is a true representation of the
principal building lines thereon and is accurate to the
best of my knowledge and belief. Knutson Mortgage Corp.,
in agreement with Carow Land Surveying Co., Inc. has
waivered parts of Administrative Code A-E 5.01 (3 through 7).
THIS IS NOT A BOUNDARY SURVEY NOR INTENDED TO BE.
THIS MORTGAGE INSPECTION IS MADE FOR THE EXCLUSIVE USE OF:
Knutson Mortgage & Financial Corp.


Robert L. Peck, 4-9-84

REVISIONS	Knutson Mortgage & Financial Corp. P.O. Box 1893, Appleton, Wis. 54913-1893		
	GAROW LAND SURVEYING CO., INC. P.O. BOX 1287 1837 W. WISCONSIN AVE. • APPLETON, WI 54912		
	DRAWN BY 60-MV KJV	SCALE 1"=60'	DRAWING NO. 844.53
	APP'D X	DATE 4-9-84	

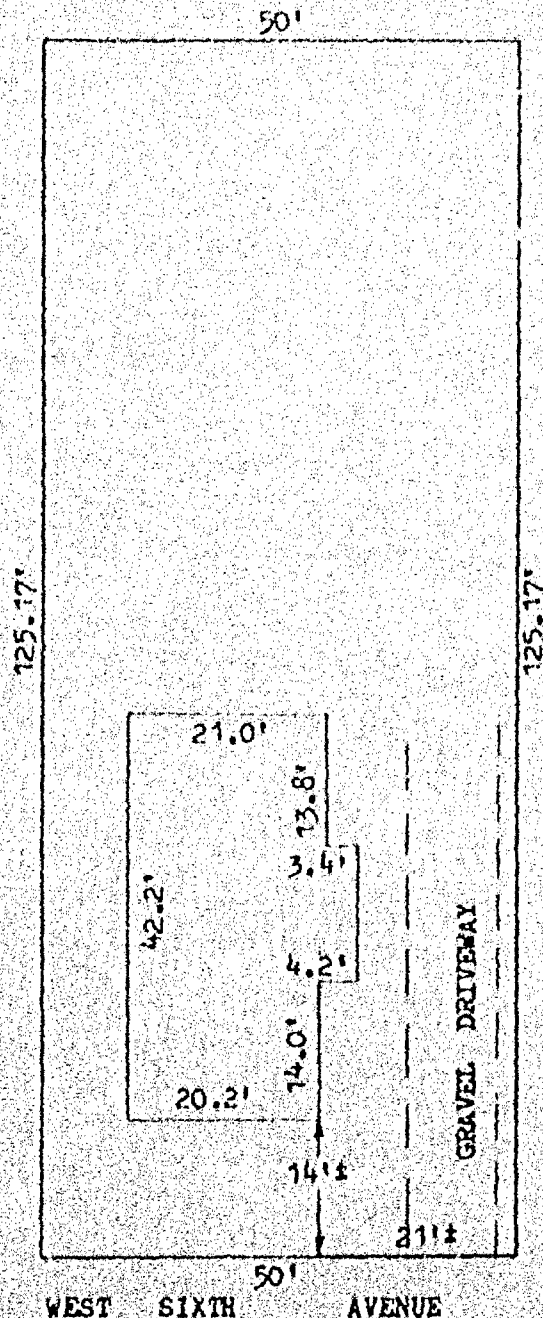

DESCRIPTION: LOT FOUR (4), BLOCK TWO (2), ANNA M. LULLS FIRST ADDITION, SIXTH WARD, CITY OF OSHKOSH, WINNEBAGO COUNTY, WISCONSIN.


BUYERS: THOMAS W. & MARILYN R. HANSEN
ADDRESS: 816 W. SIXTH AVE.
NO BUILDING ENCROACHMENTS PRESENT,
2-STORY HOUSE

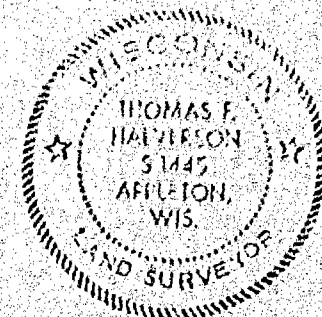

I, THOMAS F. HALVERSON
certify that this mortgage inspection was made by me or under my direction and control of the described property on, APRIL 18, 1984, according to the official records and that this drawing is a true representation of the principal building shown thereon and is accurate to the best of my knowledge and belief. Knutson Mortgage Corp., in agreement with Carow Land Surveying Co., Inc. has waived parts of Administrative Code A-E 5.01 (3 through 7). THIS IS NOT A BOUNDARY SURVEY NOR INTENDED TO BE. THIS MORTGAGE INSPECTION IS MADE FOR THE EXCLUSIVE USE OF: Knutson Mortgage & Financial Corp.

Thomas F. Halverson 4-25-84

REVISIONS	Knutson Mortgage & Financial Corp. P.O. Box 1893, Appleton, Wis. 54913-1893		
	CAROW LAND SURVEYING CO., INC. P.O. BOX 1297 1837 W. WISCONSIN AVE., APPLETON, WI 54912		
	DRAWN BY DIV-DZ KJV	SCALE 1"=20'	DRAWING NO.
	APD	DATE 4-25-84	844.230

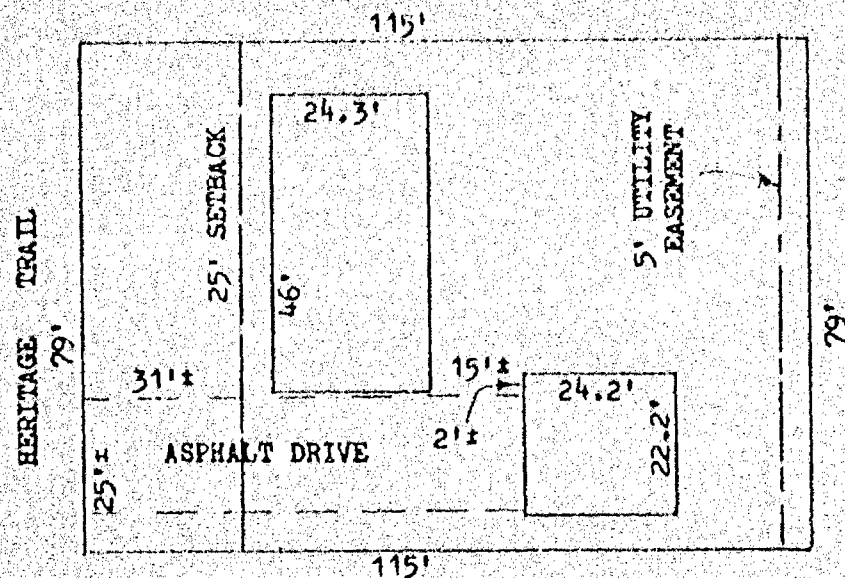


Lot Twenty-one (21) in WESTWAY PLAT, in the Sixth Ward, City of Oshkosh, Winnebago County, Wisconsin.

ADDRESS: 840 HERITAGE TRAIL

BI-LEVEL HOUSE

THERE ARE NO BUILDING ENCROACHMENTS

-DURANT 84-3885

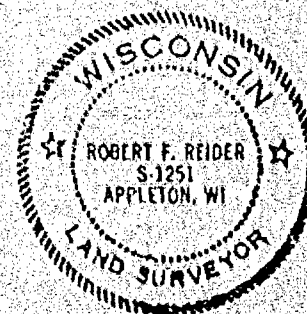

I, ROBERT F. REIDER

certify that this mortgage inspection was made by me or under my direction and control of the described property on,

MARCH 22, 1984, according to the official records and that this drawing is a true representation of the principal building lines thereon and is accurate to the best of my knowledge and belief. Knutson Mortgage Corp., in agreement with Carow Land Surveying Co., Inc. has waived parts of Administrative Code A-E 5.01 (3 through 7). THIS IS NOT A BOUNDARY SURVEY NOR INTENDED TO BE. THIS MORTGAGE INSPECTION IS MADE FOR THE EXCLUSIVE USE OF: Knutson Mortgage & Financial Corp.

Robert F. Reider 4-11-84

LEC

REVISIONS	Knutson Mortgage & Financial Corp. P.O. Box 1893, Appleton, Wis. 54913-1893		
	CAROW LAND SURVEYING CO., INC. P.O. BOX 1267 1837 W WISCONSIN AVE. • APPLETON, WI 54912		
DRAWN BY EC MV EQ	SCALE 1" = 30'	DRAWING NO. 844.76	
APP'D	DATE 4-11-84		

PLAT OF SURVEY


SHOWN AS 290 BAVARIAN COURT, BEING LOT 11 IN FOREIGN ESTATE, IN THE 14TH WARD, CITY OF OSHKOSH, WINNEBAGO COUNTY, WISCONSIN.

JULY 22, 1984

SPECIES FOR OSHKOSH SAVINGS
APPLICANT: JACK SCHARDT
MONUMENT WAIVER ON FILE

SURVEY NO. 2459-S

SCALE 1" = 40'

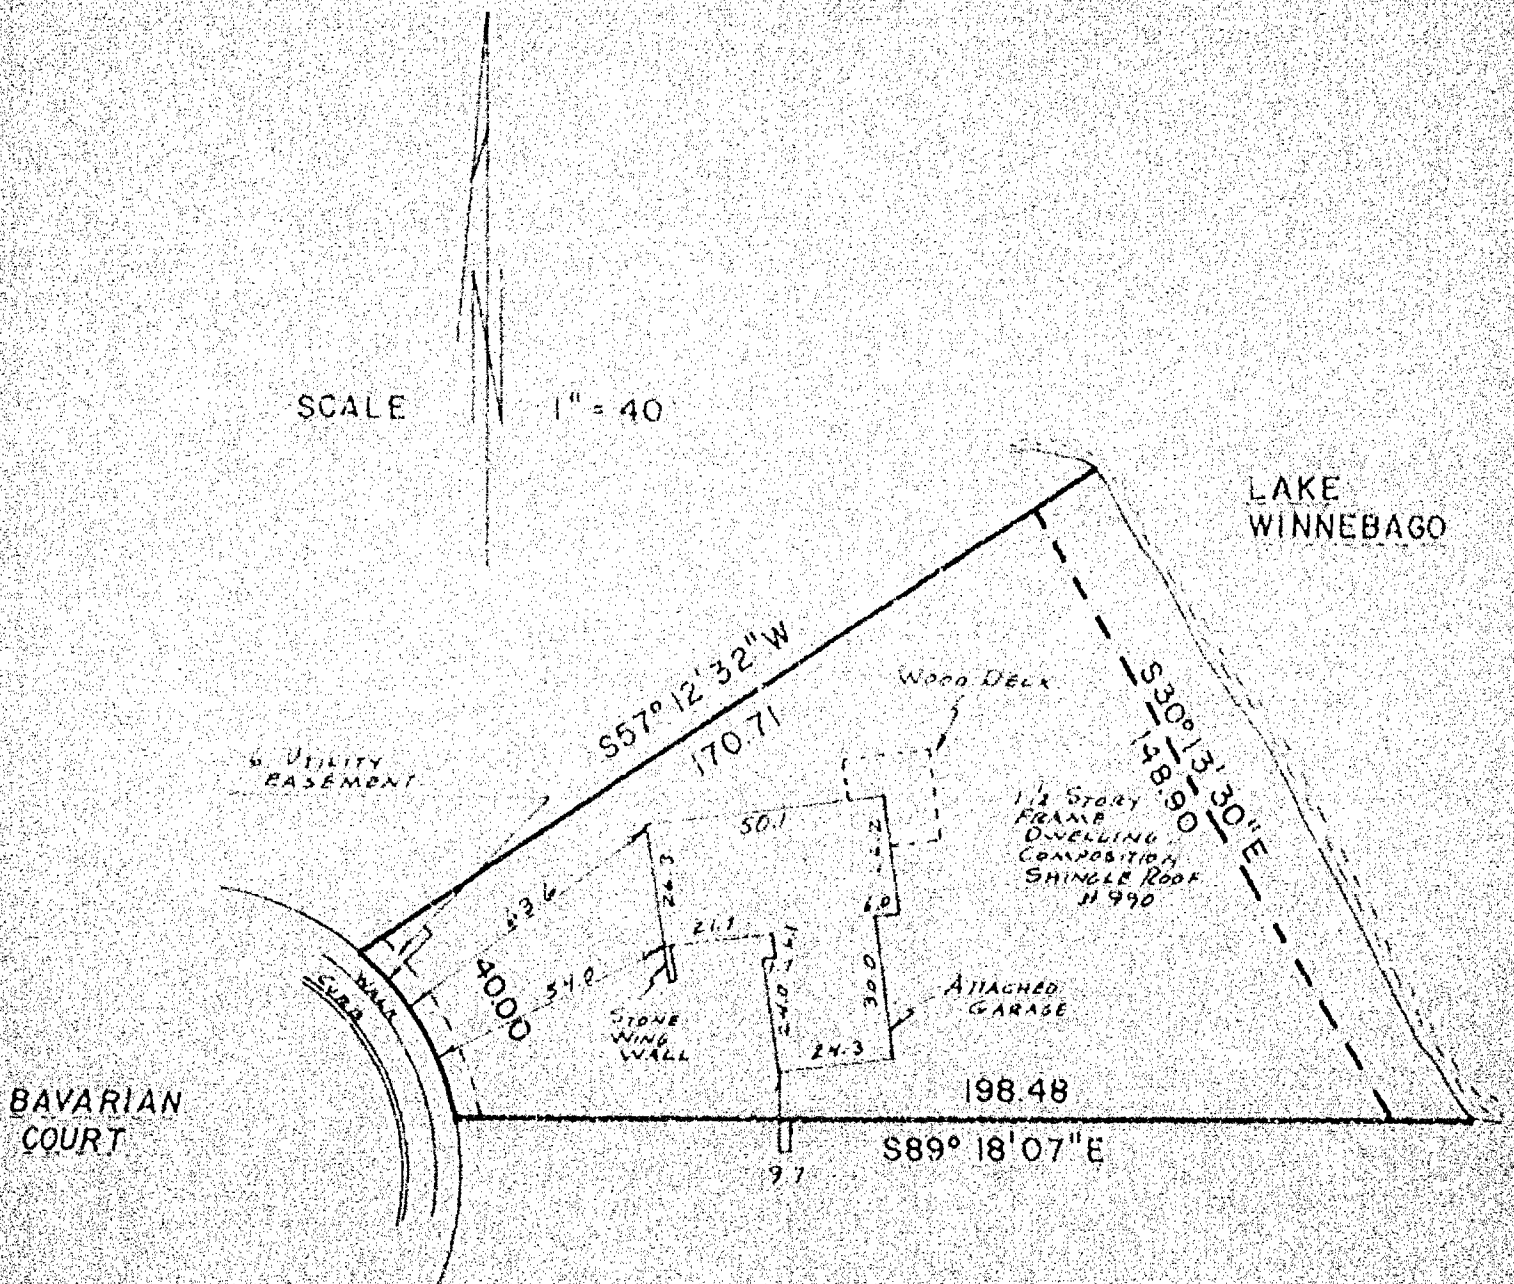


I Certify that I have surveyed the above described property (Property), and the above map is a true representation thereof and shows the size and location of the Property, its exterior boundaries, the location and dimensions of all visible structures therein, boundary, fences, apparent easements and roadways and visible encroachments, if any. This survey is made for the exclusive use of the present owners of the Property, and also those who purchase, mortgage, or guarantee the title thereto, within one (1) year from date hereof.



national survey & engineering

417 NORTH SAWYER STREET / PO BOX 2983
OSHKOSH, WISCONSIN 54903
(414) 425-2800

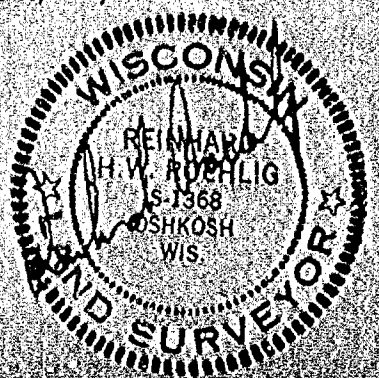

PLAT OF SURVEY


KNOWN AS 118 WEST MELVIN STREET, BEING THE SOUTH 156.0 FT. OF LOT 3 IN BLOCK 83 OF PHILIP V. WRIGHT'S SUBDIVISION, IN THE 10TH WARD, CITY OF OSHKOSH, WINNEBAGO COUNTY, WISCONSIN, PER LEACH'S MAP OF 1894, EXCEPTING AND RESERVING THEREFROM THE EAST 50.0 FT. FRONT AND REAR THEREOF.

JULY 25, 1984

SURVEY FOR OSHKOSH SAVINGS
APPLICANT: DOUGLAS CAMPBELL
MONUMENT WAIVER ON FILE

SURVEY NO. 1495-M

() = RECORD DIMENSIONS WHERE DIFFERENT FROM FIELD MEASUREMENTS.

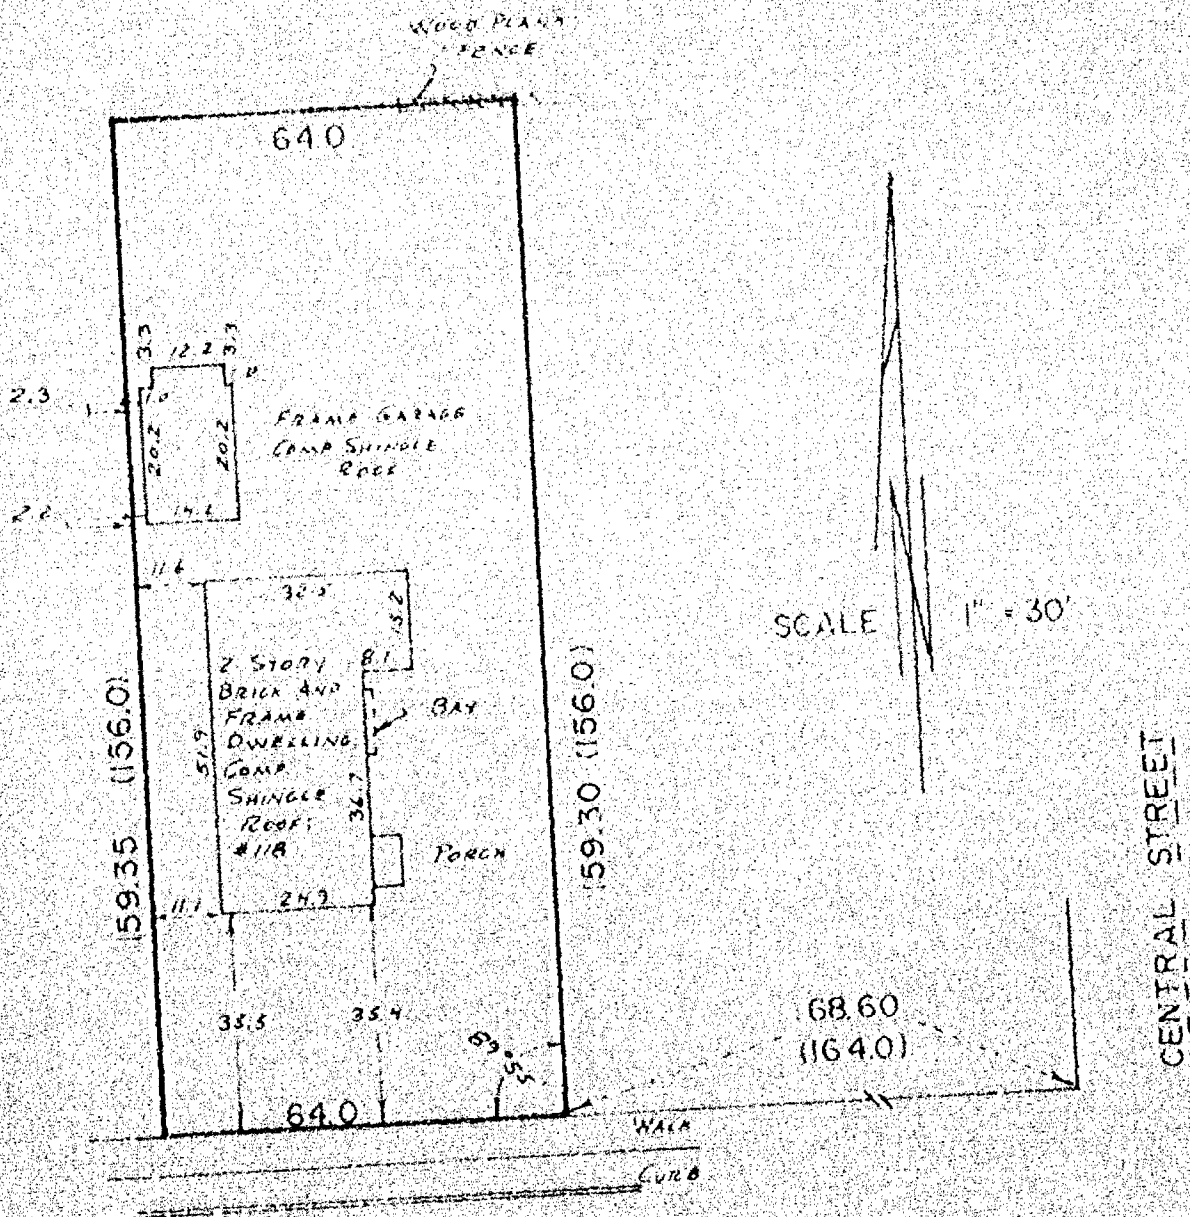

W. MELVIN STREET 50.0

I Certify that I have surveyed the above described property (Property), and the above map is a true representation thereof and shows the size and location of the Property, its exterior boundaries, the location and dimensions of all visible structures thereon, boundary, fences, apparent easements and roadways and visible encroachments, if any. This survey is made for the exclusive use of the present owners of the Property, and also those who purchase, mortgage, or guarantee the title thereto, within one (1) year from date hereof.



national survey & engineering
417 NORTH SAWYER STREET / P.O. BOX 2983
OSHKOSH, WISCONSIN 54903
(414) 428-2800




PLAT OF SURVEY

WILLIAM H. WILSON, TRUSTEES, BEING LOT 8 TO ABSESSMENT PLAT NO. 11,
IN THE 13TH WARD, CITY OF OSHKOSH, WINNEBAGO COUNTY, WISCONSIN.

JULY 25, 1904

SURVEY FOR BERTHOUDS LOTS
AND LOTS DONALD SCHNEIDER
PERMANENT EASEMENT ON LOT

SURVEY NO. 1457-M

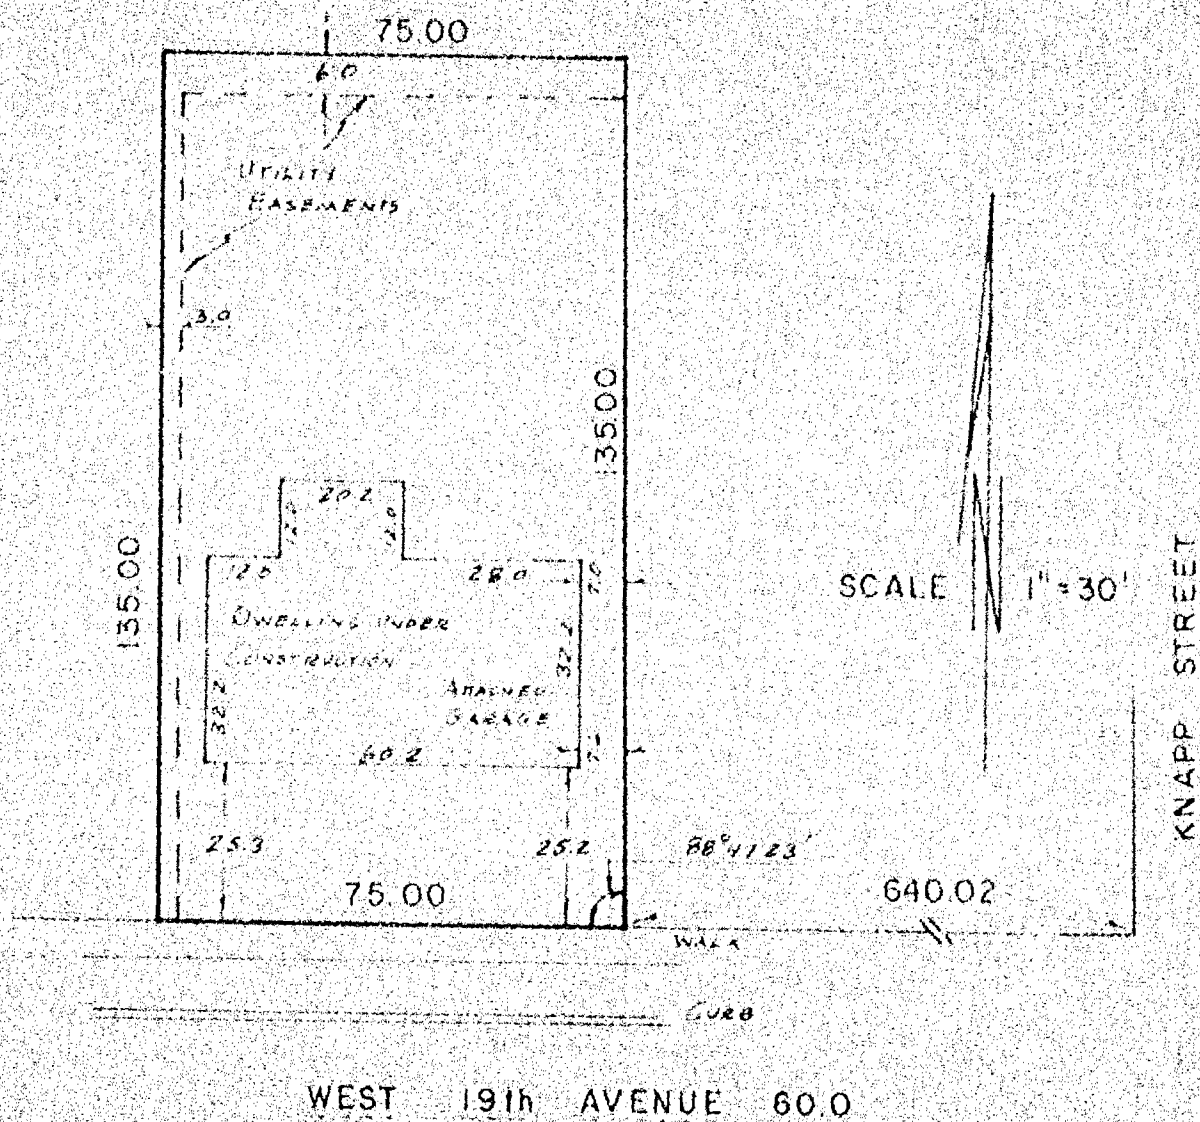

WEST 19th AVENUE 60.0

I Certify that I have surveyed the above described property (Property), and the above map is a true representation thereof and shows the size and location of the Property, its exterior boundaries, the location and dimensions of all visible structures thereon, boundary, fences, apparent easements and roadways and visible encroachments, if any. This survey is made for the exclusive use of the present owners of the Property, and also those who purchase, mortgage, or guarantee the title thereto, within one (1) year from date hereof.



national survey & engineering

417 NORTH SAWYER STREET / PO BOX 2863
OSHKOSH, WISCONSIN 54903
(414) 426-2800



PLAT OF SURVEY

KNOWN AS 742 JACKSON STREET, BEING THE NORTH 60.0 FT. OF LOT 12 AND THE NORTH 60.0 FT. OF THE WEST 22.0 FT. OF LOT 7 IN BLOCK 75 OF GOTT, READ AND EIGHMEY ADDITION TO THE 14TH WARD, CITY OF OSHKOSH, WINNEBAGO COUNTY, WISCONSIN.


JULY 27, 1984

SURVEY FOR OSHKOSH SAVINGS
APPLICANT: JOHN GANTO
MONUMENT: BALVED OUT FILE

SURVEY NO. 148B-H

1 - RECORD DIMENSIONS WERE DIFFERENT FROM FIELD MEASUREMENTS.

W. LINCOLN AVENUE

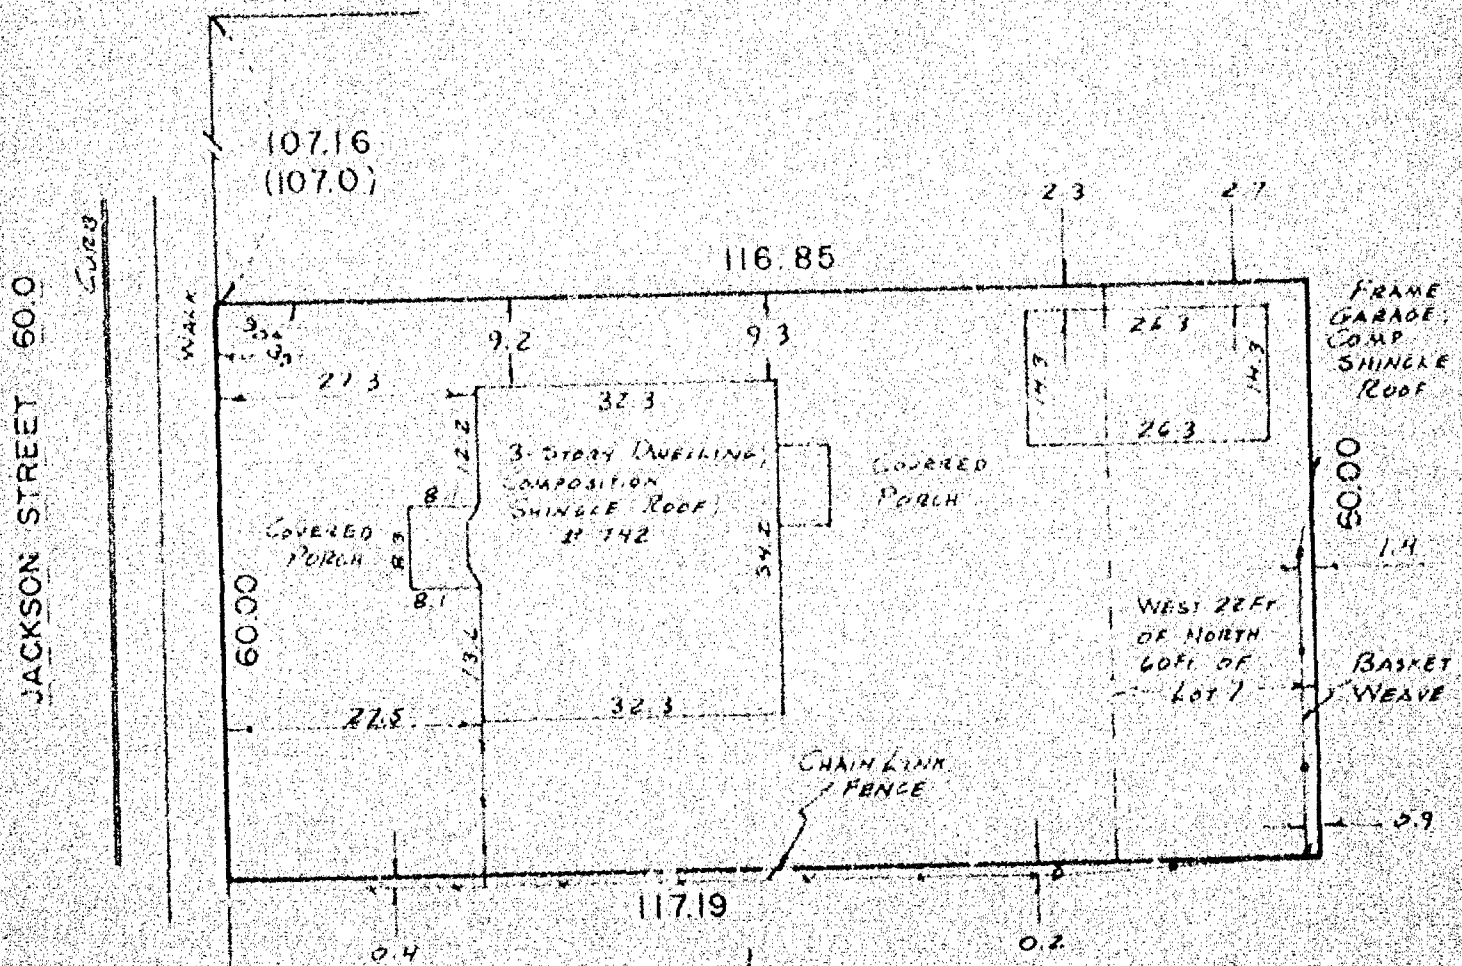

SCALE 1" = 20'

I Certify that I have surveyed the above described property (Property), and the above map is a true representation thereof and shows the size and location of the Property, its exterior boundaries, the location and dimensions of all visible structures thereon, boundary, fences, apparent easements and roadways and visible encroachments, if any. This survey is made for the exclusive use of the present owners of the Property, and also those who purchase, mortgage, or guarantee the title thereto, within one (1) year from date hereof.



national survey & engineering

417 NORTH SAWYER STREET / PO BOX 2963
OSHKOSH, WISCONSIN 54903
(414) 426-2800




PLAT OF SURVEY

KNOWN AS 720 WOODLAND AVENUE, BEING LOT 159 IN CITY'S REPLAT NO. 1, IN THE 5TH WARD, CITY OF OSHKOSH, WINNEBAGO COUNTY, WISCONSIN.

JULY 9, 1984

SURVEY FOR OSHKOSH SAVINGS
APPLICANT: KURT REIDEN
MONUMENT WAIVER ON FILE

SURVEY NO. 1484-M

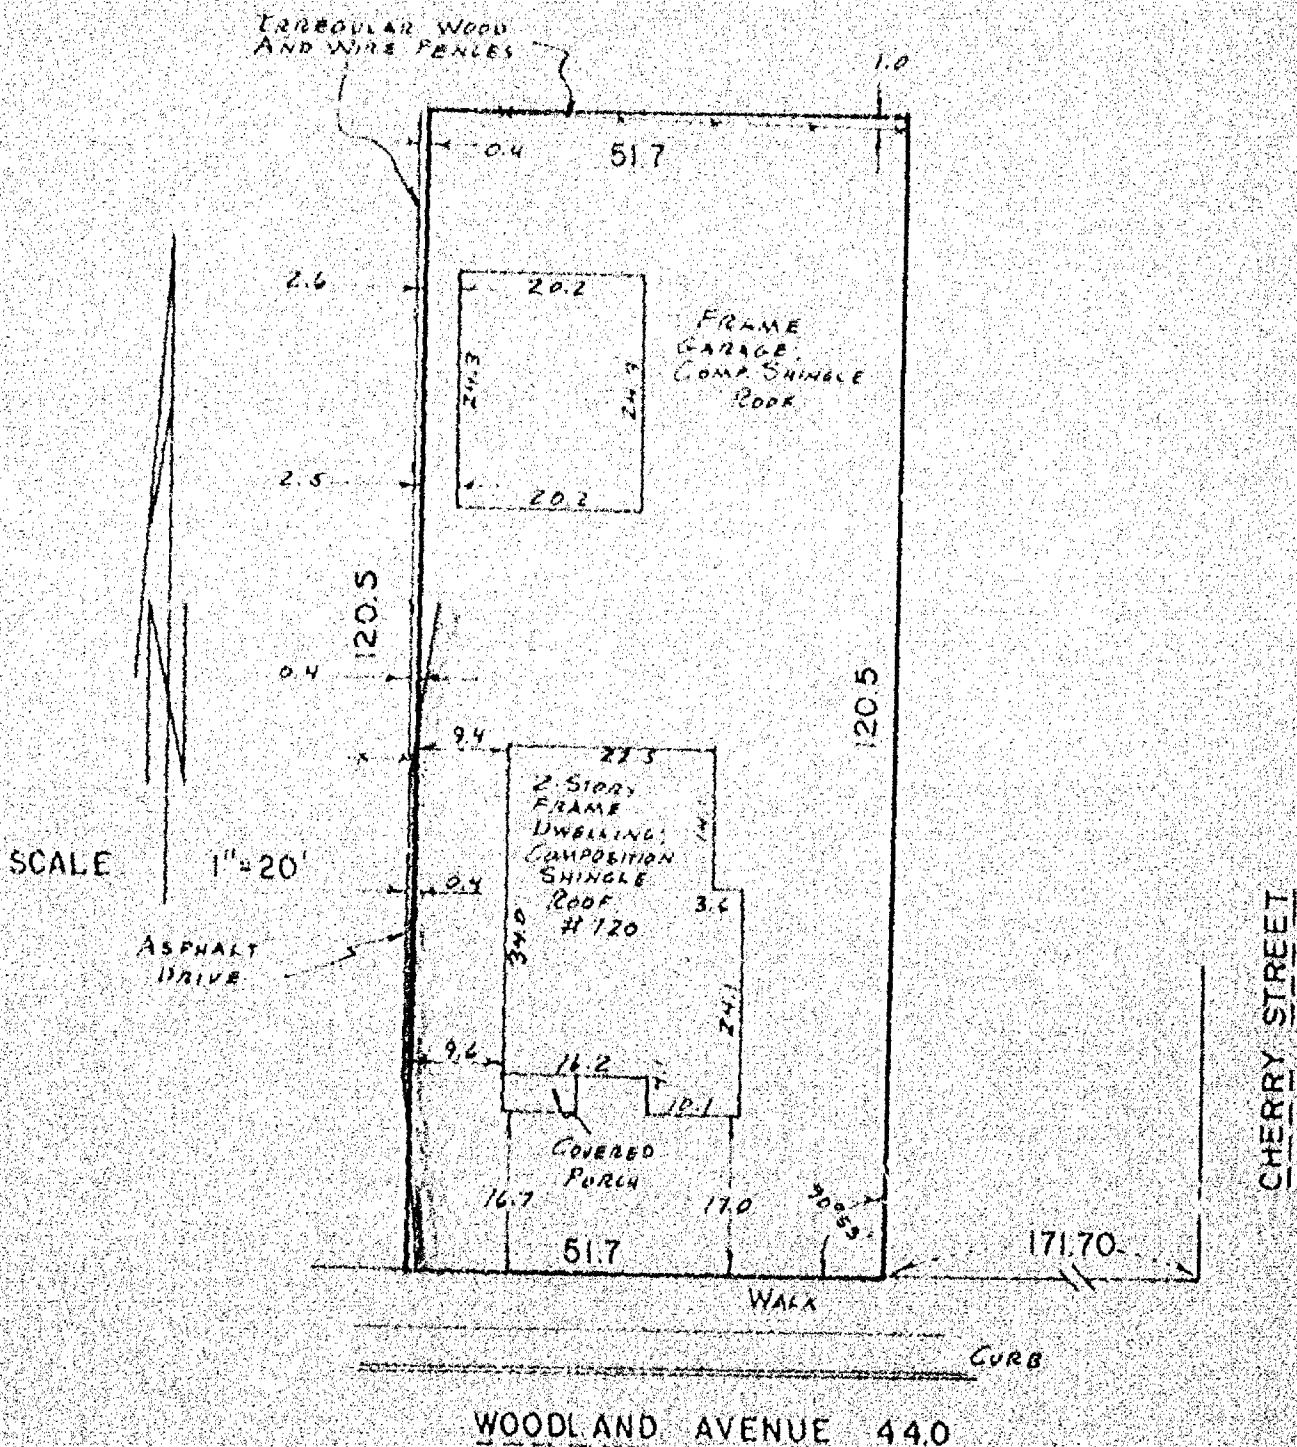

I Certify that I have surveyed the above described property (Property), and the above map is a true representation thereof and shows the size and location of the Property, its exterior boundaries, the location and dimensions of all visible structures thereon, boundary, fences, apparent easements and roadways and visible encroachments, if any. This survey is made for the exclusive use of the present owners of the Property, and also those who purchase, mortgage, or guarantee the title thereto, within one (1) year from date hereof.



national survey & engineering

417 NORTH SAWYER STREET / P.O. BOX 2963
OSHKOSH, WISCONSIN 54903
(608) 426-2800




PLAT OF SURVEY

KNOWN AS 1605 THORNTON DRIVE, BEING LOT 533 IN THE 3RD ADDITION TO
NESTHAVEN, IN THE 14TH WARD, CITY OF OSHKOSH, WINNEBAGO COUNTY,
WISCONSIN.

JULY 18, 1984

SURVEY FOR OSHKOSH SAVINGS
APPLICANT: DALE RHODE
NONUMENT WAIVER ON FILE

SURVEY NO. 1469-M

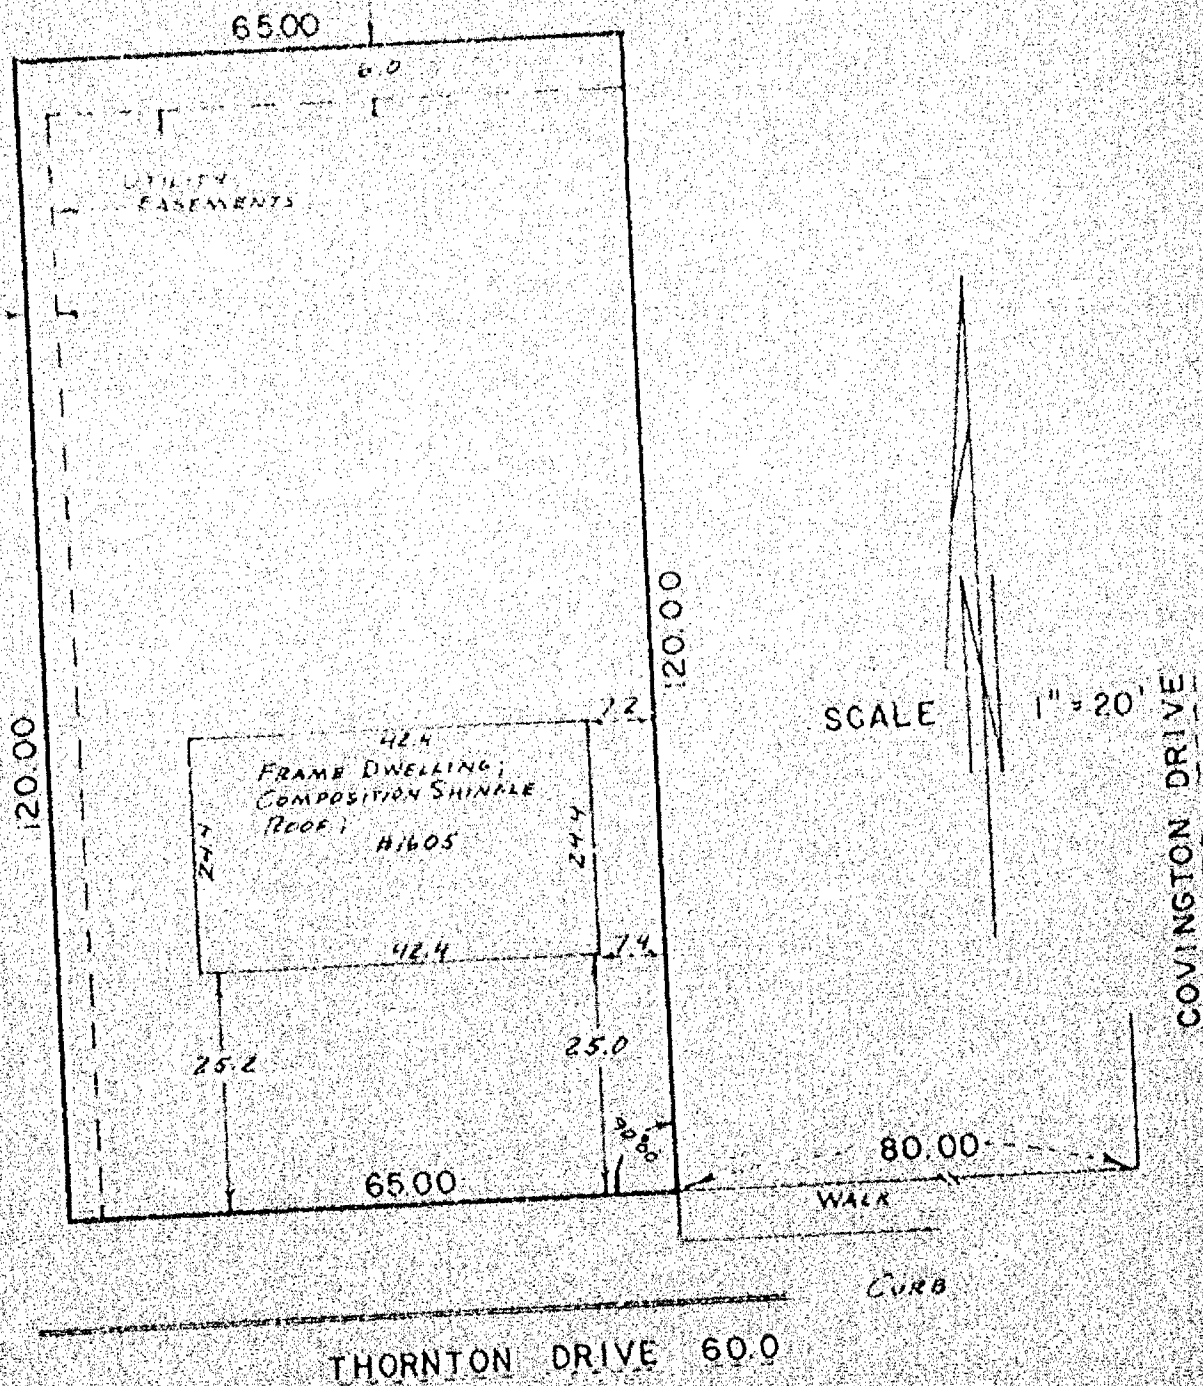

I Certify that I have surveyed the above described property (Property), and the above map is a true representation thereof and shows the size and location of the Property, its exterior boundaries, the location and dimensions of all visible structures thereon, boundary, fences, apparent easements and roadways and visible encroachments, if any. This survey is made for the exclusive use of the present owners of the Property, and also those who purchase, mortgage, or guarantee the title thereto, within one (1) year from date hereof.



national survey & engineering
412 NORTH SAWYER STREET / PO. BOX 2963
OSHKOSH, WISCONSIN 54903
(414) 426-2800




PLAT OF SURVEY

KNOWN AS TEMPLETON PLACE, BEING LOT 559 IN THE 4TH ADDITION TO
WESTHAVEN, IN THE 13TH WARD, CITY OF OSHKOSH, WINNEBAGO COUNTY,
WISCONSIN.

JULY 19, 1994

SURVEY FOR OSHKOSH SAVINGS
APPLICANT: RONALD E. FRECHT
MONUMENT WATER ON FILE

SURVEY NO. 1493-B

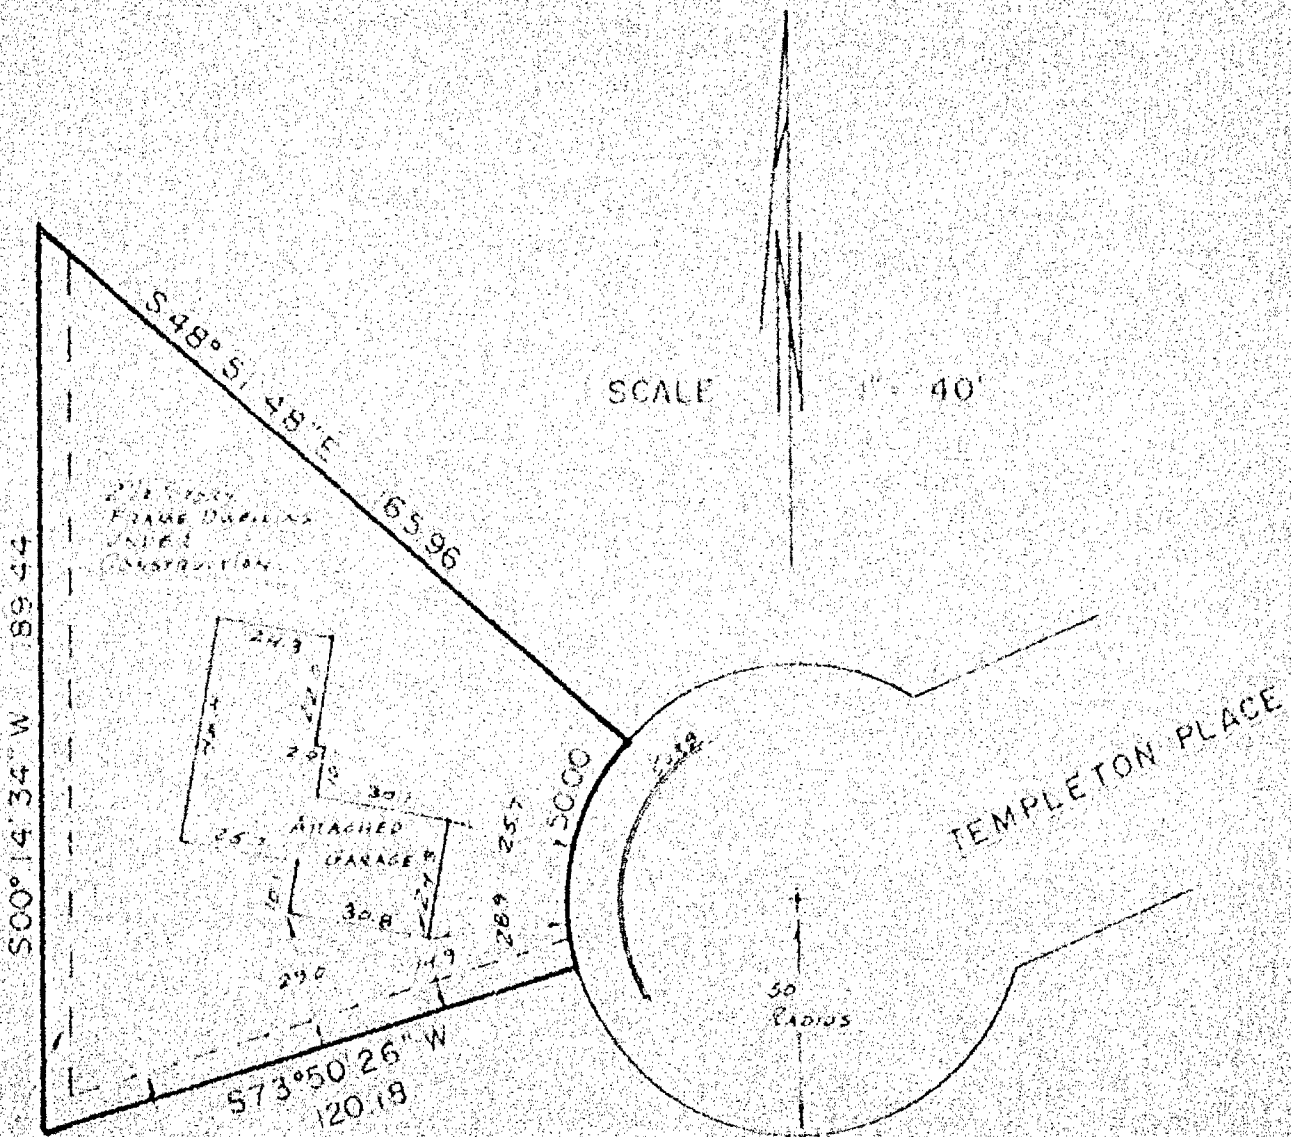

I Certify that I have surveyed the above described property (Property), and the above map is a true representation thereof and shows the size and location of the Property, its exterior boundaries, the location and dimensions of all visible structures thereon, boundary, fences, apparent easements and roadways and visible encroachments, if any. This survey is made for the exclusive use of the present owners of the Property, and also those who purchase, mortgage, or guarantee the title thereto, within one (1) year from date hereof.



national survey & engineering
417 NORTH SAWYER STREET / P.O. BOX 2963
OSHKOSH, WISCONSIN 54903
(414) 426-2800




PLAT OF SURVEY

KNOWN AS 245 WEST 17TH AVENUE, BEING THE EAST 50.5 FT. OF THE WEST 115.0 FT. OF THE SOUTH 74.5 FT. OF LOT 12 IN JOHN SMITH'S ADDITION TO OSHKOSH, IN THE 9TH WARD, CITY OF OSHKOSH, WINNEBAGO COUNTY, WISCONSIN.

JULY 19, 1984

SURVEY FOR OSHKOSH SAVINGS
APPLICANT: HOWARD ZENNER
MONUMENT: WALVER ON FILE

SURVEY NO. 1492-M

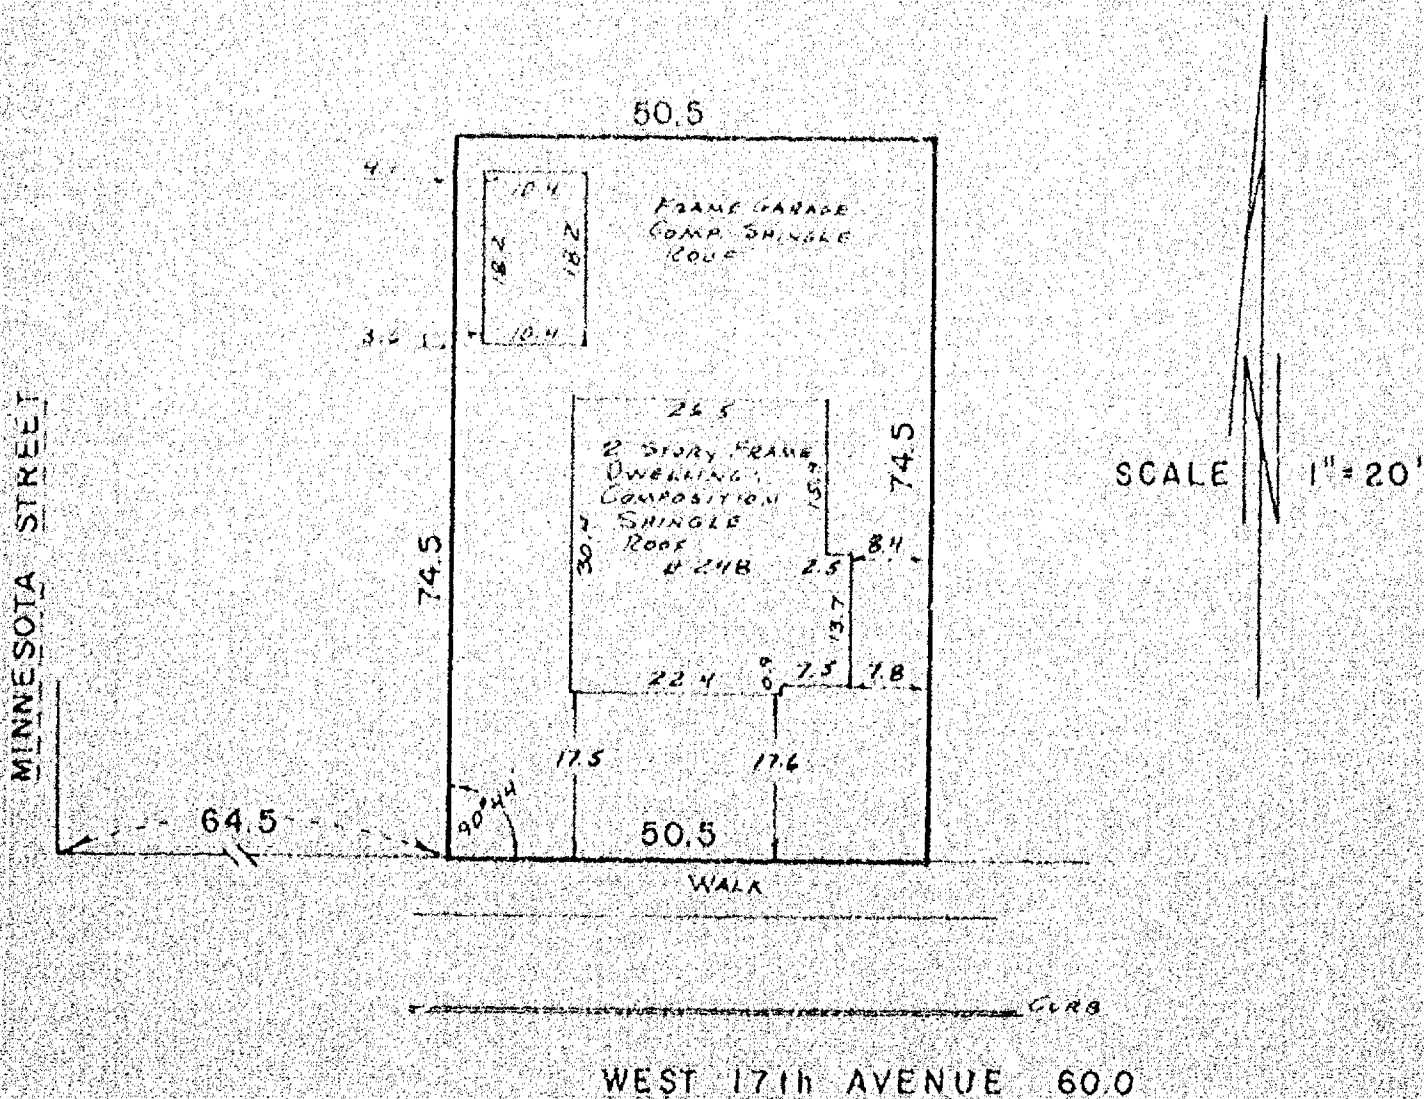

I Certify that I have surveyed the above described property (Property), and the above map is a true representation thereof and shows the size and location of the Property, its exterior boundaries, the location and dimensions of all visible structures thereon, boundary, fences, apparent easements and roadways and visible encroachments, if any. This survey is made for the exclusive use of the present owners of the Property, and also those who purchase, mortgage, or guarantee the title thereto, within one (1) year from date hereof.



national survey & engineering

317 NORTH SAWYER STREET / P.O. BOX 2963
OSHKOSH, WISCONSIN 54903
(414) 426-2800




PLAT OF SURVEY

KNOWN AS 1914 FABRY STREET, BEING LOT 4 IN BLOCK 18 OF THE JOHN O. FABRYCKI PLAT, IN THE 14TH WARD, CITY OF OSHKOSH, WINNEBAGO COUNTY, WISCONSIN.

JULY 13, 1984

SURVEY FOR OSHKOSH SAVINGS
APPLICANT: THOMAS E. HARKS
MONUMENT WAIVED ON FILE

SURVEY NO. 14890-1

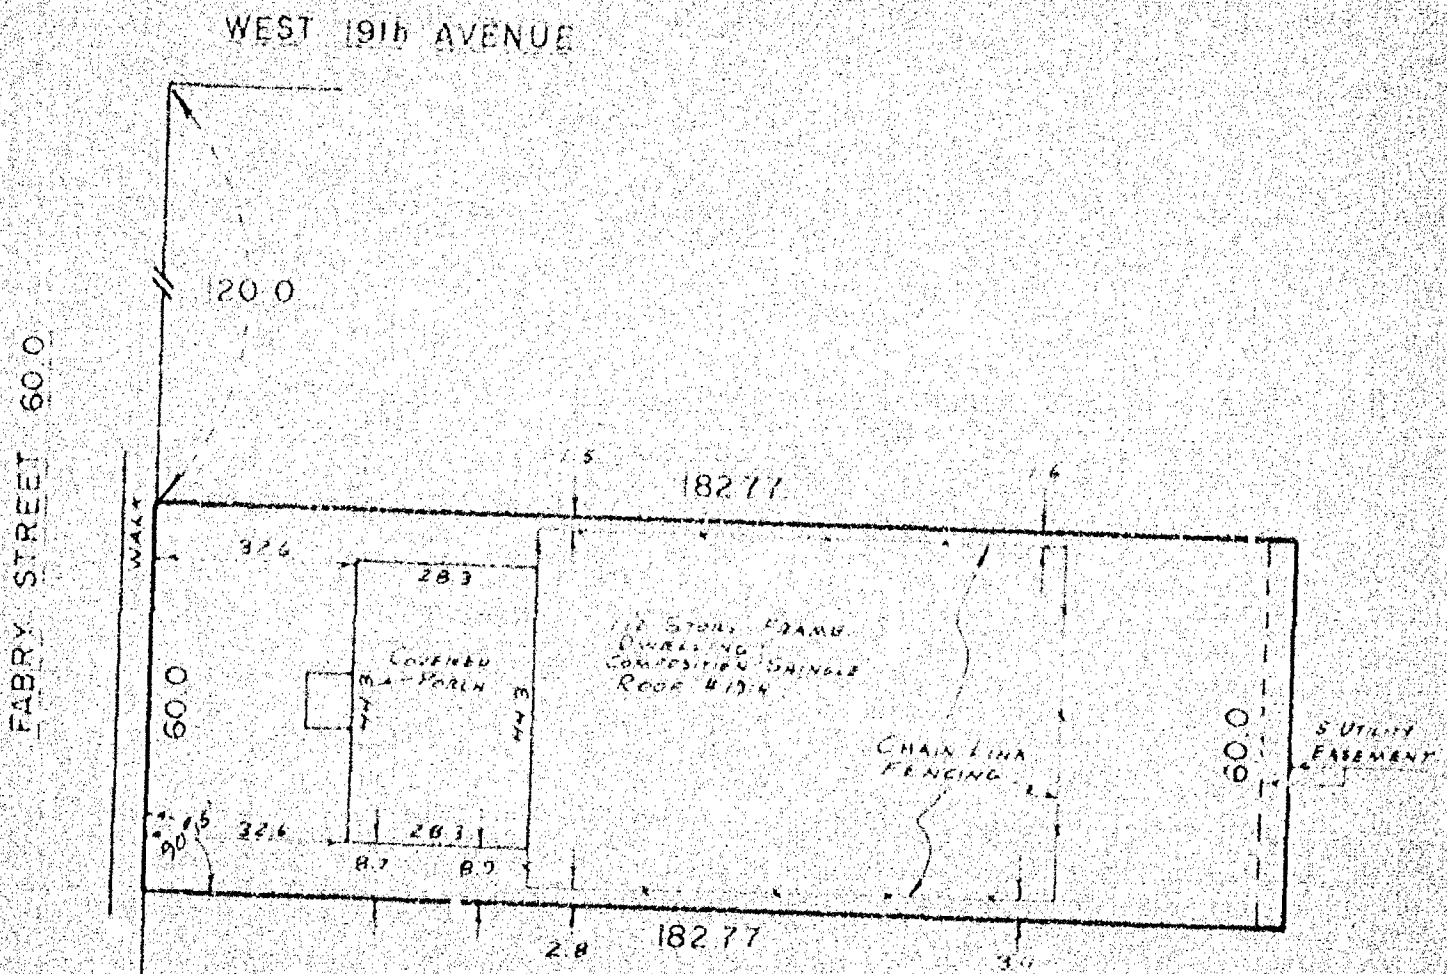

SCALE 1" = 30'

I Certify that I have surveyed the above described property (Property), and the above map is a true representation thereof and shows the size and location of the Property, its exterior boundaries, the location and dimensions of all visible structures thereon, boundary, fences, apparent easements and roadways and visible encroachments, if any. This survey is made for the exclusive use of the present owners of the Property, and also those who purchase, mortgage, or guarantee the title thereto, within one (1) year from date hereof.



national survey & engineering
417 NORTH SAWYER STREET - PO. BOX 2963
OSHKOSH, WISCONSIN 54903
(414) 425-2800




PLAT OF SURVEY

BEING A PART OF THE SURVEY OF THE ESTATE OF THE FOREIGN ESTATE OF THE CITY OF OSHKOSH, WISCONSIN, SUNDAY, OCTOBER 1, 1911.

THE SURVEY WAS MADE BY THE SURVEYOR GENERAL OF THE STATE OF WISCONSIN, AND THE SURVEY WAS MADE BY THE SURVEYOR GENERAL OF THE STATE OF WISCONSIN, AND THE SURVEY WAS MADE BY THE SURVEYOR GENERAL OF THE STATE OF WISCONSIN.

26.00' HARRON

WOOD BURNING WALL

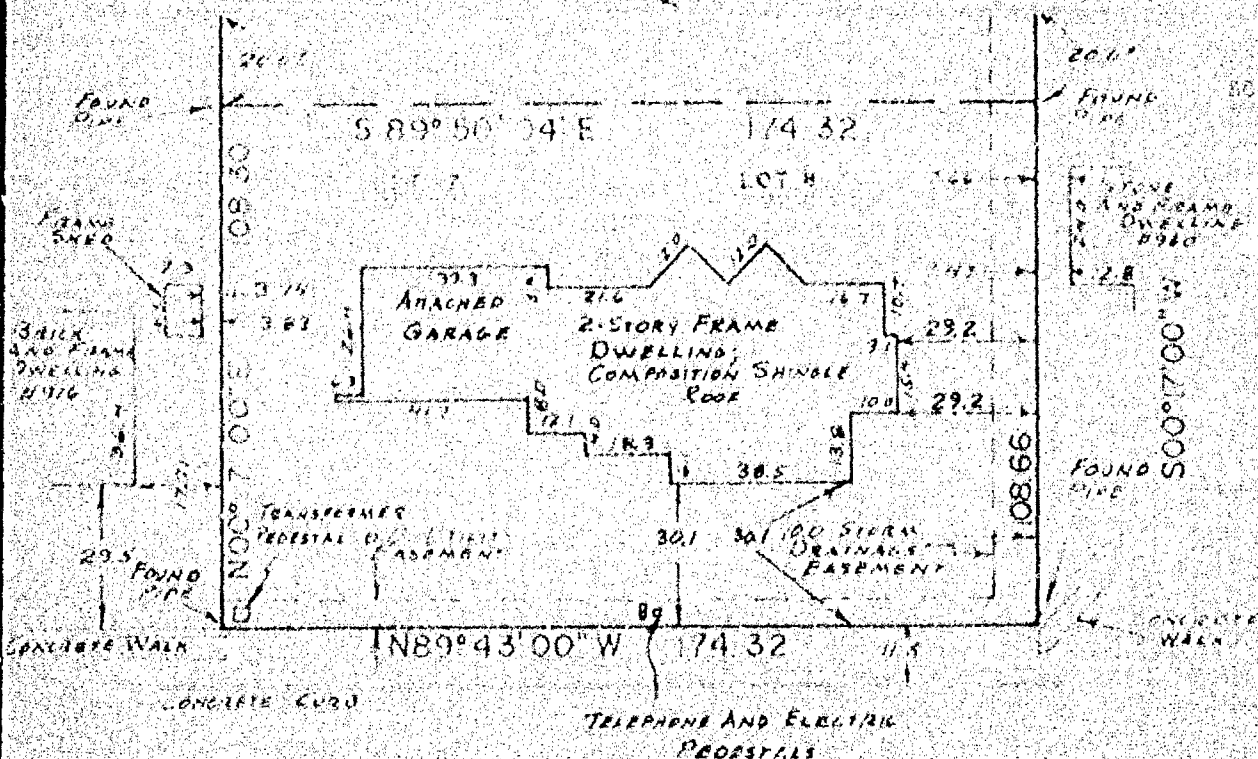

BAVARIAN COURT (60.0)

60' RADIUS

I Certify that I have surveyed the above described property (Property), and the above map is a true representation thereof and shows the size and location of the Property, its exterior boundaries, the location and dimensions of all visible structures thereon, boundary, fences, apparent easements and roadways and visible encroachments, if any. This survey is made for the exclusive use of the present owners of the Property, and also those who purchase, mortgage, or guarantee the title thereto, within one (1) year from date hereof.



national survey & engineering

417 NORTH SAWYER STREET / P.O. BOX 2863
OSHKOSH, WISCONSIN 54903
(615) 828-2800

Reinhard Roehlig

