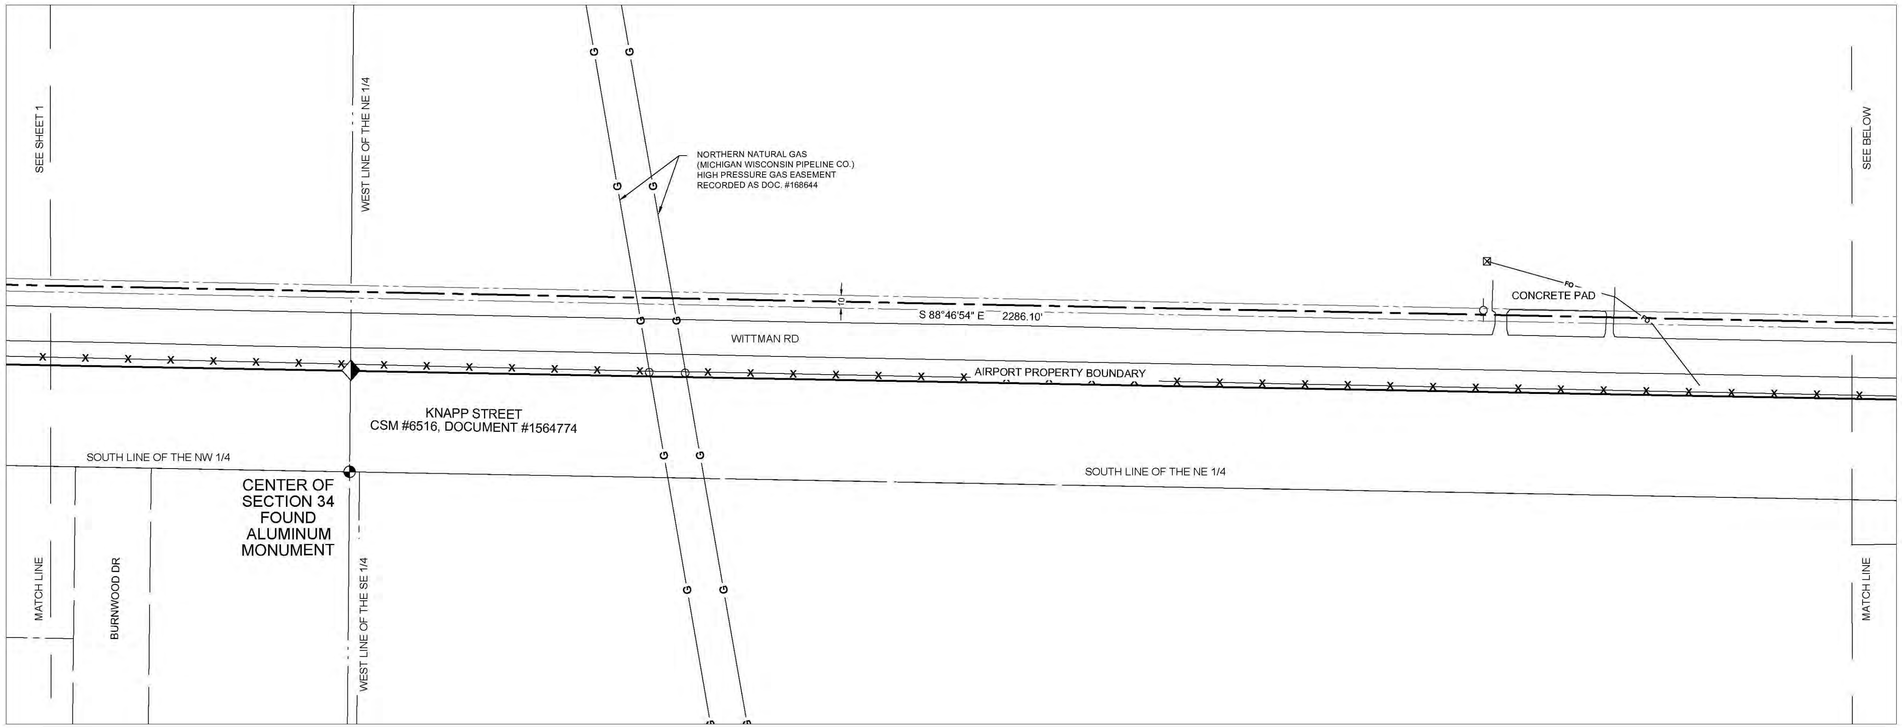

LINE	BEARING	LENGTH
L13	N36°11'48"E	52.70'
L14	S33°11'22"W	44.33'
L15	S47°34'14"W	59.97'
L16	S56°58'52"W	67.44'
L17	S04°34'25"W	67.01'

N

W MSA MADISON WI E

S

0 60 120

- BOUNDARY LINE
- CENTERLINE
- EXISTING EASEMENT
- SECTION LINE
- RIGHT-OF-WAY LINE
- ABUTTING SURVEY
- E — UNDERGROUND ELECTRIC
- T — UNDERGROUND TELEPHONE
- CATV — UNDERGROUND CABLE TV
- OH — OVERHEAD UTILITY
- SAN — SANITARY SEWER
- SS — STORM SEWER
- W — WATER LINE
- G — GAS LINE
- X — FENCE LINE
- C — CULVERT

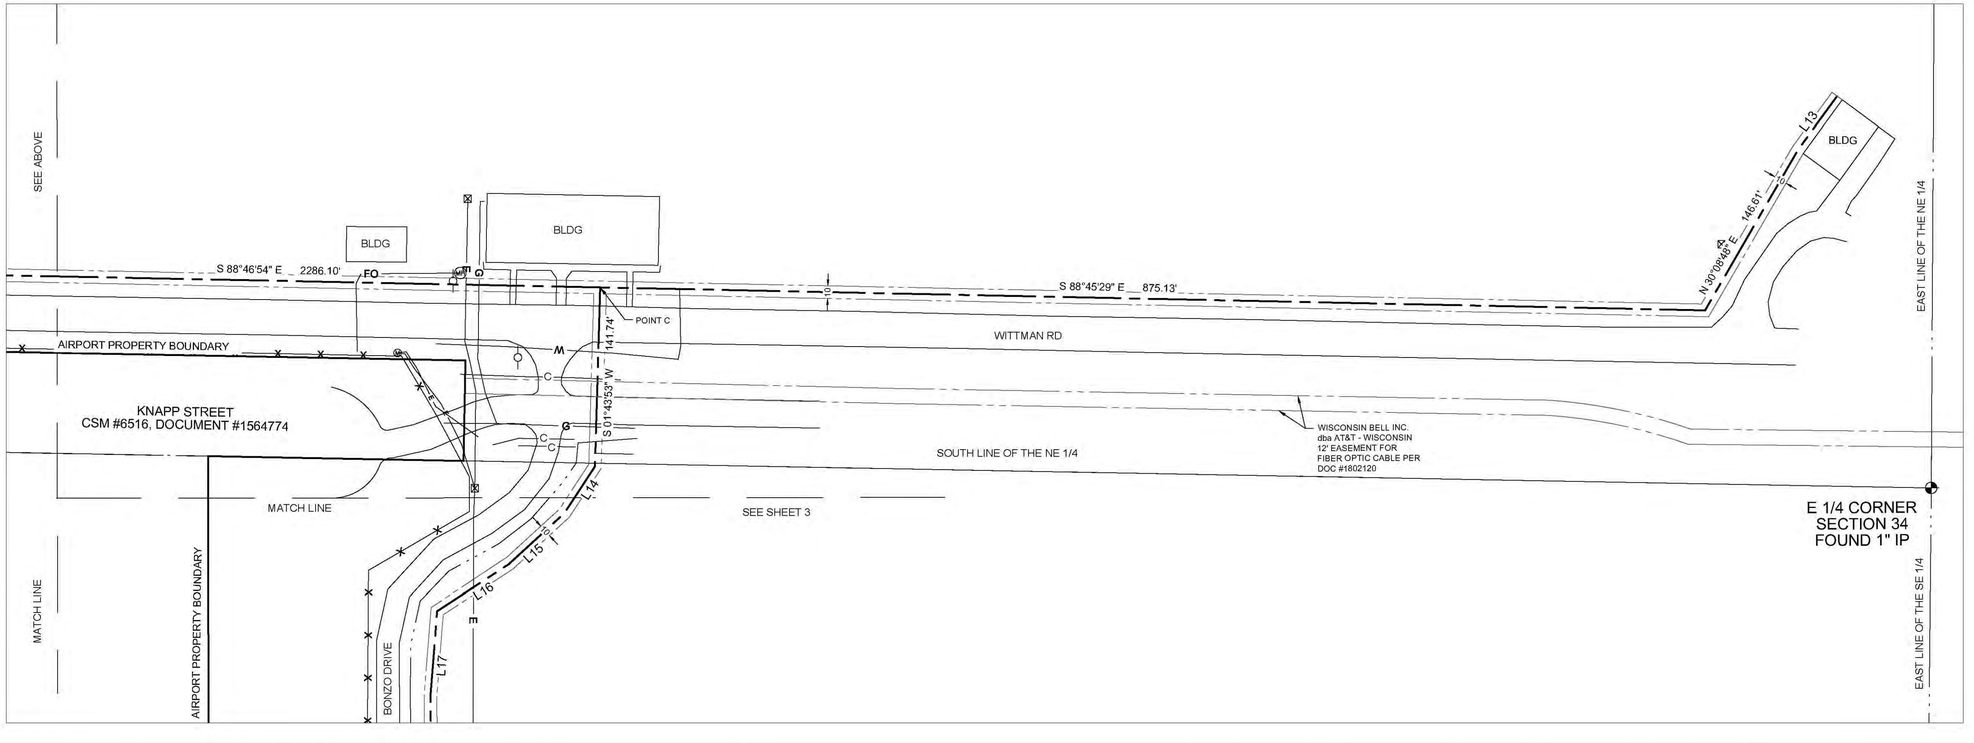

- CB CATCH BASIN
- CURB INLET
- M ELECTRIC METER
- GATE VALVE
- HH HANDHOLE
- HYDRANT
- MH MANHOLE (MISC.)
- PEDESTAL
- POWER POLE
- S SANITARY MANHOLE
- FOUND SECTION CORNER (AS NOTED)
- FOUND 1" IRON PIPE
- FOUND 3/4" IRON REBAR
- FOUND MASONARY NAIL
- FOUND SURVEY NAIL

WISCONSIN
BRADLEY L. TISDALE S-2824 WAUNAKEE WI
LAND SURVEYOR
04/30/2021

NO.	DATE	REVISION	BY

PROJECT DATE:
DRAWN BY: Init
DESIGNED BY: Init
CHECKED BY: Init

PLOT DATE: 4/27/2021 6:43 AM, G:\21\21389\21389000\CADD\Survey\21389000_Wittman_Fiber_OG.dwg

MSA
ENGINEERING | ARCHITECTURE | SURVEYING
FUNDING | PLANNING | ENVIRONMENTAL
1702 Pankratz St Madison, WI 53704
(608) 242-7779 www.msa-ps.com
© MSA Professional Services, Inc.

WITTMAN REGIONAL AIRPORT FIBER OPTIC EASEMENT
NORTHERN TELEPHONE & DATA CORP.
OSHKOSH, WI

FIBER OPTIC EASEMENT EXHIBIT
FOR KAPITAN ENGINEERING, INC.

PROJECT NO: 21389000
SHEET: 3 OF 4