

STATE OF WISCONSIN) CERTIFIED SURVEY MAP NO. _____
WINNEBAGO COUNTY) SS

Sheet 2 of 3

A part of the NE¼ of the NW¼ of Section 23, T.19N., R.15E.,
Town of Winneconne, Winnebago County, Wisconsin.


SURVEYOR'S CERTIFICATE:

I, Lawrence C. Kriescher, Wisconsin Registered Land Surveyor of Aero-Metric, Inc. certify that I have surveyed, divided and mapped under the direction of Michael Draws a part of the Northeast Quarter (NE¼) of the Northwest Quarter (NW¼) of Section Twenty-Three (23), Township Nineteen (19) North, Range Fifteen (15) East, Town of Winneconne, Winnebago County, Wisconsin containing 224,499.94 square feet or 5.154 acres of land and described by:
All of Lot Three (3) of Certified Survey Map Number 895, recorded in Volume 1 on page 895 as Document Number 563615 and all of Lot One (1) of Certified Survey Map Number 2016, recorded in Volume 1 on Page 2016 as Document Number 722905 being subject to any and all easements and restrictions of record.


That such is a correct representation of all exterior boundaries of the land surveyed.

That I have fully complied with the provisions of Chapter 236.34 of the Wisconsin Statutes and the Land Subdivision Ordinance of Winnebago County in surveying and mapping the same.

Dated this 25TH day of OCTOBER, 1996.

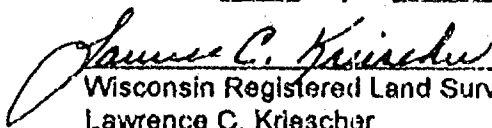
Lawrence C. Kriescher

Wisconsin Registered Land Surveyor, S-1599
Lawrence C. Kriescher

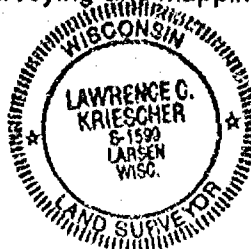

This Certified Survey Map is all of Tax Parcel No. 030033014 and 030033011.

The property owners of record are Michael J. Draws and Cindy L. Draws.

This Certified Survey Map is contained wholly within the property described in the following Document No. 923373.

OWNER'S CERTIFICATE:

As owners, we hereby certify that we caused the land described on this Certified Survey Map to be surveyed, divided, mapped and dedicated as represented on this map.

Dated this _____ day of _____, 1996.

In the presence of:

Michael J. Draws

Cindy L. Draws

STATE OF WISCONSIN)
WINNEBAGO COUNTY) SS

Personally came before me this _____ day of _____, 1996, Michael J. Draws and Cindy L. Draws and to me known to be the persons who executed the foregoing instrument and acknowledged the same.

Notary Public, _____ Wisconsin
My Commission Expires _____

L-2270

STATE OF WISCONSIN)
WINNEBAGO COUNTY)SS

CERTIFIED SURVEY MAP NO. _____
Sheet 3 of 3

A part of the NE¼ of the NW¼ of Section 23, T.19N., R.15E.,
Town of Winneconne, Winnebago County, Wisconsin.

WINNEBAGO COUNTY PLANNING & ZONING COMMITTEE:

This Certified Survey Map a part of the NE¼ of the NW¼ of Section 23, T.19N., R.15E.,
Town of Winneconne, Winnebago County, Wisconsin, being all of Lot 3 of Certified Survey Map No.
895 and all of Lot 1 of Certified Survey Map No. 2016, Michael J. Draws and Cindy L. Draws owners
is hereby approved.

Date:

By: Authorized Representative

COUNTY TREASURER'S CERTIFICATE:

I, being the duly elected, qualified and acting Treasurer of the County of Winnebago, do
hereby certify that the records in my office show no unredeemed tax sales and no unpaid taxes or
special assessments as of _____, affecting the lands included in this Certified
Survey Map.

Date:

County Treasurer:

CERTIFICATE OF TOWN TREASURER:


I, being the duly elected, qualified and acting Town Treasurer of the Town of Winneconne,
do hereby certify that in accordance with the records in my office show no unpaid taxes or special
assessments as of _____, affecting the lands included in this Certified Survey
Map.

Date:

Town Treasurer:

Dated this 25TH day of OCTOBER, 1996.

Lawrence C. Kriescher
Wisconsin Registered Land Surveyor, S-1599
Lawrence C. Kriescher

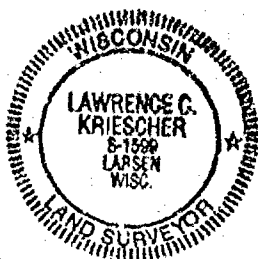

L-2270

CERTIFIED SURVEY MAP NO. 3595

NW CORNER
SECTION 23
T.19N., R.15E.

NORTH LINE OF THE NW1/4, SECTION 23

S.T.H. "116"

N1/4 CORNER
SECTION 23
T.19N., R.15E.

SURVEYED FOR:
MIKE DRAWS
6055 NAPLES LANE
WINNECONNE, WI 54986

BEARINGS REFERENCED TO THE
EAST LINE OF THE NE/NW. SEC. 23
ASSIGNED: N01°-03'-03"W



SCALE: 1" = 100'

0 100 200

OUTLOT 1
76,096.15 SQ.FT.
OR
1.747 ACRES

LOT 1
C.S.M. 2016

LOT 1
148,403.79 SQ.FT.
OR
3.407 ACRES

LOT 3
C.S.M. 895

NAPLES 20 LAANE

S01-03-05E 200.00'

LOT 1

C.S.M. 2431

- LEGEND -

- = 1"x24" IRON PIPE SET
WT., 1.68 LBS. PER LINEAL FT.
- = 1" IRON PIPE FOUND
- ⊙ = COUNTY MONUMENT FOUND
- () = RECORDED INFORMATION
- = 3/4" ROD W/D.O.T. CAP FOUND

PROJECT FILE: 2960632

DWG. FILE: DRAWS

DRAFTED BY: S.S.

DATE: 10-15-96

NOTEBOOK: 128 PAGE: 22-23

L- 2270



AERO-METRIC

Aero-Metric, Incorporated
Land Planning & Design Division

414-849-7708 800-472-5313 FAX (849-7700)

539 NORTH MADISON STREET CHILTON, WISCONSIN 53014

STATE OF WISCONSIN) SS
WINNEBAGO COUNTY)

CERTIFIED SURVEY MAP NO. 3595

OF
A PART OF THE NE1/4 OF THE NW1/4 OF
SECTION 23, T.19N., R.15E., TOWN OF WINNECONNE,
WINNEBAGO COUNTY, WISCONSIN.


NW CORNER
SECTION 23
T.19N., R.15E.

NORTH LINE OF THE NW1/4, SECTION 23

534.00'

N1/4 CORNER
SECTION 23
T.19N., R.15E.

SURVEYED FOR:
MIKE DRAWS
6055 NAPLES LANE
WINNECONNE, WI 54986

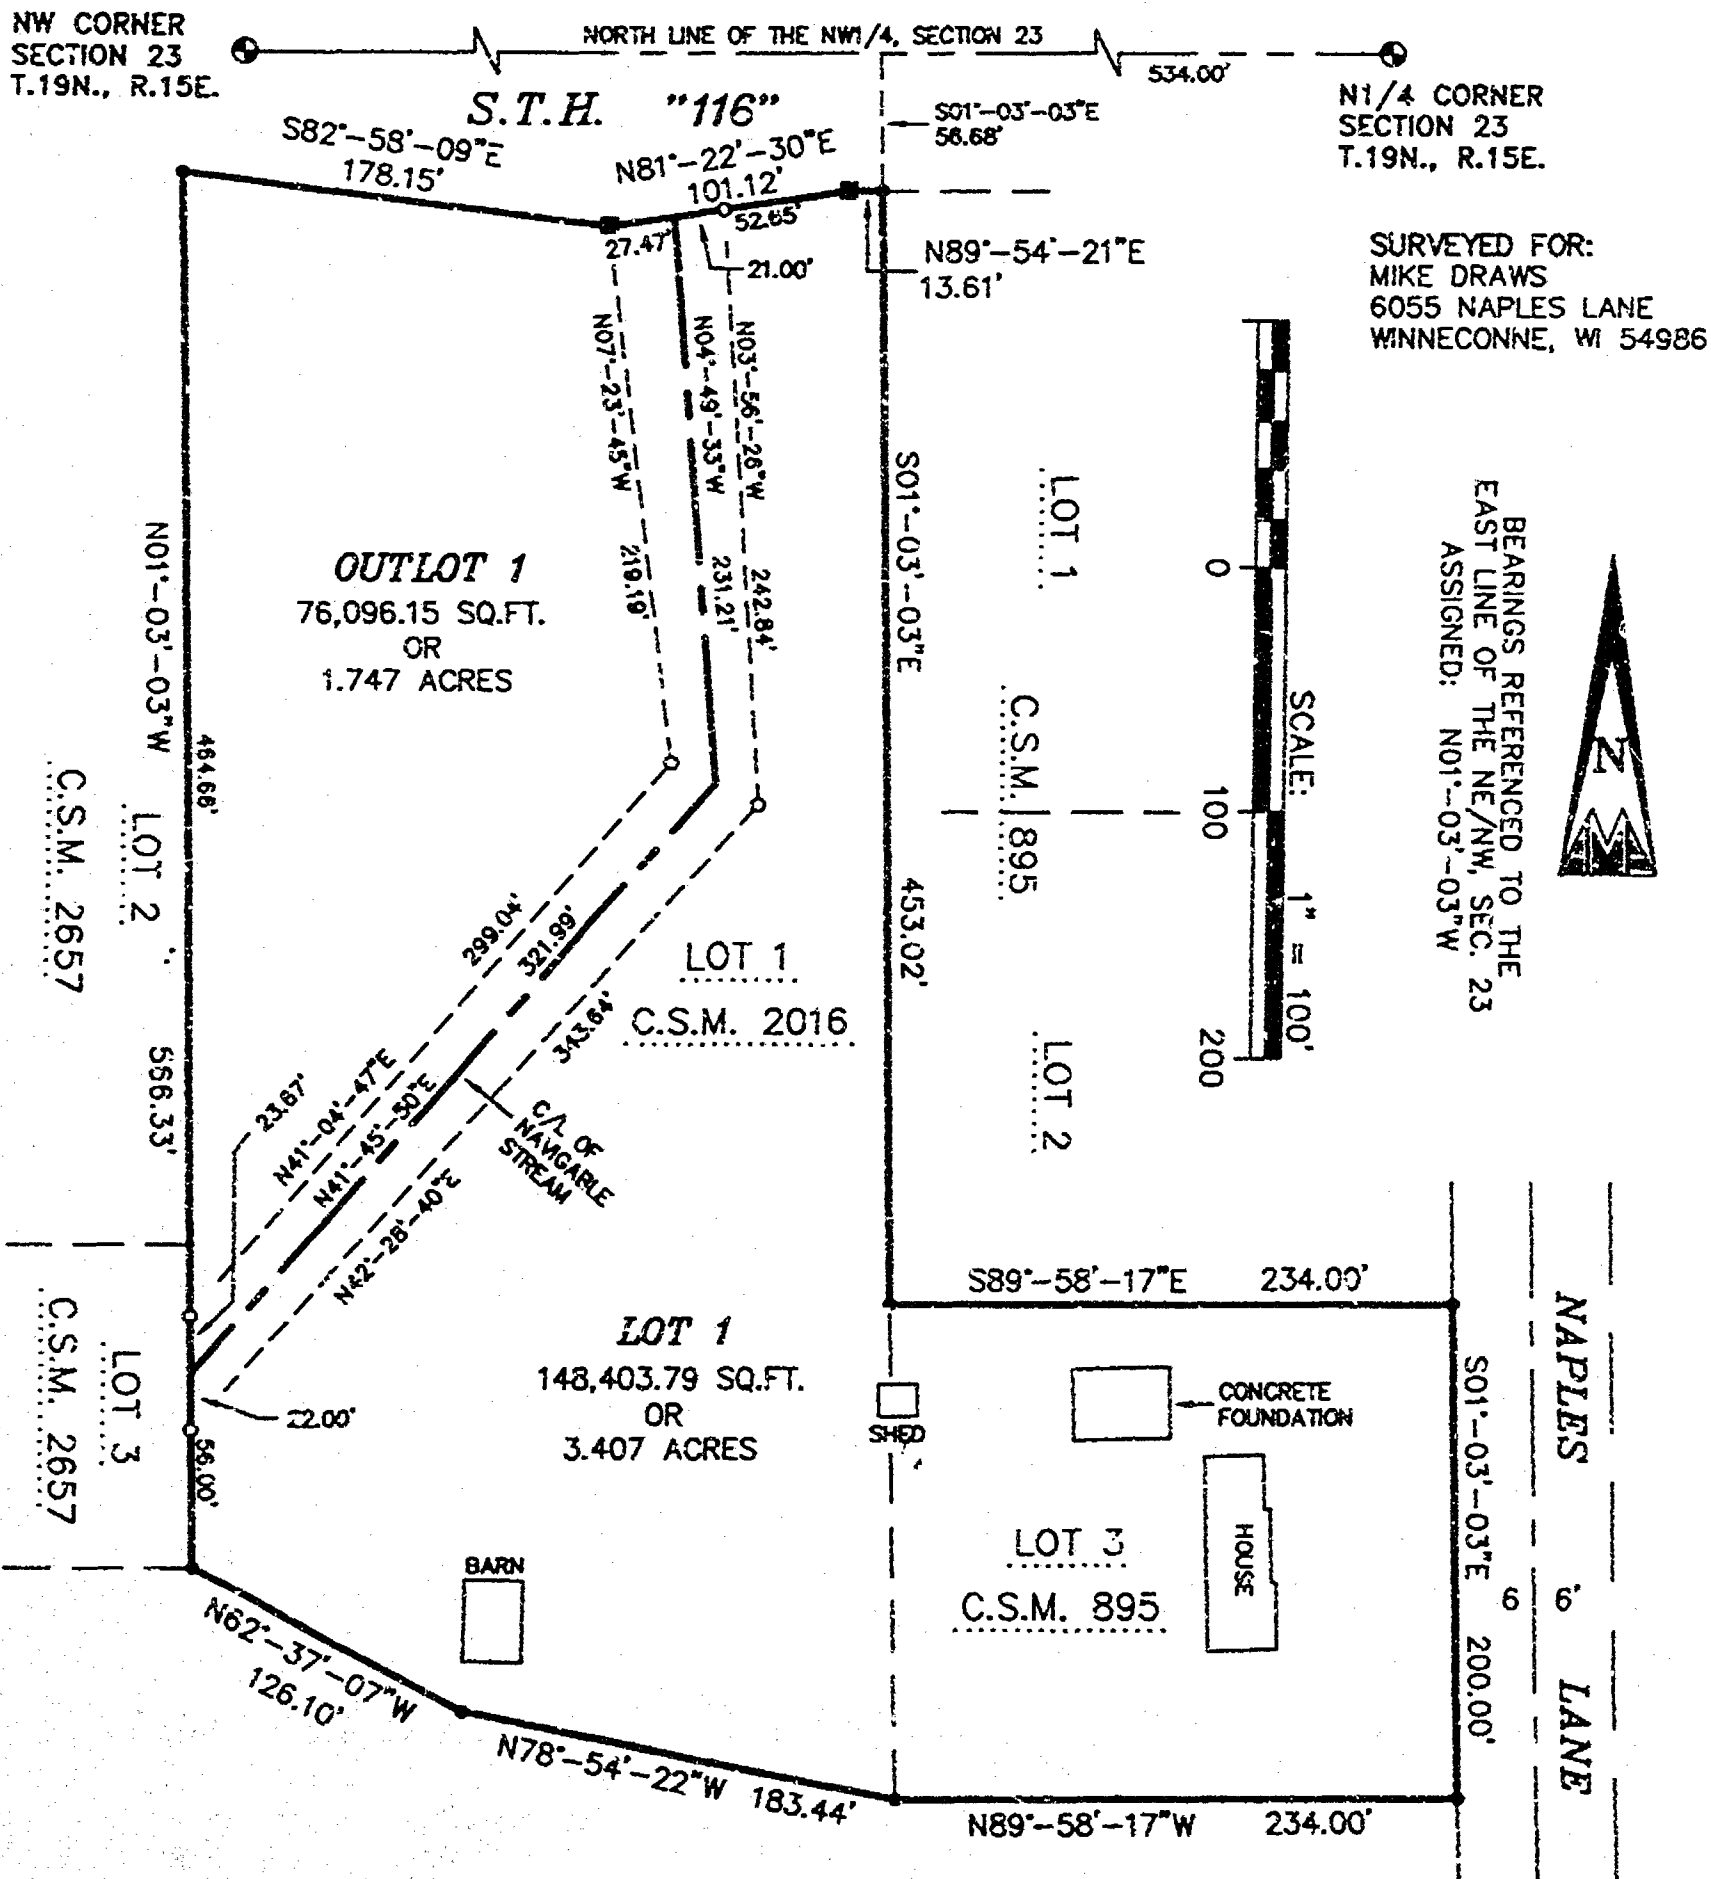

LOT 1
C.S.M. 2431

LEGEND

- = 1"x24" IRON PIPE SET WT., 1.68 LBS. PER LINEAL FT.
- = 1" IRON PIPE FOUND
- ⊙ = COUNTY MONUMENT FOUND
- () = RECORDED INFORMATION
- = 3/4" ROD W/D.O.T. CAP FOUND

PROJECT FILE: 2960632
DWG. FILE: DRAWS
DRAFTED BY: S.S.
DATE: 10-15-96
NOTEBOOK: 128 PAGE: 22-23
L- 2270



AERO-METRIC

Aero-Metric, Incorporated
Land Planning & Design Division
414-849-7708 870-472-5313 FAX (849-7709)
539 NORTH MADISON STREET CHILTON, WISCONSIN 53014

STATE OF WISCONSIN)
WINNEBAGO COUNTY JSS

CERTIFIED SURVEY MAP NO. 3595
Sheet 3 of 3

A part of the NE¼ of the NW¼ of Section 23, T.19N., R.15E.,
Town of Winneconne, Winnebago County, Wisconsin.

WINNEBAGO COUNTY PLANNING & ZONING COMMITTEE:

This Certified Survey Map a part of the NE¼ of the NW¼ of Section 23, T.19N., R.15E., Town of Winneconne, Winnebago County, Wisconsin, being all of Lot 3 of Certified Survey Map No. 895 and all of Lot 1 of Certified Survey Map No. 2016, Michael J. Draws and Cindy L. Draws owners is hereby approved.

December 6, 1996
Date:

Joanne M. Shaver
By: Authorized Representative

COUNTY TREASURER'S CERTIFICATE:

I, being the duly elected, qualified and acting Treasurer of the County of Winnebago, do hereby certify that the records in my office show no unredeemed tax sales and no unpaid taxes or special assessments as of November 25, 1996, affecting the lands included in this Certified Survey Map.

11/25/96
Date:

Mary E. Krueger - Deputy
County Treasurer:

CERTIFICATE OF TOWN TREASURER:

I, being the duly elected, qualified and acting Town Treasurer of the Town of Winneconne, do hereby certify that in accordance with the records in my office show no unpaid taxes or special assessments as of November 21, 1996, affecting the lands included in this Certified Survey Map.

November 21, 1996
Date:


Joy M. Mearns
Town Treasurer:

Dated this 25TH day of OCTOBER, 1996.

Lawrence C. Kriescher
Wisconsin Registered Land Surveyor, S-1599
Lawrence C. Kriescher

956630

Register's Office
Winnebago County, Wis.
Received for record this 6th
day of Dec. A.D., 1996
at 3:44 o'clock P.M. and
filed in Vol. 1 of CSM
on page 3595

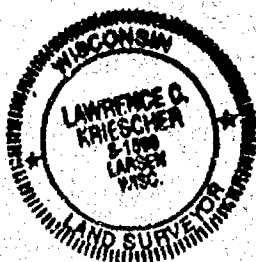

L-2270

Susan A. Wauson
Register of Deeds

Pd
14 cc

STATE OF WISCONSIN) CERTIFIED SURVEY MAP NO. 3595
WINNEBAGO COUNTY) SS

Sheet 2 of 3

A part of the NE¼ of the NW¼ of Section 23, T.19N., R.15E.,
Town of Winneconne, Winnebago County, Wisconsin.

SURVEYOR'S CERTIFICATE:

I, Lawrence C. Kriescher, Wisconsin Registered Land Surveyor of Aero-Metric, Inc. certify that I have surveyed, divided and mapped under the direction of Michael Draws a part of the Northeast Quarter (NE¼) of the Northwest Quarter (NW¼) of Section Twenty-Three (23), Township Nineteen (19) North, Range Fifteen (15) East, Town of Winneconne, Winnebago County, Wisconsin containing 224,499.94 square feet or 5.154 acres of land and described by:


All of Lot Three (3) of Certified Survey Map Number 895, recorded in Volume 1 on page 895 as Document Number 563615 and all of Lot One (1) of Certified Survey Map Number 2016, recorded in Volume 1 on Page 2016 as Document Number 722905 being subject to any and all easements and restrictions of record.

That such is a correct representation of all exterior boundaries of the land surveyed.

That I have fully complied with the provisions of Chapter 236.34 of the Wisconsin Statutes and the Land Subdivision Ordinance of Winnebago County in surveying and mapping the same.

Dated this 25th day of OCTOBER, 1996.

Lawrence C. Kriescher
Wisconsin Registered Land Surveyor, S-1599
Lawrence C. Kriescher

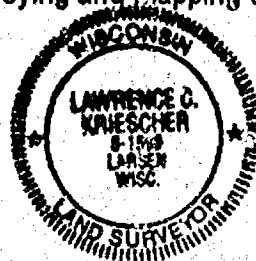

This Certified Survey Map is all of Tax Parcel No. 030033014 and 030033011.

The property owners of record are Michael J. Draws and Cindy L. Draws.

This Certified Survey Map is contained wholly within the property described in the following Document No. 923378.

OWNER'S CERTIFICATE:

As owners, we hereby certify that we caused the land described on this Certified Survey Map to be surveyed, divided, mapped and dedicated as represented on this map.

Dated this 1st day of November, 1996.

In the presence of:

Pat Bamberat
Kathleen L. Lusk

Michael J. Draws
Michael J. Draws
Cindy L. Draws
Cindy L. Draws

STATE OF WISCONSIN)
WINNEBAGO COUNTY) SS

Personally came before me this 1st day of November 1996, Michael J. Draws and Cindy L. Draws and to me known to be the persons who executed the foregoing instrument and acknowledged the same.

James B. Kolodziej
Notary Public, Oshkosh, Wisconsin
My Commission Expires Jan 19, 1998

L-2270

CERTIFIED SURVEY MAP NO. 5023

A part of the N.E. $\frac{1}{4}$ of the N.E. $\frac{1}{4}$ of Section 23, T. 19 N., R. 18 E.,
Town of Winneconne, Winnebago County, Wisconsin.


STATE OF WISCONSIN }
WINNEBAGO COUNTY }

SURVEYOR'S CERTIFICATE

I, Steven T. Chronis, Wisconsin Registered Land Surveyor of Radtke Contractors Inc., certify that I have surveyed, divided and mapped under the direction of Robert and Carol Belsor and Norman A. and Gwendolyn Schumeling a part of the Northeast quarter (N.E. $\frac{1}{4}$) of the Northeast quarter (N.E. $\frac{1}{4}$) for Section Twenty-three (23) Township Nineteen (19) North, Range Fifteen (15) East, Town of Winneconne, Winnebago County, Wisconsin containing 234,387 square feet of land and being described by:

Commencing at the Northeast corner of said Section 23, thence N. 87° 37' 06" W. 1218.30 feet along the North line of the N.E. $\frac{1}{4}$ of said Section 23; thence S. 60° 51' 41" E. 42.24 feet to the true point of beginning; Running thence S. 87° 40' 06" E. 234.02 feet; thence N. 87° 40' 59" E. 133.55 feet; thence S. 60° 46' 24" E. 814.25 feet; thence N. 89° 28' 07" W. 346.72 feet; thence N. 60° 51' 41" W. 819.07 feet to the true point of beginning and being subject to all easements and restrictions of record.

That such is a correct representation of all exterior boundaries of land surveyed. That I have fully complied with the provisions of Chapter 236.34 of the Wisconsin Statutes and the Land Subdivision Ordinance of the Town of Winneconne and Winnebago County in surveying and mapping the same.

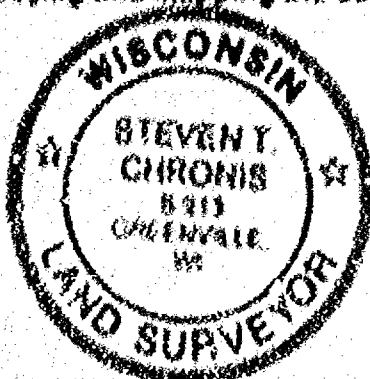

Dated this 15th Day of July, 2002

Steven T. Chronis
Wisconsin Registered Land Surveyor 8-0513
Steven T. Chronis

TOWN BOARD RESOLUTION

Resolved, that this Certified Survey Map in the Town of Winneconne, Robert Belsor, Carol Belsor, Norman A. Schumeling and Gwendolyn Schumeling owners, is hereby approved by the Town Board.

Date 4-15-03

Approved *Harvey J. Rengstorf*
Town Chairman

Harvey J. Rengstorf

Date 4-15-03

Signed *Harvey J. Rengstorf*

Town Chairman

Harvey J. Rengstorf

I hereby certify that the foregoing is a copy of a resolution adopted by the Town Board of the Town of Winneconne.

Yvonne Zabel
Town Clerk
Yvonne Zabel

RADTKE CONTRACTORS, INC.
6408 S.T.H. 710
WINNECONNE, WI 54988
PH (920) 882-4114

THIS INSTRUMENT DRAFTED BY STEVEN T. CHRONIS

CERTIFIED SURVEY MAP NO. 5073

Sheet 1 of 1

A part of the N.E. 1/4 of the N.E. 1/4 of Section 23, T. 19 N., R. 15 E.,
Town of Winneconne, Winnebago County, Wisconsin.

STATE OF WISCONSIN } ss
WINNEBAGO COUNTY }

OWNERS CERTIFICATE:

All owners are hereby certify that we caused the land described on this Certified Survey Map to be surveyed, divided and mapped as a representation on this Certified Survey Map.

IN THE PRESENCE OF:

Eve Hurd

Sallie Blank

Robert Belser
Robert Belser

Carol Belser
Carol Belser


Norman A. Schmeling
Norman A. Schmeling

Owendolyn Schmeling
Owendolyn Schmeling

STATE OF WISCONSIN } ss
WINNEBAGO COUNTY }

Personally came before me this 10th day of July, 2007. The
above named Robert Belser, Carol Belser, Norman A. Schmeling and Owendolyn
Schmeling known to me to be the persons who executed the foregoing
instrument and acknowledged the same.

Richard T. Panske
Notary public Winneconne, Wisconsin
My Commission expires 10-25-08

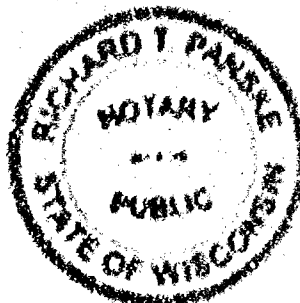

RADTKE CONTRACTORS, INC.
6408 S.T.R. 110
WINNECONNE, WI 54988
PH. (920) 582-4114

THIS INSTRUMENT DRAFTED BY STEVEN T. CHRONIS

CERTIFIED SURVEY MAP NO. 5023

A part of the N.E. 1/4 of the N.E. 1/4 of Section 23, T. 19 N., R. 15 E.,
Town of Winneconne, Winnebago County, Wisconsin.

STATE OF WISCONSIN }
WINNEBAGO COUNTY }

CERTIFICATE OF TOWN TREASURER:

I, Sandy Robinson, being the duly elected, qualified and acting Town Treasurer of the
Town of Winneconne, do hereby certify that in accordance with the records in my office,
there are no unpaid taxes or unpaid special assessments as of 7/1/02 on
any of the lands included in this certified survey map.

Dated this 20th day of June, 2002

Sandy Robinson
Town Treasurer
Sandy Robinson

STATE OF WISCONSIN }
WINNEBAGO COUNTY }

CERTIFICATION OF COUNTY TREASURER

I, Mary Krueger, being the duly elected, qualified and acting Treasurer of the County of
Winnebago, do hereby certify that the records in my office show no uncollected tax
sales and no unpaid taxes or special assessments as of 7-5-02 affecting the
lands included in this certified survey map.

Dated this 5th day of August, 2002

Mary Krueger
County Treasurer, Deputy
Mary Krueger

WINNEBAGO COUNTY PLANNING & ZONING COMMITTEE


This certified survey map, being a part of the N. E. 1/4 of the N. E. 1/4 of Section 23, T. 19 N., R. 15 E.,
Town of Winneconne, Winnebago County, Wisconsin, Robert Deane, Carol Deane, Norman A.
Schweilleg and Geraldine Schweilleg owners is hereby approved.

Date 6/12/2002

James M. Stewart
Authorized Representative

RADTKE CONTRACTORS, INC.
8408 S.T.H. 110
WINNECONNE, WI 54988
PH. (920) 582-4114

THIS INSTRUMENT DRAFTED BY STEVEN T. CHANDLER

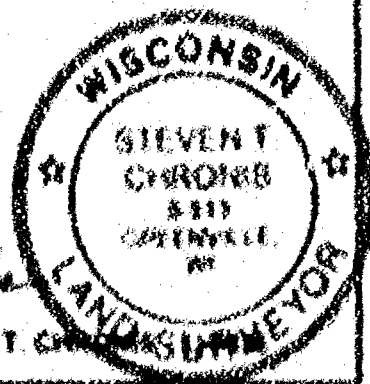

1194304

RECEIVED OFFICE
VIRGINIA CITY, VT.
DECEMBER 28

RE-12-28-28 22-12-28
1928
LOCAL COUNCIL
DEPARTMENT OF AGRICULTURE

RECEIVED BY 11.23
THROUGH BY
13 2828

90

CERTIFIED SURVEY MAP NO. 5073

A part of the N.E. 1/4 of the N.E. 1/4 of Section 23, T. 19 N., R. 15 E.,
Town of Winneconne, Winnebago County, Wisconsin.

STATE OF WISCONSIN } 50
WINNEBAGO COUNTY }

OWNERS CERTIFICATE:

As owners we hereby certify that we caused the land described on this Certified Survey Map to be surveyed, divided and mapped as a representation on this Certified Survey Map.

IN THE PRESENCE OF:

Eve Hewitt

Gallie Black

Robert Belsor
Robert Belsor

Carol Belsor
Carol Belsor

Norman A. Schmeling
Norman A. Schmeling

Gwendolyn Schmeling
Gwendolyn Schmeling

STATE OF WISCONSIN } 50
WINNEBAGO COUNTY }


Personally came before me this 18th day of July, 2002. The above named Robert Belsor, Carol Belsor, Norman A. Schmeling and Gwendolyn Schmeling known to me to be the persons who executed the foregoing instrument and acknowledged the same.

Richard T. Fenske
Notary public Winneconne, Wisconsin
My Commission expires 10-23-05



RADTKE CONTRACTORS, INC.
3408 S.T.H. 110
WINNECONNE, WI 54988
PH. (920) 582-4114

THIS INSTRUMENT DRAFTED BY STEVEN T. CHRONIS

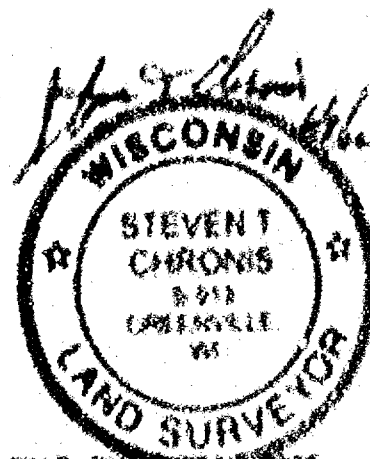

CERTIFIED SURVEY MAP NO. 5023

SHEET 1 OF 4

A part of the N.E. 1/4 of the N.E. 1/4 of Section 23, T. 19 N., R. 15 E.,
Town of Winneconne, Winnebago County, Wisconsin.


STATE OF WISCONSIN }
WINNEBAGO COUNTY }

SURVEYOR'S CERTIFICATE:

I, Steven T. Chronis, Wisconsin Registered Land Surveyor of Radtke Contractors Inc., certify that I have Surveyed, Divided and Mapped under the direction of Robert and Carol Belsor and Norman A. and Owendolyn Schmeling a part of the Northeast quarter (N.E. 1/4) of the Northeast quarter (N.E. 1/4) for Section Twenty-three (23) Township Nineteen (19) North, Range Fifteen (15) East, Town of Winneconne, Winnebago County, Wisconsin containing 27,437 square feet of land and being described by:

Commencing at the Northeast corner of said Section 23, thence N. 87° 27' 04" W. 1318.50 feet along the North line of the N.E. 1/4 of said Section 23; thence S. 00° 51' 41" E. 42.14 feet to the true point of beginning; Running thence S. 87° 40' 06" E. 234.92 feet; thence N. 87° 40' 06" E. 123.88 feet; thence S. 00° 40' 36" E. 614.25 feet; thence N. 89° 29' 07" W. 206.72 feet; thence N. 00° 51' 41" W. 615.07 feet to the true point of beginning and being subject to all easements and restrictions of record.

That such is a correct representation of all exterior boundaries of land surveyed. That I have fully complied with the provisions of Chapter 236.24 of the Wisconsin Statutes and the Land Subdivision Ordinance of the Town of Winneconne and Winnebago County in surveying and mapping the same.

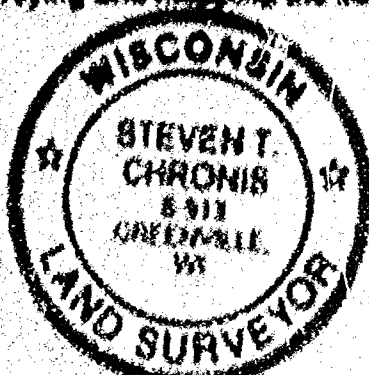

Dated this 27th Day of June, 2002

Steven T. Chronis
Wisconsin Registered Land Surveyor 5-0015
Steven T. Chronis

TOWN BOARD RESOLUTION

Resolved, that this Certified Survey Map in the Town of Winneconne, Robert Belsor, Carol Belsor, Norman A. Schmeling and Owendolyn Schmeling owners, is hereby approved by the Town Board.

Date 6-28-02

Approved *Harvey J. Rangelort*
Town Chairman

Date 6-28-02

Harvey J. Rangelort

Signed *Harvey J. Rangelort*
Town Chairman
Harvey J. Rangelort

I hereby certify that the foregoing is a copy of a resolution adopted by the Town Board of the Town of Winneconne.

Yvonne Zabel
Town Clerk
Yvonne Zabel

RADTKE CONTRACTORS, INC.
6408 S.T.H. 110
WINNECONNE, WI 54986
PH (820) 582-4114

THIS INSTRUMENT PREPARED BY STEVEN T. CHRONIS

JUL 18, 1996

TO: Cartographer/Zoning Secretary

FM: Zoning Administrator

RE: Navigability Determination Map Updates

Diane/Lisa:

Please update the GIS for the following DNR navigability determinations:

1. E 1/2 S 23, T 19N, R 15E, Town of WINNECONNE (DRAWS)

*Previously determined navigable
10-13-92. However, parcel list attached
7-19-96.*


Diane: After updating, determine the affected parcels where navigable and attach a list of parcel numbers affected and within 300' so that file 13 can be updated. Tag stream section with DNR Determ & Date

Lisa: Update File 13, file in parcel file(s) and microfiche in Surveyors Records according to Section, Town, Range.

GIS Updated N/A by D. Culver

File 13 Updated 10/17/96 by P. Oak

Verified by Zoning administrator [Signature] 10/23/96

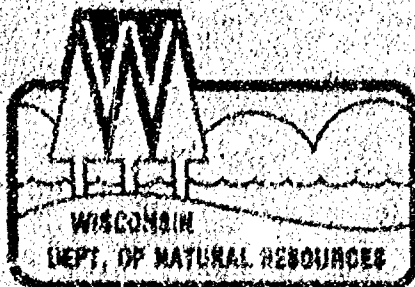

State of Wisconsin | DEPARTMENT OF NATURAL RESOURCES

Tommy G. Thompson, Governor
George F. Meyer, Secretary
William R. Seely, District Director

Sturgeon Bay Office
110 South Neshanic Avenue
Sturgeon Bay, Wisconsin 54295
TELEPHONE 414-745-2800
FAX 414-745-2853

RECEIVED

July 17, 1996

JUL 18 1996

WINNEBAGO COUNTY
PLANNING DEPT.

MIKE DRAWS
6055 NAPLES LANE
WINNECONNE, WI 54986

SUBJECT: Navigability determination of an unnamed ditch located in the
E1/2, in section 23, T19N, R15E, Town of Winneconne, Winnebago
County.

Dear Mr. Draws:

This letter is in response to your request for a navigability determination of
an unnamed ditch which flows into Lake Butte des Morts.

I have determined the ditch to be navigable as there are defined banks, a bed
and sufficient water to float a small recreational craft on, on an annual
recurring basis. I have walked the entire creek and as I recall a large
portion flows through a wetland to the west of Naples Lane. I placed the
channel is not noticeable but as it goes through the wetland and exists it
becomes defined once again.

If you do not agree with my determination you will have to petition the
Department of Natural Resources for declaratory ruling.

I have attached a brochure which explains navigable waterways and protection
of them.


If you have any questions please contact me at the above address or call me at
414-746-2873.

Sincerely,

Tere Locke

Tere Locke
Water Management Specialist

cc: Robert Braun

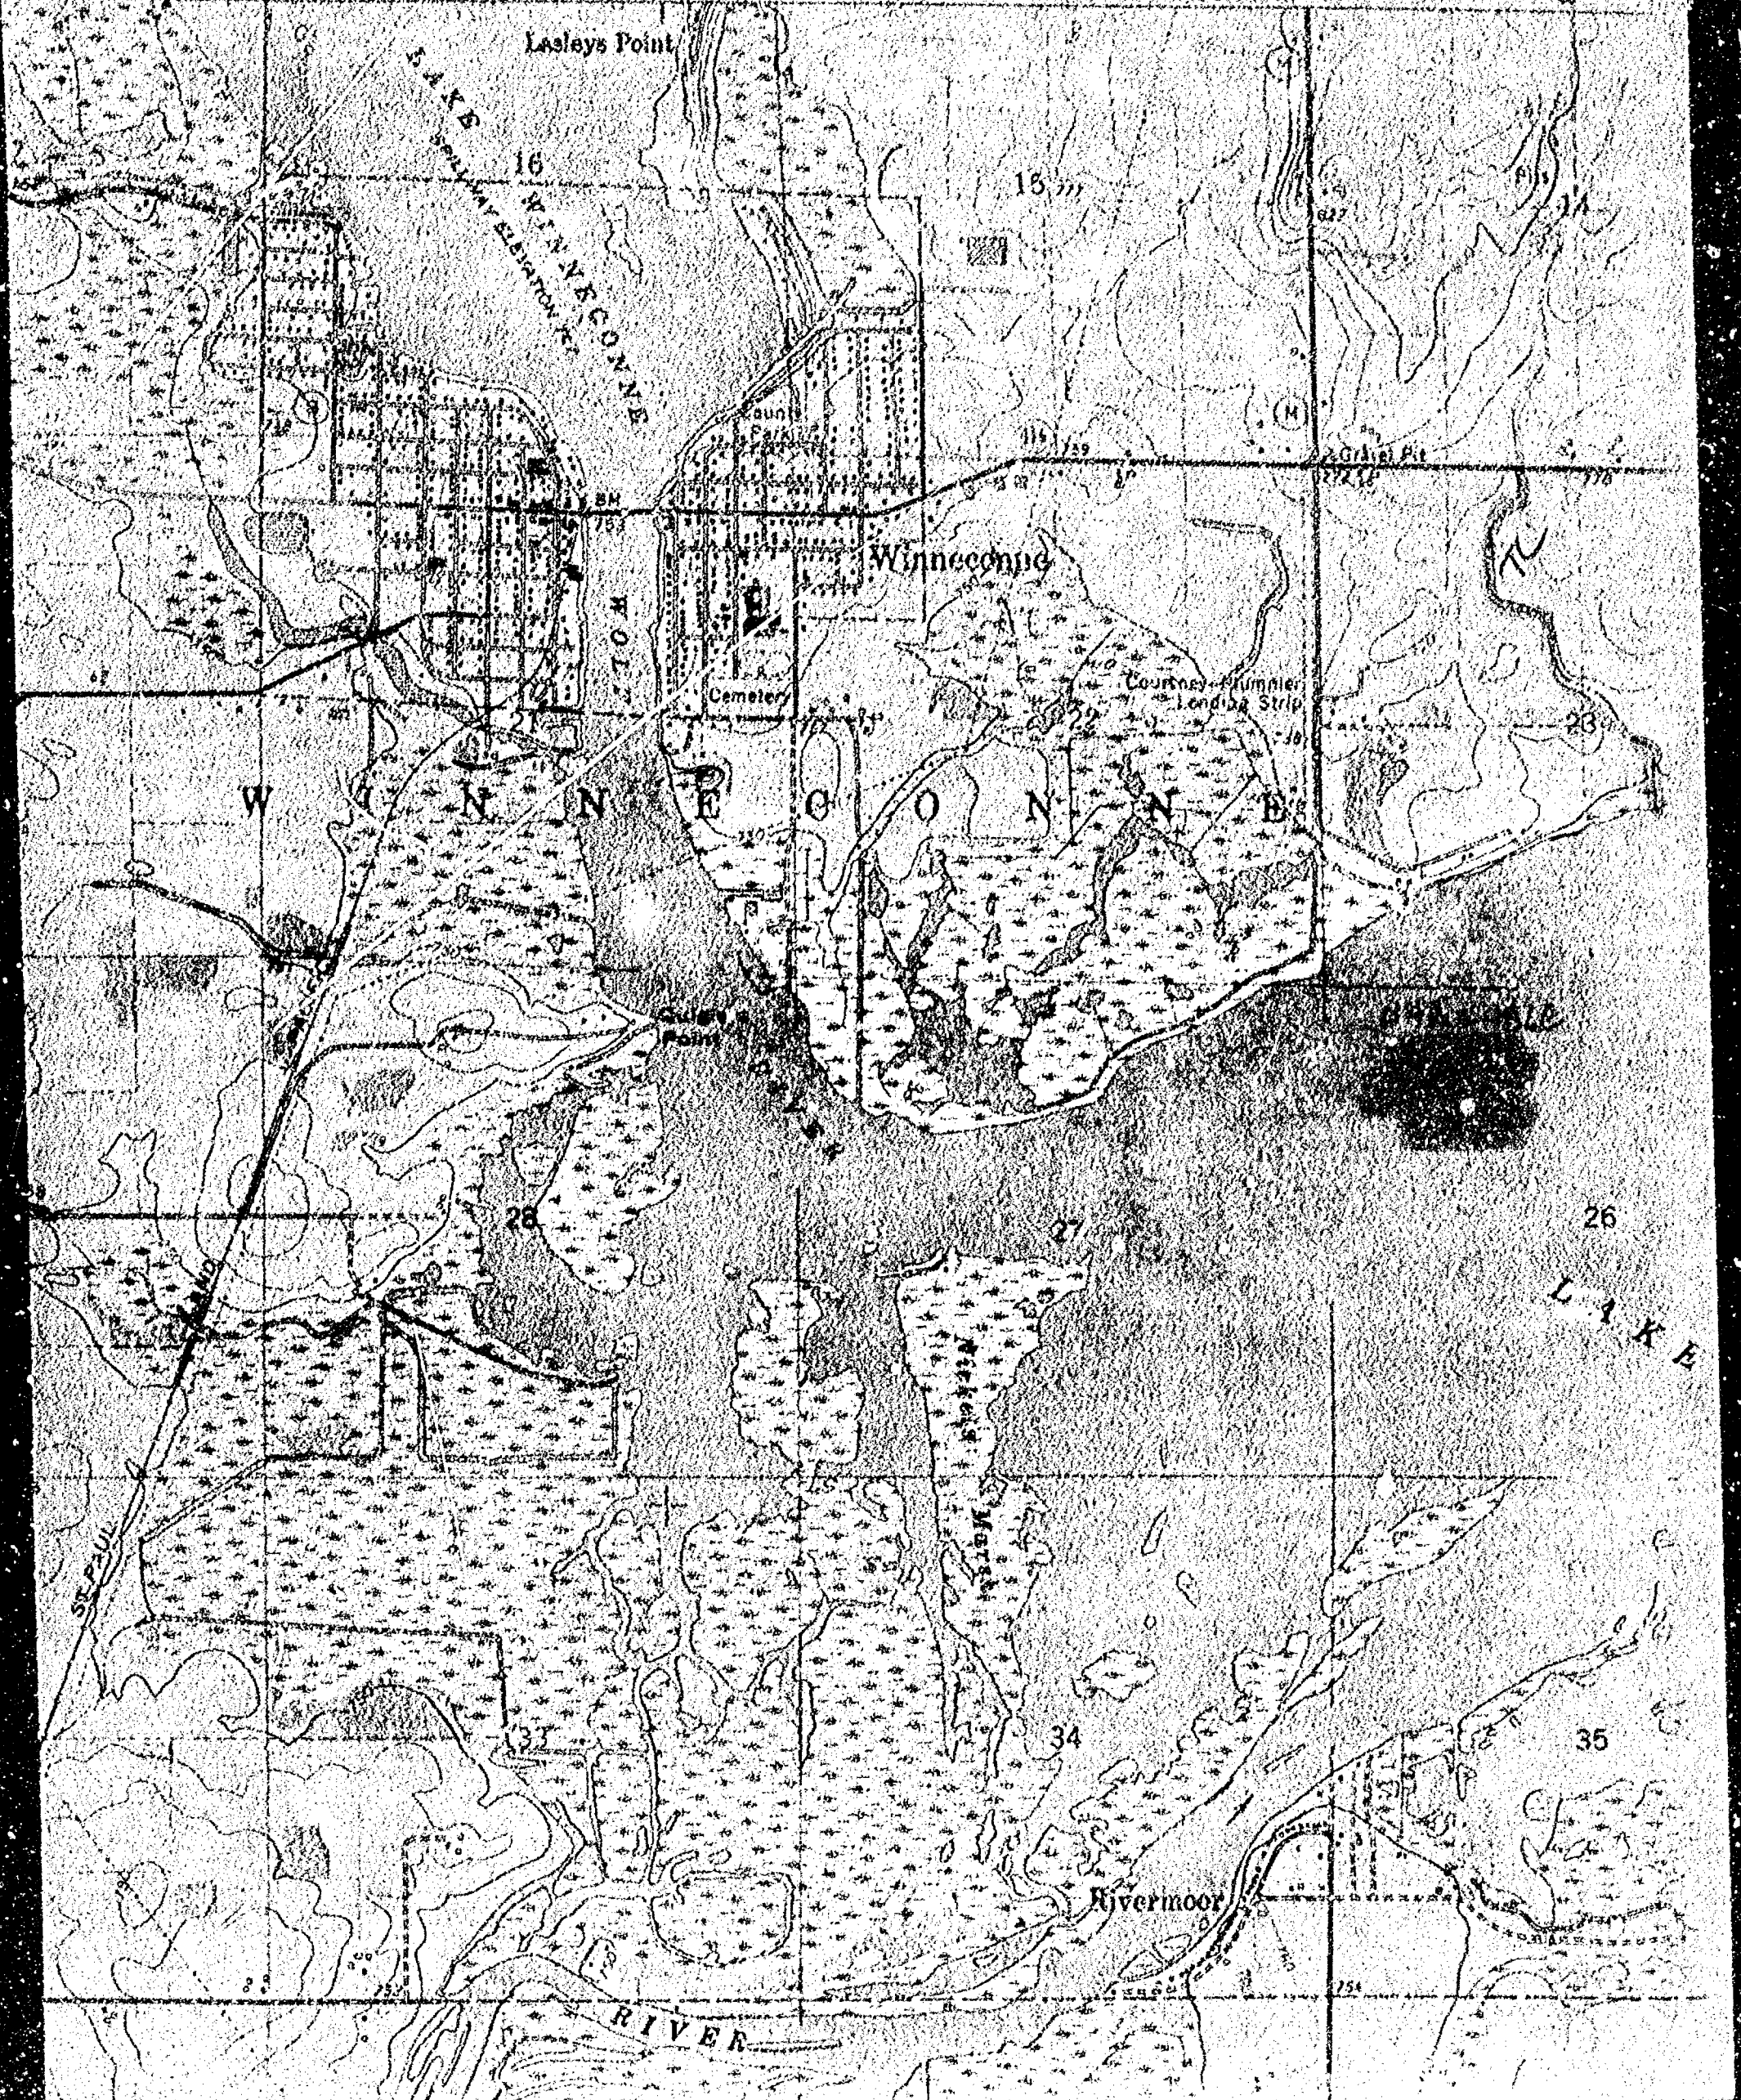

Lasleys Point

16

18

Winnemucca

Cemetery

Courthouse
Landing Strip

W I N N E M U C C A

26

27

26

L A K E

34

35

Rivermoor

R I V E R

Parcels determined to be
within Shoreland

030-0171-01

030-0338

030-0171

030-0340

030-0171-02

030-0340-01

030-0330-13

030-0330-09

030-0330-10

030-0330-11

030-0330-12

030-0330-01

030-0330-14

030-0330-15

030-0330-16


030-0330

030-0330-02

030-0334

030-0334-01

9. 13
up date

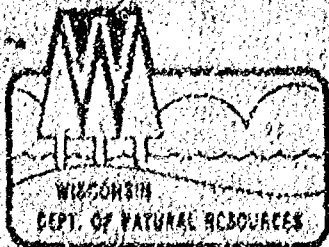

STATE OF WISCONSIN \ DEPARTMENT OF NATURAL RESOURCES

Carroll D. Beaudry
Secretary

Oshkosh Area Office
905 Bayshore Drive
P.O. Box 2585
Oshkosh, WI 54903-2585

RECEIVED

Telefax: (414) 424-4404

October 13, 1992

OCT 15 1992

File No: 3500

WINNEBAGO COUNTY
PLANNING DEPT.

Andrew Pascarella
5591 Hwy 116
Winneconne, WI 54986

*located on Inver
Quadrangle 12/8/92*

Dear Mr. Pascarella:

This letter is in response to your request for a navigability determination of an unnamed creek located in the Town of Winneconne, NE 1/4, NW 1/4, section 22, T19N, R15E, Winnebago County.

On October 12, 1992, I visited the creek on your property and determined the creek to be navigable as there are defined banks, a bed and sufficient water to float a small water craft on an annual recurring basis.

As we discussed on that day, permits are required from the Department of Natural Resources for dredging, culverts, bridges, ponds, etc. (any alterations).

If you have any questions, please call me at (414) 424-4003.

Sincerely,

Tere Locke

Tere Locke
Water Management Specialist

TL:ks

cc: Ron Fassbender
Robert Braun
Lawrence Kriescher - Schuler and Associates, 2711 N. Mason,
Suite F, Appleton, WI 54914

