

10-19-16

SURVEY INDEX, WINNEBAGO COUNTY, WISCONSIN

[illegible]

SECTION _____ TOWNSHIP. _____ RANGE _____

SURVEYOR'S CERTIFICATE:

I, Steven T. Chronis, Wisconsin Registered Land Surveyor of Aero-Metric Engineering, Inc., certify that I have surveyed, divided and mapped under the direction of Rosemary J. Olson a part of the Southwest Quarter (SW $\frac{1}{4}$) of the Southwest Quarter (SW $\frac{1}{4}$) of Section Ten (10), Township Nineteen (19) North, Range Sixteen (16) East, Town of Vinland, Winnebago County, Wisconsin containing 2.143 Acres of land and being described by: Commencing at the Southwest corner of said Section 10, thence N. 88°-46'-39" E. 142.00 feet along the South line of the SW $\frac{1}{4}$ of said Section 10 to the true point of beginning, thence N. 00°-00'-35" E. 250.80 feet, thence N. 88°-46'-39" E. 372.35 feet, thence S. 00°-00'-35" W. 250.80 feet to a point on the South line of the SW $\frac{1}{4}$ of said Section 10, thence S. 88°-46'-39" W. 372.35 feet along the South line of the SW $\frac{1}{4}$ of said Section 10 to the true point of beginning.

That such is a correct representation of all exterior boundaries of the land surveyed.

That I have fully complied with the provisions of Chapter 236.34 of the Wisconsin Statutes and the Land Subdivision Ordinance of Winnebago County in surveying and mapping the same.


Dated this 5th day of October, 1982

Steven T. Chronis
Wisconsin Registered Land Surveyor S-913
Steven T. Chronis



DALE A. WILDE
DOC. NO. 938867

BEARINGS REFERENCE: SOUTH LINE SW $\frac{1}{4}$ SECTION 10, T.19N., R.16E. --- ASSURED TO BEAR N.88°-46'-39" E.

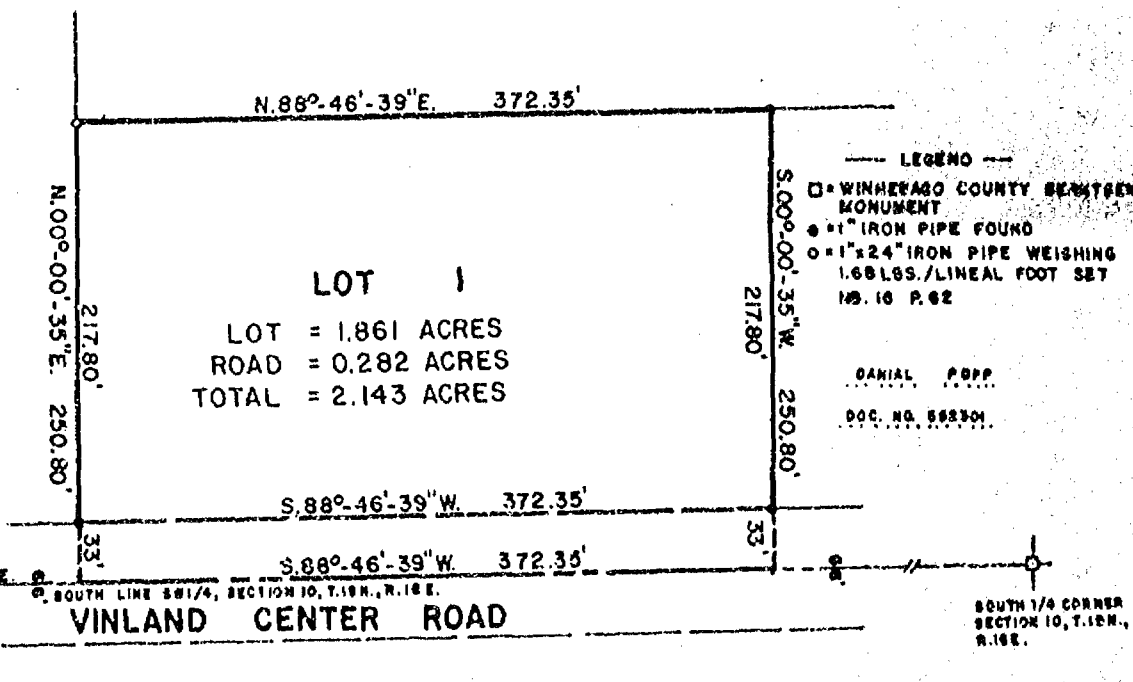

AERO-METRIC ENGINEERING, INC.
1091 SOUTH WASHBURN STREET
OSHKOSH, WISCONSIN 54901

THIS INSTRUMENT DRAFTED BY STEVEN T. CHRONIS

L-1136

STATE OF WISCONSIN }
WINNEBAGO COUNTY } SS

Sheet 2 of 2

OWNER'S CERTIFICATE:

As owner, I hereby certify that I caused the land described on this Certified Survey Map to be surveyed, divided and mapped as represented on this map.

Dated this 13th day of October, 1982

In the Presence of:

Diane Gitzlaff
Diane Gitzlaff

Rosemary J. Olson
Rosemary J. Olson

STATE OF WISCONSIN }
WINNEBAGO COUNTY } SS

Personally came before me this 13th day of October, 1982, the above named Rosemary J. Olson to me known to be the person who executed the foregoing instrument and acknowledged the same.



Thelma Kuennen
Notary Public Oneida Co., Wisconsin
My Commission expires May 27, 1984

WINNEBAGO COUNTY PLANNING & ZONING COMMITTEE:

This Certified Survey Map of a part of the SW $\frac{1}{4}$ of the SW $\frac{1}{4}$ of Section 10, T.19N., R.16E., Town of Vinland, Rosemary J. Olson, owner, is hereby approved.


Oct. 11, 1982
Date

Mary K. Miller
By

Dated this 6th day of October, 1982

Steven T. Chronis
Wisconsin Registered Land Surveyor S-913
Steven T. Chronis

581397

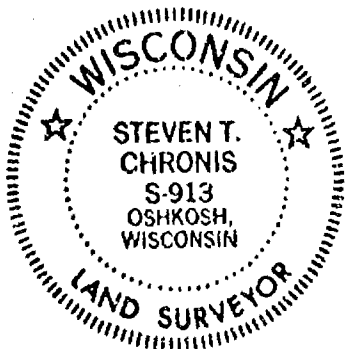

Register's Office
Winnebago County, Wis.
Received for record this 14th
day of October, A.D. 1982
at 4:00 o'clock P.M. and
recorded in Vol. 1 of S.M.
on page 1062
Margaret A. Nelson
Register of Deeds

Aero-Metric

L-1136 dy
60

Zoning

STATE OF WISCONSIN
WINNEBAGO COUNTY

WINNEBAGO COUNTY CERTIFIED SURVEY MAP NO. 1159

SHEET 1 OF 2

SURVEYOR'S CERTIFICATE:



I, James C. Cox, Wisconsin Registered Land Surveyor of Aero-Metric Engineering, Inc., certify that I have surveyed, divided and mapped for Bayward C. Olson a part of the Southwest Quarter (SW $\frac{1}{4}$) of the Southwest Quarter (SW $\frac{1}{4}$) of Section Ten (10), Township Nineteen (19) North, Range Sixteen (16) East, Town of Vinland, Winnebago County, Wisconsin containing 1.151 Acres of land and being described by: Commencing at the Southwest corner of said Section 10, thence N. 88°-46'-39" E. 514.35 feet along the South line of the SW $\frac{1}{4}$ of said Section 10 to the true point of beginning, thence N. 00°-00'-35" E. 250.80 feet along a line that is parallel to the West line of the SW $\frac{1}{4}$ of said Section 10, thence N. 88°-46'-39" E. 200.00 feet along a line that is parallel to the South line of the SW $\frac{1}{4}$ of said Section 10, thence S. 00°-00'-35" W. 250.80 feet along a line that is parallel to the West line of the SW $\frac{1}{4}$ of said Section 10 to a point on the South line of the SW $\frac{1}{4}$ of said Section 10, thence S. 88°-46'-39" W. 200.00 feet along the South line of the SW $\frac{1}{4}$ of said Section 10 to the true point of beginning.

That such is a correct representation of all exterior boundaries of the land surveyed.

That I have fully complied with the provisions of Chapter 236.34 of the Wisconsin Statutes and the Land Subdivision Ordinance of Winnebago County in surveying and mapping the same.

Dated this 13th day of JANUARY, 1981

James C. Cox
Wisconsin Registered Land Surveyor S-1542
James C. Cox

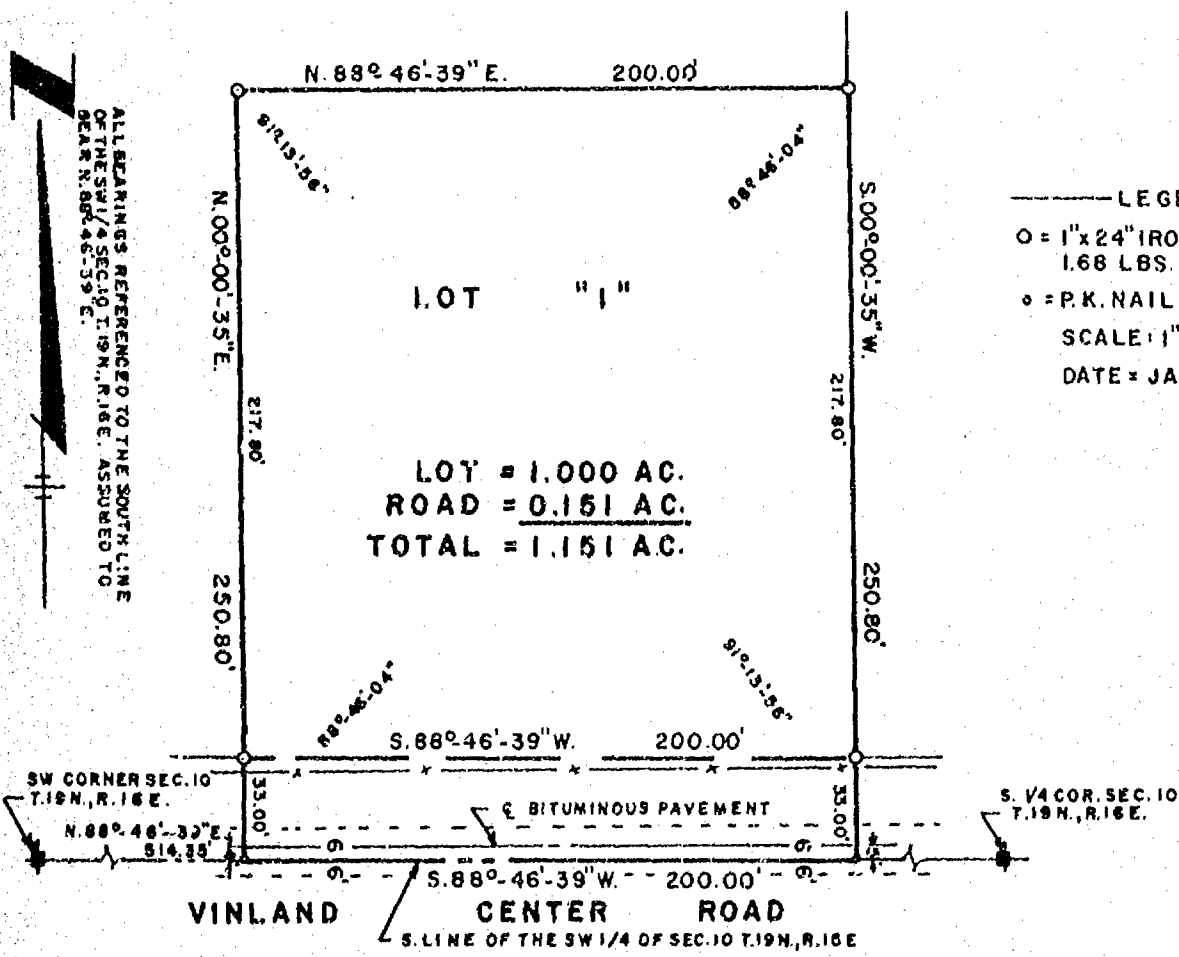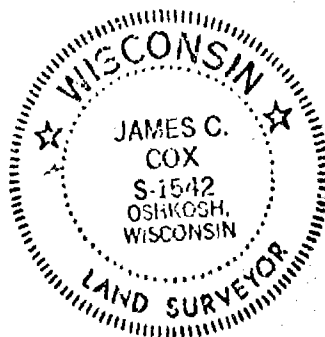

— LEGEND —
O = 1" x 24" IRON PIPE WEIGHING
1.68 LBS. PER LINEAL FOOT
• = P.K. NAIL SET
SCALE: 1" = 60'
DATE: JAN. 12, 1981

STATE OF WISCONSIN }
WINNEBAGO COUNTY } SS

Sheet 2 of 2

OWNER'S CERTIFICATE:

As owners, we hereby certify that we caused the land described on this Certified Survey Map to be surveyed, divided and mapped as represented on this map.

Dated this 23 day of AUG, 1983

In the Presence of:

[Signature]
James P. Orlikowski
[Signature]
Phyllis Kowenstrot

N/A (deceased)
Bayward C. Olson
[Signature]
Rosemary J. Olson

STATE OF WISCONSIN }
WINNEBAGO COUNTY } SS

Personally came before me this 23rd day of August, 1983, 1984, the above named Bayward C. Olson and Rosemary J. Olson to me known to be the persons who executed the conveying instrument and acknowledged the same.

[Signature]
Notary Public Oneida County, Wisconsin
My Commission Expires July 27, 1986

WINNEBAGO COUNTY PLANNING & ZONING COMMITTEE:

This Certified Survey Map of a part of the Southwest Quarter of the Southwest Quarter of Section 10, T.19N., R.16E., Town of Vinland, Winnebago County, Wisconsin, Bayward C. Olson and Rosemary J. Olson, owners, is hereby approved.


Date January 15, 1981

By: [Signature]
Robert M. Hunter

Dated this 13th day of JANUARY, 1981

[Signature]
Wisconsin Registered Land Surveyor S-1542
James C. Cox

597012

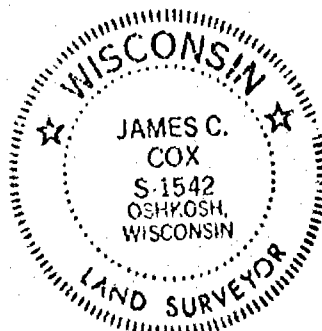

Register's Office
Winnebago County, Wis.
Received for record this 29th
day of August A.D. 19 83
at 11:30 o'clock A.M. on
recorded in Vol. 1 of S.M.
as per 1159
[Signature]
Register of Deeds

[Handwritten notes]
Rosemary J. Olson
Cox
59568

Stock No. 26273

WINNEBAGO COUNTY CERTIFIED SURVEY MAP NO. 1061
Located in part of the Northeast 1/4 of Section 10, T.19N., R.15E.,
Town of Winneconne, Winnebago County, Wisconsin


WINNEBAGO COUNTY PLANNING COMMITTEE CERTIFICATE

This Certified Survey Map of part of the Northeast 1/4 of
Section 10, T.19N., R.15E., Town of Winneconne, Winnebago
County, Wisconsin, is hereby approved.

Oct. 17, 1982
Date Approved

Calvin W. Hawksworth
Authorized Signature

Calvin W. Hawksworth
Calvin W. Hawksworth S-1290
Wisconsin Registered Land Surveyor
October 5, 1982

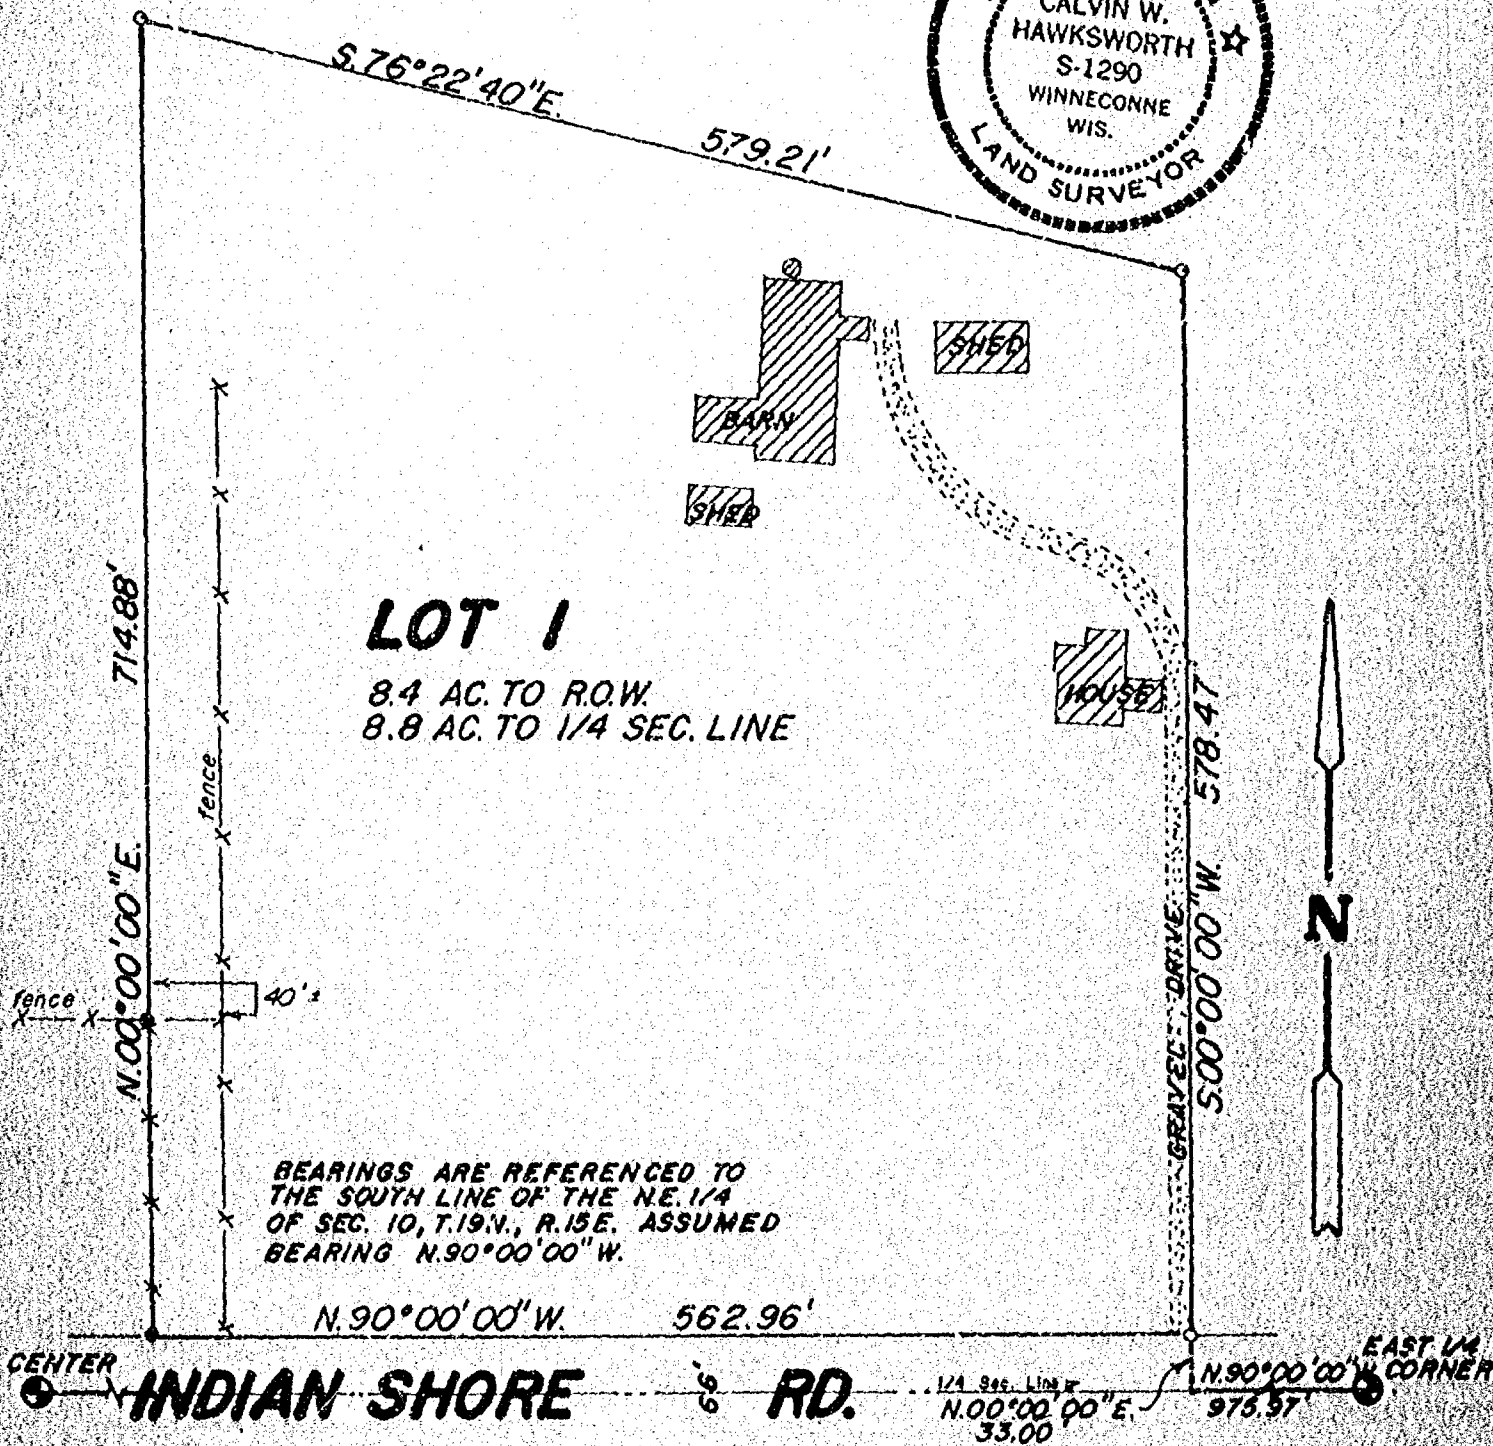

Stock No. 26273

WINNEBAGO COUNTY CERTIFIED SURVEY MAP NO. 1061
 Located in part of the Northeast $\frac{1}{4}$ of Section 10, T.19N., R.15E.,
 Town of Winneconne, Winnebago County, Wisconsin

SURVEYOR'S CERTIFICATE


I, Calvin W. Hawksworth, registered land surveyor, hereby certify:

That I have surveyed, divided and mapped the parcel of land located in part of the Northeast $\frac{1}{4}$ of Section 10, T.19N., R.15E., Town of Winneconne, Winnebago County, Wisconsin, described as follows:

Beginning at a point that is 975.97 ft. N.90°00'00"W. and 33.00 ft. N.00°00'00"E. from the East $\frac{1}{4}$ corner of said Section 10, T.19N., R.15E. From that point running N.90°00'00"W. 562.96 ft., thence N.00°00'00"E. 714.88 ft., thence S.76°22'40"E. 579.21 ft., thence S.00°00'00"W. 578.47 ft. to the point of beginning. Being a parcel of land of 3.4 acres, more or less.

That I have made such survey, land division and map by the direction of Alfred and Mary Broehm, 111 Lincoln Street, Winneconne, WI 54986; that such map is a true and correct representation of the exterior boundaries of the land surveyed.

That I have fully complied with the provisions of Sec. 236.34 of the Wisconsin Statutes and the Winnebago County Certified Survey Map Ordinance in surveying, dividing and mapping the same.

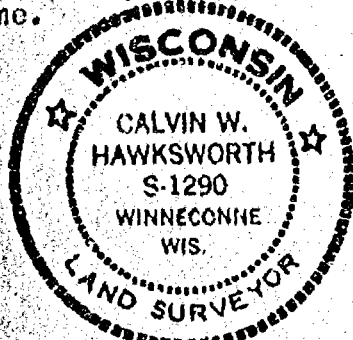

Calvin W. Hawksworth
 Calvin W. Hawksworth S-1290
 Wisconsin Registered Land Surveyor
 October 5, 1982

OWNER'S CERTIFICATE

As owner, I hereby certify that I caused the land described on this Certified Survey Map to be surveyed, divided and mapped as represented hereon.

WITNESS the hand and seal of said owner this 5th day of October, 1982.

 Witness

Mary K. Broehm
 Owner

111 Lincoln
 Street Address

Winneconne, Wis 54986
 City State Zip

STATE OF WISCONSIN }
 WINNEBAGO COUNTY } SS

Personally came before me this 5th day of October, 1982, the above named owner to me known to be the person who executed the foregoing instrument and acknowledged the same.

Bonita M. Breunand
 Notary Public

My commission expires 9-8-85



SHEET 2 of 2 SHEETS

581382

Registrar's Office
Winnebago County, Wis.
received for record this 14 th
day of October A.D. 18 82
at 1:06 o'clock P M. and
recorded in Vol. 1 of SM
on page 1061

Virginia Dahms
Registrar of Deeds

Sayler


*Pd
6^{ms}*

19-16-10

[illegible]

— LEGEND —
 ○ = 1" IRON PIPE SET
 ○ = P.K. NAIL SET
 SCALE: 1" = 200'
 DATE: JAN. 12, 1981

ALL BEARINGS REFERENCED TO THE SOUTH
LINE OF THE SW 1/4 SEC. 10 T. 19 N. R. 16 E.
ASSUMED TO BEAR 388°48'-29".


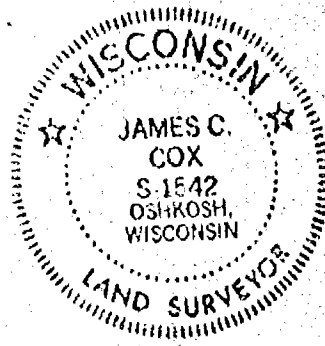


T. 19N., R. 16E

James C. Cox
 WIS. REGISTERED LAND SURVEYOR S-1542
 NOTEBOOK-16 PAGE 48-53

Certified Survey Map No. 3537

THE SOUTHWEST 1/4 OF THE NORTHWEST 1/4 SECTION 10, T19N, R16E, TOWN OF VINLAND, WINNEBAGO COUNTY, WISCONSIN

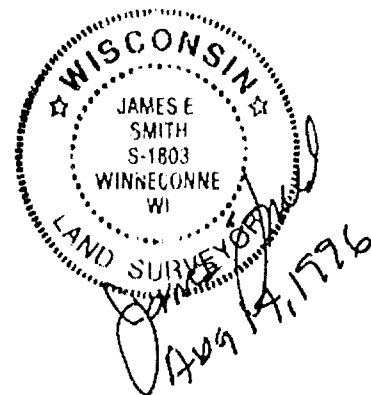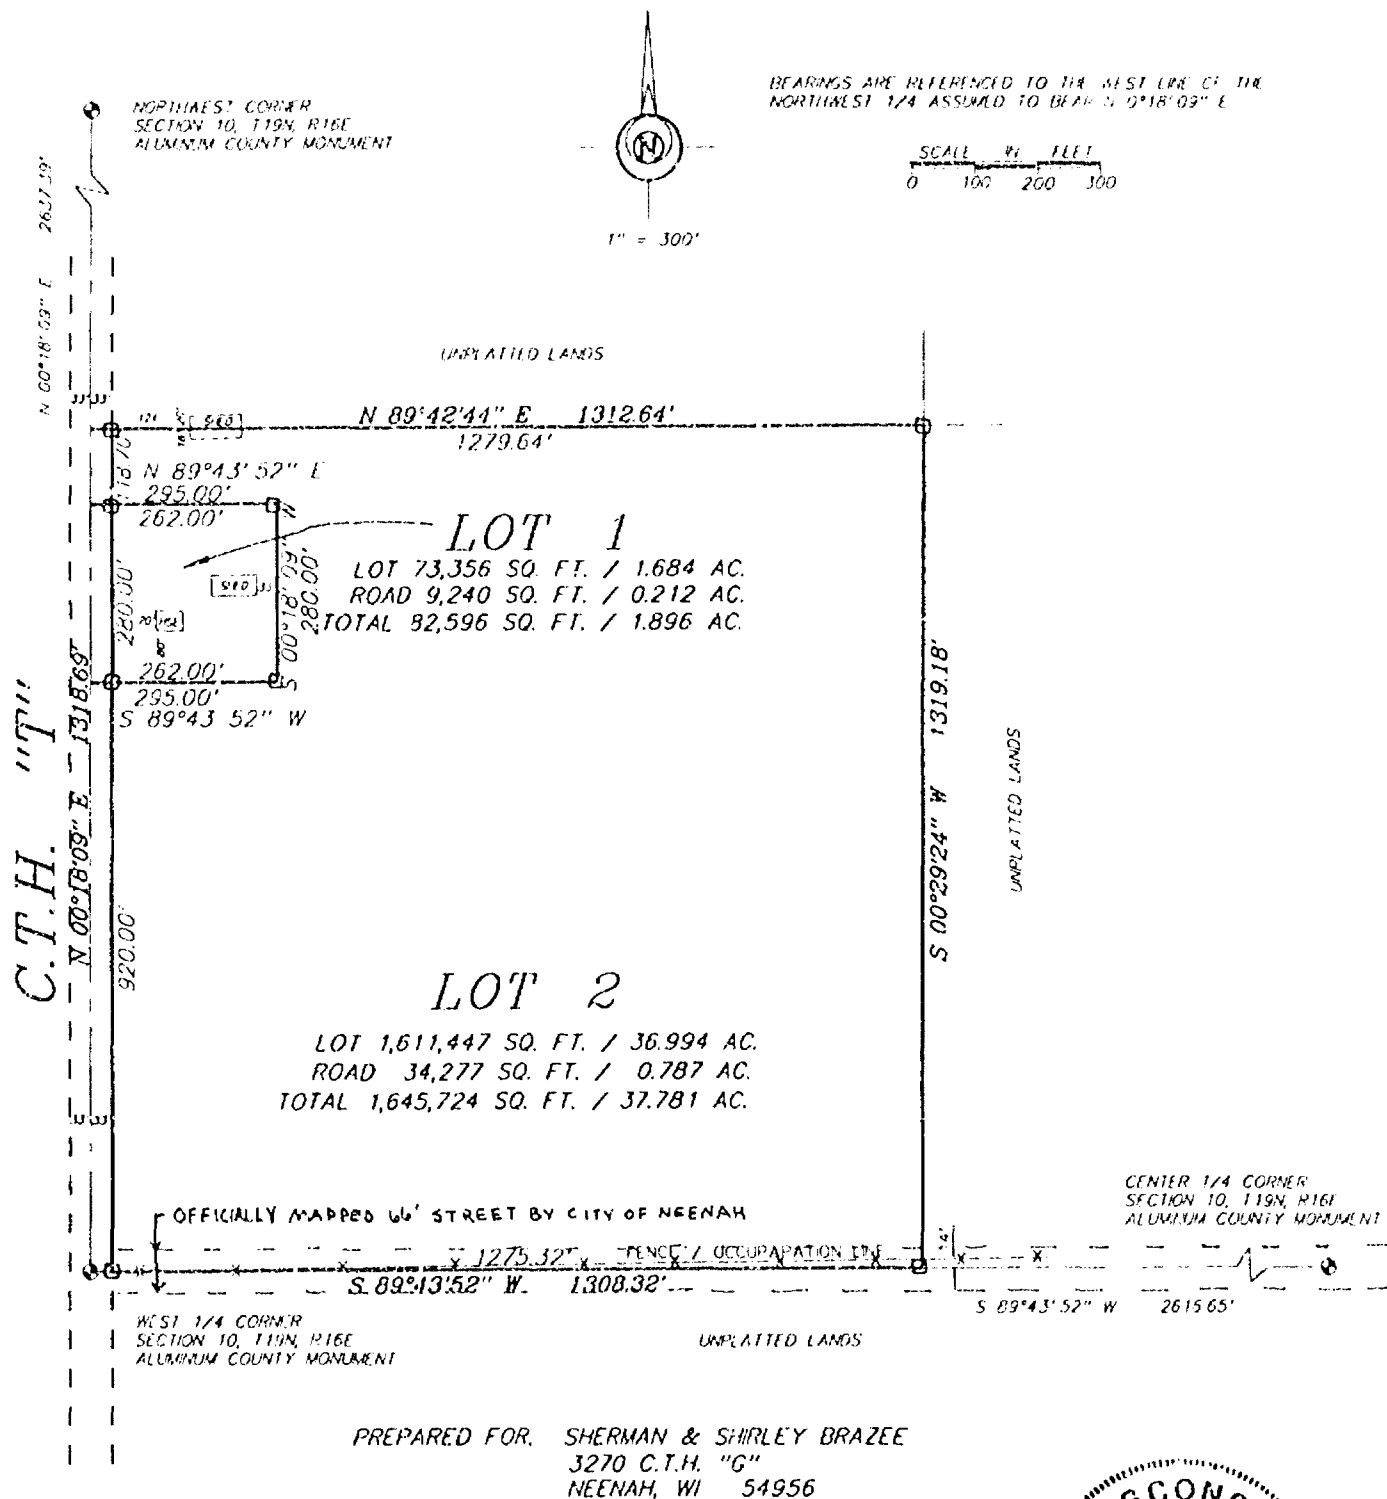

Sayler Surveying
 Division of Martenson & Elsie, Inc.
 Engineering, Surveying, Planning
 28 North 1st Street • Box 252 • Winneconne, WI 54986
 Phone 414-582-4234 • Fax 414-582-8656

PROJECT NO. 0-0204-001
 FIELD BOOK 2 PAGE 17
 COMPUTER FILE WH-P-16-10-0- SHEET 1 OF 3
 0204-001.570

Certified Survey Map No. 3537

SURVEYOR'S CERTIFICATE:

I, James E. Smith, Registered Land Surveyor, do hereby certify:

That I have surveyed, divided and mapped, at the direction of Sherman Brazee, the Southwest 1/4 of the Northwest 1/4 of Section 10, T19N, R16E, Town of Vinland, Winnebago County, Wisconsin, described as follows: Beginning at the West 1/4 corner of said Section 10; thence North 00 degrees 18 minutes 09 seconds East 1318.69 feet, along the West line of said Southwest 1/4; thence North 89 degrees 42 minutes 44 seconds East 1312.64 feet, along the North line of said Southwest 1/4; thence South 00 degrees 29 minutes 24 seconds West 1319.18 feet, along the South line of said Southwest 1/4, to the point of beginning, and reserving the West 33 feet as presently used for road purposes.

That I have fully complied with Chapter 236.34 of the Wisconsin Statutes in surveying, dividing, and mapping the same and the Town of Vinland, and Winnebago County Subdivision Ordinances.

This map is a correct representation of all of the exterior boundaries of land surveyed and the division thereof.

Given under my hand this 14 day of Aug, 1996.

James E. Smith
James E. Smith, Reg. WI. Land Surveyor, S-1803



OWNERS CERTIFICATE:

As owners we, the undersigned, hereby certify that we caused the land above described to be surveyed, divided and mapped and dedicated to the public all as shown and represented on this map.

Sherman Brazee 9-10-96
Sherman Brazee Date

Shirley Brazee 9-10-96
Shirley Brazee Date

State of Wisconsin)
)SS
Winnebago County)


Personally came before me on the 10 day of Sept, 1996, the above owners to me known to be the persons who executed the foregoing instrument and acknowledge the same.

Louise Rosenthal My Commission Expires 4/97
Notary

Certified Survey Map No. 3537

Certificate of Planning Committee:


Pursuant to the Land Subdivision Regulations of the County of Winnebago, Wisconsin, all the requirements for approval have been fulfilled. This Minor Subdivision was approved by the Winnebago County Planning and Zoning Committee on 13th day of September, 1996.

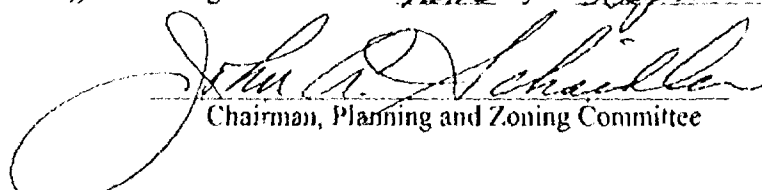
Chairman, Planning and Zoning Committee

Treasurer's Certificate:

I hereby certify that there are no unpaid taxes or unpaid special assessments on any of the lands shown hereon.


Town Treasurer

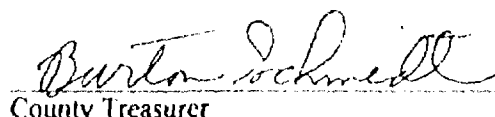

County Treasurer


09-09-96
Date:

9/10/96
Date:

Town Board Approval:

We hereby certify that the Town of Vinland has reviewed and approved this certified survey map.

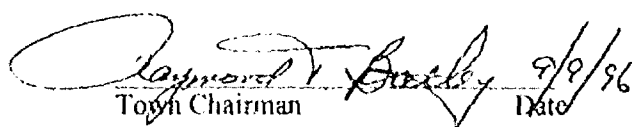
Town Chairman 9/9/96
Date

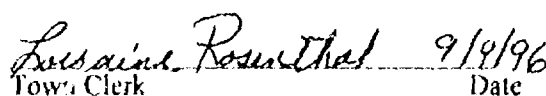

Town Clerk 9/9/96
Date


This CSM is contained wholly within the property described in the following recorded instruments:


Owner(s) of record	Document(s)	Parcel Number(s)
Sherman & Shirley Brazee	860572	~~026-0260~~ 026-0226

950364

Register's Office
Winnebago County, Wis.
Received for record this 26
day of Sept. A.D., 1996
at 3:28 o'clock P.M. and
filed in Vol. 1 of CSM
on page 3537

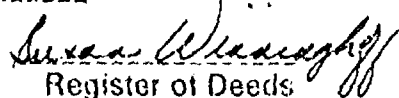
Register of Deeds

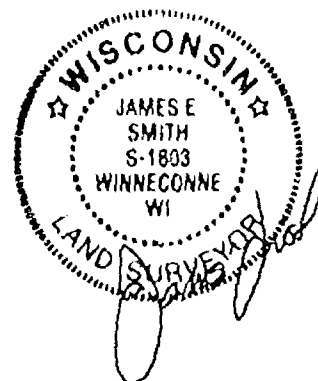

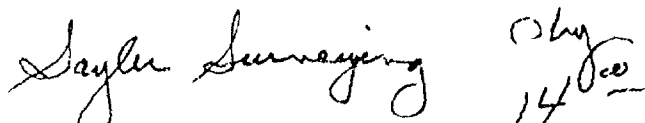
14

PROJECT NO. 204-001 SHEET 3 OF 3



Register's Office
Winnebago County, Wis.
Received for record
this 20th Day of
June
1997
1:52 o'clock PM
James E. Smith
REGISTER OF DEEDS

973749

Chy 2
10

AFFIDAVIT OF CORRECTION

I, David W. Carlson II, State of Wisconsin Registered Land Surveyor No. 2251, do hereby certify the following in connection with a Certified Survey Map recorded in the Winnebago County Register of Deeds Office in Volume 1 of Certified Survey Maps on page 3537 as Document Number 948248, said Certified Survey Map is located in the Southwest 1/4 of the Northwest 1/4 of Section 10, Town 19 North, Range 16 East, Town of Vinland, Winnebago County, Wisconsin:

The sentence shown in the Surveyor's Certificate on page 2 of 3, which reads:

"Beginning at the West 1/4 corner.....thence South 00 degrees 29 minutes 24 seconds West 1319.18 feet, along the South line of said Southwest 1/4, to the point of beginning....."

Should read:


"Beginning at the West 1/4 corner.....thence South 00 degrees 29 minutes 24 seconds West 1319.18 feet, along the East line of said Southwest 1/4, thence South 89 degrees 43 minutes 52 seconds West 1308.32 feet, along the South line of said Southwest 1/4, to the point of beginning....."

David W. Carlson II

June 19, 1997

David W. Carlson II, Reg. WI Land Surveyor S-2251

Date

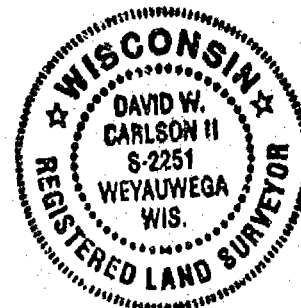

State of Wisconsin)

) ss

Winnebago County)

Personally came before me on this 19 day of JUNE, 1997,
the above named David W. Carlson II, to me known to be the person who executed the foregoing
instrument and acknowledge the same.

Notary


Name

County

My commission expires

4/1/2000

Drafted by James E. Smith
Sayler Surveying

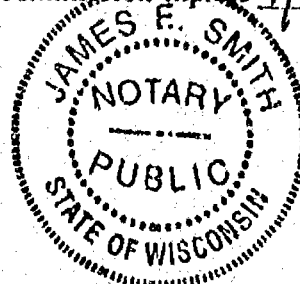

Return to:
Sayler Surveying
Box 252
Winneconne, WI 54986

AUGUST 22, 2000

TO: Cartographer/Zoning Secretary

FM: Zoning Administrator

RE: Navigability Determination Map Updates

Diane/Janet:

Please update the GIS for the following DNR navigability determinations:

1. SW 1/4, S 03, T 18 N, R 16 E, TOWN OF OSHKOSH (SCHLICHTING)
2. S 15 & 16, T 19 N, R 16 E, TOWN OF VINLAND (LUEBKE)
3. S 10 & 11, T 19 N, R 16 E, TOWN OF VINLAND (LUEBKE) --
PREVIOUSLY DONE.

Diane: After updating, determine the affected parcels where navigable and attach a list of parcel numbers affected and within 1000' or 300' so that file 13 can be updated. Tag stream section with DNR Determin & Date. Modify shoreland zoning appropriately.

Janet: Update File 13, file in parcel file(s) and microfiche in Surveyors Records according to Section, Town, Range.

GIS Updated

8-23-00

by

D. Culver

File 13 Updated

by

[Signature]


Verified by Zoning administrator

FREQUENCY SUMMARY
FOR ACTIVE ID 2

ATTRIBUTE	FREQUENCY	PERCENT
0260329	1	7.14
0260331	1	7.14
026033101	1	7.14
02603310101	1	7.14
02603310102	1	7.14
026033103	1	7.14
0260332	1	7.14
0260335	1	7.14
0260336	1	7.14
0260337	1	7.14
0260356	1	7.14
026035601	1	7.14
0260473	1	7.14
026047302	1	7.14
TOTAL	14	100.00

*Parcels removed
from shoelands area
as per navigability
determination.*

*D. Culver
8-23-00*

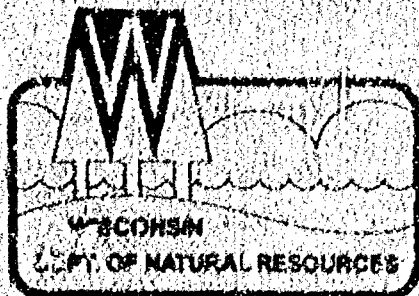

State of Wisconsin \ DEPARTMENT OF NATURAL RESOURCES

Tommy G. Thompson, Governor
George E. Meyer, Secretary
Ronald W. Kazimierzak, Regional Director

Oshkosh Service Center
625 CITY RD Y STE 700
Oshkosh, Wisconsin 54901
Telephone 920-424-3050
FAX 920-424-4404

August 11, 2000

Jeanne M. Luebke
Town of Vinland
3497 County Road GG
Oshkosh, WI 54904-9750

RECEIVED

AUG 22 2000

**WINNEBAGO COUNTY
PLANNING DEPT.**

Subject: Navigability Determinations

Dear Ms. Luebke:

This letter follows up your request for a navigability determination for a waterway located in Sections 15 and 16, Township 19 North, Range 16 East, Winnebago County.

This segment of the waterway does not have a defined bed and bank and is not capable of floating a small watercraft. This section of the waterway does not meet the state definition of "navigable waterway".

In addition, a file review was completed to determine the navigability of a waterway located in Sections 10 and 11, Township 19 North, Range 16 East. This waterway was determined not to be navigable by Brian Kalvelage of our staff in December of 1998.

Enclosed is a copy of the aerial photographs highlighting both waterways in question. If you have any questions about this determination, please contact me directly.

Sincerely,


Kristy J. Rogers
Water Management Specialist
(920) 424-7885

cc: Rob Braun, Winnebago County

DEC 09, 1998

TO: Cartographer/Zoning Secretary

FM: Zoning Administrator

RE: Navigability Determination Map Updates

Diane/Janet:

Please update the GIS for the following DNR navigability determinations:

1. SE SW S 08, T 17 N, R 16 E, TOWN OF NEKIMI (MATHWIG)
- ② SE SE S 10, T 19 N, R 16 E, TOWN OF VINLAND (WIESNER)
2. SE SE S 13, T 20 N, R 16 E, TOWN OF CLAYTON (DOT) CORRECT GIS MAP TO MATCH THIS DELINEATION.


Diane: After updating, determine the affected parcels where navigable and attach a list of parcel numbers affected and within 1000' or 300' so that file 13 can be updated. Tag stream section with DNR Determ & Date.

Janet: Update File 13, file in parcel file(s) and microfiche in Surveyors Records according to Section, Town, Range.

GIS Updated 12-10-98 by D. Culver

File 13 Updated 3/10/98 by [Signature]

Verified by Zoning administrator [Signature]

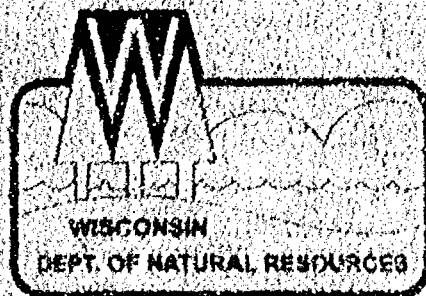

State of Wisconsin \ DEPARTMENT OF NATURAL RESOURCES

Tommy G. Thompson, Governor
George E. Meyer, Secretary
William R. Selbig, Regional Director

Oshkosh Service Center
805 Bayshore Drive
P.O. Box 2885
Oshkosh, WI 54903
Telephone 820-424-3050
FAX 920-424-4404

December 3, 1998

012-0712

Winnebago County Zoning
Attn: Rob Braun
415 Jackson Street
P.O. Box 2808
Oshkosh, WI 54903-2808

SUBJECT: Navigability Determination / Confirmation -- *W.A. THURTELL*

Dear Mr. Braun:

I am writing in regard to your request for a navigability determination of an unnamed pond and connected waterway located in the SE 1/4 of the SW 1/4 of Section 8, T17N, R16E, Town of Nekomi, Winnebago County.

As you are aware, Tere Locke (former area water management specialist, WDNR) determined that the pond in the above named location was and is in fact Navigable. This pond has a defined bed and banks and is capable of floating a shallow draft recreational watercraft on a regular recurring basis. Further research into this matter showed that the original U.S. Government Survey Maps of 1833 and 1834 illustrated that the above pond has a natural waterbody history. Although the pond and surrounding wetlands have been heavily altered, this pond shall still be considered Navigable.

On October 20, 1998, Mike Russo, Keith Patrick, and myself inspected the above-mentioned location to review a culvert permit application for George Mathwig (Doc# 3-NE-98-044UF). The permit application was ultimately dismissed because the watercourse which flows North from the pond was determined to be Non-Navigable. This non-navigability determination was made because this section of watercourse does not have defined bed or banks. Although a point of Navigability was not established downstream, the watercourse shall be considered Non-Navigable for a minimum distance of 1000 feet North of the pond. See attached map for better detail.

If you have any further questions in this matter, please feel free to contact me at the above address or call (920)424-7885. Thank you for your time and cooperation.

Sincerely,

Brain H. Kalvelage
Brain H. Kalvelage
Water Management Specialist


Cc: Linda VanPay-WDNR NER
Mike Russo-WDNR, Green Bay



Quality Natural Resources Management
Through Excellent Customer Service




SECRET

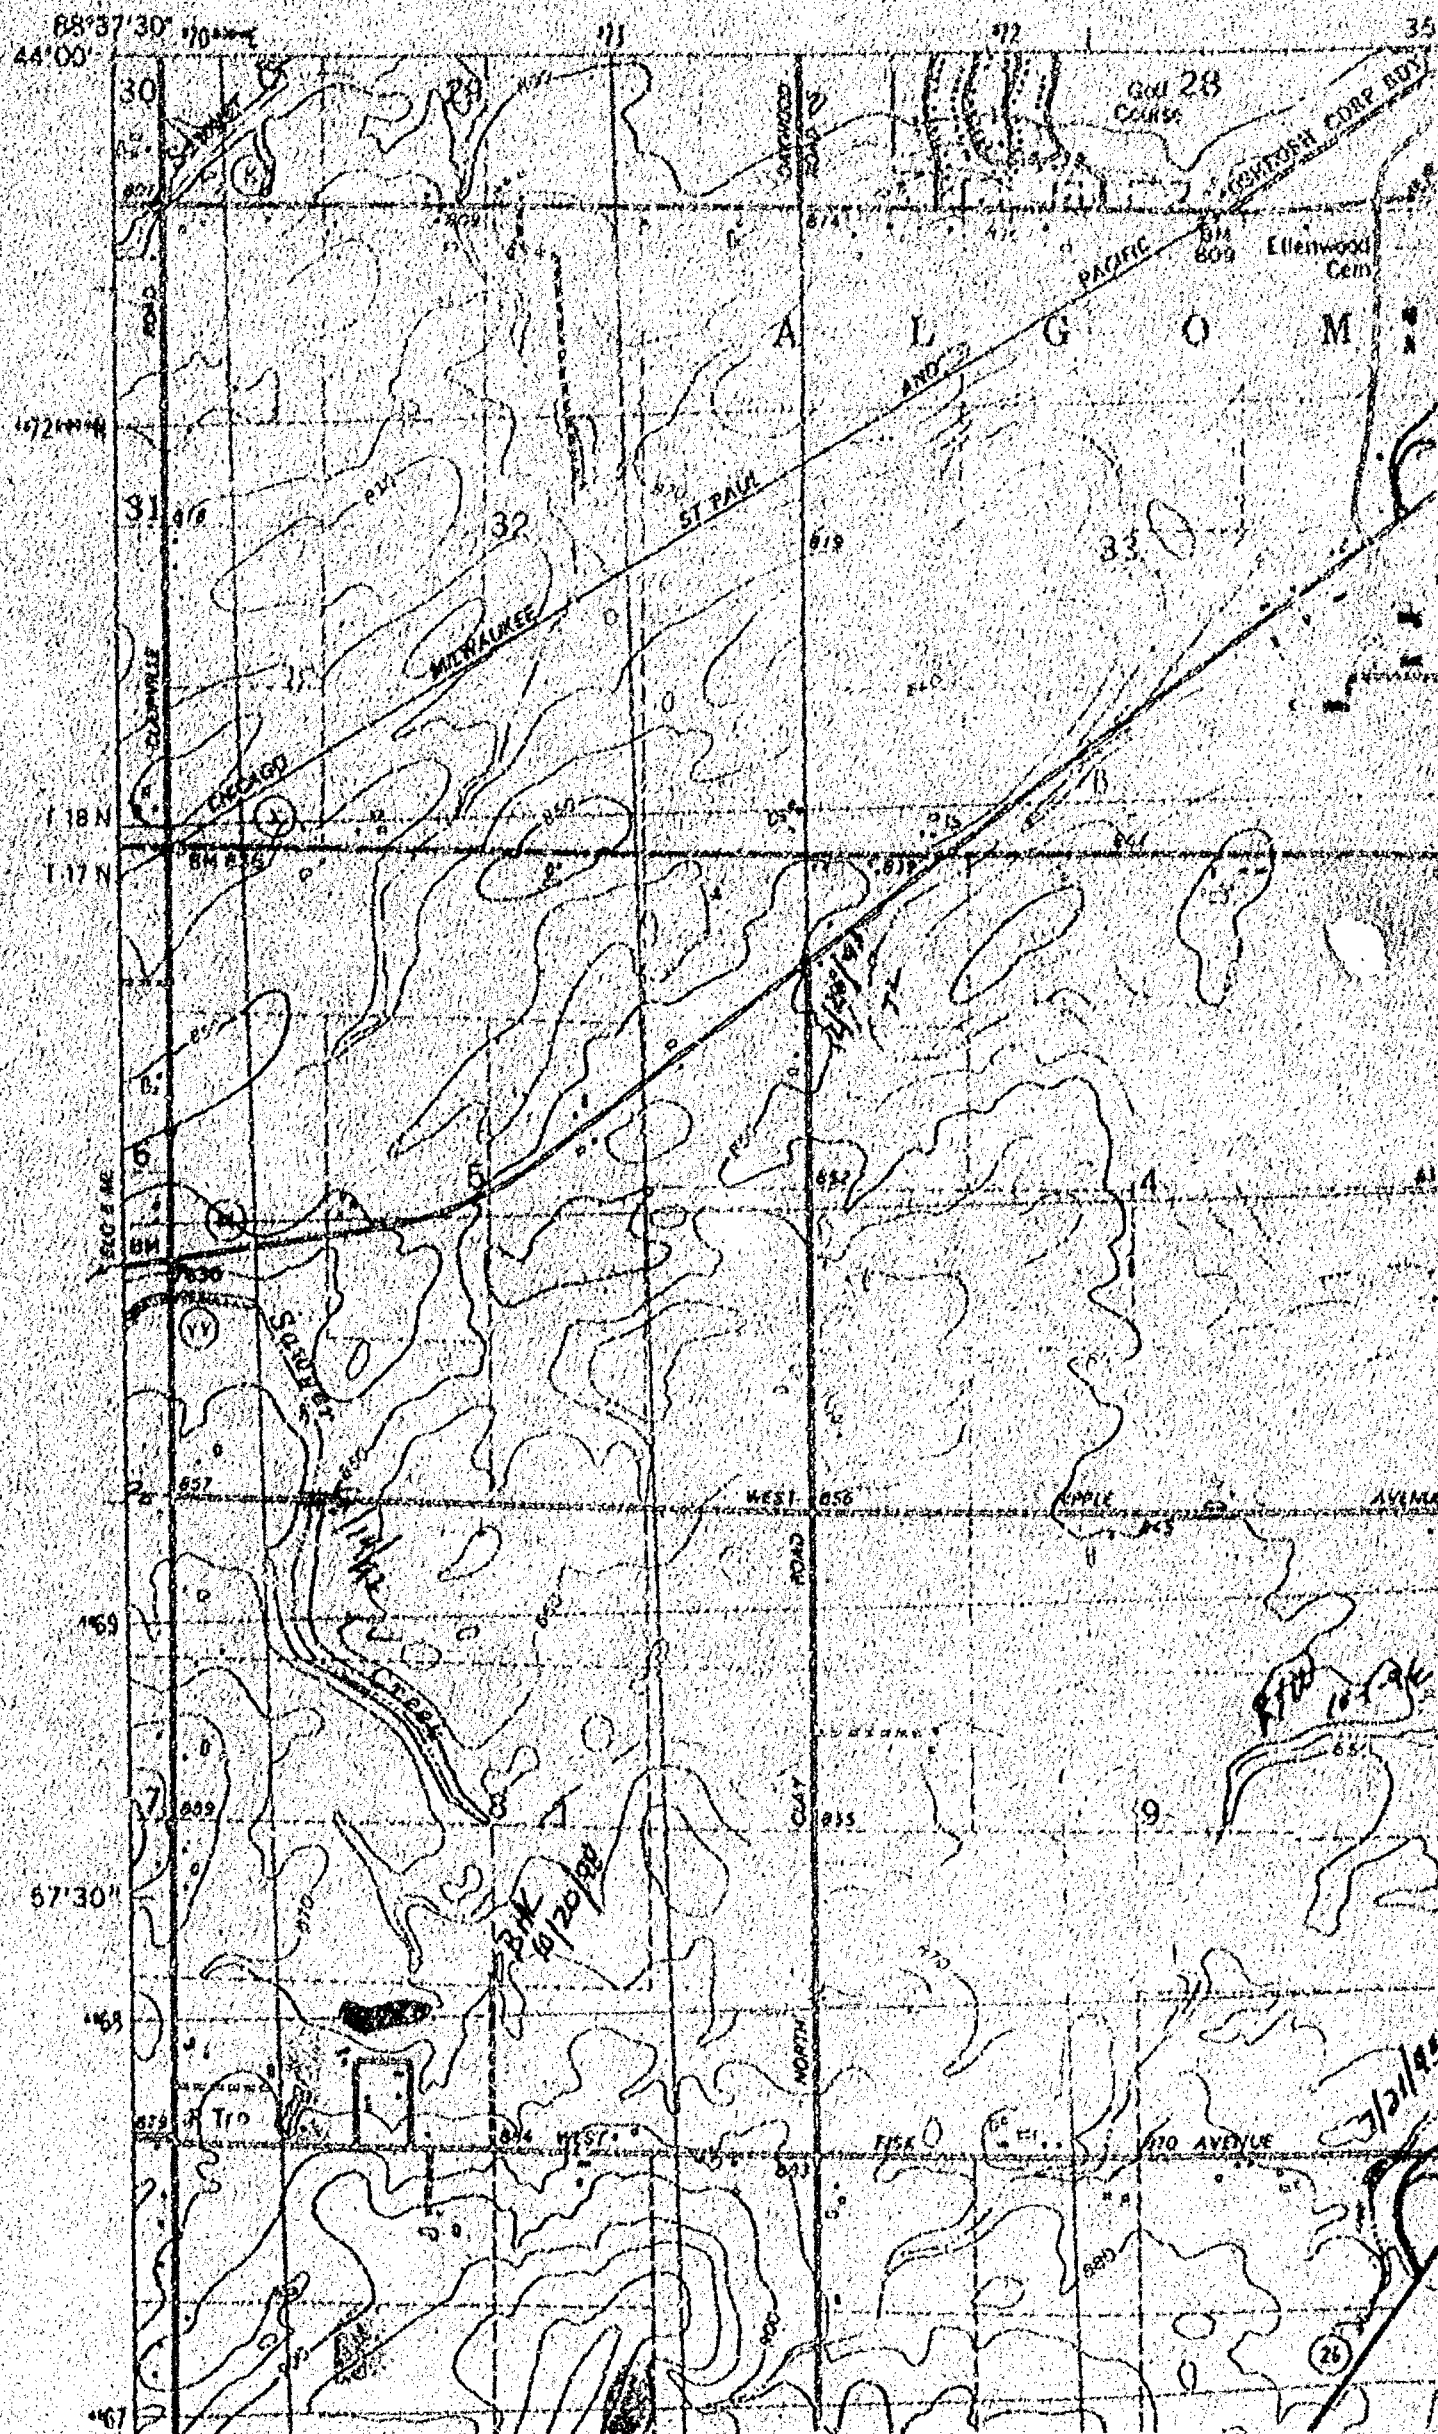

non-navigable

100-443886-1

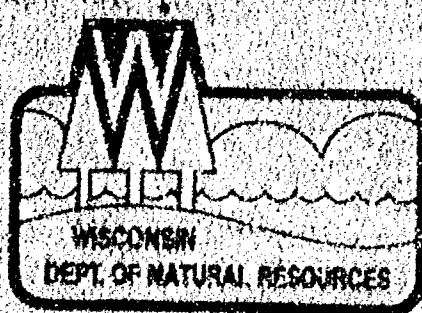

State of Wisconsin \ DEPARTMENT OF NATURAL RESOURCES

Tommy G. Thompson, Governor
George E. Meyer, Secretary
William R. Balbig, Regional Director

Oshkosh Service Center
905 Bay Shore Drive., P.O. Box 2565
Oshkosh, Wisconsin 54903
TELEPHONE 920-424-3050
FAX 920-424-4404

December 3, 1998

Kenny Wiesner
3425 Vinland Center Road
Necnah, WI 54956

SUBJECT: Navigability Determination - *Wiesner*

Dear Mr. Wiesner:

I am writing in regard to your request for a navigability determination of an unnamed watercourse in the SE 1/4 of the SE 1/4 of Section 10, T19N, R16E, Winnebago County, Wisconsin. See attached map for better detail.

On December 2, 1998, I inspected the above-mentioned waterway that appears to flow in a southwesterly direction from the Northeast corner of your property to Vinland Center Road. This watercourse is considered to be Non-navigable because of the lack of a defined bed and banks.


If you have any further questions, please feel free to contact me at the above address or call (920) 424-7885. In addition, your wetland "restoration" project that you proposed may require federal, state and local permits. Be sure to check with the Corps of Engineers and Winnebago County Zoning before you proceed with your project.


Sincerely,

Brian Kalvelage
Water Management Specialist

Cc: Linda VanPay-WDNR NER
Gary Knapton-COE, Green Bay Office
Rob Braun-Winnebago Co. Zoning



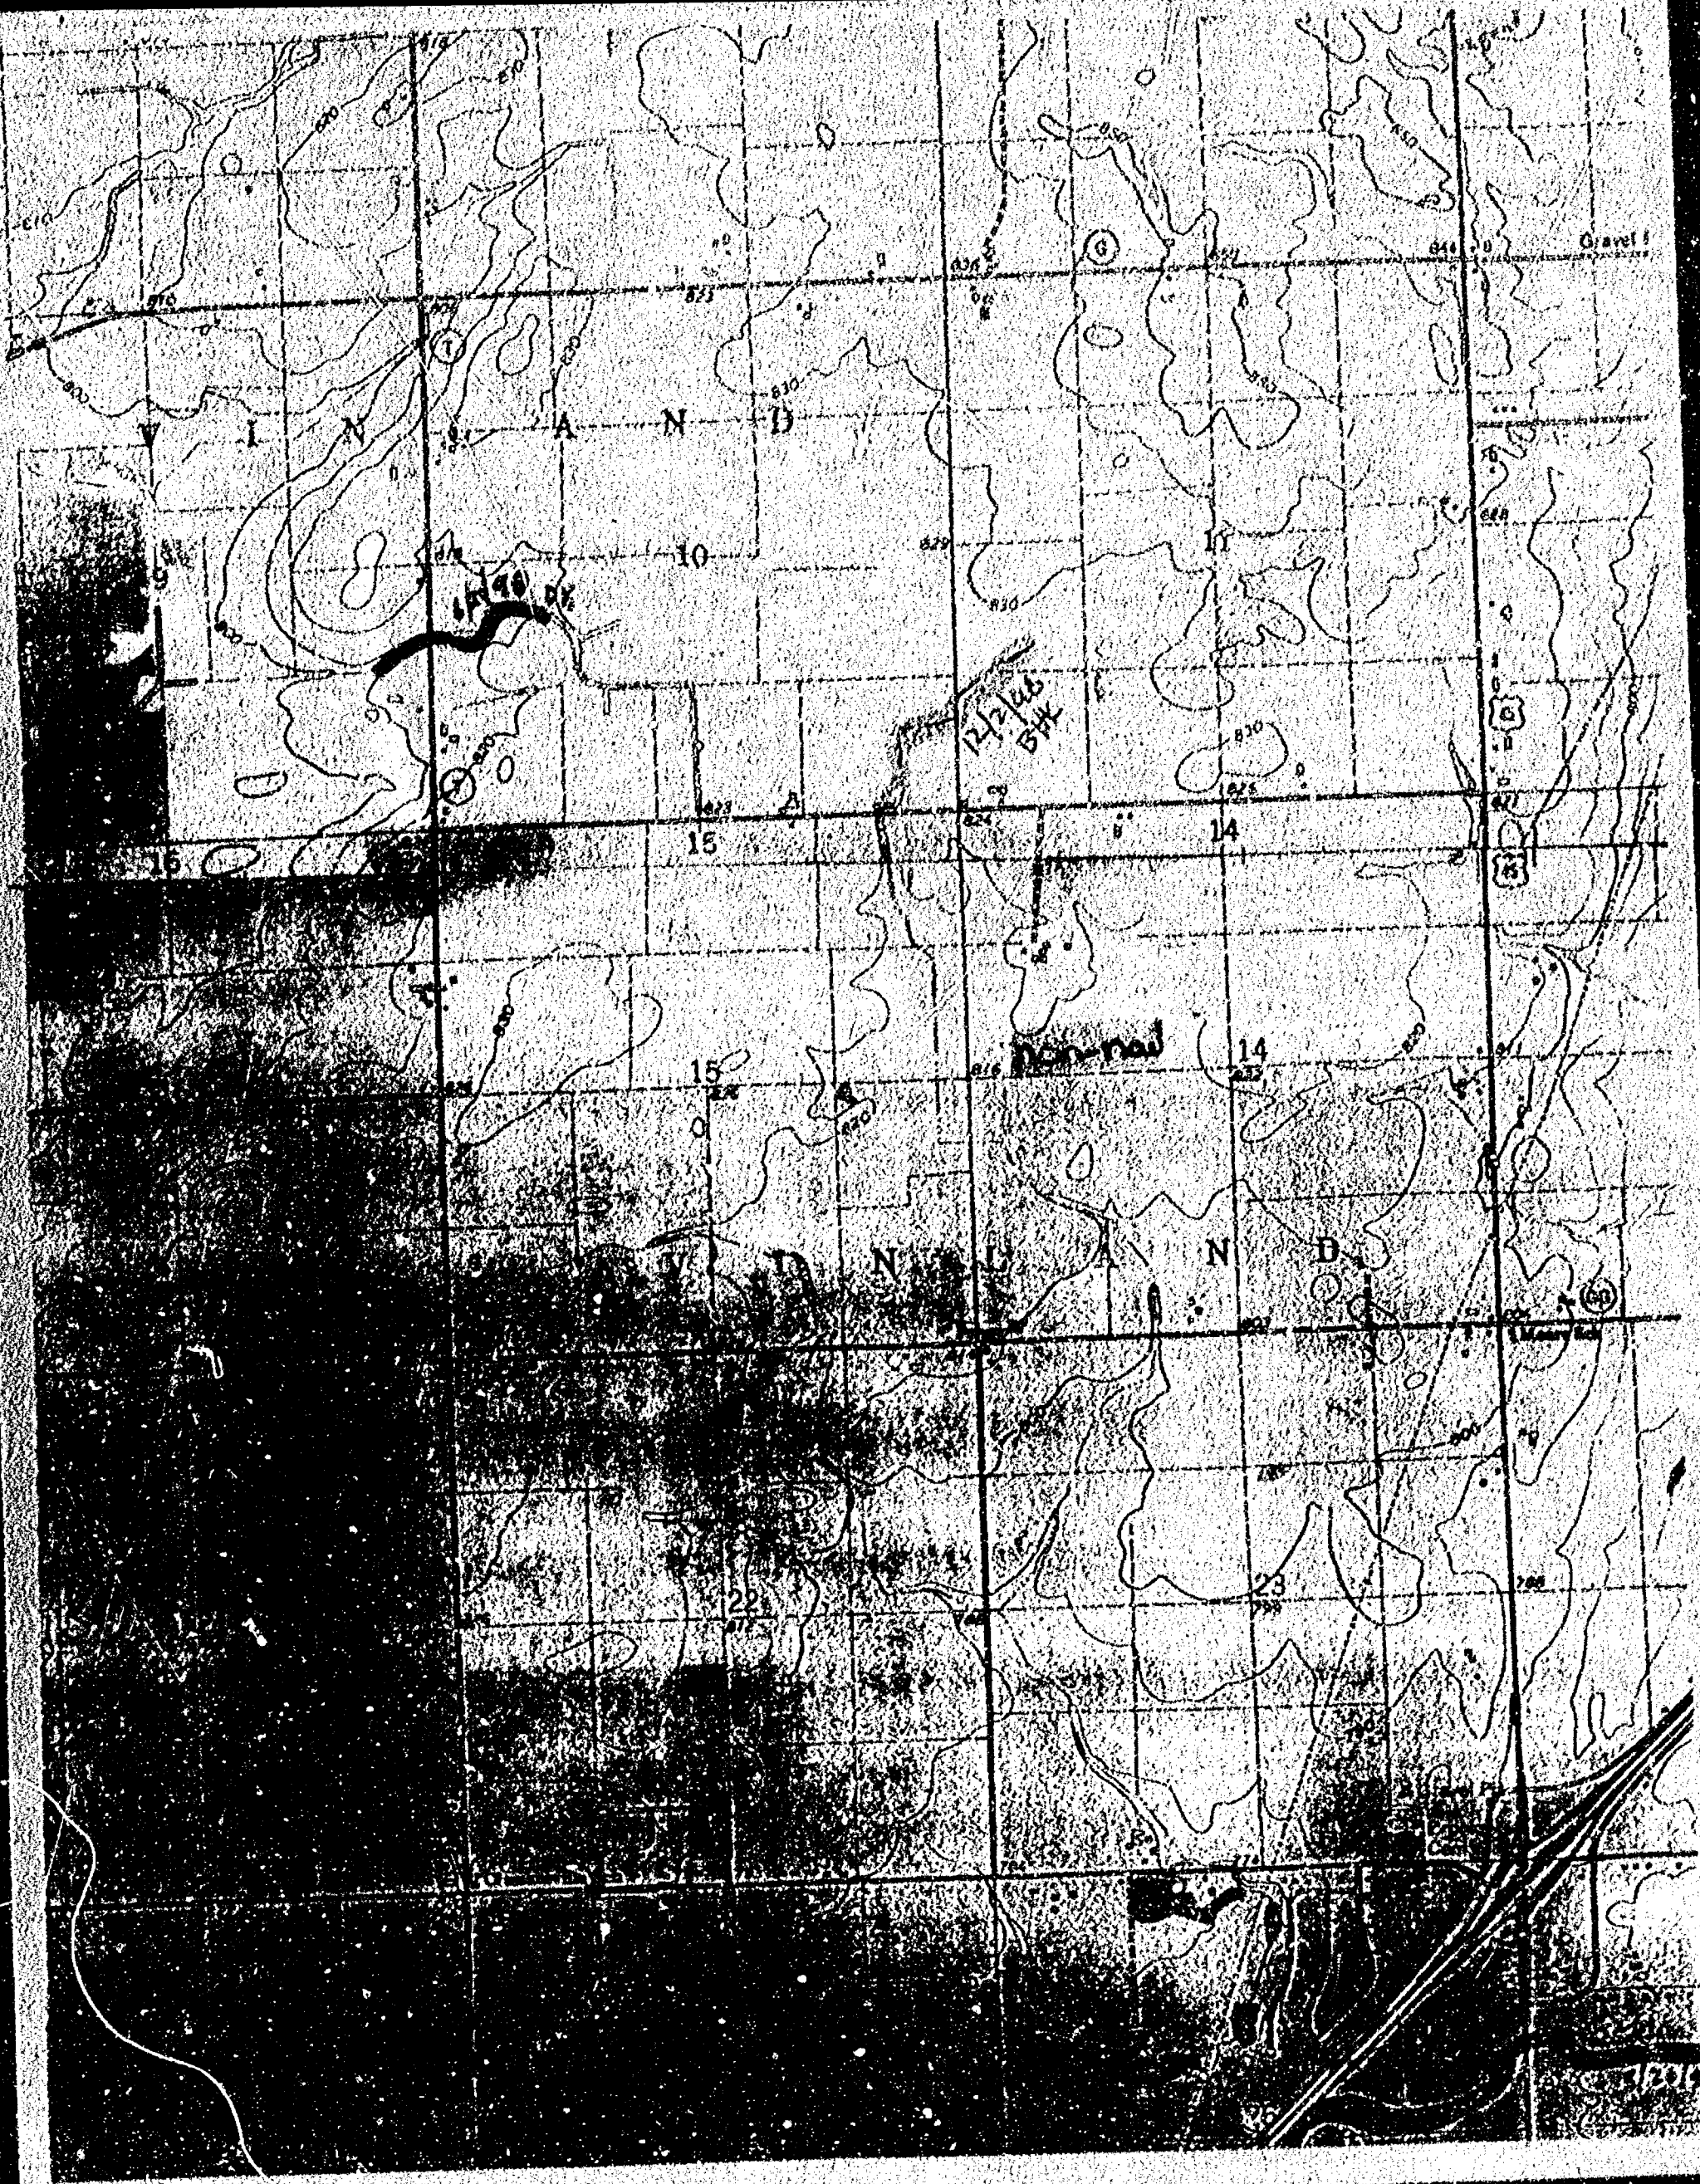

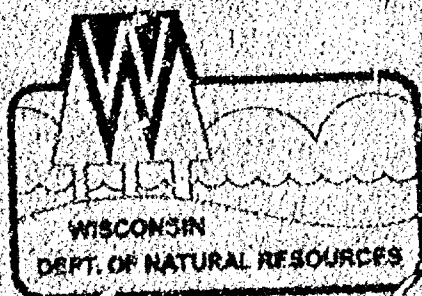

State of Wisconsin \ DEPARTMENT OF NATURAL RESOURCES

Tommy G. Thompson, Governor
George E. Moyer, Secretary
William R. Selbig, Regional Director

Oshkosh Service Center
805 Bay Shore Drive
P.O. Box 2565
Oshkosh, Wisconsin 54903
Telephone 920-424-3050
FAX 920-424-4404

November 12, 1998

Wis. Dept. of Transportation
Attn: Paul Vraney, P.E.
944 Vanderperren Way
P.O. Box 28080
Green Bay, WI 54324-0080

SUBJECT: Navigability Determination - *DOT*

Dear Mr. Vraney:

I am writing in regard to your request for a navigability determination of an unnamed waterway located in the SE 1/4 of the SE 1/4 of Section 13, Township 20 North, Range 16 East, Winnebago County, WI. (See attached map for better detail)

On August 14, 1992, this section of waterway in the above stated location was determined to be Navigable by the area Water Management Specialist. I inspected the same section of waterway from Clayton Road to the West on November 11, 1998. My site investigation confirms the initial determination of 1992. Therefore, this section of stream shall be considered Navigable.

Thank you for your time and cooperation. If you have any further questions, please feel free to contact me at the above address or call (920) 424-7885.

Sincerely,


Brian H. Kalvelage
Water Management Specialist

cc: Dick Koch-WDNR NER
Rob Braun-Winnebago Co. Zoning
Gary Knapton-COE, Green Bay Office

RECEIVED


NOV 16 1998

WINNEBAGO COUNTY
PLANNING DEPT.



Quality Natural Resources Management
Through Excellent Customer Service



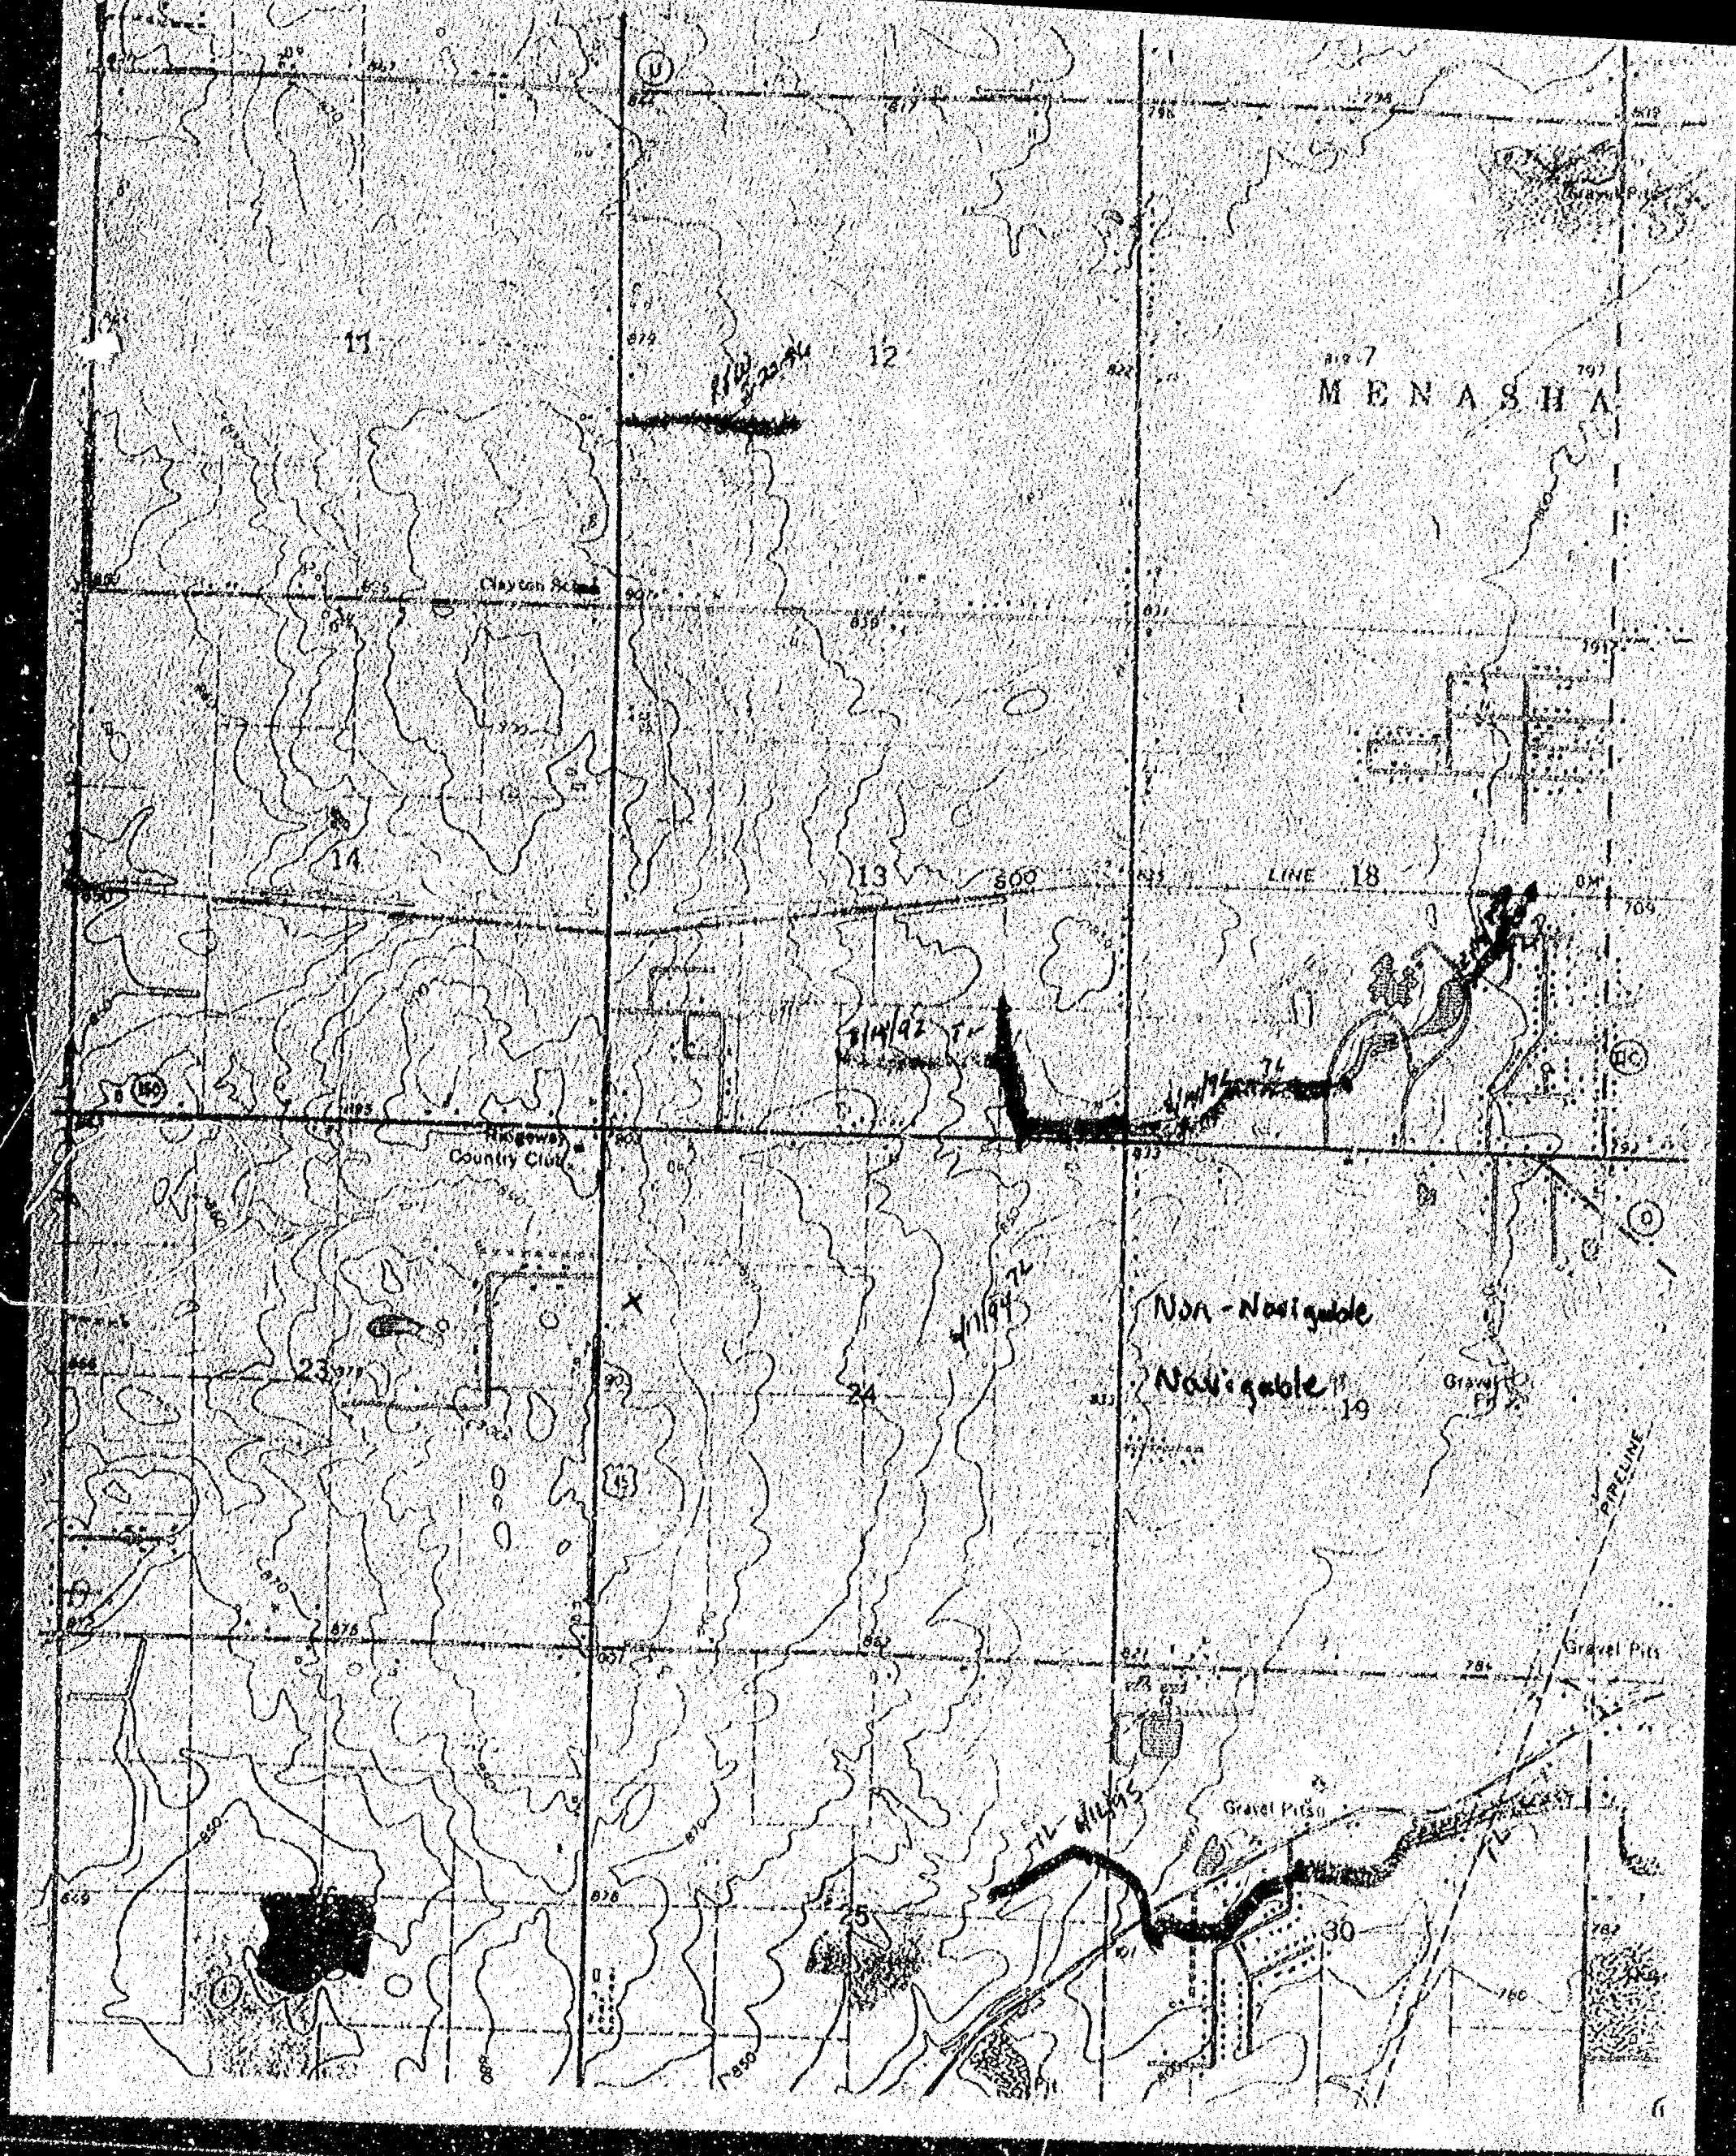

819.7
MENASHA

Clayton School


Ringsway
Country Club

Non-Navigable
Navigable

PIPELINE

Gravel Pits

Gravel Pits

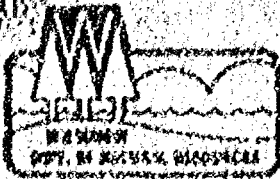

STATE OF WISCONSIN \ DEPARTMENT OF NATURAL RESOURCES

Carol D. Bessidy
Secretary

RECEIVED

Oshkosh Area Office
805 Bayshore Drive
P.O. Box 2565
Oshkosh, WI 54902-2565

AUG 19 1992

WINNEBAGO COUNTY
PLANNING DEPT.

Telefax: 9(414)424-4104

August 18, 1992

File No: 3500

Duane Fox
Harris and Associates, Inc.
2718 North Meade St.
Appleton, WI 54911

*Located on
Oshkosh NE Quadrangle
12/92*

Dear Mr. Fox:

This letter is in response to your request for a navigability determination of an unnamed creek located in the Town of Clayton, BR 1/4, SE 1/4, section 13, T20N, R16E, Winnebago County.

On August 14, 1992 I walked the creek where it crosses 150 to the north; the creek is navigable to the north and east as there are defined banks and a bed and sufficient water to float a small recreational craft on an annual recurring basis. The creek/ditch is non-navigable to the west where it intersects the north/south portion. (Drawing attached). At the site, I attached pink flagging to a willow tree on both sides of the creek and placed an orange flag at the creek bank.

If you have any questions, please call me at 414-424-4003.

Sincerely,

Ture Locke
Ture Locke
Water Management Specialist

TLks

cc: Ron Fassbender
Robert Braun



STATE OF WISCONSIN / DEPARTMENT OF NATURAL RESOURCES

Carol D. Bessing
Secretary

RECEIVED

Oshkosh Area Office
905 Bayshore Drive
P.O. Box 2585
Oshkosh, WI 54903-2585

AUG 19 1992

WINNEBAGO COUNTY
PLANNING DEPT.

Telex 3614424-4804

File Ref. 3500

August 18, 1992

Duane Fox
Harris and Associates, Inc.
2718 North Meade St.
Appleton, WI 54911

*Located at
Oshkosh NE Quadrangle
12/92*

Dear Mr. Fox:

This letter is in response to your request for a navigability determination of an unnamed creek located in the Town of Clayton, SE 1/4, SE 1/4, section 13, T20N, R16E, Winnebago County.

On August 14, 1992 I walked the creek where it crosses 150 to the north, the creek is navigable to the north and east as there are defined banks and a bed and sufficient water to float a small recreational craft on an annual recurring basis. The creek/ditch is non-navigable to the west where it intersects the north/south portion. (Drawing attached). At the site, I attached pink flagging to a willow tree on both sides of the creek and placed an orange flag at the creek bank.

If you have any questions, please call me at 414-424-4003.

Sincerely,

Tim Locke

Tim Locke
Water Management Specialist

TL:ks

cc: Ron Fassbender

~~Carol D. Bessing~~