


S2
T20
R16**CERTIFIED SURVEY MAP NO. 4060**

BEING PART OF LOT 1 OF CERTIFIED SURVEY MAP NO. 3213 AS RECORDED IN VOL. 1 OF C.S.H.'S ON PAGE 3213, AS DOCUMENT NO. 909896 AND ALL OF DOCUMENT NO. 882614, LOCATED IN THE NORTHWEST 1/4 OF THE NORTHWEST 1/4 OF SECTION 2, TOWNSHIP 20 NORTH, RANGE 16 EAST, TOWN OF CLAYTON, WINNEBAGO COUNTY, WISCONSIN.


NORTH LINE OF THE NORTHWEST 1/4 OF SECTION 2-20-16
NORTHWEST CORNER OF SECTION 2-20-16 **WINNEGAMIE DRIVE** (82.50') SOUTHEAST CORNER OF SECTION 33-21-16
889°-12'-00"E 1976.96'

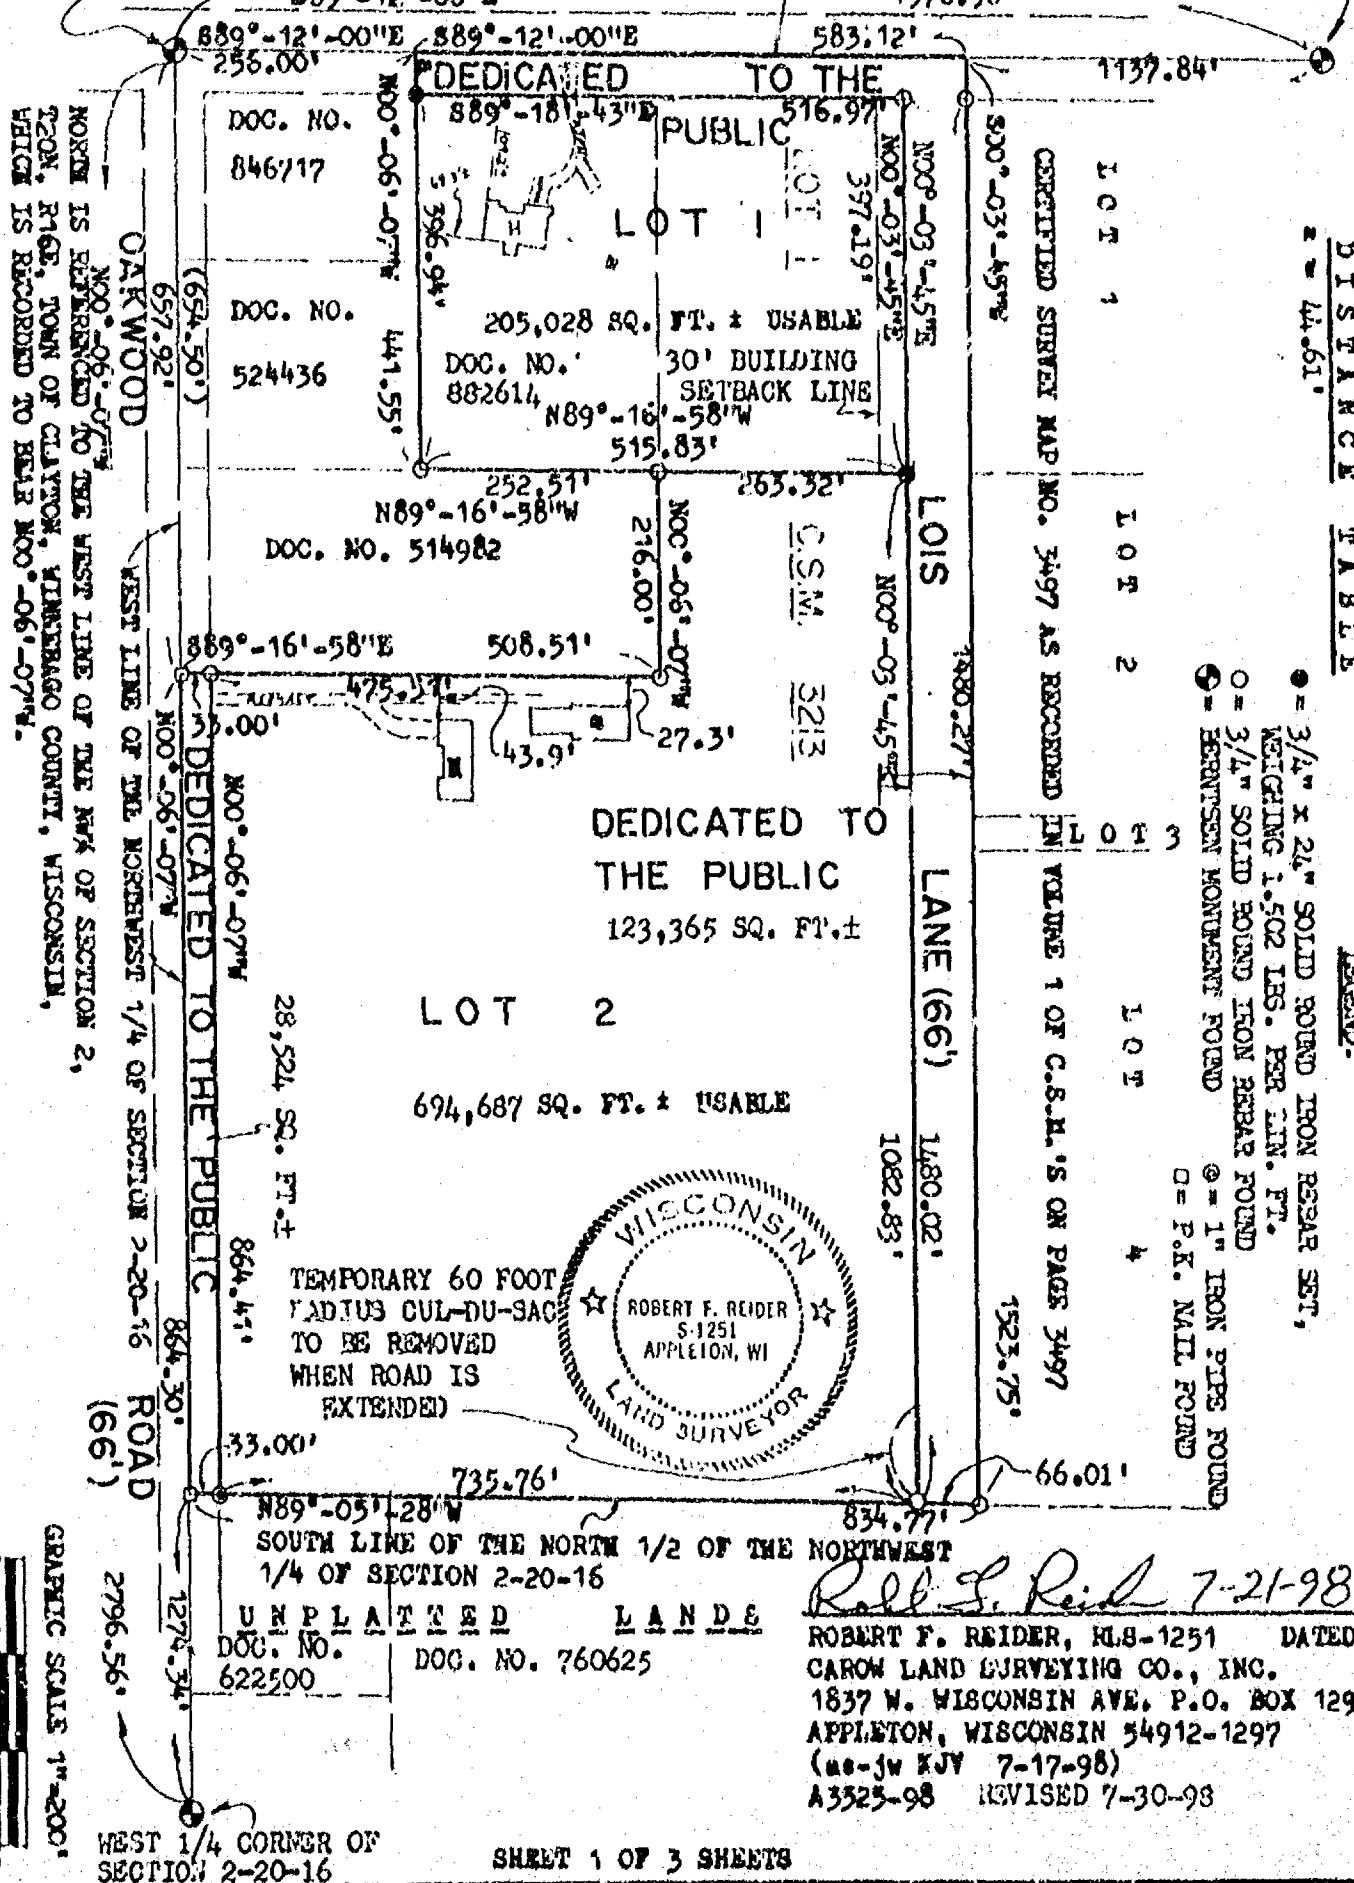

52
T20
R14**CERTIFIED SURVEY MAP NO. 4060**

BEING PART OF LOT 1 OF CERTIFIED SURVEY MAP NO. 3213 AS RECORDED IN VOL. 1 OF C.S.M.'S ON PAGE 3213, AS DOCUMENT NO. 909896 AND ALL OF DOCUMENT NO. 882614, LOCATED IN THE NORTHWEST 1/4 OF THE NORTHWEST 1/4 OF SECTION 2, TOWNSHIP 20 NORTH, RANGE 16 EAST, TOWN OF CLAYTON, WINNEBAGO COUNTY, WISCONSIN.

NORTH LINE OF THE NORTHWEST 1/4 OF SECTION 2-20-16
NORTHWEST CORNER OF SECTION 2-20-16 **WINNEGAMIE DRIVE** (82.50') SOUTHEAST CORNER OF SECTION 33-21-16
S89°-12'-00"E 256.00' S89°-12'-00"E 583.12' 1737.84'

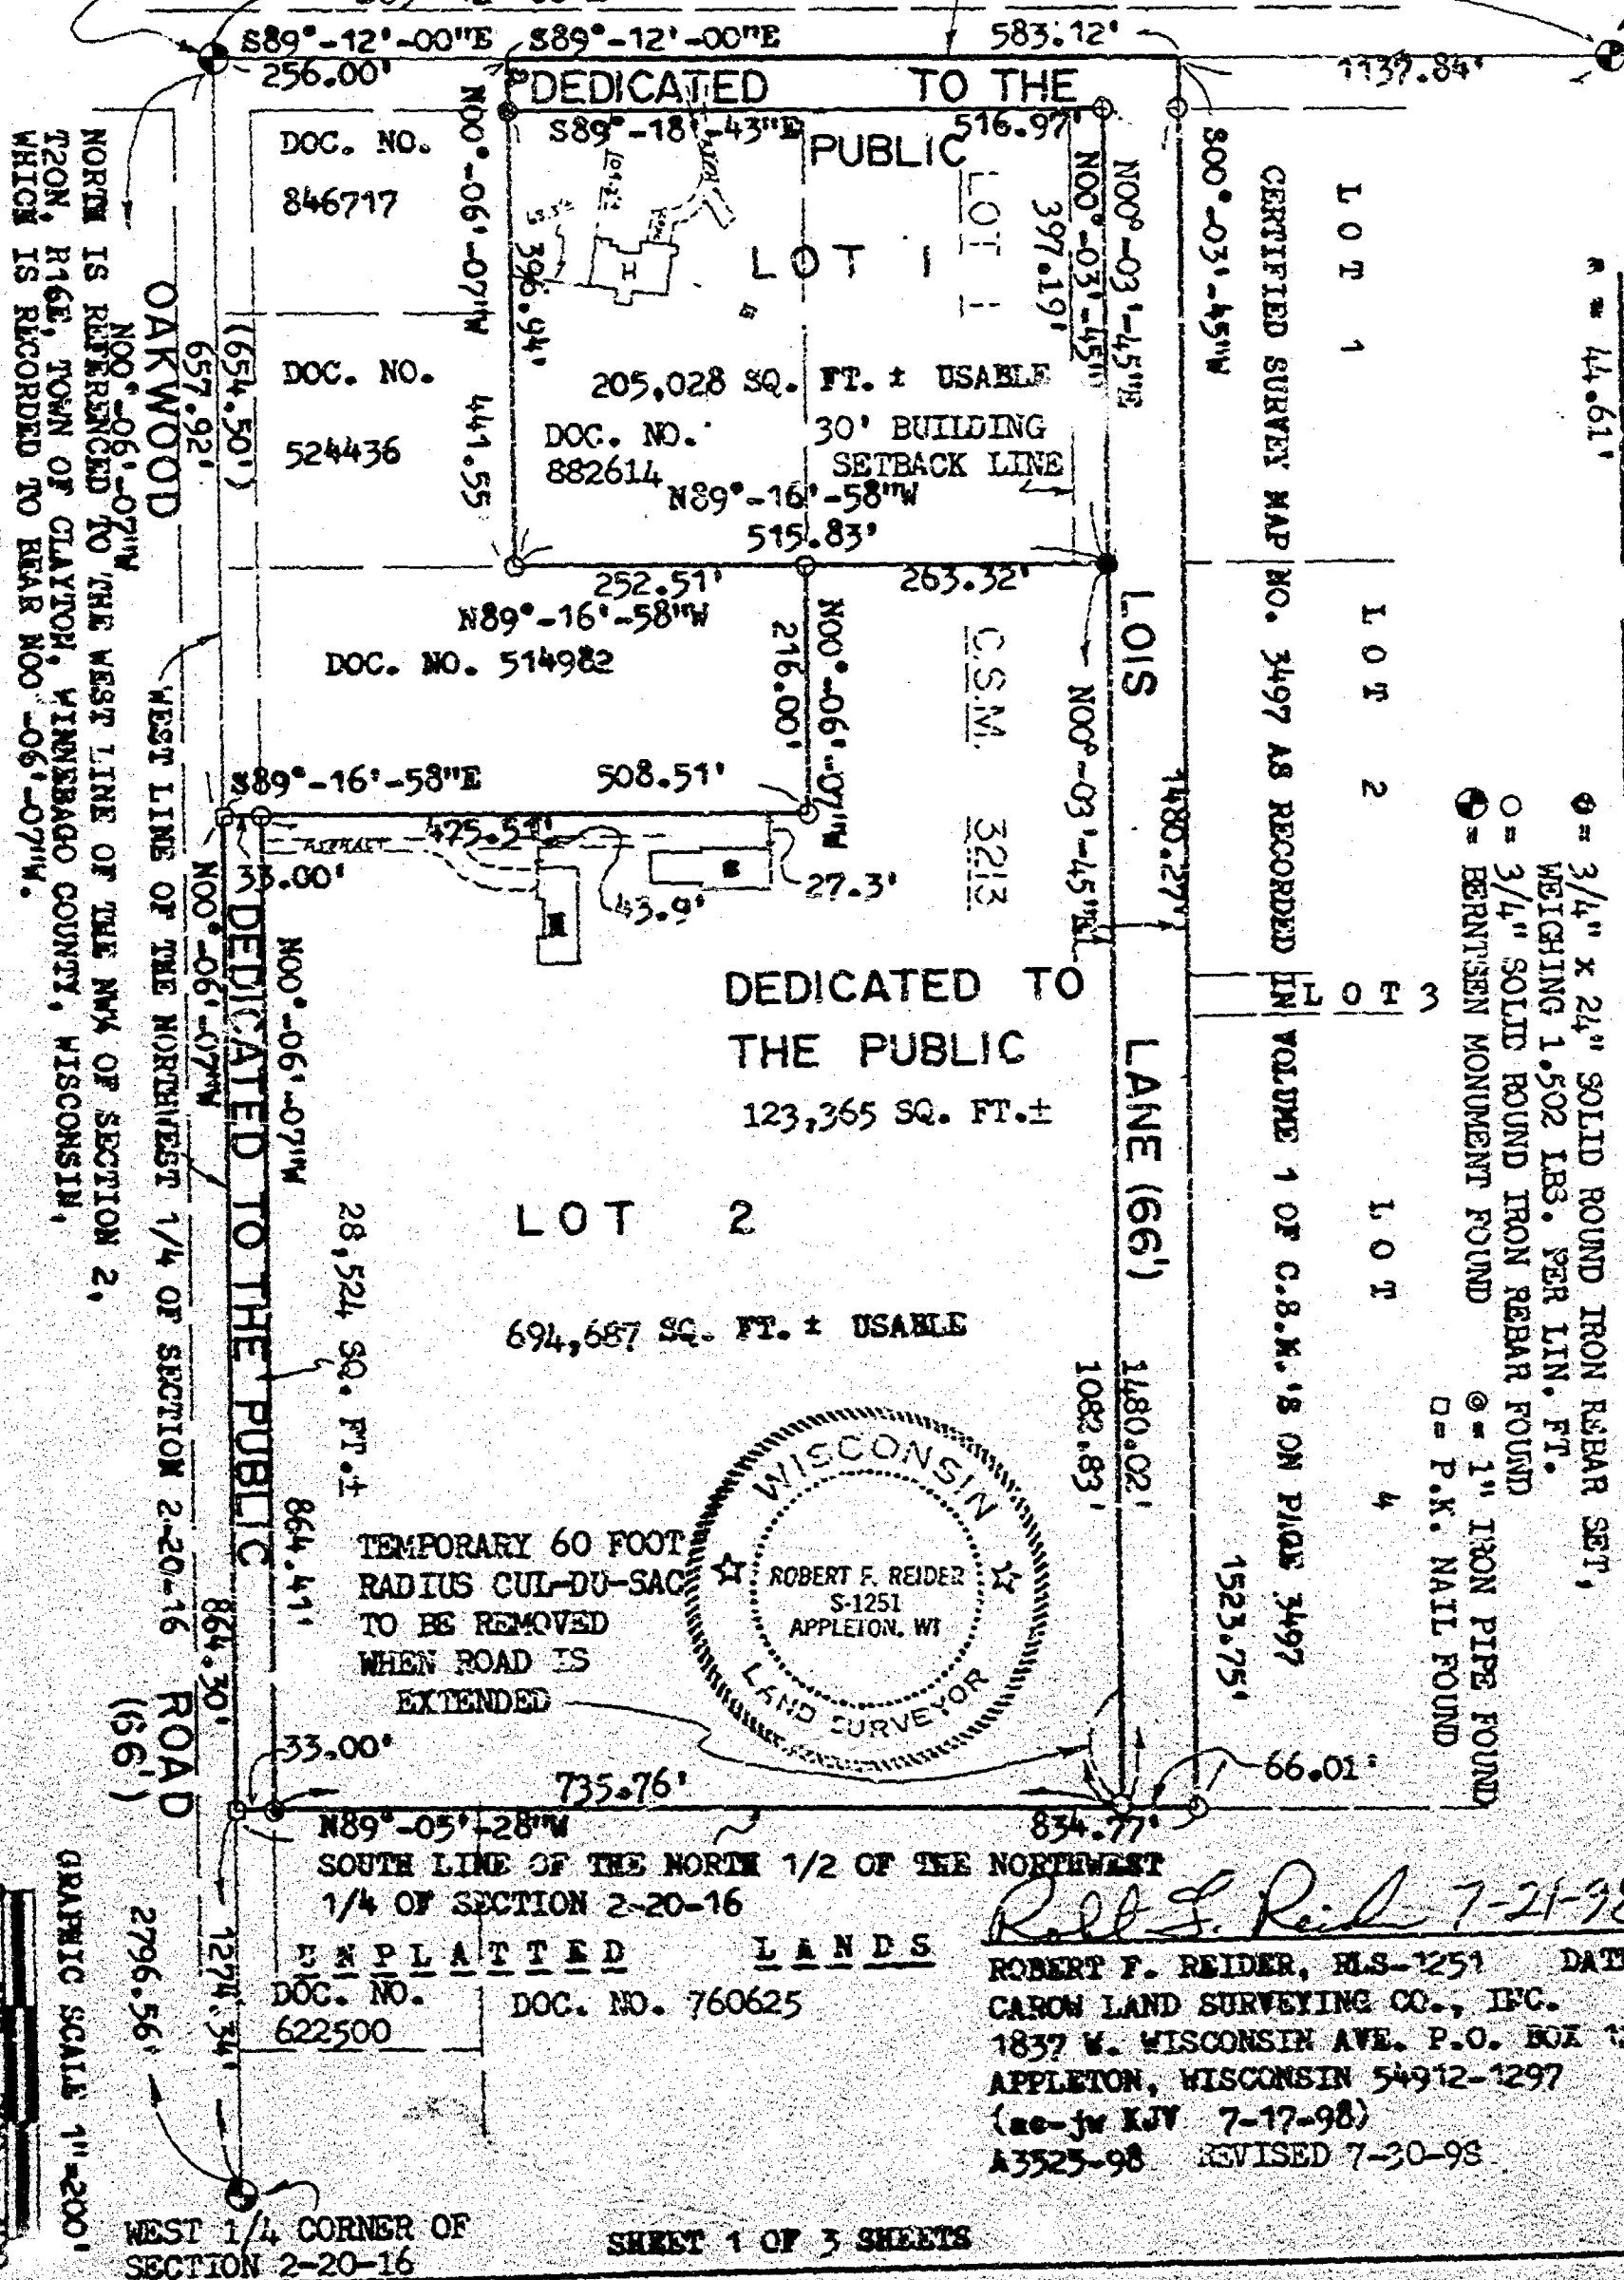



CERTIFIED SURVEY MAP NO. 4060


SURVEYOR'S CERTIFICATE:

I, ROBERT F. REIDER, REGISTERED WISCONSIN LAND SURVEYOR, CERTIFY THAT I HAVE SURVEYED, DIVIDED AND MAPPED PART OF LOT 1 OF CERTIFIED SURVEY MAP NO. 3213 AS RECORDED IN VOLUME 1 OF CERTIFIED SURVEY MAPS ON PAGE 3213 AS DOCUMENT NO. 909896 AND ALL OF DOCUMENT NO. 882614, LOCATED IN THE NORTHWEST 1/4 OF THE NORTHWEST 1/4 OF SECTION 2, TOWNSHIP 20 NORTH, RANGE 16 EAST, TOWN OF CLAYTON, WINNEBAGO COUNTY, WISCONSIN, BOUNDED AND DESCRIBED AS FOLLOWS: COMMENCING AT THE NORTHWEST CORNER OF SAID SECTION 2; THENCE S89-12-00E, 256.00 FEET ALONG THE NORTH LINE OF THE NORTHWEST 1/4 OF SECTION 2 TO THE EAST LINE OF LANDS DESCRIBED IN DOCUMENT NO. 846717 AND THE POINT OF BEGINNING; THENCE CONTINUING S89-12-00E, 583.12 FEET ALONG SAID NORTH LINE TO THE WEST LINE OF CERTIFIED SURVEY MAP NO. 3497 EXTENDED NORTH; THENCE S00-03-45W, 1523.75 FEET ALONG SAID NORTH EXTENSION AND ALONG SAID WEST LINE TO THE SOUTH LINE OF THE NORTH 1/2 OF THE NORTHWEST 1/4 OF SECTION 2; THENCE N89-05-28W, 834.77 FEET ALONG SAID SOUTH LINE TO THE WEST LINE OF THE NORTHWEST 1/4 OF SECTION 2; THENCE N00-06-07W, 864.30 FEET ALONG SAID WEST LINE TO THE SOUTH LINE OF LANDS DESCRIBED IN DOCUMENT NO. 514982; THENCE S89-16-58E, 508.51 FEET ALONG SAID SOUTH LINE TO THE EAST LINE OF SAID DESCRIBED LANDS; THENCE N00-06-07W, 216.00 FEET ALONG SAID EAST LINE TO THE NORTH LINE OF SAID DESCRIBED LANDS; THENCE N89-16-58W, 252.51 FEET ALONG SAID NORTH LINE TO THE EAST LINE OF LANDS DESCRIBED IN DOCUMENT NO. 524436; THENCE N00-06-07W, 441.55 FEET ALONG SAID EAST LINE AND THE EAST LINE OF LANDS DESCRIBED IN DOCUMENT NO. 846717 TO THE POINT OF BEGINNING. SUBJECT TO ALL EASEMENTS AND RESTRICTIONS OF RECORD.

THAT I HAVE MADE SUCH SURVEY UNDER THE DIRECTION OF DON SHAW, 9670 N. OAKWOOD AVENUE, NEENAH, WISCONSIN 54956.

THAT THIS MAP IS A TRUE AND CORRECT REPRESENTATION OF THE EXTERIOR BOUNDARY LINES OF THE LAND SURVEYED.

THAT I HAVE FULLY COMPLIED WITH THE PROVISIONS OF CHAPTER 236.34 OF THE WISCONSIN STATUTES AND THE SUBDIVISION ORDINANCE OF THE TOWN OF CLAYTON AND WINNEBAGO COUNTY.

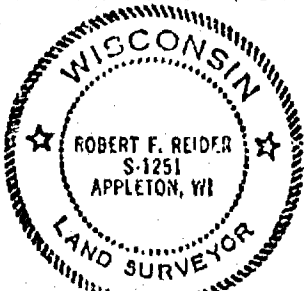

Robert F. Reider 7-21-98
 ROBERT F. REIDER, RLS-1251 DATED
 CAROW LAND SURVEYING CO., INC.
 P.O. BOX 1297, 1837 W. WISCONSIN AVE.
 APPLETON, WISCONSIN 54912-1297
 A3525-98 (ac-jw KJV) 7-17-98

TOWN BOARD CERTIFICATION:

WE HEREBY CERTIFY THAT THE TOWN OF CLAYTON BOARD OF SUPERVISORS APPROVED AND ACCEPTED THIS CERTIFIED SURVEY MAP ON THE 3rd DAY OF August, 1998.

Arthur E. Schaefer
 TOWN CHAIRPERSON

James M. Seibert
 TOWN CLERK

COUNTY PLANNING AND ZONING COMMITTEE APPROVAL:

PURSUANT TO THE WINNEBAGO COUNTY SUBDIVISION ORDINANCE, ALL REQUIREMENTS FOR APPROVAL HAVE BEEN FULFILLED.

THIS CERTIFIED SURVEY MAP WAS APPROVED THIS 7th DAY OF August, 1998.

James M. Seibert
 CHAIRPERSON, WINNEBAGO COUNTY PLANNING AND ZONING COMMITTEE

TREASURER'S CERTIFICATE:

I, HEREBY CERTIFY THAT THERE ARE NO UNPAID TAXES OR UNPAID SPECIAL ASSESSMENTS ON ANY OF THE LAND INCLUDED ON THIS CERTIFIED SURVEY MAP.

Marjorie L. Reindas 8-3-98 Diana M. Hellmann 8-5-98
 TOWN TREASURER DATED COUNTY TREASURER Deputy DATED

OWNER'S CERTIFICATE:

AS OWNER(S), I(WE) HEREBY CERTIFY THAT I(WE) CAUSED THE LAND DESCRIBED ON THIS CERTIFICATE SURVEY MAP TO BE SURVEYED, DIVIDED, MAPPED AND DEDICATED AS REPRESENTED HEREON. I(WE) ALSO CERTIFY THAT THIS MAP IS REQUIRED BY SECTIONS 236.10 OR 236.12 OF THE WISCONSIN STATUTES TO BE SUBMITTED TO THE FOLLOWING FOR APPROVAL: TOWN OF CLAYTON AND WINNEBAGO COUNTY.

WITNESS THE HAND AND SEAL OF SAID OWNER(S) THIS 4th DAY OF February, 1998.

Roger H. Martin
ROGER H. MARTIN


Ruth E. Martin
RUTH E. MARTIN

Lois Ann Shaw
LOIS ANN SHAW

STATE OF WISCONSIN)
)SS
COUNTY OF WINNEBAGO)

PERSONALLY CAME BEFORE ME THIS 4TH DAY OF August, 1998. THE ABOVE NAMED PERSON(S) TO ME KNOWN TO BE THE PERSON(S) WHO EXECUTED THE FOREGOING INSTRUMENT AND ACKNOWLEDGED THE SAME.

Charles E. Schaller
NOTARY PUBLIC
MY COMMISSION EXPIRES IS PERMANENT.

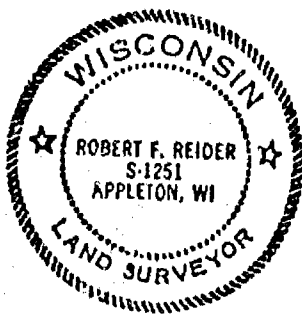

Robert F. Reid 7-21-98
ROBERT F. REIDER, RLS-1251 DATED
CAROW LAND SURVEYING CO., INC.
P.O. BOX 1297, 1837 W. WIS. AVE.
APPLETON, WISCONSIN 54912-1297
A3525-98 (ac-jw DGV) 7-17-98

NOTES:

- 1) THIS CSM IS ALL OF TAX PARCEL NUMBER(S): 006-0026-00 AND 006-0026-01.
- 2) THE PROPERTY OWNER(S) OF RECORD IS(ARE): LOIS ANN SHAW AND ROGER H. MARTIN & RUTH E. MARTIN.
- 3) THE CSM IS CONTAINED WHOLLY WITHIN THE PROPERTY DESCRIBED IN THE FOLLOWING RECORDED INSTRUMENT(S): DOCUMENT NO.(S) 909896 AND 882614.

SHEET 3 OF 3 SHEETS

1 0 2 4 1 6 6

Register's Office
Winnebago County, Wis.
Received for record this 31st
day of Aug A.D., 1998
at 14:57 o'clock M. and
recorded in Vol. L of C.S.M
on page 4060.

Susan W. Wainwright
Register of Deeds


Caranby 14th

CERTIFIED SURVEY MAP NO. _____

LOT 23 AND OUTLOT 7, WINDFIELD PLACE
LOCATED IN PART OF THE SOUTHEAST 1/4 OF SECTION 2,
TOWN 20 NORTH, RANGE 18 EAST, TOWN OF CLAYTON,
WINNEBAGO COUNTY, WISCONSIN




BEARINGS ARE ORIENTATED TO MATCH
WINDFIELD PLACE PLAT BEARINGS

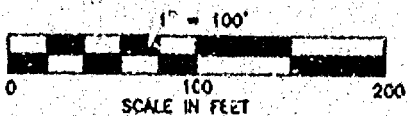

SURVEY FOR: MIKE COENEN
9351 MEMORY LANE
NEENAH, WI 54956

NUMBER C1
RADIUS 267.00
DELTA ANGLE 29°02'52"
ARC LENGTH 135.36
CHORD DIRECTION S 14°00'15" E
CHORD LENGTH 133.92

LOT 1 WILL BE LIMITED TO
1 DRIVEWAY ACCESS

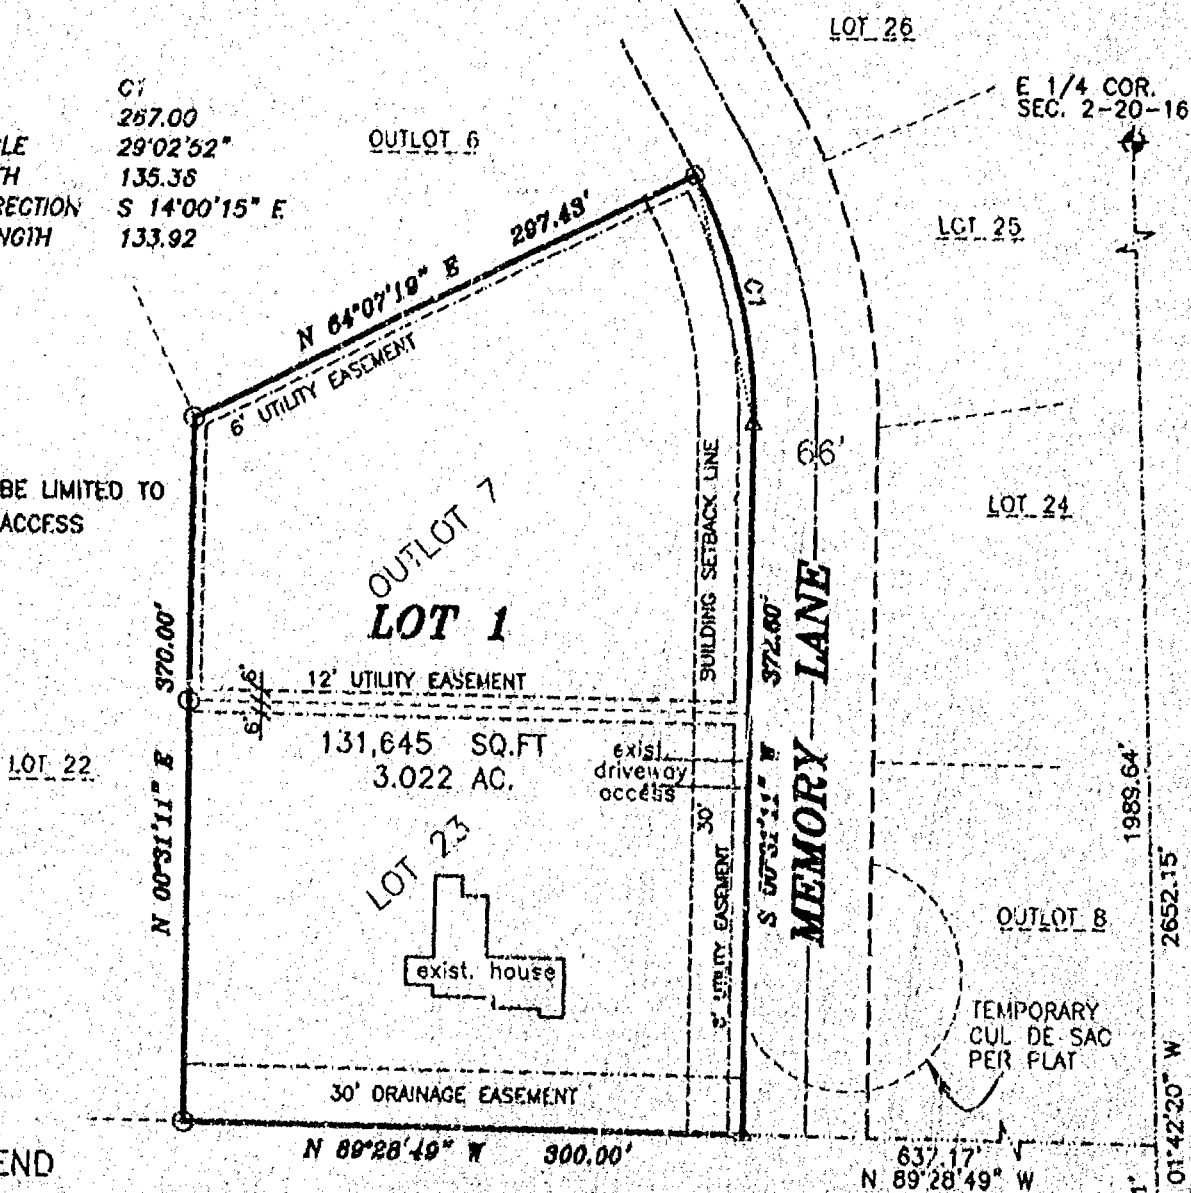

LEGEND

- 3/4" STEEL REINFORCING BAR SET, 24" LONG, WEIGHING 1.502 LBS. PER LIN. FOOT
- 1" IRON PIPE SET, 24" LONG, WEIGHING 1.130 LBS. PER LIN. FOOT
- ▲ 1-1/4" STEEL REINFORCING BAR SET, 30" LONG, WEIGHING 4.303 LBS. PER LIN. FOOT
- X CHISELED "X" SET
- 3/4" REBAR FOUND
- 1" IRON PIPE FOUND
- △ 1-1/4" REBAR FOUND
- ▨ 2" IRON PIPE FOUND
- ⊖ CHISELED "X" FOUND
- ⬢ GOVERNMENT CORNER
- FENCE LINE
- () RECORDED AS



Michael J. Kaczmarzyk
OCTOBER 16, 2000

SE CORNER
SEC. 2-20-16



Martenson & Eisele, Inc.
Engineering - Surveying - Planning
1919 American Court
Neenah, WI 54956
(920) 731-0381
Fax (920) 733-8578
E-MAIL mail@martenson-eisele.com

PROJECT NO. 267-194
FIELD BOOK PAGE
FILE 2671149 SHEET 1 OF 3
THIS INSTRUMENT WAS DRAFTED BY: pda

CERTIFIED SURVEY MAP NO. _____

SURVEYOR'S CERTIFICATE:


I, Michael J. Kaczmarzyk, Registered Land Surveyor, do hereby certify:

That I have surveyed, divided and mapped at the direction of the Miko Coenen, all of Lot 23 and all of Outlot 7, WINDFIELD PLACE, located in part of the Southeast 1/4 of Section 2, Town 20 North, Range 16 East, Town of Clayton, Winnebago County, Wisconsin, containing 131,645 square feet (3.022 acres). Subject to all easements and restrictions of record.

That I have fully complied with Chapter 236.34 of the Wisconsin Statutes in surveying, dividing and mapping the same and the Town of Clayton, and Winnebago County Subdivision Ordinances.

This map is a correct representation of all of the exterior boundaries of land surveyed and the division thereof.

Given under my hand this 16TH day of OCTOBER, 2000.

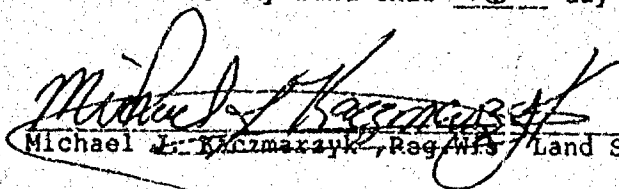

Michael J. Kaczmarzyk, Registered Land Surveyor, S-2256



PROJECT NO. 267-194
FIELD BOOK PAGE
FILE 267194 SHEET 2 OF 3
THIS INSTRUMENT WAS DRAFTED BY: poe

CERTIFIED SURVEY MAP NO. _____

OWNERS CERTIFICATE:

As owners we, the undersigned, hereby certify that we caused the land above described to be surveyed, divided and mapped to the public all as shown and represented on this map.

Michael Coenen

Date

Jill Coenen

Date

State of Wisconsin)

)S

Winnebago County)

Personally came before me on the _____ day of _____, 2000, the above owners to me known to be the persons who executed the foregoing instrument and acknowledge the same.

My Commission Expires _____

Notary

CERTIFICATE OF PLANNING COMMITTEE:

Pursuant to the Land Subdivision Regulations of the County of Winnebago, Wisconsin, all the requirements for approval have been fulfilled. This Minor Subdivision was approved by the Winnebago County Planning and Zoning Committee on _____ day of _____, 2000.

Chairman, Planning and Zoning Committee

TREASURER'S CERTIFICATE:

I hereby certify that there are no unpaid taxes or unpaid special assessments on any of the lands shown hereon.

Town Treasurer

County Treasurer

Date:

Date:

TOWN APPROVAL:

We hereby certify that the Town of Clayton has reviewed and approved this certified survey map.

Town Chairman

Date

Town Clerk

Date

This Certified Survey Map is contained wholly within the property described in the following recorded instruments:

Owners of record:
Michael & Jill Coenen

Recording information:
Doc. # 912478
Doc. # 1090051

Parcel number:
006-1218-00
006-1236-00



Michael J. Kaczmarzyk
OCTOBER 16, 2000

PROJECT NO. 267-194

FIELD BOOK PAGE

FILE 2671943 SHEET 3 OF 3

THIS INSTRUMENT WAS DRAFTED 8/1/00


STATE OF WISCONSIN 88
WINNEBAGO COUNTY

WINNEBAGO COUNTY CERTIFIED SURVEY MAP NO. 4392


A PART OF THE NE.1/4 OF THE NW.1/4 OF SECTION 2, T.20N., R.16E
TOWN OF CLAYTON, WINNEBAGO COUNTY, WISCONSIN.

SHEET 1 OF 3

NOTE: RIGHT OF WAY BY HIGHWAY EASEMENT
AS RECORDED IN VOLUME 1269 PG. 420

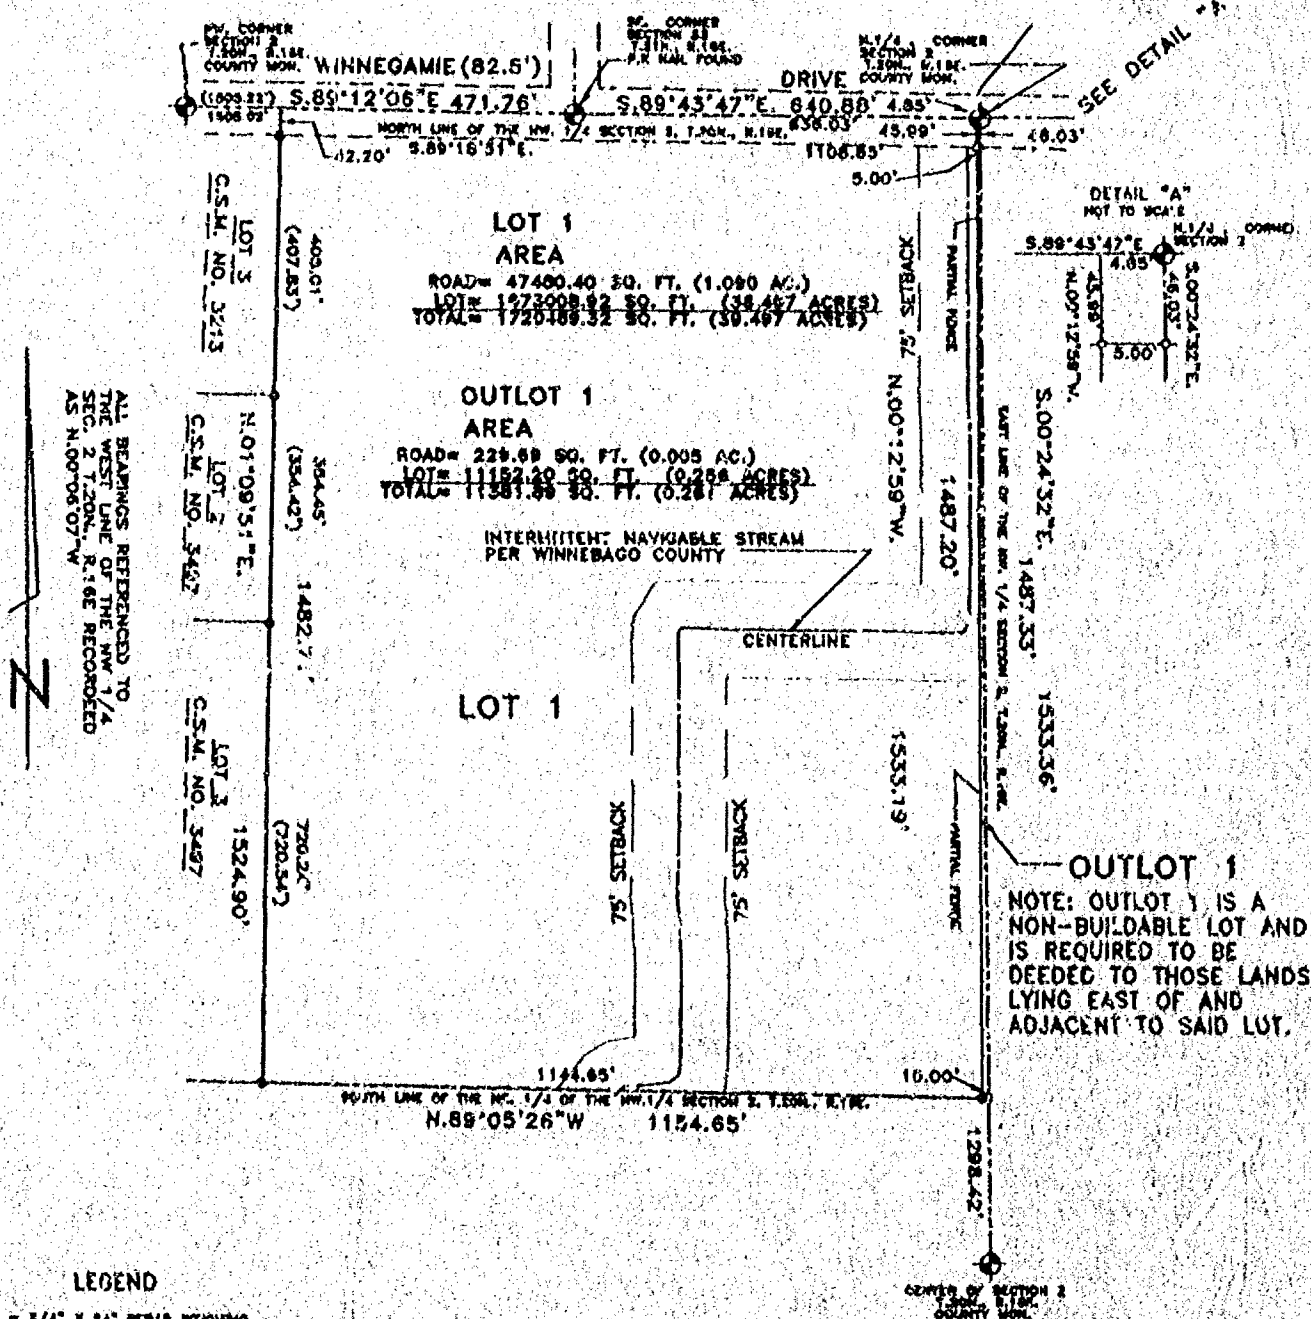


PROJECT NO. 990901
FILE: BUTT.DWG

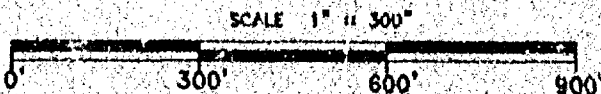

L.C. KRIESCHER AND ASSOCIATES
5251 GRANDVIEW ROAD
LARSEN, WI. 54947
920-836-3576

THIS INSTRUMENT DRAFTED BY L.C. KRIESCHER

DWG. NO. L- 57

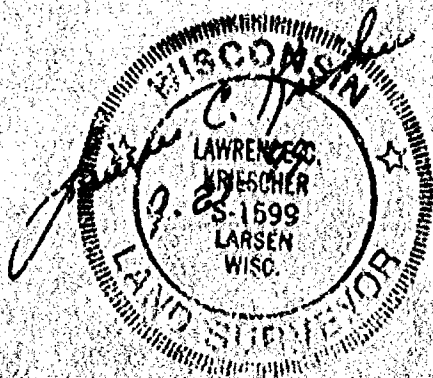

STATE OF WISCONSIN
WINNEBAGO COUNTY

WINNEBAGO COUNTY CERTIFIED SURVEY MAP NO. 4392
A PART OF THE NE.1/4 OF THE NW.1/4 OF SECTION 2, T.20N., R.16E
TOWN OF CLAYTON, WINNEBAGO COUNTY, WISCONSIN.


SHEET 2 OF 3


SURVEYOR'S CERTIFICATE

I LAWRENCE C. KRIESCHER WISCONSIN REGISTERED LAND SURVEYOR S-1599 HEREBY CERTIFY THAT I HAVE SURVEYED, DIVIDED AND MAPPED A PART OF THE NORTHEAST QUARTER (NE.1/4) OF THE NORTHWEST QUARTER (NW.1/4) OF SECTION TWO (2), TOWNSHIP TWENTY (20) NORTH, RANGE SIXTEEN (16) EAST TOWN OF CLAYTON, WINNEBAGO COUNTY, WISCONSIN CONTAINING 1731872.71 SQUARE FEET (39.758 ACRES) OF LAND AND BEING DESCRIBED AS FOLLOWS:
COMMENCING AT THE NORTH QUARTER CORNER OF SAID SECTION 2 AND THE POINT OF BEGINNING: THENCE S.00°24'32"E. 1533.36 FEET ALONG THE EAST LINE OF THE NE.1/4 OF THE NW.1/4 OF SAID SECTION 2: THENCE N.89°05'26"W 1154.65 FEET ALONG THE SOUTH LINE OF THE NE.1/4 OF THE NW.1/4 OF SAID SECTION 2: THENCE N.01°09'51"E. 1524.90 FEET TO A POINT ON THE NORTH LINE OF THE NW.1/4 OF SAID SECTION 2: THENCE S.89°12'06"E 471.76 FEET ALONG SAID LINE TO THE SOUTHEAST CORNER OF SECTION 33, T.21N., R.16E.: THENCE S.89°43'47"E. 840.88 FEET ALONG SAID LINE TO THE POINT OF BEGINNING AND BEING SUBJECT TO ALL EASEMENTS AND RESTRICTIONS OF RECORDED.

THAT SUCH IS A CORRECT REPRESENTATION OF ALL EXTERIOR BOUNDARIES OF LAND SURVEYED. THAT I HAVE FULLY COMPLIED WITH THE PROVISIONS OF CHAPTER 236.34 OF THE WISCONSIN STATUTES AND THE LAND SUBDIVISION ORDINANCE OF WINNEBAGO COUNTY AND THE TOWN OF CLAYTON, IN SURVEYING AND MAPPING THE SAME.

DATED THIS 21ST DAY OF September 1999

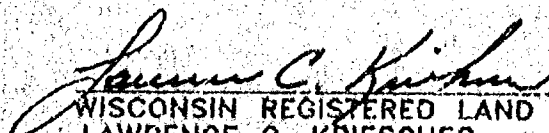

WISCONSIN REGISTERED LAND SURVEYOR S-1599
LAWRENCE C. KRIESCHER

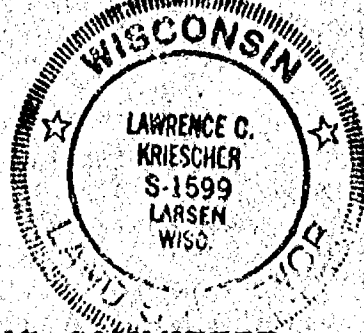

WINNEBAGO COUNTY PLANNING AND ZONING COMMITTEE

THIS CERTIFIED SURVEY OF A PART OF THE NE.1/4 OF THE NW.1/4 OF SECTION 2, T.20N., R.16E TOWN OF CLAYTON, WINNEBAGO COUNTY, WISCONSIN HARVEY BUTT AND EILEEN BUTT OWNER'S IS HEREBY APPROVED

October 23, 1999
DATE

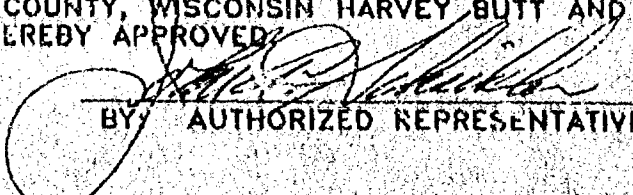
BY: AUTHORIZED REPRESENTATIVE

THIS CERTIFIED SURVEY MAP IS CONTAINED IN TAX PARCEL NUMBER 0060025
THE PROPERTY OWNERS OF RECORD ARE HARVEY BUTT AND EILEEN BUTT
THIS CERTIFIED SURVEY MAP IS CONTAINED WHOLLY WITHIN THE PROPERTY DESCRIBED IN DOCUMENT NUMBER 530173

TOWN BOARD APPROVAL

THIS CERTIFIED SURVEY MAP HAS BEEN REVIEWED AND APPROVED BY THE TOWN OF CLAYTON

10-18-99
DATE


TOWN BOARD REPRESENTATIVE

WINNEBAGO COUNTY CERTIFIED SURVEY MAP NO. 4392

A PART OF THE NE.1/4 OF THE NW.1/4 OF SECTION 2, T.20N., R.16E
TOWN OF CLAYTON, WINNEBAGO COUNTY, WISCONSIN.

COUNTY TREASURER'S CERTIFICATE

I, BEING THE DULY ELECTED, QUALIFIED AND ACTING TREASURER OF THE
COUNTY OF WINNEBAGO, DO HEREBY CERTIFY THAT THE RECORDS IN MY OFFICE
SHOW NO UNREDEEMED TAX SALES AND NO UNPAID TAXES OR SPECIAL
ASSESSMENTS AS OF _____ AFFECTING THE LAND INCLUDED
IN THIS CERTIFIED SURVEY.

10-19-99
DATE

Diana M. Hellmann
COUNTY TREASURER Deputy

CERTIFICATE OF TOWN TREASURER

I, BEING THE DULY ELECTED, QUALIFIED AND ACTING TREASURER OF THE
TOWN OF CLAYTON, DO HEREBY CERTIFY THAT IN ACCORDANCE WITH THE
RECORDS IN MY OFFICE SHOW NO UNPAID TAXES OR SPECIAL ASSESSMENTS
AS OF October 7, 1999 AFFECTING THE LANDS INCLUDED IN THIS CERTIFIED
SURVEY MAP.

10/7/99
DATE

James M. Shivers
TOWN TREASURER

OWNER'S CERTIFICATE:

AS OWNER'S WE HEREBY CERTIFY THAT WE CAUSED THE LAND ON THIS
CERTIFIED SURVEY MAP TO BE SURVEYED, DIVIDED AND MAPPED AS
REPRESENTED ON THIS MAP.
IN THE PRESENCE OF:

Harvey Butt
HARVEY BUTT
Eileen Butt
EILEEN BUTT


STATE OF WISCONSIN)
WINNEBAGO COUNTY) SS

PERSONALLY CAME BEFORE ME THIS 7th DAY OF October 1999, THE ABOVE NAMED
HARVEY BUTT AND EILEEN BUTT
TO ME KNOWN TO BE THE PERSONS WHO EXECUTED THE FOREGOING
INSTRUMENT AND ACKNOWLEDGE THE SAME.

James M. Shivers
NOTARY PUBLIC Town of Clayton WISCONSIN.
4/15/2002

DATED THIS 2nd DAY OF September 1999

Lawrence C. Kriescher
WISCONSIN REGISTERED LAND SURVEYOR S-1599
LAWRENCE C. KRIESCHER

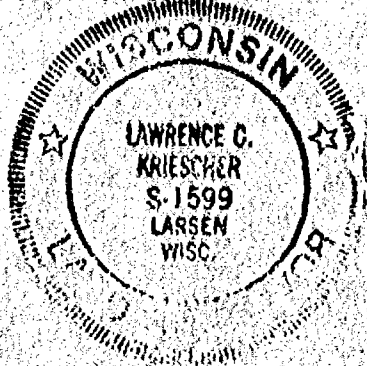

DWC NO. L- 57

1076827

REGISTER'S OFFICE
WINNEBAGO COUNTY, WI
RECORDED ON

10-22-1999 11:38 AM
Vol. 1, Pa. 4342

SUSAN WINNINGHOFF
REGISTER OF DEEDS


RECORDING FEE 16.00
TRANSFER FEE
OF PAGES 1

STATE OF WISCONSIN
WINNEBAGO COUNTY


WINNEBAGO COUNTY CERTIFIED SURVEY MAP NO. 4392

A PART OF THE NE 1/4 OF THE NW 1/4 OF SECTION 2, T.20N., R.16E
TOWN OF CLAYTON, WINNEBAGO COUNTY, WISCONSIN.
SHEET 1 OF 3

NOTE: RIGHT OF WAY BY HIGHWAY EASEMENT
AS RECORDED IN VOLUME 1268 PG. 420

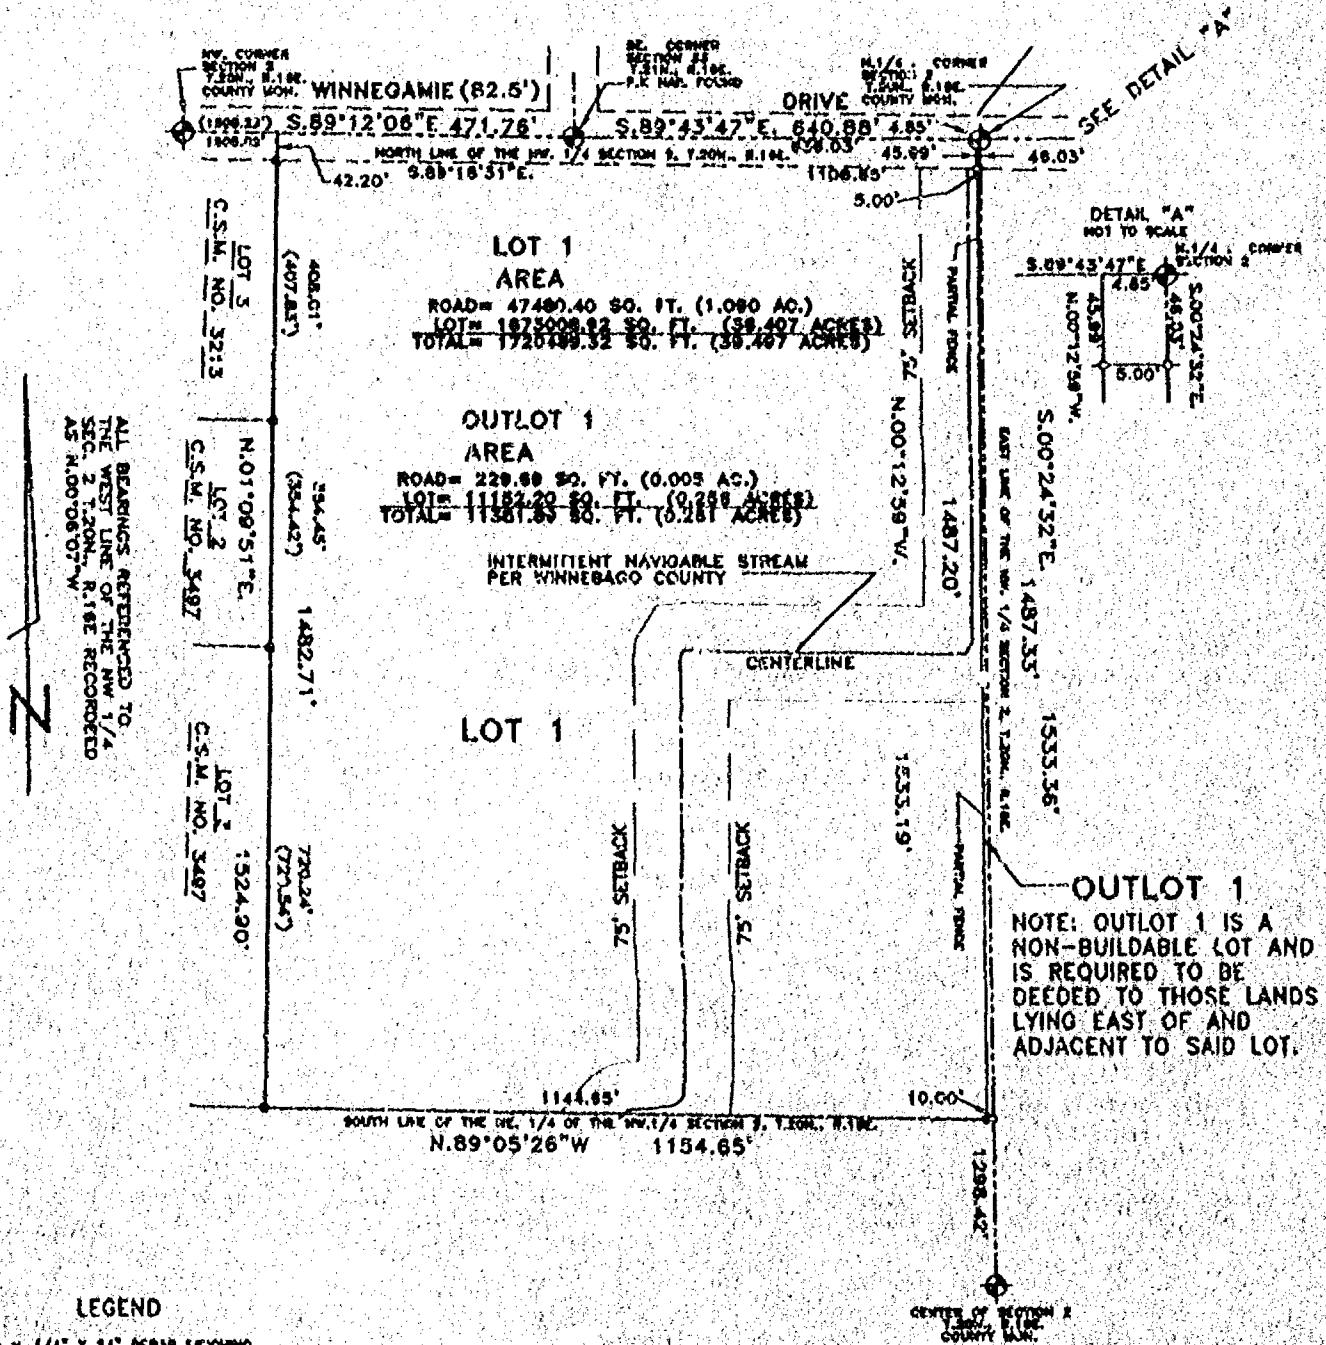


PROJECT NO. 990901
FILE: BUTT.DWG

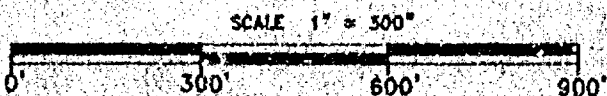

L.C. KRIESCHER AND ASSOCIATES
5251 GRANDVIEW ROAD
LARSEN, WI. 54947
920-836-3576

THIS INSTRUMENT DRAFTED BY L.C. KRIESCHER

DWG. NO. L- 57

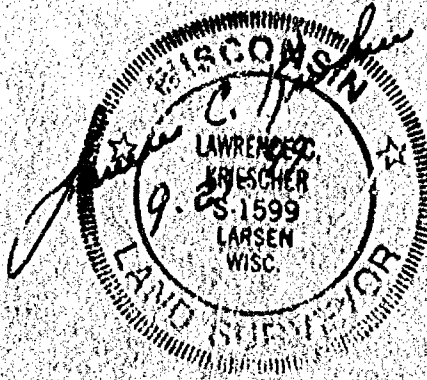

STATE OF WISCONSIN
WINNEBAGO COUNTY

WINNEBAGO COUNTY CERTIFIED SURVEY MAP NO. 4392

A PART OF THE NE.1/4 OF THE NW.1/4 OF SECTION 2, T.20N., R.16E
TOWN OF CLAYTON, WINNEBAGO COUNTY, WISCONSIN.

SHEET 2 OF 3


SURVEYOR'S CERTIFICATE

I LAWRENCE C. KRIESCHER WISCONSIN REGISTERED LAND SURVEYOR S-1599
HEREBY CERTIFY THAT I HAVE SURVEYED, DIVIDED AND MAPPED A PART OF
THE NORTHEAST QUARTER (NE.1/4) OF THE NORTHWEST QUARTER (NW.1/4) OF SECTION
TWO (2), TOWNSHIP TWENTY (20) NORTH, RANGE SIXTEEN (16) EAST TOWN OF CLAYTON,
WINNEBAGO COUNTY, WISCONSIN CONTAINING 1731872.71 SQUARE FEET (39.758 ACRES)
OF LAND AND BEING DESCRIBED AS FOLLOWS:
COMMENCING AT THE NORTH QUARTER CORNER OF SAID SECTION 2 AND THE POINT OF
BEGINNING: THENCE S.00°24'32"E. 1533.36 FEET ALONG THE EAST LINE OF THE NE.1/4
OF THE NW.1/4 OF SAID SECTION 2: THENCE N.89°05'26"W 1154.65 FEET ALONG THE
SOUTH LINE OF THE NE.1/4 OF THE NW.1/4 OF SAID SECTION 2: THENCE N.01°09'51"E. 1524.90
FEET TO A POINT ON THE NORTH LINE OF THE NW.1/4 OF SAID SECTION 2: THENCE S.89°12'06"E
471.76 FEET ALONG SAID LINE TO THE SOUTHEAST CORNER OF SECTION 33, T.21N., R.16E.:
THENCE S.89°43'47"E. 640.88 FEET ALONG SAID LINE TO THE POINT OF BEGINNING AND
BEING SUBJECT TO ALL EASEMENTS AND RESTRICTIONS OF RECORDED.

THAT SUCH IS A CORRECT REPRESENTATION OF ALL EXTERIOR BOUNDARIES
OF LAND SURVEYED, THAT I HAVE FULLY COMPLIED WITH THE PROVISIONS
OF CHAPTER 236.34 OF THE WISCONSIN STATUTES AND THE LAND SUBDIVISION
ORDINANCE OF WINNEBAGO COUNTY AND THE TOWN OF CLAYTON IN SURVEYING
AND MAPPING THE SAME.

DATED THIS 21ST DAY OF September 1999

Lawrence C. Kriescher
WISCONSIN REGISTERED LAND SURVEYOR S-1599
LAWRENCE C. KRIESCHER

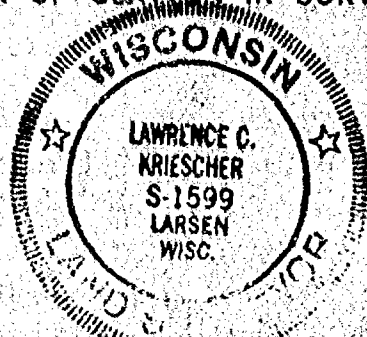

WINNEBAGO COUNTY PLANNING AND ZONING COMMITTEE

THIS CERTIFIED SURVEY OF A PART OF THE
NE.1/4 OF THE NW.1/4 OF SECTION 2, T.20N., R.16E
TOWN OF CLAYTON, WINNEBAGO COUNTY, WISCONSIN HARVEY BUTT AND
AND EILEEN BUTT OWNER'S IS HEREBY APPROVED

October 22, 1999
DATE

[Signature]
BY: AUTHORIZED REPRESENTATIVE

THIS CERTIFIED SURVEY MAP IS CONTAINED IN TAX PARCEL NUMBER
0060025

THE PROPERTY OWNERS OF RECORD ARE HARVEY BUTT AND
EILEEN BUTT

THIS CERTIFIED SURVEY MAP IS CONTAINED WHOLLY WITHIN THE PROPERTY
DESCRIBED IN DOCUMENT NUMBER 630173

TOWN BOARD APPROVAL

THIS CERTIFIED SURVEY MAP HAS BEEN REVIEWED AND APPROVED BY THE
TOWN OF CLAYTON

10-18-99
DATE

[Signature]
TOWN BOARD REPRESENTATIVE

WINNEBAGO COUNTY CERTIFIED SURVEY MAP NO. 4392

A PART OF THE NE.1/4 OF THE NW.1/4 OF SECTION 2, T.20N., R.16E
TOWN OF CLAYTON, WINNEBAGO COUNTY, WISCONSIN.

COUNTY TREASURER'S CERTIFICATE

I, BEING THE DULY ELECTED, QUALIFIED AND ACTING TREASURER OF THE
COUNTY OF WINNEBAGO, DO HEREBY CERTIFY THAT THE RECORDS IN MY OFFICE
SHOW NO UNREDEEMED TAX SALES AND NO UNPAID TAXES OR SPECIAL
ASSESSMENTS AS OF _____ AFFECTING THE LAND INCLUDED
IN THIS CERTIFIED SURVEY.

10-19-99
DATE

Diana M. Hellmann
COUNTY TREASURER

CERTIFICATE OF TOWN TREASURER

I, BEING THE DULY ELECTED, QUALIFIED AND ACTING TREASURER OF THE
TOWN OF CLAYTON, DO HEREBY CERTIFY THAT IN ACCORDANCE WITH THE
RECORDS IN MY OFFICE SHOW NO UNPAID TAXES OR SPECIAL ASSESSMENTS
AS OF October 7, 1999 AFFECTING THE LANDS INCLUDED IN THIS CERTIFIED
SURVEY MAP.

10/2/99
DATE

Joanne M. Sever
TOWN TREASURER

OWNER'S CERTIFICATE:

AS OWNER'S WE HEREBY CERTIFY THAT WE CAUSED THE LAND ON THIS
CERTIFIED SURVEY MAP TO BE SURVEYED, DIVIDED AND MAPPED AS
REPRESENTED ON THIS MAP.
IN THE PRESENCE OF:

Harvey Butt
HARVEY BUTT

Eileen Butt
EILEEN BUTT

STATE OF WISCONSIN)
WINNEBAGO COUNTY) SS


PERSONALLY CAME BEFORE ME THIS 7th DAY OF October 1999, THE ABOVE NAMED
HARVEY BUTT AND EILEEN BUTT
TO ME KNOWN TO BE THE PERSONS WHO EXECUTED THE FOREGOING
INSTRUMENT AND ACKNOWLEDGE THE SAME.

Joanne M. Sever
NOTARY PUBLIC Town of Clayton WISCONSIN.

4/15/2002

DATED THIS 2nd DAY OF September 1999

Lawrence C. Kriescher
WISCONSIN REGISTERED LAND SURVEYOR S-1599
LAWRENCE C. KRIESCHER

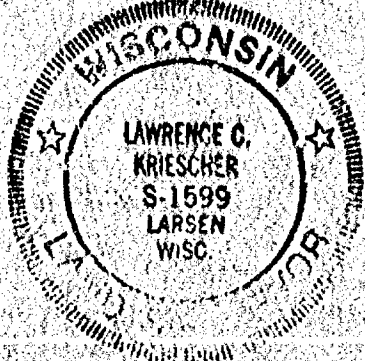

DWG. NO. L- 57

1076827

REGISTER'S OFFICE
WINNEBAGO COUNTY, WI
RECORDED ON

10-22-1998 11:38 AM

COL. 1, PG. 4392

SUSAN WINNINGHOFF
REGISTER OF DEEDS

RECORDING FEE 15.00

TRANSFER FEE


OF PAGES 4

2 20 16




CERTIFIED SURVEY MAP NO. 4344


BEING ALL OF LOT 2 OF CERTIFIED SURVEY MAP NUMBER 4060 AS RECORDED IN VOLUME 1 OF CERTIFIED SURVEY MAPS ON PAGE 4060, LOCATED IN THE NORTHWEST 1/4 OF THE FRACTIONAL NORTHWEST 1/4 OF SECTION 2, TOWNSHIP 20 NORTH, RANGE 16 EAST, TOWN OF CLAYTON, WINNEBAGO COUNTY, WISCONSIN.

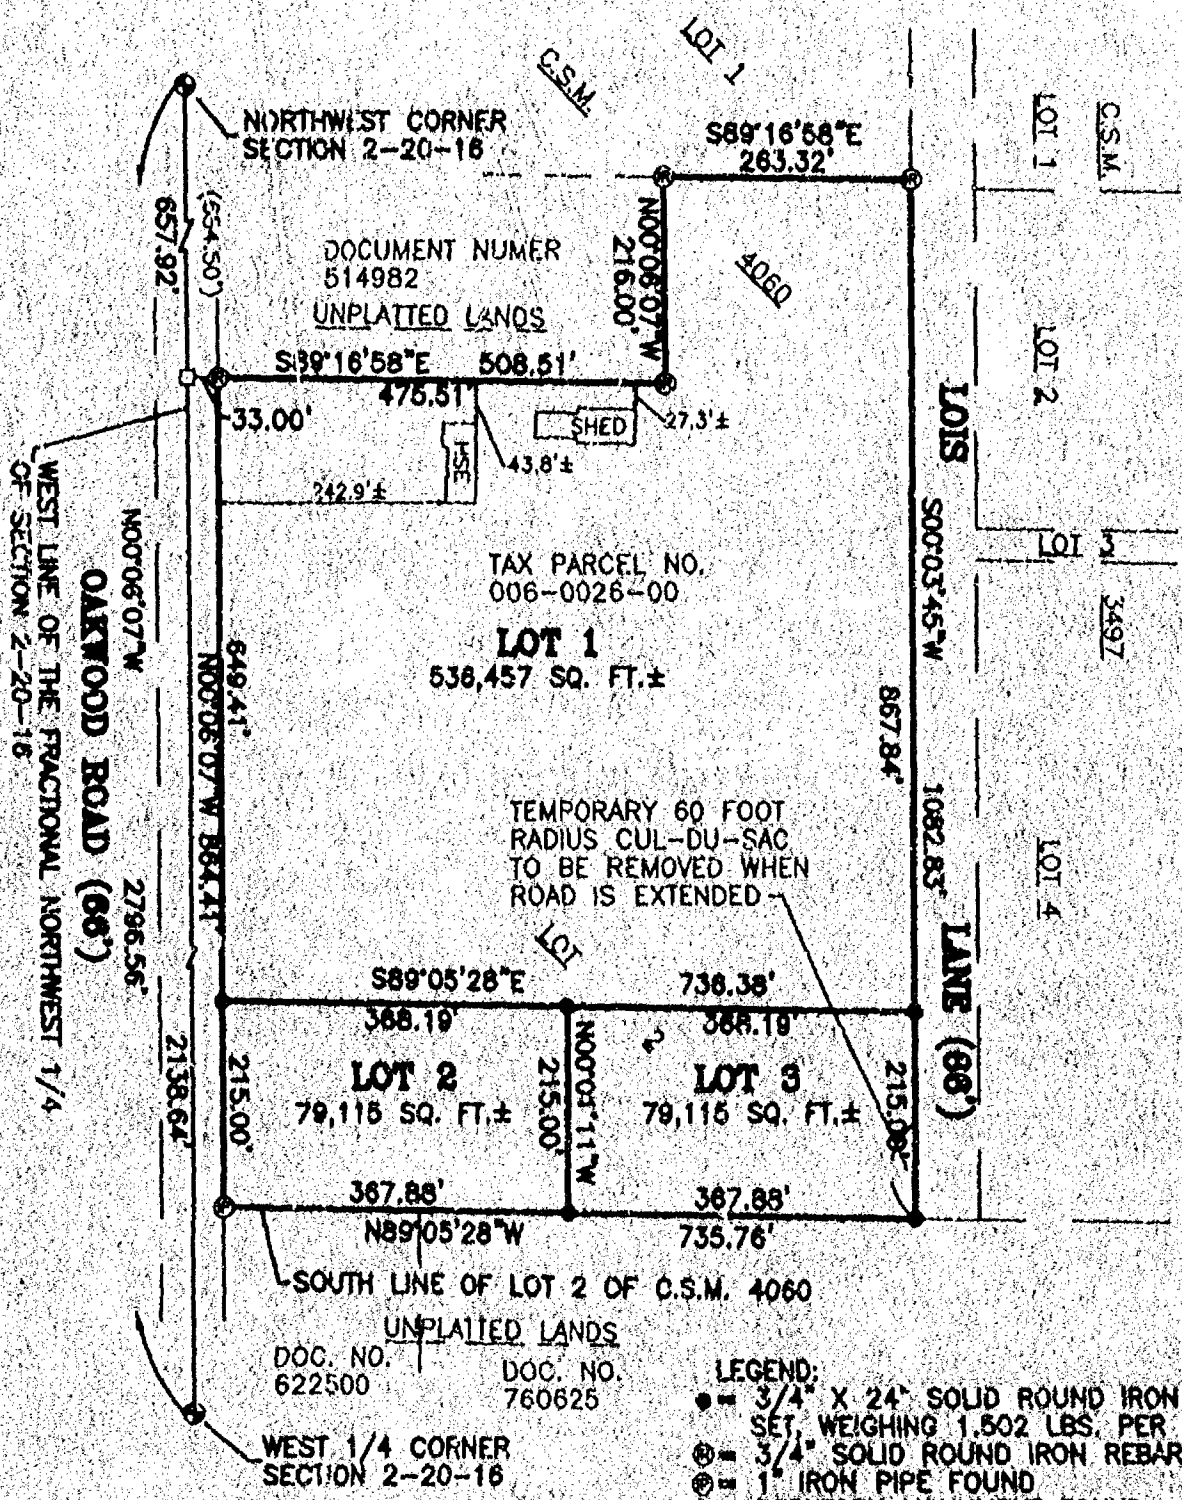

- LEGEND:
- = 3/4" X 24" SOLID ROUND IRON REBAR SET, WEIGHING 1.502 LBS. PER LIN. FT.
 - ⊙ = 3/4" SOLID ROUND IRON REBAR FOUND
 - ⊖ = 1" IRON PIPE FOUND
 - ⊕ = BERTSEN MONUMENT FOUND
 - = P.K. NAIL FOUND
 - () = RECORDED AS DISTANCE

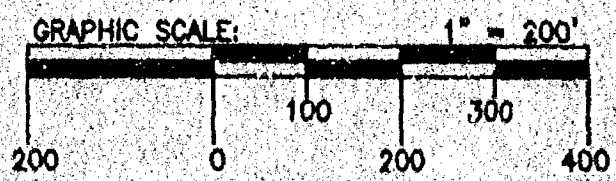

NORTH IS REFERENCED TO THE WEST LINE OF THE NORTHWEST 1/4 OF SECTION 2, TOWNSHIP 20 NORTH, RANGE 16 EAST, TOWN OF CLAYTON, WINNEBAGO COUNTY, WISCONSIN, WHICH IS ASSUMED TO BEAR N00°06'07"W.

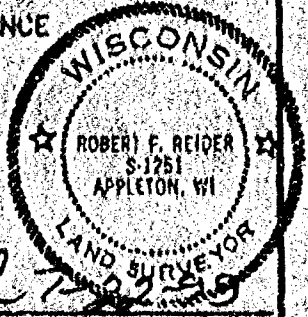

Robert F. Reider
ROBERT F. REIDER, RLS-1251
CAROW LAND SURVEYING CO., INC.
1837 W. WISCONSIN AVE., P.O. BOX 1297
APPLETON, WISCONSIN 54912-1297
A3525-99 (ac-jw DGV) 7-20-99

CERTIFIED SURVEY MAP NO. 4344**SURVEYOR'S CERTIFICATE:**

I, ROBERT F. REIDER, REGISTERED WISCONSIN LAND SURVEYOR, CERTIFY THAT I HAVE SURVEYED, DIVIDED, AND MAPPED ALL OF LOT 2 OF CERTIFIED SURVEY MAP NUMBER 4060 AS RECORDED IN VOLUME 1 OF CERTIFIED SURVEY MAPS ON PAGE 4060, LOCATED IN THE NORTHWEST 1/4 OF THE FRACTIONAL NORTHWEST 1/4, SECTION 2, TOWNSHIP 20 NORTH, RANGE 16 EAST, TOWN OF CLAYTON, WINNEBAGO COUNTY, WISCONSIN, BOUNDED AND DESCRIBED AS FOLLOWS: COMMENCING AT THE NORTHWEST CORNER OF SAID SECTION 2; THENCE S00-06-07E, 657.92 FEET (RECORDED AS 654.50 FEET) ALONG THE WEST LINE OF THE NORTHWEST 1/4 OF SECTION 2; THENCE S89-16-58E, 33.00 FEET TO A NORTHWEST CORNER OF LOT 2 OF SAID CERTIFIED SURVEY MAP NUMBER 4060 AND THE POINT OF BEGINNING; THENCE CONTINUING S89-16-58E, 475.51 FEET ALONG A NORTH LINE OF SAID LOT 2 TO A WEST LINE OF SAID LOT 2; THENCE N00-06-07W, 216.00 FEET ALONG SAID WEST LINE TO A NORTH LINE OF SAID LOT 2; THENCE S89-16-58E, 263.32 FEET ALONG SAID NORTH LINE TO THE WEST RIGHT-OF-WAY LINE OF LOIS LANE; THENCE S00-03-45W, 1082.83 FEET ALONG SAID WEST LINE TO THE SOUTH LINE OF LOT 2 OF CERTIFIED SURVEY MAP NO. 4060; THENCE N89-05-28W, 735.76 FEET ALONG SAID SOUTH LINE TO THE EAST RIGHT-OF-WAY LINE OF OAKWOOD ROAD; THENCE N00-06-07W, 864.41 FEET ALONG SAID EAST LINE TO THE POINT OF BEGINNING. SUBJECT TO ALL EASEMENTS AND RESTRICTIONS OF RECORD.

THAT I HAVE MADE SUCH SURVEY UNDER THE DIRECTION OF DON SHAW, 9670 N. OAKWOOD AVE., NEENAH, WI 54956.

THAT THIS MAP IS A CORRECT REPRESENTATION OF THE EXTERIOR BOUNDARY LINES OF THE LAND SURVEYED.

THAT I HAVE FULLY COMPLIED WITH THE PROVISIONS OF CHAPTER 236.34 OF THE WISCONSIN STATUTES AND THE SUBDIVISION ORDINANCE OF WINNEBAGO COUNTY.



Robert F. Reider 7-22-99
 ROBERT F. REIDER, RLS-1251 DATED
 CAROW LAND SURVEYING CO., INC.
 P.O. BOX 1297, 1837 W. WISCONSIN AVE.
 APPLETON, WISCONSIN 54912-1297
 A3525-99 (ac-jw RFR) 7-19-99

NOTES:

- (1) THIS CSM IS ALL OF TAX PARCEL NO. (S): 006-0026-00.
- (2) THE PROPERTY OWNER (S) OF RECORD IS (ARE): LOIS ANN SHAW.
- (3) THE CSM IS WHOLLY CONTAINED WITHIN THE PROPERTY DESCRIBED IN THE FOLLOWING RECORDED INSTRUMENT (S): DOCUMENT NUMBER 598650.

COUNTY PLANNING AND ZONING COMMITTEE APPROVAL:

PURSUANT TO THE WINNEBAGO COUNTY SUBDIVISION ORDINANCE, ALL REQUIREMENTS FOR APPROVAL HAVE BEEN FULFILLED. THIS CERTIFIED SURVEY MAP WAS APPROVED THIS 19th DAY OF August, 1999

Jeanne M. Sievert
 CHAIRPERSON, WINNEBAGO COUNTY PLANNING AND ZONING COMMITTEE.

CERTIFIED SURVEY MAP NO. 4344**TOWN BOARD CERTIFICATE:**

WE HEREBY CERTIFY THAT THE TOWN OF CLAYTON BOARD OF SUPERVISORS APPROVED THIS CERTIFIED SURVEY MAP ON THE 16 DAY OF August 1999.

Orlando E. Albers
TOWN CHAIRPERSON

Joanne M. Sever
TOWN CLERK

OWNER'S CERTIFICATE:

AS OWNER(S), I(WE) HEREBY CERTIFY THAT I(WE) CAUSED THE LAND DESCRIBED ON THIS CERTIFIED SURVEY MAP TO BE SURVEYED, DIVIDED AND MAPPED AS REPRESENTED HEREON. I(WE) ALSO CERTIFY THAT THIS MAP IS REQUIRED BY S.236.10 OR 236.12 OF THE WISCONSIN STATUTES TO BE SUBMITTED TO THE FOLLOWING FOR APPROVAL: TOWN OF CLAYTON AND WINNEBAGO COUNTY.

WITNESS THE HAND AND SEAL OF SAID OWNER(S) THIS 16 DAY OF August, 1999.

Lois Ann Shaw
LOIS ANN SHAW

STATE OF WISCONSIN)
)SS
COUNTY OF WINNEBAGO)

PERSONALLY CAME BEFORE ME THIS 16th DAY OF August, 1999, THE ABOVE NAMED PERSON(S) TO ME KNOWN TO BE THE PERSON(S) WHO EXECUTED THE FOREGOING INSTRUMENT AND ACKNOWLEDGED THE SAME.

Joanne M. Sever
NOTARY PUBLIC

MY COMMISSION EXPIRES 4/15/2002

TREASURER CERTIFICATE:


I HEREBY CERTIFY THAT THERE ARE NO UNPAID TAXES OR UNPAID SPECIAL ASSESSMENTS ON ANY OF THE LAND INCLUDED ON THIS CERTIFIED SURVEY MAP.

Joanne M. Sever
TOWN TREASURER

8/16/99
DATED

Maureen D. Dwyer
COUNTY TREASURER

8/17/99
DATED

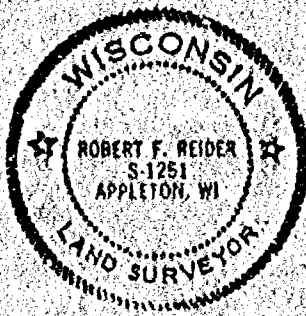

Robert F. Reider 7-22-99
ROBERT F. REIDER RLS-1251, DATED
CAROW LAND SURVEYING CO., INC.
1837 W. WISCONSIN AVE., P.O. BOX 1297
APPLETON, WISCONSIN 54912-1297
A3525-99 (a) JW RFR 7-19-99

SHEET 3 OF 3 SHEETS

1070013

REGISTER'S OFFICE
WINNEBAGO COUNTY, WI
RECORDED ON

08-20-1999 08:44 AM

VOL. 1 Pg. 4344
SUSAN WINNINGHOFF
REGISTER OF DEEDS

RECORDING FEE	16.00
TRANSFER FEE	
# OF PAGES	4

PLAT OF SURVEY

NW, CORNER
SECTION 2
T.20N., R.16E.
COUNTY MON.

SE, CORNER
SECTION 33
T.21N., R.16E.
P.K NAIL FOUND

N.1/4, CORNER
SECTION 2
T.20N., R.16E.
COUNTY MON.

WINNEGAMIE

DRIVE

(1505.42') S.89°12'06"E 471.76'

S.89°43'47"E 640.88'

NORTH LINE OF THE NW. 1/4 SECTION 2, T.20N., R.16E.

42.20'

S.89°18'31"E.

1113.85

46.03'

C.S.M. NO. 3213

LOT 3

408.01'
(407.35')

N.01°09'51"E.

LOT 2

C.S.M. NO. 3497

354.45'
(354.42')

1482.71'

C.S.M. NO. 3497

LOT 3

1524.90'

720.24'
(720.54')

PROPERTY SURVEY OF LANDS
DESCRIBED IN DOCUMENT NO. 530173

NOTE: DRAINAGE DITCH
LOCATION, FROM WINNEBAGO
COUNTY GIS MAPS AND WAS
NOT FIELD LOCATED

THIS DRAINAGE WAY MAY OR MAY
NOT BE A NAVIGABLE STREAM
AND HAS NOT BEEN VERIFIED BY
THE WISCONSIN DEPARTMENT
OF NATURAL RESOURCES
AS OF THIS DATE.

AREA

ROAD = 1.095 ACRES
LOT = 38.663 ACRES
TOTAL = 39.758 ACRES

LEGEND

- = 3/4" X 24" REBAR SET.
- = 1" IRON PIPE FOUND
- = 3/4" ROD FOUND
- ⊙ = COUNTY MONUMENT

CENTERLINE DRAINAGE DITCH

ALL BEARS REFERENCED TO
THE WEST LINE OF THE NW 1/4
SECTION 2, T.20N., R.16E., RECORDED
AS N.00°06'07"W

S.00°24'32"E.

1533.36'

PARTIAL FENCE IS LOCATED 6' TO 7' WEST OF DEEDED LINE

EAST LINE OF THE NW. 1/4 SECTION 2, T.20N., R.16E.

1487.33'

1298.42'

SOUTH LINE OF THE NE. 1/4 OF THE NW. 1/4 SECTION 2, T.20N., R.16E.

N.89°05'26"W

1154.65'

SURVEY FOR:

SURVEYOR'S CERTIFICATE:

I, LAWRENCE C. KRIESCHER, WISCONSIN REGISTERED LAND SURVEYOR, HEREBY CERTIFY
THAT I HAVE SURVEYED THE ABOVE DESCRIBED PROPERTY AND THE MAP SHOWN
IS A TRUE AND ACCURATE REPRESENTATION THEREOF TO THE BEST OF MY KNOWLEDGE
AND BELIEF.

DATED THIS 27 DAY OF July 1998

LAWRENCE C. KRIESCHER
WISCONSIN REGISTERED LAND SURVEYOR S-1599
LAWRENCE C. KRIESCHER



CENTER OF SECTION 2
T.20N., R.16E.
COUNTY MON

NOTEBOOK: 1 PAGE: 31



L.C. KRIESCHER AND ASSOCIATES
5251 GRANDVIEW ROAD
LARSEN, WI. 54947
920-836-3576

BOUNDARY SURVEY
&
LAND DESIGN

PROJECT NO. 990603
FILE NO. HUNSADER.DWG
DWG. NO. L-55

CERTIFIED SURVEY MAP NO. 4763

BEING PART OF THE NORTHEAST 1/4 OF THE FRACTIONAL NORTHEAST 1/4 OF SECTION 2, TOWNSHIP 20 NORTH, RANGE 16 EAST, TOWN OF CLAYTON, WINNEBAGO COUNTY, WISCONSIN.

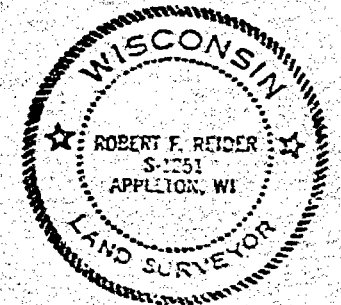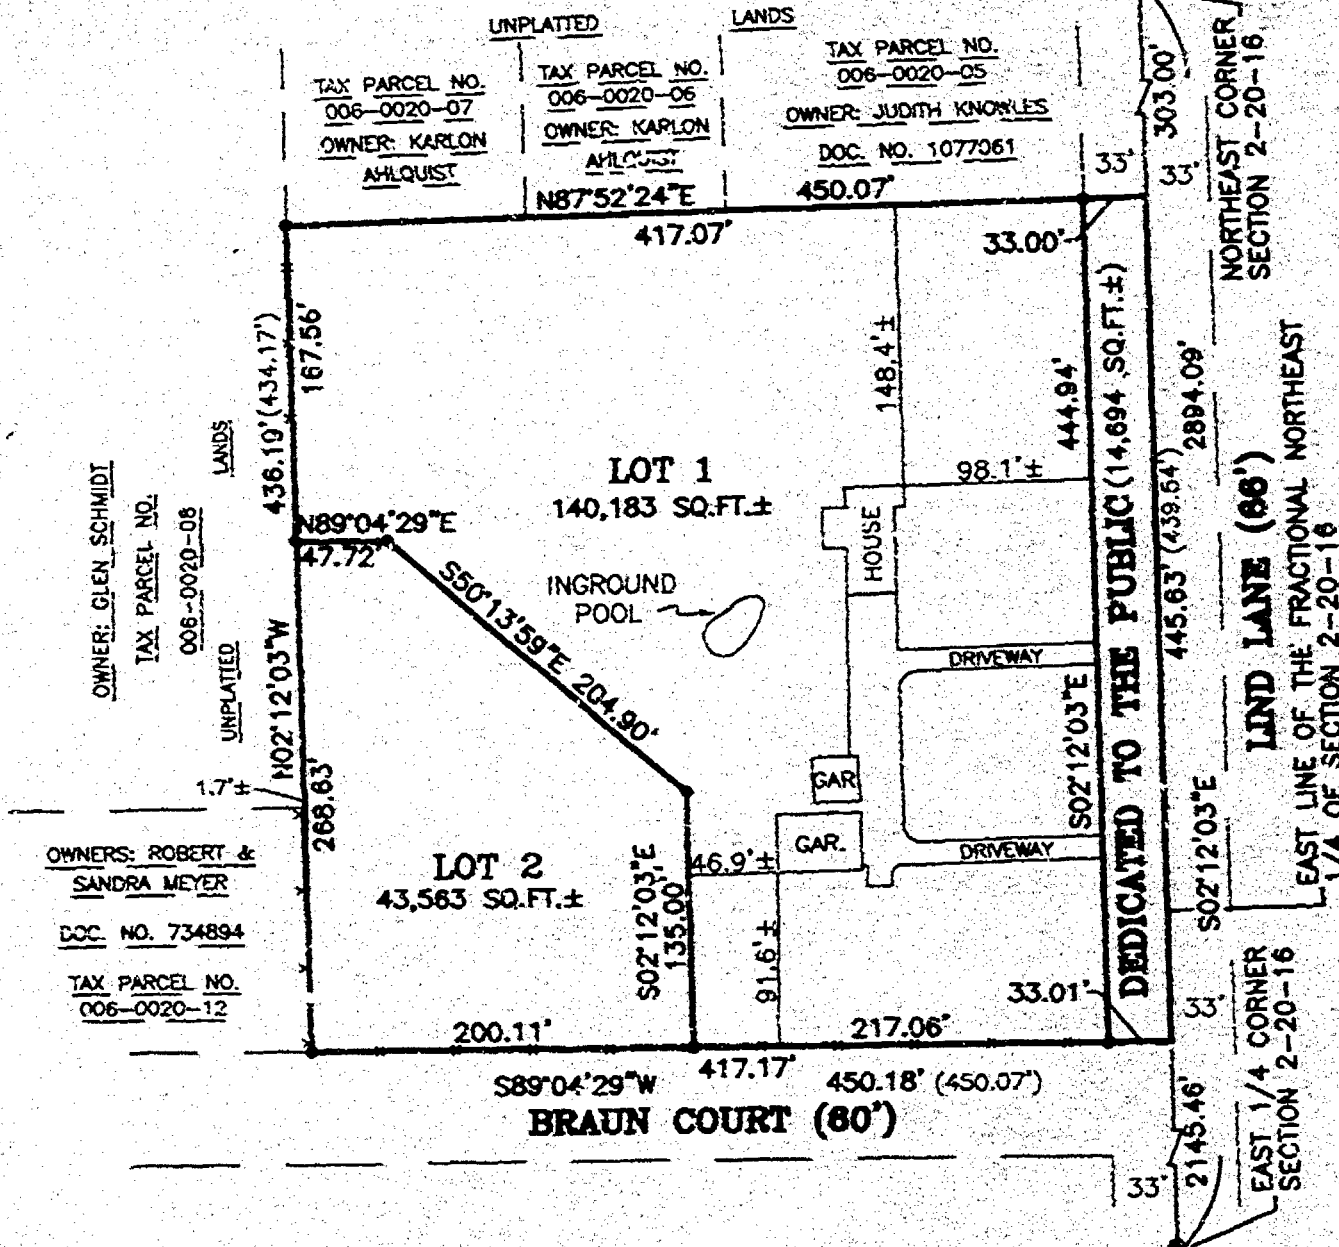

Robert F. Reider 4-9-01
 ROBERT F. REIDER, RLS-1251 DATED
 CAROW LAND SURVEYING CO., INC.
 1837 W. WISCONSIN AVE., P.O. BOX 1297
 APPLETON, WISCONSIN 54912-1297
 A3444-01 (kv-tm DGV) 2-28-01

CERTIFIED SURVEY MAP NO. 4263**SURVEYOR'S CERTIFICATE:**


I, ROBERT F. REIDER, REGISTERED WISCONSIN LAND SURVEYOR, CERTIFY THAT I HAVE SURVEYED, DIVIDED AND MAPPED PART OF THE NORTHEAST ¼ OF THE FRACTIONAL NORTHEAST ¼ OF SECTION 2, TOWNSHIP 20 NORTH, RANGE 16 EAST, TOWN OF CLAYTON, WINNEBAGO COUNTY, WISCONSIN, BOUNDED AND DESCRIBED AS FOLLOWS:

COMMENCING AT THE NORTHEAST CORNER OF SAID SECTION 2; THENCE S02°12'03"E, 303.00 FEET ALONG THE EAST LINE OF THE FRACTIONAL NORTHEAST ¼ OF SECTION 2 TO THE NORTH LINE OF LANDS DESCRIBED IN DOCUMENT NO. 713214 AND THE POINT OF BEGINNING; THENCE CONTINUING S02°12'03"E, 445.63 FEET (RECORDED AS 439.54 FEET) ALONG SAID EAST LINE TO THE NORTH RIGHT-OF-WAY LINE OF BRAUN COURT; THENCE S89°04'29"W, 450.18 FEET (RECORDED AS 450.07 FEET) ALONG SAID NORTH RIGHT-OF-WAY LINE TO THE WEST LINE OF LANDS DESCRIBED IN DOCUMENT NO. 713214; THENCE N02°12'03"W, 436.19 FEET (RECORDED AS 434.17 FEET) ALONG SAID WEST LINE TO THE NORTH LINE OF SAID DESCRIBED LANDS; THENCE N87°52'24"E, 450.07 FEET ALONG SAID NORTH LINE TO THE POINT OF BEGINNING. SUBJECT TO ALL EASEMENTS AND RESTRICTIONS OF RECORD.

THAT I HAVE MADE SUCH SURVEY UNDER THE DIRECTION OF LAEYENDECKER DEVELOPMENT CO., 130 MAIN ST., SUITE 104, MENASHA, WISCONSIN 54952.

THAT THIS MAP IS A CORRECT REPRESENTATION OF THE EXTERIOR BOUNDARY LINES OF THE LAND SURVEYED.

THAT I HAVE FULLY COMPLIED WITH THE PROVISIONS OF CHAPTER 236.34 OF THE WISCONSIN STATUTES AND THE SUBDIVISION ORDINANCE OF WINNEBAGO COUNTY.

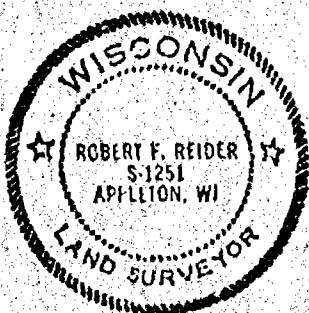

Robert F. Reider 3-8-01
 ROBERT F. REIDER, RLS-1251 DATED
 CAROW LAND SURVEYING CO., INC.
 P.O. BOX 1297, 1837 W. WISCONSIN AVE.
 APPLETON, WISCONSIN 54912-1297
 A3444-01 (kv-tm RFR) 2-27-01

NOTES:

- 1) THIS CSM IS ALL OF TAX PARCEL NO. (S): 006-0020-00.
- 2) THE PROPERTY OWNER (S) OF RECORD IS (ARE): JAMES E. VERHAGEN & DARLEEN B. VERHAGEN.
- 3) THE CSM IS WHOLLY CONTAINED WITHIN THE PROPERTY DESCRIBED IN THE FOLLOWING RECORDED INSTRUMENT (S): DOCUMENT NO. 713214.

TOWN BOARD CERTIFICATE:

WE HEREBY CERTIFY THAT THE TOWN OF CLAYTON BOARD OF SUPERVISORS APPROVED AND ACCEPTED THIS CERTIFIED SURVEY MAP ON THE 16th DAY OF April, 2001.

William E. Schermer
 TOWN CHAIRPERSON

Joanne M. Sievert
 TOWN CLERK

CERTIFIED SURVEY MAP NO. 4763**OWNER'S CERTIFICATE:**

AS OWNER (S), I (WE) HEREBY CERTIFY THAT I (WE) CAUSED THE LAND DESCRIBED ON THIS CERTIFIED SURVEY MAP TO BE SURVEYED, DIVIDED, MAPPED AND DEDICATED AS REPRESENTED HEREON. I (WE) ALSO CERTIFY THAT THIS MAP IS REQUIRED BY S.236.10 OR 236.12 OF THE WISCONSIN STATUTES TO BE SUBMITTED TO THE FOLLOWING FOR APPROVAL: TOWN OF CLAYTON AND WINNEBAGO COUNTY.

WITNESS THE HAND AND SEAL OF SAID OWNER (S) THIS 30th DAY OF March, 2001.


James E. Verhagen
JAMES E. VERHAGEN

Darleen B. Verhagen
DARLEEN B. VERHAGEN

STATE OF WISCONSIN)
)SS
COUNTY OF WINNEBAGO)

PERSONALLY CAME BEFORE ME THIS 30th DAY OF March, 2001, THE ABOVE NAMED PERSON (S) TO ME KNOWN TO BE THE PERSON (S) WHO EXECUTED THE FOREGOING INSTRUMENT AND ACKNOWLEDGED THE SAME.

Thomas L. Heroux
NOTARY PUBLIC

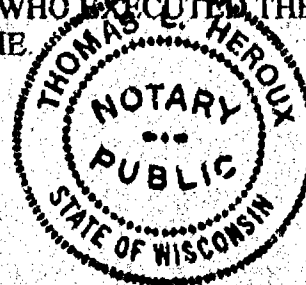

MY COMMISSION EXPIRES: 7-22-2001

COUNTY PLANNING AND ZONING COMMITTEE APPROVAL:

PURSUANT TO THE WINNEBAGO COUNTY SUBDIVISION ORDINANCE, ALL REQUIREMENTS FOR APPROVAL HAVE BEEN FULFILLED. THIS CERTIFIED SURVEY MAP WAS APPROVED THIS 3rd DAY OF April, 2001.

Joanne M. Sievert
CHAIRPERSON, WINNEBAGO COUNTY PLANNING AND ZONING COMMITTEE


TREASURER CERTIFICATE:

I HEREBY CERTIFY THAT THERE ARE NO UNPAID TAXES OR UNPAID SPECIAL ASSESSMENTS ON ANY OF THE LAND INCLUDED ON THIS CERTIFIED SURVEY MAP.

Joanne M. Sievert 4/19/01 Diana M. Hellmann 4-23-01
TOWN TREASURER DATED COUNTY TREASURER Deputy DATED

Robert F. Reider 3-8-01
ROBERT F. REIDER, RLS-1251 DATED
CAROW LAND SURVEYING CO., INC.
1837 W. WISCONSIN AVE., P.O. BOX 1297
APPLETON, WISCONSIN 54912-1297
A3444-01 (kv-tin RFR) 2-27-01

SHEET 3 OF 3 SHEETS

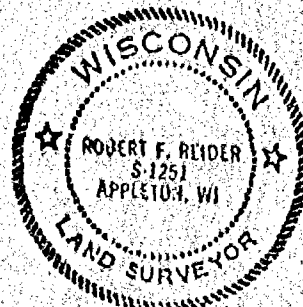

1126195

REGISTER'S OFFICE
WINNEBAGO COUNTY, WI
RECORDED ON

04-23-2001 08:54 AM

101-1 P-4763
SUSAN WINNINGHOFF
REGISTER OF DEEDS

RECORDING FEE 15.00
TRANSFER FEE
OF PAGES 4


Eslon

CERTIFIED SURVEY MAP NO. 4692

LOT 23 AND OUTLOT 7, WINDFIELD PLACE
LOCATED IN PART OF THE SOUTHEAST 1/4 OF SECTION 2,
TOWN 20 NORTH, RANGE 16 EAST, TOWN OF CLAYTON,
WINNEBAGO COUNTY, WISCONSIN




BEARINGS ARE ORIENTATED TO MATCH
WINDFIELD PLACE PLAT BEARINGS

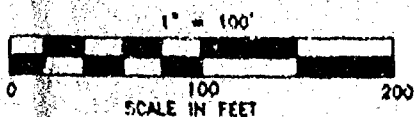

SURVEY FOR: MIKE COENEN
9351 MEMORY LANE
NEENAH, WI 54956

NUMBER C1
RADIUS 267.00
DELTA ANGLE 29°02'52"
ARC LENGTH 135.36
CHORD DIRECTION S 14°00'15" E
CHORD LENGTH 133.92


LOT 1 WILL BE LIMITED TO
1 DRIVEWAY ACCESS

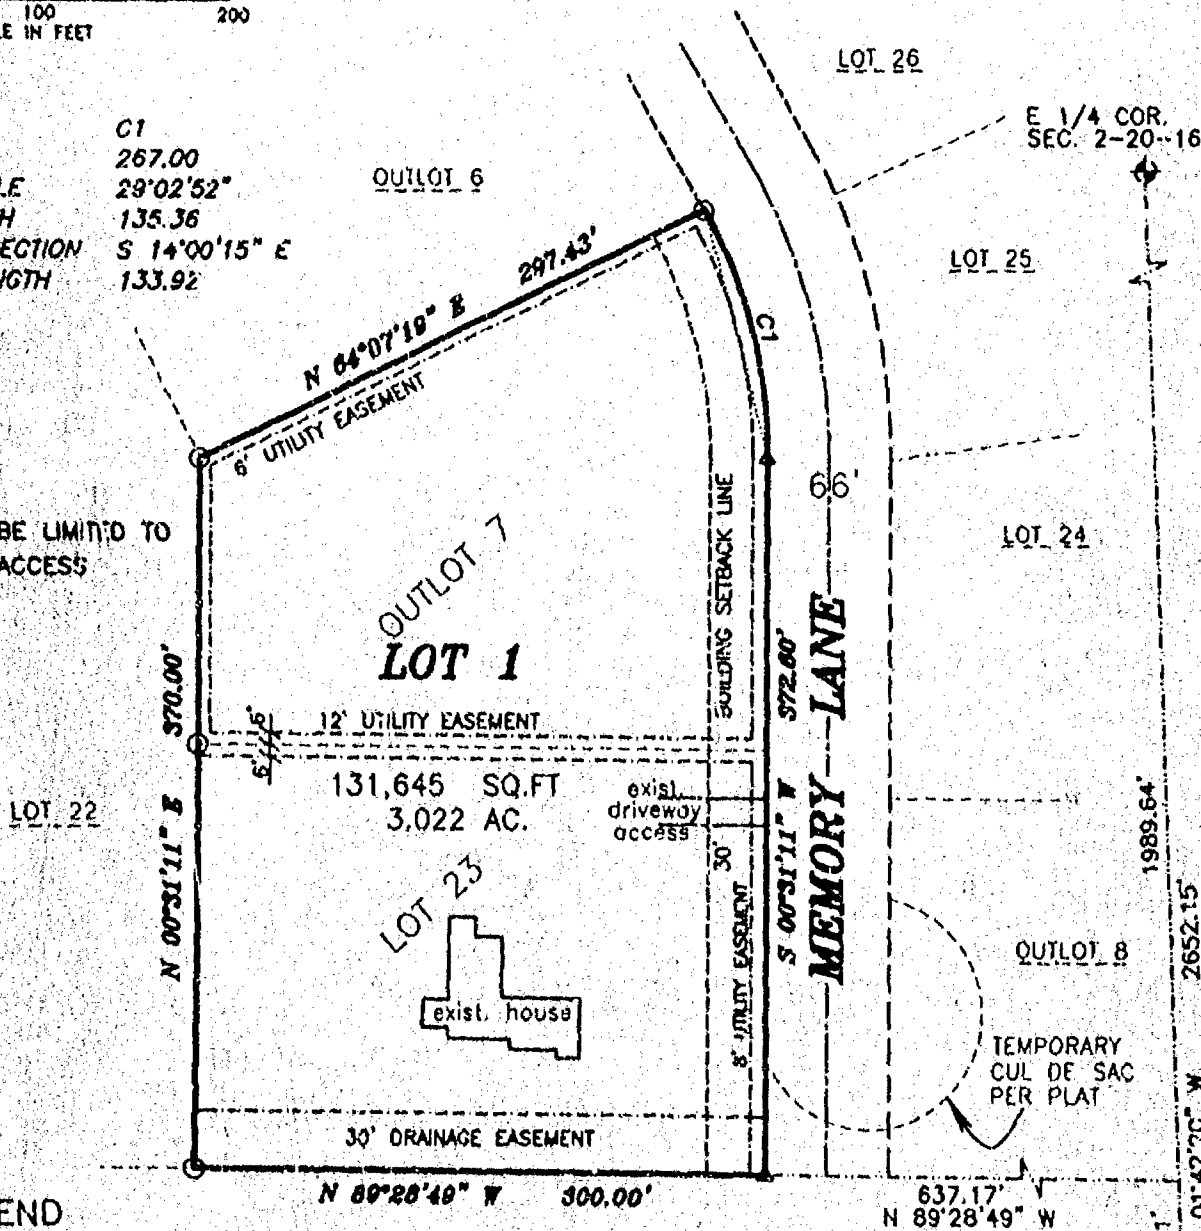

LEGEND

- 3/4" STEEL REINFORCING BAR SET, 24" LONG, WEIGHING 1.502 LBS. PER LIN. FOOT
- 1" IRON PIPE SET, 24" LONG, WEIGHING 1.130 LBS. PER LIN. FOOT
- ▲ 1-1/4" STEEL REINFORCING BAR SET, 30" LONG, WEIGHING 4.303 LBS. PER LIN. FOOT
- X CHISELED "X" SET
- 3/4" REBAR FOUND
- 1" IRON PIPE FOUND
- △ 1-1/4" REBAR FOUND
- 2" IRON PIPE FOUND
- CHISELED "X" FOUND
- ◆ GOVERNMENT CORNER
- FENCE LINE
- () RECORDED AS

UNPLATTED LANDS

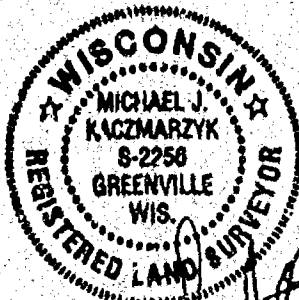

Michael J. Kaczmarzyk
OCTOBER 16, 2000

SE CORNER
SEC. 2-20-16



Martenson & Eisele, Inc.
Engineering - Surveying - Planning
1919 American Court
Neenah, WI 54956
(920) 731-0381
Fax (920) 733-8571
E-MAIL mail@mrtenson-eisele.com

PROJECT NO. 267-194
FIELD BOOK PAGE
FILE 267194 SHEET 1 OF 3
THIS INSTRUMENT WAS DRAFTED BY: poe

CERTIFIED SURVEY MAP NO. 4692

SURVEYOR'S CERTIFICATE:


I, Michael J. Kaczmarzyk, Registered Land Surveyor, do hereby certify:

That I have surveyed, divided and mapped at the direction of the Mike Coenen, all of Lot 23 and all of Outlot 7, WINDFIELD PLACE, located in part of the Southeast 1/4 of Section 2, Town 20 North, Range 10 East, Town of Clayton, Winnebago County, Wisconsin, containing 131,645 square feet (3.022 acres). Subject to all easements and restrictions of record.

That I have fully complied with Chapter 236.34 of the Wisconsin Statutes in surveying, dividing and mapping the same and the Town of Clayton, and Winnebago County Subdivision Ordinances.

This map is a correct representation of all of the exterior boundaries of land surveyed and the division thereof.

Given under my hand this 16TH day of OCTOBER, 2008.

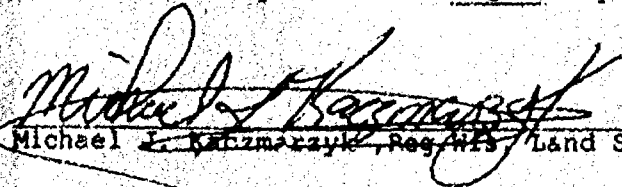

Michael J. Kaczmarzyk, Reg. Wis. Land Surveyor, S-2256




CERTIFIED SURVEY MAP NO. 4692

OWNERS CERTIFICATE:

As owners we, the undersigned, hereby certify that we caused the land above described to be surveyed, divided and mapped to the public all as shown and represented on this map.

Michael W. Coenen 11/30/00
Michael Coenen Date

Jill E. Coenen 12-1-00
Jill Coenen Date

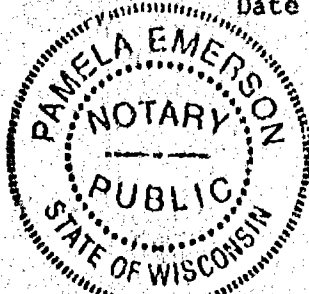

State of Wisconsin)
Winnebago County) SS

Personally came before me on the 1 day of December, 2000, the above owners to me known to be the persons who executed the foregoing instrument and acknowledge the same.

Pamela Emerson My Commission Expires 08-01-04
Notary

CERTIFICATE OF PLANNING COMMITTEE:

Pursuant to the Land Subdivision Regulations of the County of Winnebago, Wisconsin, all the requirements for approval have been fulfilled. This Minor Subdivision was approved by the Winnebago County Planning and Zoning Committee on 2nd day of December, 2000.

Joanne M. Sievert
Chairman, Planning and Zoning Committee

TREASURER'S CERTIFICATE:

I hereby certify that there are no unpaid taxes or unpaid special assessments on any of the lands shown hereon.

Joanne M. Sievert
Town Treasurer
12/6/00
Date:

Mark Kueger
County Treasurer
12-1-00
Date:

TOWN APPROVAL:

We hereby certify that the Town of Clayton has reviewed and approved this certified survey map.

Chad E. Schuler 11/16/00
Town Chairman Date

Joanne M. Sievert 12/6/00
Town Clerk Date

This Certified Survey Map is contained wholly within the property described in the following recorded instruments:

Owners of record:
Michael & Jill Coenen

Recording information:
Doc. # 912478
Doc. # 1090051

Parcel number:
006-1218-00
006-1236-00



PROJECT NO. 267-194
FIELD BOOK PAGE
FILE 267194a SHEET 3 OF 3
THIS INSTRUMENT WAS DRAFTED BY: p04


Michael J. Kaczmarzyk
OCTOBER 16, 2000

CERTIFIED SURVEY MAP NO. 3429


BEING ALL OF LOT 1 OF CERTIFIED SURVEY MAP NUMBER 4344 AS RECORDED IN VOLUME 1 OF CERTIFIED SURVEY MAPS ON PAGE 4344 AS DOCUMENT NUMBER 1070013, LOCATED IN THE NORTHWEST 1/4 OF THE FRACTIONAL NORTHWEST 1/4 OF SECTION 2, TOWNSHIP 20 NORTH, RANGE 16 EAST, TOWN OF CLAYTON, WINNEBAGO COUNTY, WISCONSIN.

TAX PARCEL NUMBER:
008-50,16-00

PRESENTLY OWNED BY RECORD
DONALD & LOIS ALAN SMITH

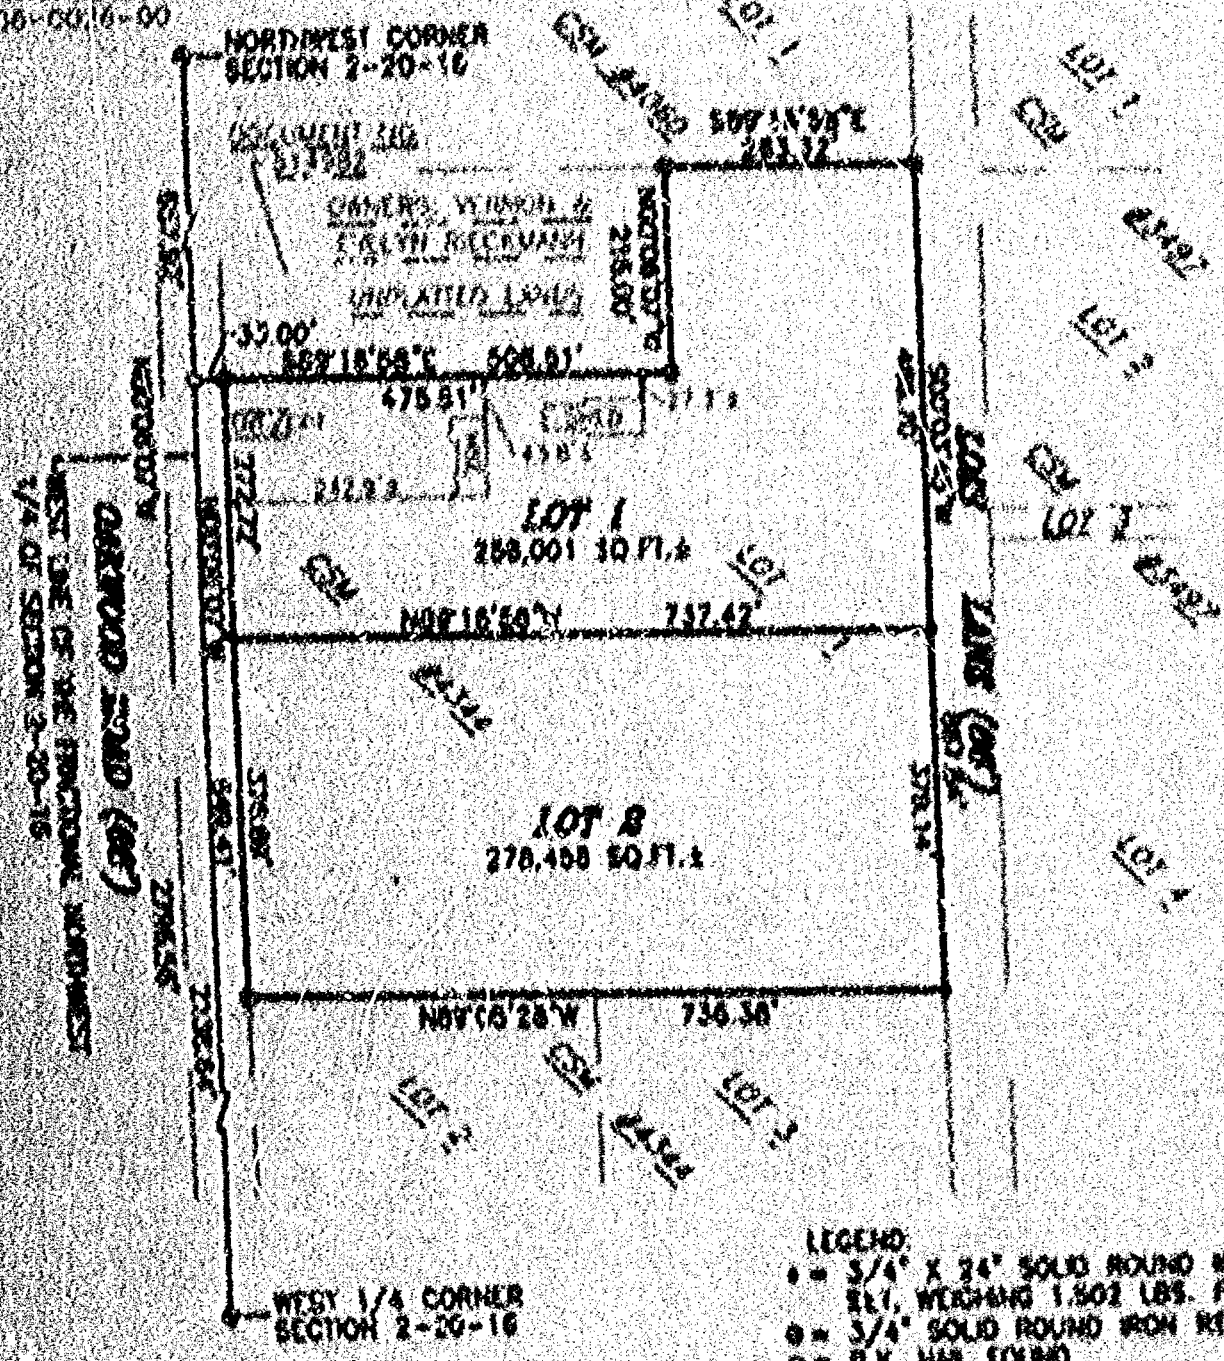

- LEGEND:**
- = 3/4" X 24" SOLID ROUND IRON REBAR SET, WEIGHING 1.502 LBS. PER LIN. FT.
 - = 3/4" SOLID ROUND IRON REBAR FOUND
 - = P.M. MARK FOUND
 - = DEBETSEN MONUMENT FOUND

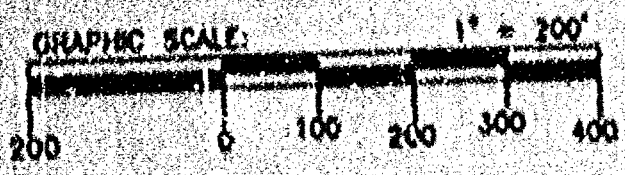

NORTH IS REFERENCED TO THE WEST LINE OF THE FRACTIONAL NORTHWEST 1/4 OF SECTION 2, TOWNSHIP 20 NORTH, RANGE 16 EAST, TOWN OF CLAYTON, WINNEBAGO COUNTY, WISCONSIN, WHICH IS ASSUMED TO BEAR N00°06'07\"/>



6-19-03
CHRISTOPHER J. HAREULT, RLS-2259 DATED
CARON LAND SURVEYING CO., INC.
1837 W. WISCONSIN AVE., P.O. BOX 1297
APPLETON, WISCONSIN 54912-1297
PHONE 920-731-4168
A3525-03 (cp-jp 00V) 8-18-03

OWNER'S CERTIFICATE:

WITNESS THE HAND AND SEAL OF SAID OWNER (S) THIS 3 DAY
OF July, 2001

OF *July*, 2001
Donald W. Shaw
 DONALD W. SHAW

Lois Ann Shaw
LOIS ANN SHAW

STATE OF WISCONSIN)
)SS
COUNTY OF WINNEBAGO)

PERSONALLY CAME BEFORE ME THIS 3 DAY OF August, 2003, THE ABOVE NAMED PERSON (S) TO ME KNOWN TO BE THE PERSON (S) WHO EXECUTED THE FOREGOING INSTRUMENT AND ACKNOWLEDGED THE SAME.

NOTARY PUBLIC

MY COMMISSION EXPIRES 07-16-06

TREASURER CERTIFICATE:

THEREBY CERTIFY THAT THERE ARE NO UNPAID TAXES OR UNPAID SPECIAL ASSESSMENTS ON ANY OF THE LAND INCLUDED ON THIS CERTIFIED SURVEY MAP

James M. Seaver
TOWN TREASURER

7/24/67
DATED

James M. Helmer
COUNTY TREASURER

DATED 7-20-64




 6-18-03
 CHRISTOPHER E. PERREAULT, RLS-2249 DATED
 CAROW LAND SURVEYING CO., INC
 1837 W. WISCONSIN AVE., P.O. BOX 1297
 APPLETON, WISCONSIN 54912-1297
 PHONE 920-731-4168
 A1325-03 (cp-bw RFR) 6-18-03

SHEET 3 OF 3 SHEETS

100-443887-100

STATE OF WISCONSIN
WINNEBAGO COUNTY

WINNEBAGO COUNTY CERTIFIED SURVEY MAP NO. 4856

ALL OF TRACT 1 OF C.S.M. NO. 500 AND BEING A PART OF THE SW 1/4 OF THE SW 1/4 OF SECTION 2, T.21N., R.17E., TOWNSHIP OF CLAYTON, WINNEBAGO COUNTY, WISCONSIN

POST 1 OF 3


SURVEY FOR PLAT BIRCHALL
37M BIRCHALL LN
WISCONSIN, WI 54901

W. 1/4 CORNER
SECTION 2
T.21N., R.17E.

NOTE TO FARMER
THE LOTS CREATED IN THIS CERTIFIED SURVEY MAP ARE SUBJECT TO
PROPERTIES THAT ARE OF THE DATE OF THIS SURVEY. THE SURVEY MAPS
AND PLANS THEREON ARE HEREBY BELIEVED THAT THE REVENUES
ASSOCIATED WITH THE AGRICULTURAL USE OF THE PROPERTY OR
CONFLICT WITH THE CREATING OF THIS PROPERTY. THIS STATEMENT
IS INTENDED TO PROVIDE FARMERS WITH NOTICE THAT AGRICULTURAL
ACTIVITIES MAY EXIST ON THE ADJACENT PROPERTY.

LAND OWNED BY
INDIVIDUALS AND FARMERS.

THE SW 1/4 OF SECTION 2, T.21N., R.17E.,
AND BEING A PART OF THE SW 1/4 OF THE SW 1/4 OF
SECTION 2, T.21N., R.17E., TOWNSHIP OF CLAYTON,
WINNEBAGO COUNTY, WISCONSIN

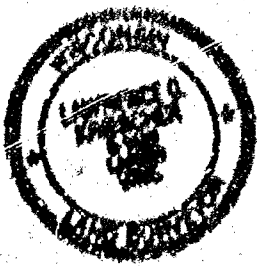

DATED THE 18TH DAY OF June 2001

Lawrence O. Kriescher
WINNEBAGO COUNTY REGISTERED LAND SURVEYOR R-1009
LAWRENCE O. KRIESCHER

LEGEND

- 3/4" x 3/4" IRON PEGS (100 LBS. PER LINEAL FOOT BEY.)
- 1" IRON PIPE FOUND
- 2" IRON PIPE FOUND
- COUNTY MONUMENT FOUND

WISNER LANE

(PRIVATE ROAD)

PROJECT NO. 21000
FILE 21000-000

NO. 11, PG. 16

LOCATED BY THIS SURVEY FOR PURPOSES AND RECORD

6.50' 45" 11
6.50' 45" 11

LAND OWNED BY
NORTHWESTERN


LAND OWNED BY
INDIVIDUALS AND FARMERS.

LOT 4

C.S.M. NO. 2785

SCALE: 1" = 50'

LOT 3

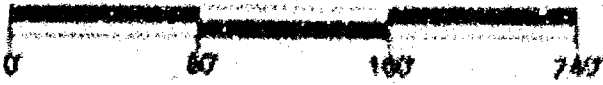

L.C. KRIESCHER AND ASSOCIATES LLC.
5251 GRANDVIEW ROAD
LARSEN, WI 54947
920-830-3570

THIS INSTRUMENT DRAFTED BY L.C. KRIESCHER DWG. NO. L-103

SHEET 1 OF 1

WINNEBAGO COUNTY CERTIFIED SURVEY MAP

ALL OF TRACT 1 OF C.S.M. NO. 509 AND BEING A PART OF THE SW 1/4 OF THE SW 1/4 OF SECTION 12, T.20N., R.10E., TOWN OF CLAYTON, WINNEBAGO COUNTY, WISCONSIN.

SURVEYOR'S CERTIFICATE:

I, LAWRENCE C. KRESCHER WISCONSIN REGISTERED LAND SURVEYOR OF L.C. KRESCHER AND ASSOCIATES S.C., CERTIFY THAT I HAVE SURVEYED, DIVIDED AND MAPPED UNDER THE DIRECTION OF HENRY BRIDELL, ALL OF TRACT 1 OF CERTIFIED SURVEY MAP NUMBER 509, RECORDED IN VOLUME 1 ON PAGE 509 OF CERTIFIED SURVEY MAPS AS DOCUMENT NUMBER 528309 AND BEING A PART OF THE SW 1/4 OF THE SW 1/4 OF SECTION 12, T.20N., R.10E., TOWN OF CLAYTON, WINNEBAGO COUNTY, WISCONSIN CONTAINING 88.112 AC BOWME FEE (2.352 ACRES) OF LAND AND BEING DESCRIBED AS FOLLOWS:

COMMENCING AT THE SOUTHWEST CORNER OF SAID SECTION 12 THENCE NORTH 81° 01' 01" WEST ALONG THE WEST LINE OF THE SW 1/4 OF SAID SECTION 12 THENCE S 89° 51' 18" E 721.84 FEET TO THE POINT OF BEGINNING THENCE CONTINUOUS S 89° 51' 18" E 200.24 FEET THENCE S 0° 10' 30" W 400.23 FEET TO THE CENTERLINE OF WINDY LAKE (A PRIVATE ROAD) THENCE N 89° 48' 18" W 200.24 FEET ALONG SAID CENTERLINE THENCE N 10° 43' 18" E 400.05 FEET TO THE POINT OF BEGINNING AND BEING SUBJECT TO ALL EASEMENTS AND RESTRICTIONS OF RECORD.

THAT SUCH IS A CORRECT REPRESENTATION OF ALL EXTERIOR BOUNDARIES OF LAND SURVEYED THAT I HAVE FULLY COMPLIED WITH THE PROVISIONS OF CHAPTER 236.34 OF THE WISCONSIN STATUTES AND THE LAND SURVEYOR'S OATH OF WINNEBAGO COUNTY AND THE TOWN OF CLAYTON IN SURVEYING AND MAPPING THE SAME.

DATED THIS 10TH DAY OF JUNE, 2001

Lawrence C. Krescher
WINNEBAGO COUNTY REGISTERED LAND SURVEYOR S. 1599
LAWRENCE C. KRESCHER



WINNEBAGO COUNTY PLANNING AND ZONING COMMITTEE:

ALL OF TRACT 1 OF CERTIFIED SURVEY MAP NUMBER 509 RECORDED IN VOLUME 1 ON PAGE 509 AS DOCUMENT NUMBER 528309 AND BEING A PART OF THE SW 1/4 OF THE SW 1/4 OF SECTION 12, T.20N., R.10E., TOWN OF CLAYTON, WINNEBAGO COUNTY, WISCONSIN SUSAN M. BRIDELL OWNER IS HEREBY APPROVED

9/14/01
DATE

Susan M. Bridell
SO AUTHORIZED REPRESENTATIVE

TOWN BOARD APPROVAL

THIS CERTIFIED SURVEY MAP HAS BEEN REVIEWED AND APPROVED BY THE TOWN BOARD OF THE TOWN OF CLAYTON WINNEBAGO COUNTY, WISCONSIN.

9/13/01
DATE

Adam E. Schroeder
TOWN BOARD REPRESENTATIVE

THIS CERTIFIED SURVEY MAP IS ALL OF TAX PARCELS NO. 00003104 AND 0000310401 OWNERS OF RECORD IS SUSAN M. BRIDELL

THIS C.S.M. IS CONTAINED WHOLLY WITHIN THE PROPERTY DESCRIBED IN THE FOLLOWING RECORDED DOCUMENT 267180

Vol 1 Pg 4856

64311201

WINNEBAGO COUNTY CERTIFIED SURVEY MAP

ALL OF TRACT 1 OF C.B.M. NO. 509 AND BEING A PART OF THE NW 1/4 OF THE SW 1/4 OF SECTION 2, T.20N., R.16E., TOWN OF CLAYTON, WINNEBAGO COUNTY, WISCONSIN

OWNER'S CERTIFICATE:

AS OWNER I HEREBY CERTIFY THAT I CAUSED THE LAND ON THE CERTIFIED SURVEY MAP TO BE SURVEYED, DIVIDED, AND MAPPED AS REPRESENTED ON THIS MAP IN THE PRESENCE OF:

Susan M. Breedell
SUSAN M. BREDELL

STATE OF WISCONSIN
WINNEBAGO COUNTY

PERSONALLY CAME BEFORE ME THIS 11th DAY OF July, 2001 THE ABOVE NAMED SUSAN M. BREDELL KNOWN TO ME TO BE THE PERSON WHO EXECUTED THE FOREGOING INSTRUMENT AND ACKNOWLEDGE THE SAME.

Joanna M. Shewert
NOTARY PUBLIC Winnebago WISCONSIN

MY COMMISSION EXPIRES 4-15-02

COUNTY TREASURER'S CERTIFICATE:

I, BEING DULY ELECTED, QUALIFIED AND ACTING TREASURER OF THE COUNTY OF WINNEBAGO, DO HEREBY CERTIFY THAT THE RECORDS IN MY OFFICE SHOW NO UNPAID TAX BILLS AND NO UNPAID TAXES OR SPECIAL ASSESSMENTS OF 11/16/01 AFFECTING THE LANDS INCLUDED IN THIS CERTIFIED SURVEY.

DATED 9/14/01

Nancy K. Kuehn
COUNTY TREASURER

CERTIFICATE OF TOWN TREASURER


I, BEING DULY ELECTED, QUALIFIED AND ACTING TOWN TREASURER OF THE TOWN OF CLAYTON, DO HEREBY CERTIFY THAT IN ACCORDANCE WITH THE RECORDS IN MY OFFICE, SHOW NO UNPAID TAXES SPECIAL ASSESSMENTS AS OF 9/14/01 AFFECTING THE LANDS INCLUDED IN THIS CERTIFIED SURVEY MAP.

DATED 9/14/01

Joanna M. Shewert
TOWN TREASURER

DATED THE 18th DAY OF June, 2001

Lawrence O. Krieborn
WINNEBAGO REGISTERED LAND SURVEYOR S-1594
LAWRENCE O. KRIEBORN

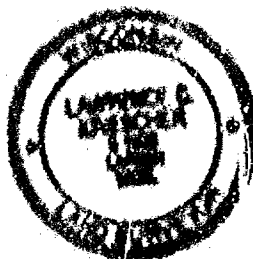

DWG. NO. L-103

1146347

REGISTER'S OFFICE
WINNEBAGO COUNTY, WI
RECORDED ON
MAY 17 1966
89-14-2001 80:23 PM

DEAN WINNEBAGO
REGISTER OF DEEDS

RECORDS FE 12.00
TRANSFER FE
\$ 7.00

ecrow



CERTIFIED SURVEY MAP NO. 4836

PART OF THE SOUTHWEST 1/4 OF THE NORTHWEST 1/4 AND ALL OF THE SOUTHEAST 1/4 OF THE NORTHWEST 1/4 OF SECTION 27, TOWNSHIP 20 NORTH, RANGE 10 EAST, COUNTY OF CLAYTON, WINNEBAGO COUNTY, WISCONSIN.

UNPLATTED LAND

S 00°24'26" E 1298.40'
628.30' 600.10'

STATIONED AND MEASURED TO THE CORNER
THE 1/4 SECTION 27, TOWNSHIP 20 NORTH,
RANGE 10 EAST, COUNTY OF CLAYTON,
WINNEBAGO COUNTY, WISCONSIN.




SURVEY FOR
PAT THOMPSON
3410 TARPACH RD
MILWAUKEE, WI 53235

CURVE DATA	DATA	CHORD BEARING	CHORD LENGTH
Curve 1	80°05'28" E 176°15'38" W 80°05'28" E	S 80°05'28" E N 80°05'28" E S 80°05'28" E	2417.51' 1791.52' 2417.51'
Curve 2	80°05'28" E 176°15'38" W 80°05'28" E	S 80°05'28" E N 80°05'28" E S 80°05'28" E	2417.51' 1791.52' 2417.51'

LOIS LANE


LEGEND

- 1" HIGH PIPE SET, 1" LONG
- MEASURING 1 1/2" LONG PER IN. 100'
- 1/4" HIGH PIPE FOUND
- 1" HIGH PIPE FOUND
- SET CHAINS 1" ON ROCK
- CHAINS 1/4" LONG

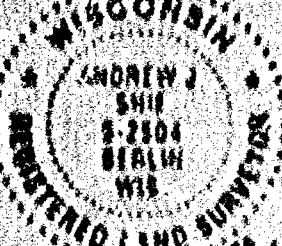

Ordered by
June 25, 2001

M.E. Martenson & Elsie, Inc.
Engineering • Surveying • Planning
109 W. Main St.
Oshkosh, WI 54901
(920) 443-8140
Fax (920) 443-8140
E-mail: info@meel.com

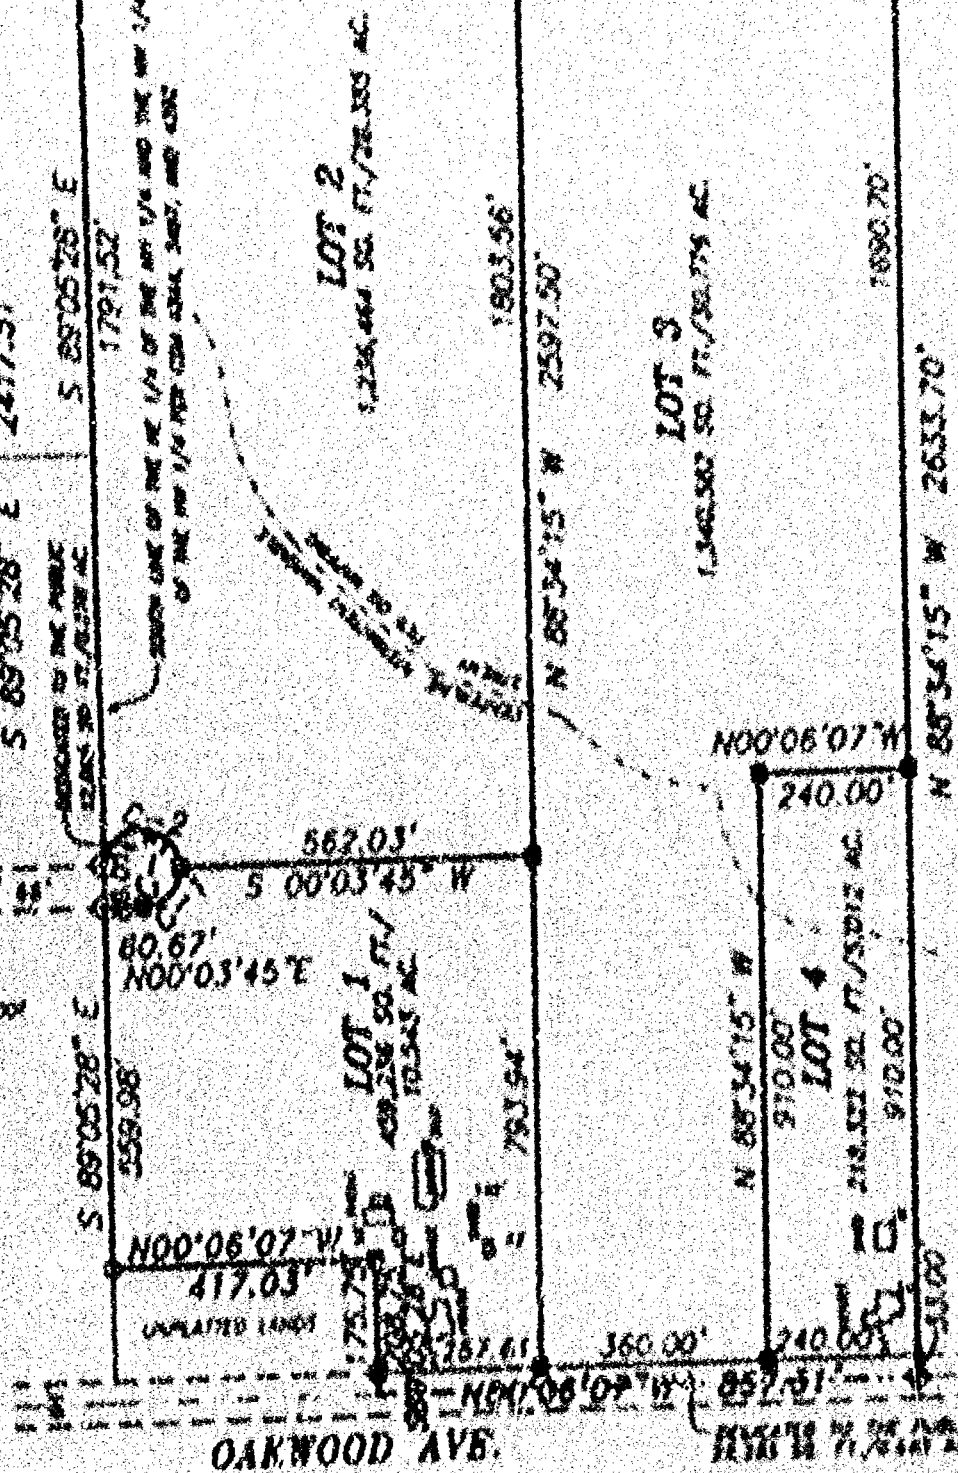

OTHER 1/4 SECTION
SECTION 27, TOWNSHIP 20 NORTH,
RANGE 10 EAST, COUNTY OF CLAYTON,
WINNEBAGO COUNTY, WISCONSIN.

PROJECT NO. 107-101
FIELD BOOK SUR/101
FILE 10720-101-101 SHEET 1 OF 1
This instrument was plotted by A/E

Certified Survey Map No. 4836

SURVEYOR'S CERTIFICATE:

I, Andrew J. Shie, Registered Land Surveyor, do hereby certify:

That I have surveyed, divided and mapped, at the direction of Pat Thompson, part of the Southwest 1/4 of the Northwest 1/4 and all of the Southeast 1/4 of the Northwest 1/4 of Section 2, Township 20 North, Range 16 East, Town of Clayton, Winnebago County, Wisconsin, described as follows:

Beginning at the West 1/4 corner of said Section 2, thence North 00 degrees 06 minutes 07 seconds West 857.31 feet, along the West line of the Northwest 1/4 of said Section 2; thence South 89 degrees 03 minutes 36 seconds East 208.75 feet; thence North 00 degrees 06 minutes 07 seconds West 417.03 feet; thence South 89 degrees 03 minutes 36 seconds East 2417.51 feet, along the South line of the Northeast 1/4 of the Northwest 1/4 and the Northwest 1/4 of the Northwest 1/4 per Certified Survey Map 4144, 3497, and 4592; thence South 00 degrees 24 minutes 26 seconds East 1298.40 feet, along the East line of the Northwest 1/4 of said Section 2; thence North 88 degrees 34 minutes 15 seconds West 2633.76 feet, along the South line of the Northwest 1/4 of said Section 2, to the point of beginning.

That I have fully complied with Chapter 236.34 of the Wisconsin Statutes in surveying, dividing, and mapping the same and the Town of Clayton, and Winnebago County Subdivision Ordinances.

This map is a correct representation of all of the exterior boundaries of land surveyed and the division thereof.

Given under my hand this 25th day of June, 2001.

Andrew J. Shie

Andrew J. Shie, Reg. WI. Land Surveyor, 8-2504



OWNERS CERTIFICATE:

As owner(s) I (we), the undersigned, hereby certify that I (we) caused the land above described to be surveyed, divided and mapped and dedicated to the public all as shown and represented on this map.

Robert J. Spiegelberg 6/21/2001 John A. Spiegelberg 6/21/2001
Robert J. Spiegelberg Date John A. Spiegelberg Date

Patricia Thompson 6/21/2001
Patricia Thompson P.R. Date

State of Wisconsin)
Winnebago County)

Personally came before me on the 25th day of June, 2001, the above owners to me known to be the persons who executed the foregoing instrument and acknowledge the same.

James M. Auer My Commission Expires 4/10/01

Certified Survey Map No. 4936

Criticism of Planned Communities

Pursuant to the Land Subdivision Regulations of the County of Winnebago, Wisconsin, all the requirements for approval have been fulfilled. This Mine Subdivision was approved by the Winnebago County Planning and Zoning Committee on 24th day of August, 1961.

Champion, Fleming and Ziegler Companies

Travis's Criticism

I hereby certify that there are no unpaid taxes or unpaid special assessments on any of the lands shown hereon.

James M. Divest 7/2/01
OWN TREASURER Doc

James M. DeMora
County Treasurer Deputy Date 8-10-01

Have Heard Approval

We hereby certify that the Town of Clayton has reviewed and approved this certified survey map.

John E. Anderson 4/2/01
Town Chairman Date

James M. Siver 9/6/11
Down Clerk Date

This CSM is contained wholly within the property described in the following recorded instruments:

Owner(s) of record	Lot Number(s)	Parcel Number(s)
Leola J. Spiegelberg	721862	0060027 0060028
Robert J. & Joan A. Spiegelberg	721862	006002704
	Volume 1192 Page 169	006002703



Archew J. Chia
June 26, 2001

PROJECT NO. 247-207

SECRET 3 of 3

1143970
 RECEIVED 3 OFFICE
 WINDHAM COUNTY, VT
 RECORDED ON
 06-24-2001 10:42 AM
 1143970
 STATE OF VERMONT
 DEPARTMENT OF REVENUE
 RECEIVED 24 11:42
 06-24-2001

FEB 27, 2002

TO: Cartographer/Zoning Secretary

FM: Zoning Administrator

RE: Navigability Determination Map Updates

Diane/Janet:

Please update the GIS for the following DNR navigability determinations:

1. NW, S 02, T 20 N, R 16 E (THOMPSON)

TABLE STREAM SECTIONS AS APPROPRIATE. IF ANOTHER DETERMINATION WAS DONE, LIST THAT ONE FIRST AND THE MOST RECENT DETERMINATION AS A RE-DETERMINATION.


Diane: After updating, determine the affected parcels where navigable and attach a list of parcel numbers affected and within 1000' or 300' so that file 13 can be updated. **Tag stream section with DNR Determ & Date. Modify shoreland zoning appropriately.**

Janet: Update File 13, file in parcel file(s) and microfiche in Surveyors Records according to Section, Town, Range.

GIS Updated 2-27-02 by D. Culver

File 13 Updated _____ by _____

Verified by Zoning administrator [Signature]

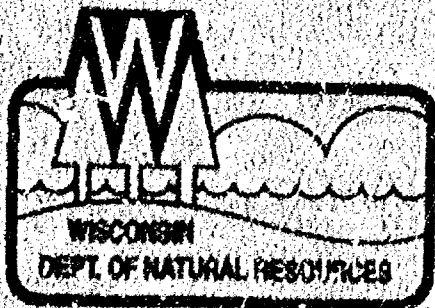

State of Wisconsin | DEPARTMENT OF NATURAL RESOURCES

Scott McCallum, Governor
Darrell Buzzell, Secretary
Ronald W. Kazmierczak, Regional Director

Oshkosh Service Center
623 CTY RD Y STE 710
Oshkosh, Wisconsin 54901
Telephone 920-424-3050
FAX 920-424-4404

February 20, 2002

Pot Thompson
3410 Fairview Road
Neenah, WI 54956



Subject: Navigability Determination


Dear Ms. Thompson:

This correspondence is in response to your request for a navigability determination. The waterway is located in the NW $\frac{1}{4}$ of Section 2, Township 20 North, Range 16 East, Winnebago County.

This waterway flows southwest through an agricultural field. It does not exhibit a defined bed and banks therefore it does not meet the definition of "navigable" pursuant to Wis. Stats. Chapter 30.

Please call me at (920) 424-7885 with any questions.

Sincerely,

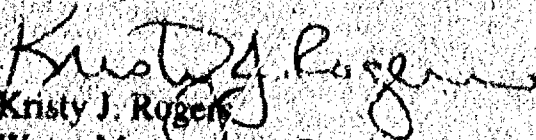
Kristy J. Rogers
Water Management Specialist

cc: Robert Brown, Winnebago County



