


[illegible]

Plat of Survey


Part of the Southeast $\frac{1}{4}$ of the Northeast $\frac{1}{4}$ of Section 28, Town 20 North, Range 16 East, Town of Clayton, Winnebago County, Wisconsin.

For : WISCONSIN TELEPHONE COMPANY
James T. Parrett
125 N. Executive Drive
Brookfield, Wis. 53005

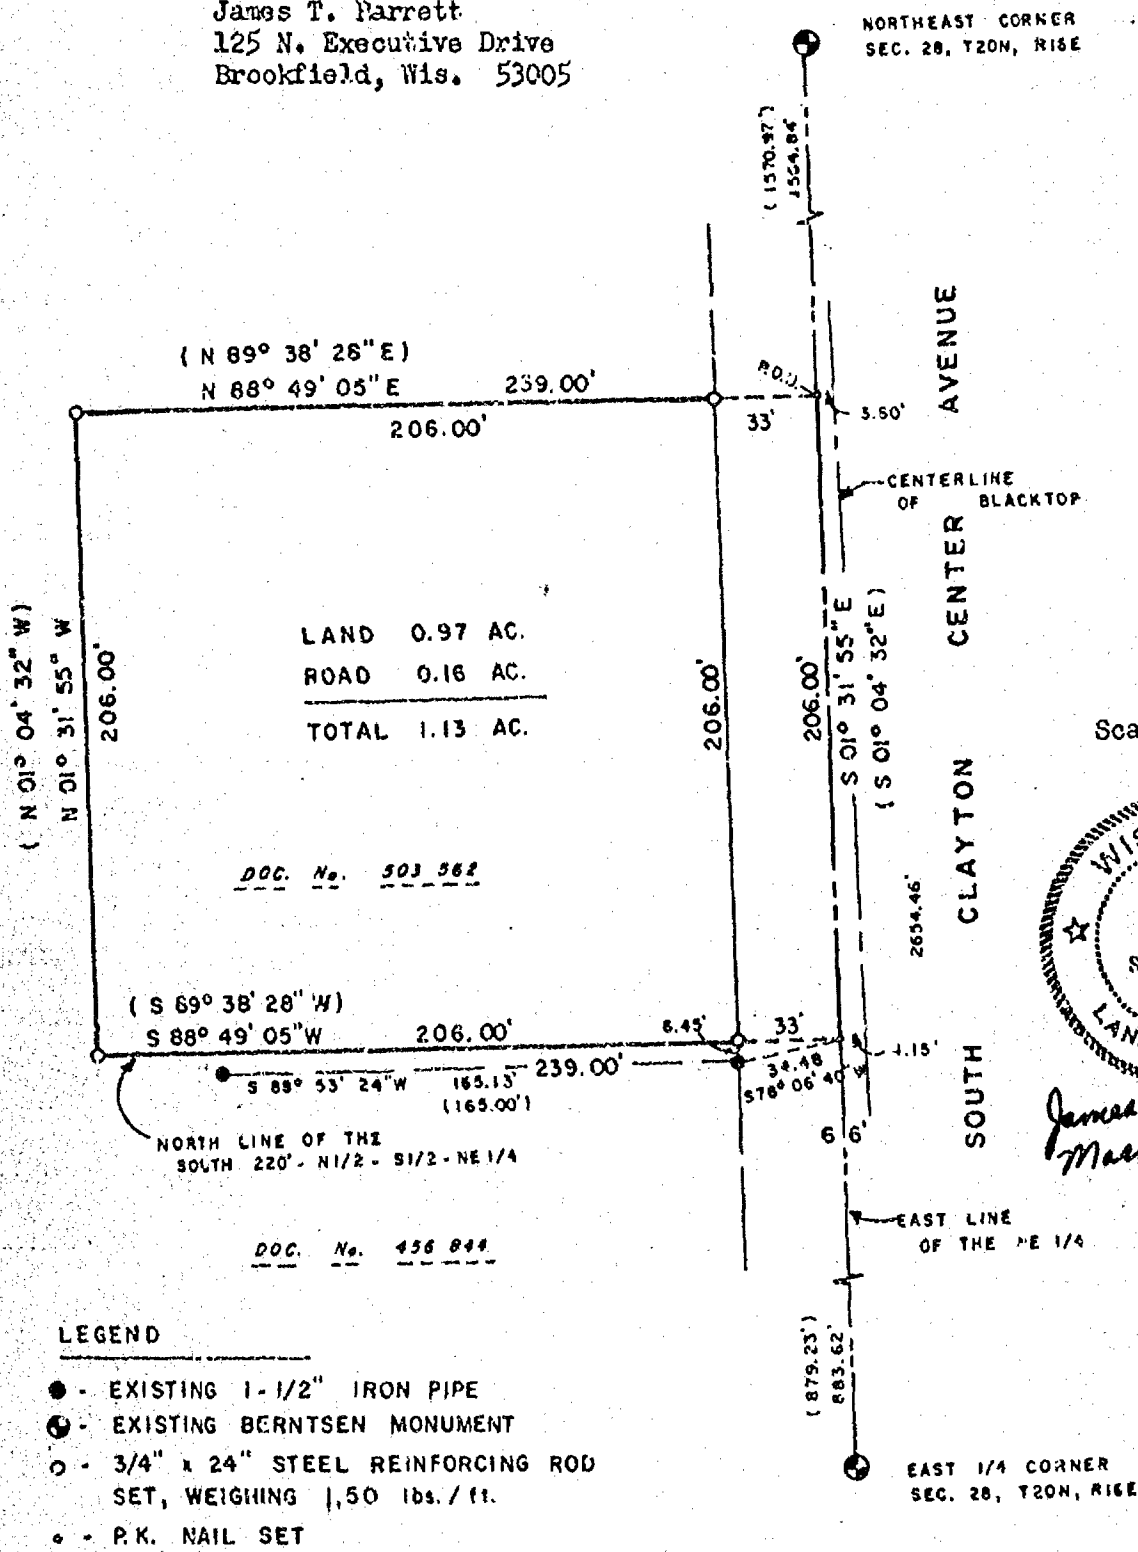

Reference Meridian : The East line of the NE $\frac{1}{4}$ of Sec. 28, T20N, R16E, assumed to bear N01-31'-55"W

Scale : 1" = 60'

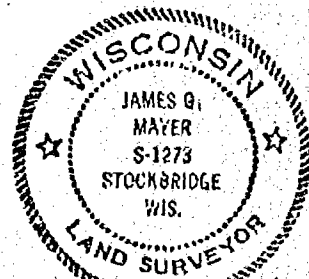

James G. Mayer,
March 26, 1982.

LEGEND

- - EXISTING 1-1/2" IRON PIPE
- - EXISTING BERNTSEN MONUMENT
- - 3/4" x 24" STEEL REINFORCING ROD SET, WEIGHING 1.50 lbs. / ft.
- - P.K. NAIL SET

I hereby certify that I have surveyed the above described property and that the above map is a true representation thereof and shows the size and location of the property, its exterior boundaries, the location of all visible structures and dimensions of all principal buildings thereon, boundary fences, apparent easements, roadways and visible encroachments, if any.

This survey is made for the use of the present owners of the property and also those who purchase, mortgage, or guarantee the title thereto within one (1) year from date hereof.



McMAHON ASSOCIATES INC.

MUNICIPAL ENGINEERS — LAND SURVEYORS
MENASHA and WAUTOMA, WISCONSIN

DRAWN SSM SCALE 1"=60'

PROJECT NO. _____

FIELD BOOK 1158 PAGE 35

FILE #
L - 03152


Plat of Survey

Part of the Southeast $\frac{1}{4}$ of the Northeast $\frac{1}{4}$ of Section 28, T20N, R16E
Town of Clayton, Winnebago County Wisconsin

FOR WISCONSIN TELEPHONE COMPANY

Reference Meridian: East line of the Northeast $\frac{1}{4}$ of Section 28
T20N, R16E, assumed bearing recorded as
S 01° 04' 32" E.

SCALE : 1" = 60'

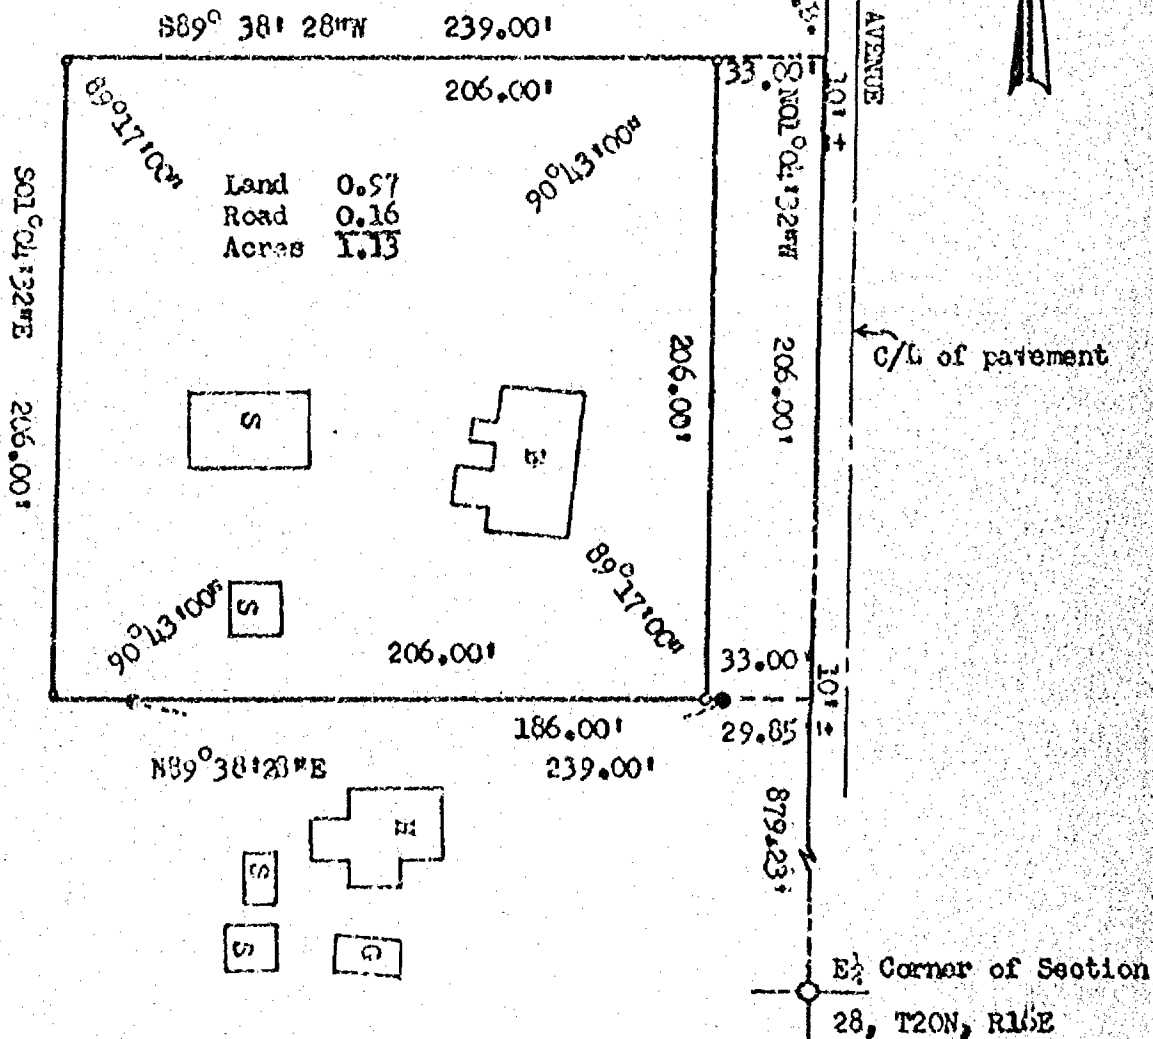

LEGEND

- = Existing iron found
- = $\frac{3}{8}$ " x 24" iron pin set
- = $1\frac{1}{4}$ " x 39" round steel bar set previously
- () = recorded - as
- = P.K. nail or R.R. spike
- = 2" iron pipe
- △ = R/W marker
- - = fence
- = $\frac{3}{4}$ " round steel bar
- = stone monument
- = monument

SURVEYORS CERTIFICATE:

I, hereby certify that I have surveyed the property as shown, according to official records and that the plat above drawn is an accurate and correct representation of said survey. March 28, 1977.

James H. Meyer
Registered Land Surveyor



McMAHON ASSOCIATES INC.
MUNICIPAL ENGINEERS — LAND SURVEYORS
MENASHA and WAUTOMA, WISCONSIN


DRAWN Dave Schmalz
PROJECT NO. S7706
FIELD BOOK 308 PAGE 5

Plat of Survey

PART OF THE NW 1/4 OF THE SW 1/4 OF SEC. 28, T. 20N., R. 16E., TOWN OF CLAYTON, WINNEBAGO COUNTY, WI.

ADDITION TO EXISTING PARCEL

CLIENT: JOHN WISNEFSKI
7812 CO. RD. "T"
OSHKOSH, WI. 54904

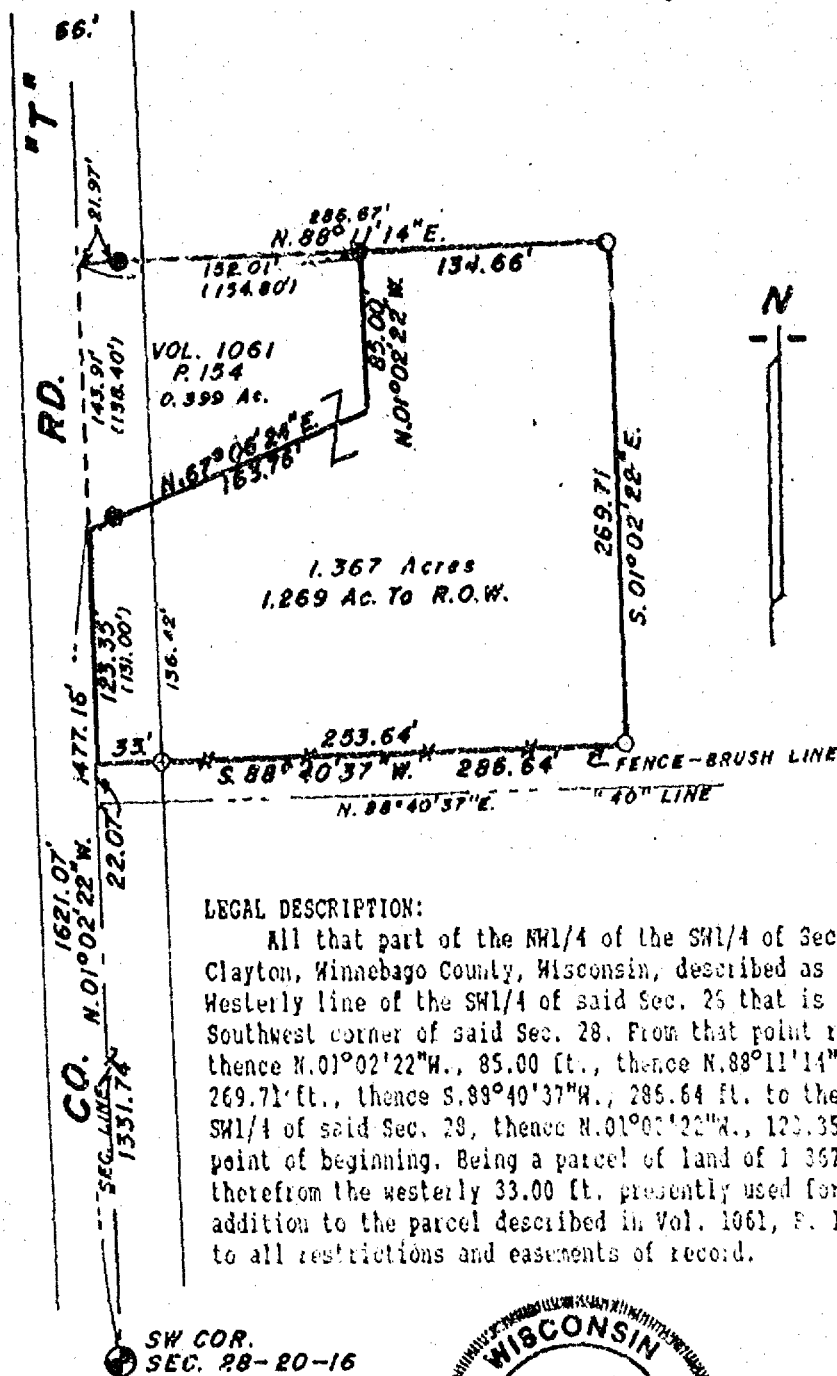

LEGAL DESCRIPTION:

All that part of the NW 1/4 of the SW 1/4 of Sec. 28, T. 20N., R. 16E. in the Town of Clayton, Winnebago County, Wisconsin, described as follows: Beginning at a point on the Westerly line of the SW 1/4 of said Sec. 28 that is 1477.16 ft., N. 01° 02' 22" W. of the Southwest corner of said Sec. 28. From that point running N. 67° 06' 24" E., 163.78 ft., thence N. 01° 02' 22" W., 85.00 ft., thence N. 88° 11' 14" E., 134.66 ft., thence S. 01° 02' 22" E., 269.71 ft., thence S. 88° 40' 37" W., 286.64 ft. to the Westerly line of the NW 1/4 of the SW 1/4 of said Sec. 28, thence N. 01° 02' 22" W., 123.35 ft. (Rec. as 131.00 ft.) to the said point of beginning. Being a parcel of land of 1.367 acres, more or less. Reserving therefrom the westerly 33.00 ft. presently used for road purposes. This parcel is an addition to the parcel described in Vol. 1061, P. 154 of Winnebago County Records. Subject to all restrictions and easements of record.

LEGEND

- = Existing monuments
- = 2" x 30" iron pipe set
- = 1" x 30" iron pipe set
- = reference cops or RR spikes
- ⊙ = Bernisen or Harrison monuments
- x-x = fence
- () = recorded as
- = stone monument



SURVEYORS CERTIFICATE

I, hereby certify that I have surveyed the property as shown, according to official records and that the plat above drawn is an accurate and correct representation of said survey. JUNE 10, 1991

Robert H. Saylor
Wisconsin Registered Land Surveyor S-1894

Saylor
survey, inc.

139A WEST MAIN, BOX 252, WINNECONNE, WI 54980


SCALE 1 IN. = 100 FT.

PROJECT NO. S-002546

FIELD BOOK 58 PAGE 137

Part of the Northeast 1/4 of the Northwest 1/4, Section 28,
T20N, R18E, Town of Clayton, Winnebago County, Wisconsin.

Prepared by: Harris & Associates Inc.
2718 N. Meade St.
Appleton, WI. 54911
(414) 733-8377

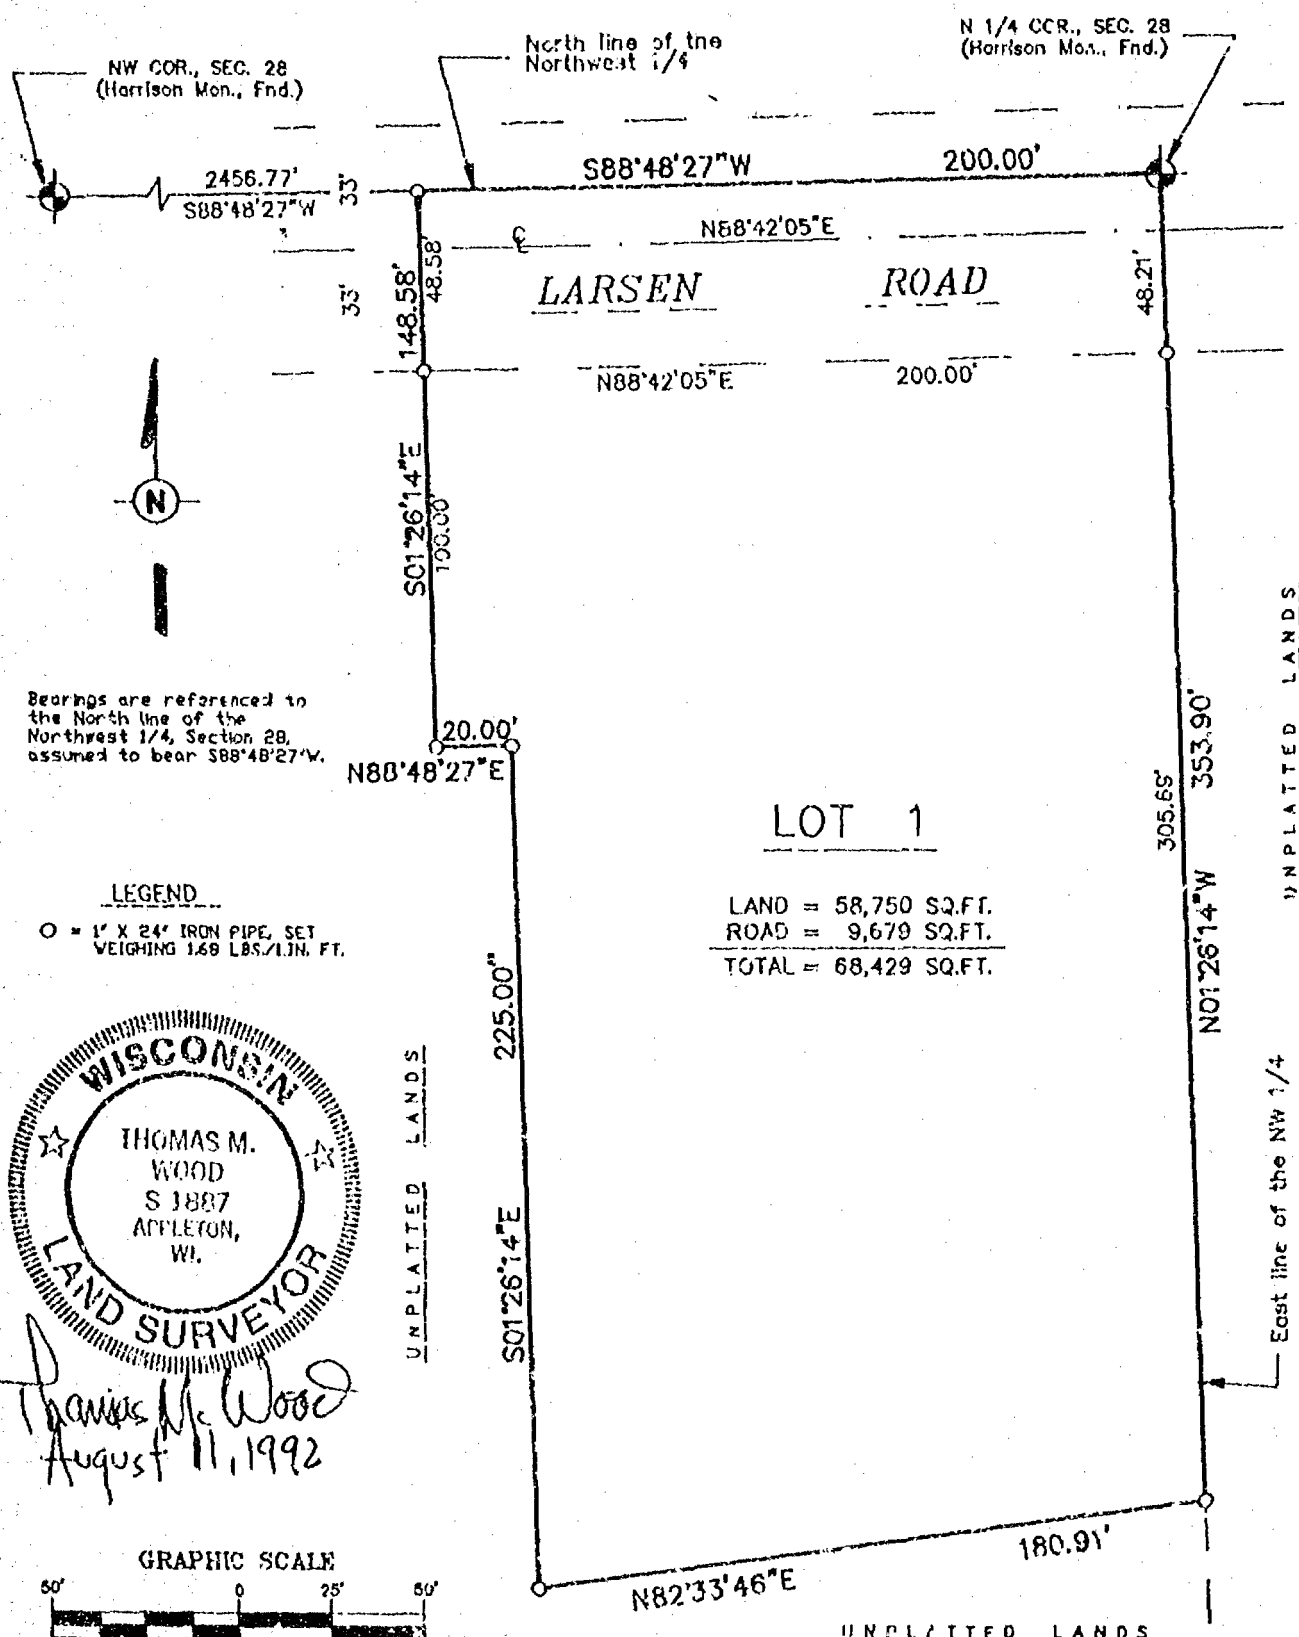

LS-5403

WINNEBAGO COUNTY CERTIFIED SURVEY MAP NO. 2588

SURVEYOR'S CERTIFICATE


I, Thomas M. Wood, Registered Wisconsin Land Surveyor, certify that I have surveyed, divided, and mapped that part of the Northeast 1/4 of the Northwest 1/4, Section 28, 120N, R16E, Town of Clayton, Winnebago County, Wisconsin, described as follows: Beginning at the North 1/4 corner of said Section 28; thence S88°43'27"W, along the North line of the Northwest 1/4, 200.00 feet; thence S01°26'14"E, 148.58 feet; thence N88°43'27"E, 20.00 feet; thence S01°26'14"E, 225.00 feet; thence N82°33'46"E, 180.91 feet to the East line of the Northwest 1/4; thence N01°26'14"W, along said East line, 353.90 feet to the point of beginning.

That I have made such survey, map and land division as shown hereon, under the direction of Lynn Simons.

That this map is a correct representation of the exterior boundary lines of the land surveyed.

That I have fully complied with the provisions of Chapter 236.34 of the Wisconsin Statutes and the subdivision ordinance of Winnebago County, Wisconsin.

Thomas M. Wood August 11, 1992
Thomas M. Wood Date

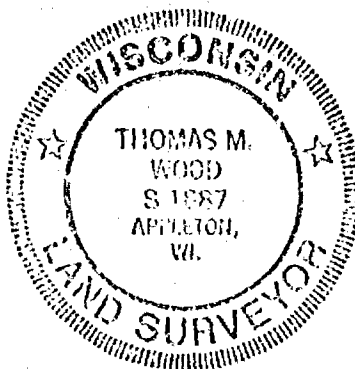

OWNERS CERTIFICATE

As owner, I hereby certify that I caused the land described on this Certified Survey Map to be surveyed, divided, and mapped as represented.

David Salm 8/15/92 - Michael A. Salm 8-15-92
Date Date Date

State of Wisconsin) ss
Outagamie County)

Jacqueline Salm 8-15-92
Mary Jane Salm 8-15-92
Mary Jane Salm Date

Personally came before me this 15th day of August, 1992, the above named persons to me known to be the person who executed the foregoing instrument and acknowledged the same.

Notary Public

My commission expires Nov 6, 1994

COUNTY PLANNING AND ZONING COMMITTEE APPROVAL

This CSM has been approved by the Winnebago County Planning and Zoning Committee.

Janette Dierckx 7/15/92
Signed Date

TREASURER'S CERTIFICATE

We hereby certify that there are no unpaid taxes or unpaid special assessments now due on any of the lands shown hereon.

Milton Westphal 8-17-92
Town of Clayton Acting Treas. Date


Marcella MacQuigley Barton 8-10-92
Winnebago County Treasurer (Deputy) Date

N 810126

FORM NO. 985-A
JUL 1964

Stock No. 26273

Register's Office
Winnebago County, Wis.
Received for record this 16th
day of September A.D., 1992
at 8:00 o'clock: A M. and
filed in Vol. 1 of C.S.M
on page 2588

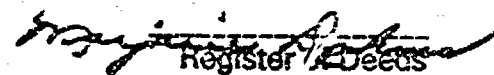
Register A. Debus

Russell Simon
2797 City RD 77
Neesh 54356

01
1700



Stock No. 26273

CERTIFIED SURVEY MAP No. 3086

Sheet 1 of 2

SURVEYOR'S CERTIFICATE



I, James G. Mayer, Wisconsin Registered Land Surveyor, certify that under the direction of Robert Herrmann, I have surveyed, divided and mapped part of the Northeast Quarter of the Southeast Quarter of Section 28, Township 20 North, Range 16 East, Town of Clayton Winnebago County, Wisconsin, containing 130,680 square feet or 3.00 acres and being described as follows.

Beginning at the East Quarter Corner of said Section 28; thence South $01^{\circ}20'03''$ East a distance of 300.00 feet along the east line of the southeast quarter, center line of South Center Road; thence South $88^{\circ}49'17''$ West a distance of 435.60 feet; thence North $01^{\circ}20'03''$ West a distance of 300.00 feet to the north line of the southeast quarter; thence North $88^{\circ}49'17''$ East a distance of 435.60 feet along the north line to the point of beginning. Reserving the East 33.00 feet for road right-of-way purposes. Subject to all easements and restrictions of record. Liability hereunder is expressly limited to the cost of this survey.


I, do further certify that I have complied with Section 236.34 of the Wisconsin Statutes and with the Winnebago County Land Subdivision Ordinance in surveying and mapping the same.

Dated this 9th day of November, 1994

James G. Mayer
James G. Mayer, S-1273
Wis. Registered Land Surveyor

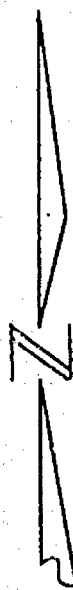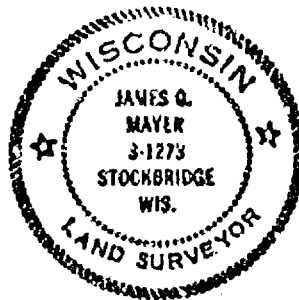

BEARINGS REFERENCED TO THE EAST LINE OF THE SOUTHEAST 1/4 OF SECTION 28, T. 20 N., R. 16 E., ASSUMED TO BEAR $001^{\circ}20'03''$ E.

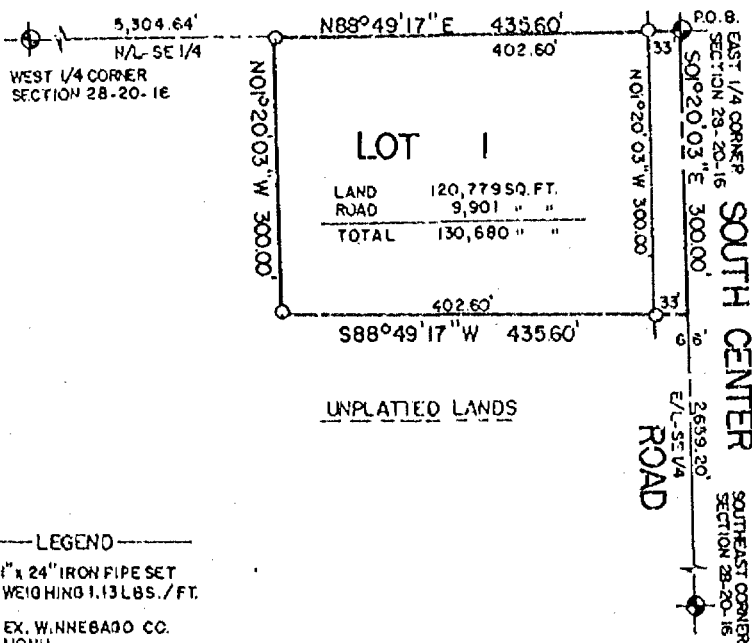

MAYER LAND SURVEYING
2525 SOUTH ONEIDA STREET
APPLETON, WI. 734-8686

SURVEYED FOR
ROBERT HERRMANN
7835 S. CENTER ROAD
OSHKOSH, WI.

"THIS INSTRUMENT DRAFTED BY James G. Mayer"

NOTEBOOK NO. 22 PAGE 5

Stock No. 26273

CERTIFIED SURVEY MAP No. 3086

Page 2 of 2

OWNER'S CERTIFICATE

As Owner(s), I(We) hereby certify that I(We) caused the land described on this map to be surveyed, divided, mapped and dedicated as represented on this map.

Dated this 18th day of Nov., 1994

Robert Herrmann
Owner, Robert Herrmann

Harriet Herrmann
Owner, Harriet Herrmann

State of Wisconsin)

188

Winnebago County)

Personally appeared before me on the 18th day of Nov., 1994, the above named owners to me known to be the person who executed the foregoing instrument and acknowledged the same.

My Commission Expires: 8-11-96

James E. Abhold
Notary Public, Winnebago County, Wisconsin

CERTIFICATE OF PLANNING AGENCY

Pursuant to the Land Subdivision Regulations of Winnebago County, Wisconsin, all the requirements for approval have been fulfilled. This minor subdivision was approved by the Winnebago County Planning Zoning Committee on Dec. 27, 1994.

Director, Winnebago County
Planning Department

Joanne M. Sievert
Chairman, Winnebago County
Planning and Zoning Committee

COUNTY TREASURER'S CERTIFICATE

I hereby certify that there are no unpaid taxes or unpaid special assessments on any of the land included in this minor subdivision as of this 8th day of December, 1994.

Signed this 8th day of December, 1994.


Mary E. Kreuger
Treasurer, Winnebago County

TOWN TREASURER'S CERTIFICATE

I hereby certify that there are no unpaid taxes or unpaid special assessments on any of the lands included in this minor subdivision as of this 7th day of December, 1994.

Signed this 7th day of December, 1994.

Margie L. Roudess
Treasurer, Town of Clayton
#894960

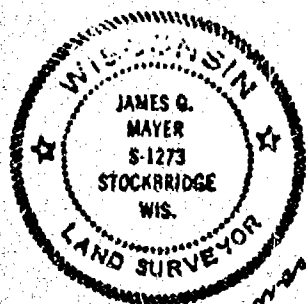

James G. Mayer
11-9-94

Register's Office
Winnebago County, Wis.
Received for record this 3rd
day of Jan A.D., 1995
at 8:00 o'clock A.M. and
filed in Vol. 1 of CSM
on page 3086


Susan W. Wenzel
Register of Deeds

8 d
12

Certified Survey Map No. 3718


ALL OF LOT 2 AND ALL OF LOT 3 OF CERTIFIED SURVEY MAP 3475, BEING
PART OF THE SOUTHWEST 1/4 OF THE NORTHWEST 1/4
OF SECTION 28, TOWNSHIP 20 NORTH, RANGE 16 EAST,
TOWN OF CLAYTON, WINNEBAGO COUNTY, WISCONSIN.

NORTHWEST CORNER
SECTION 28, T20N-R16E
ALUMINUM COUNTY MONUMENT

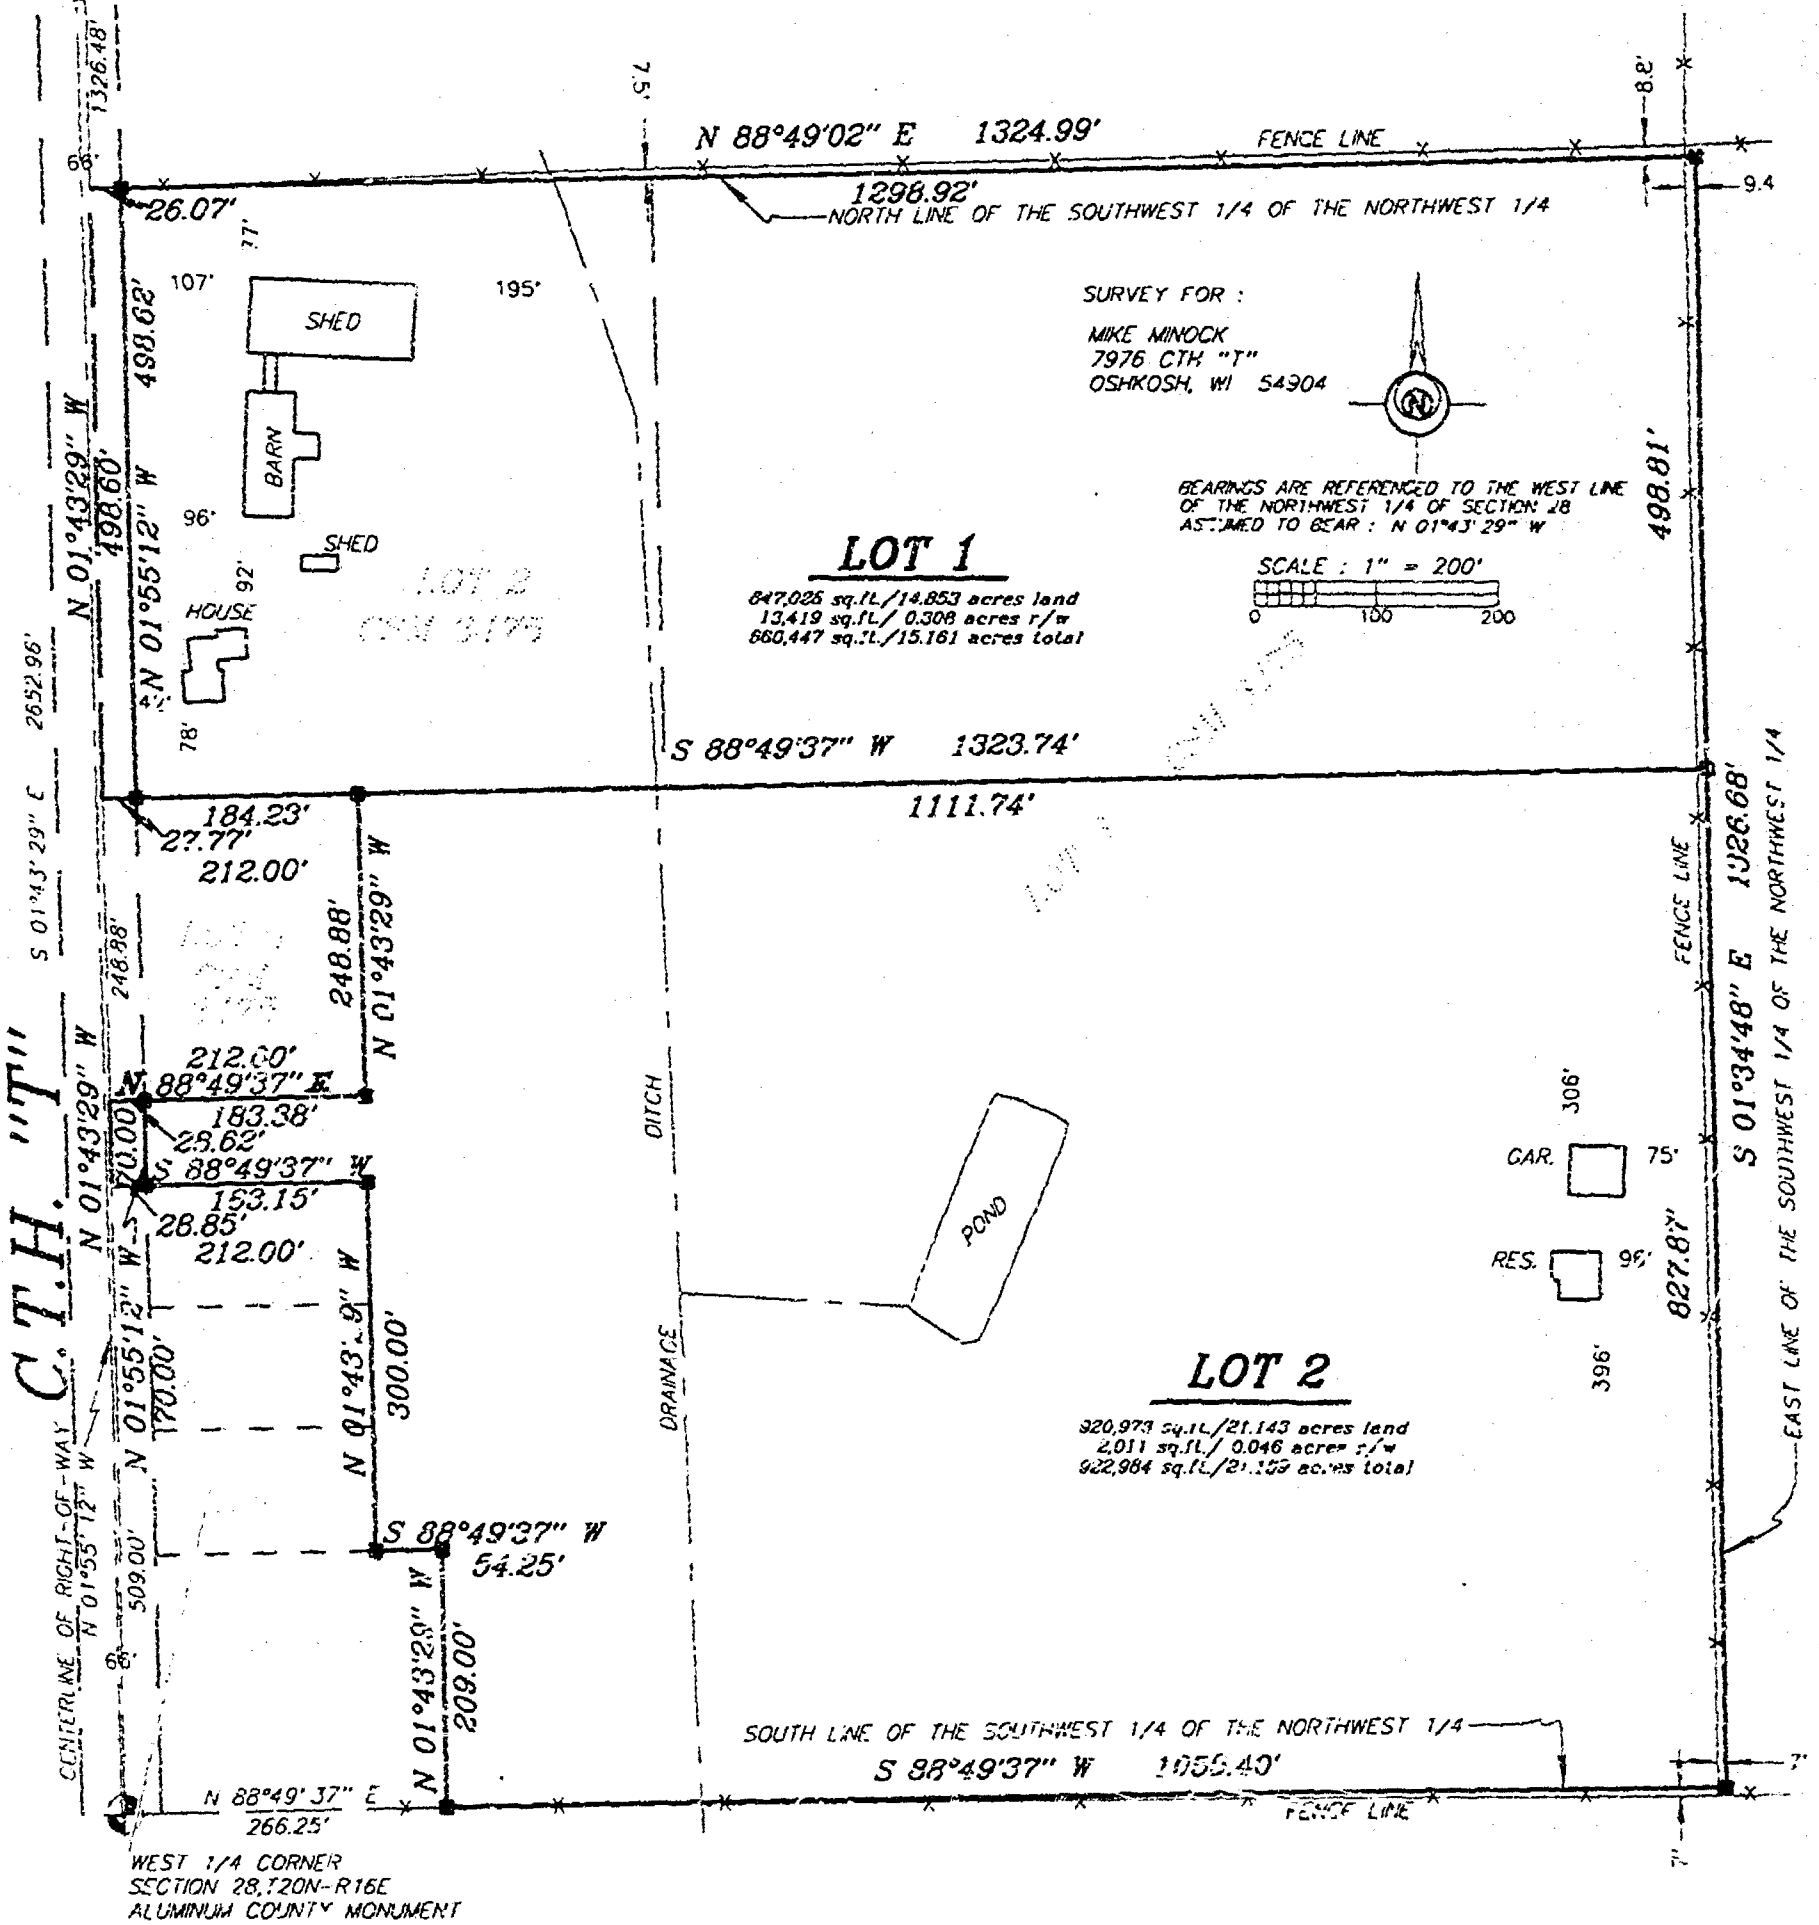

Certified Survey Map No. 3718

ALL OF LOT 2 AND ALL OF LOT 3 OF CERTIFIED SURVEY MAP 3475, BEING PART OF THE SOUTHWEST 1/4 OF THE NORTHWEST 1/4 OF SECTION 28, TOWNSHIP 20 NORTH, RANGE 16 EAST, TOWN OF CLAYTON, WINNEBAGO COUNTY, WISCONSIN.

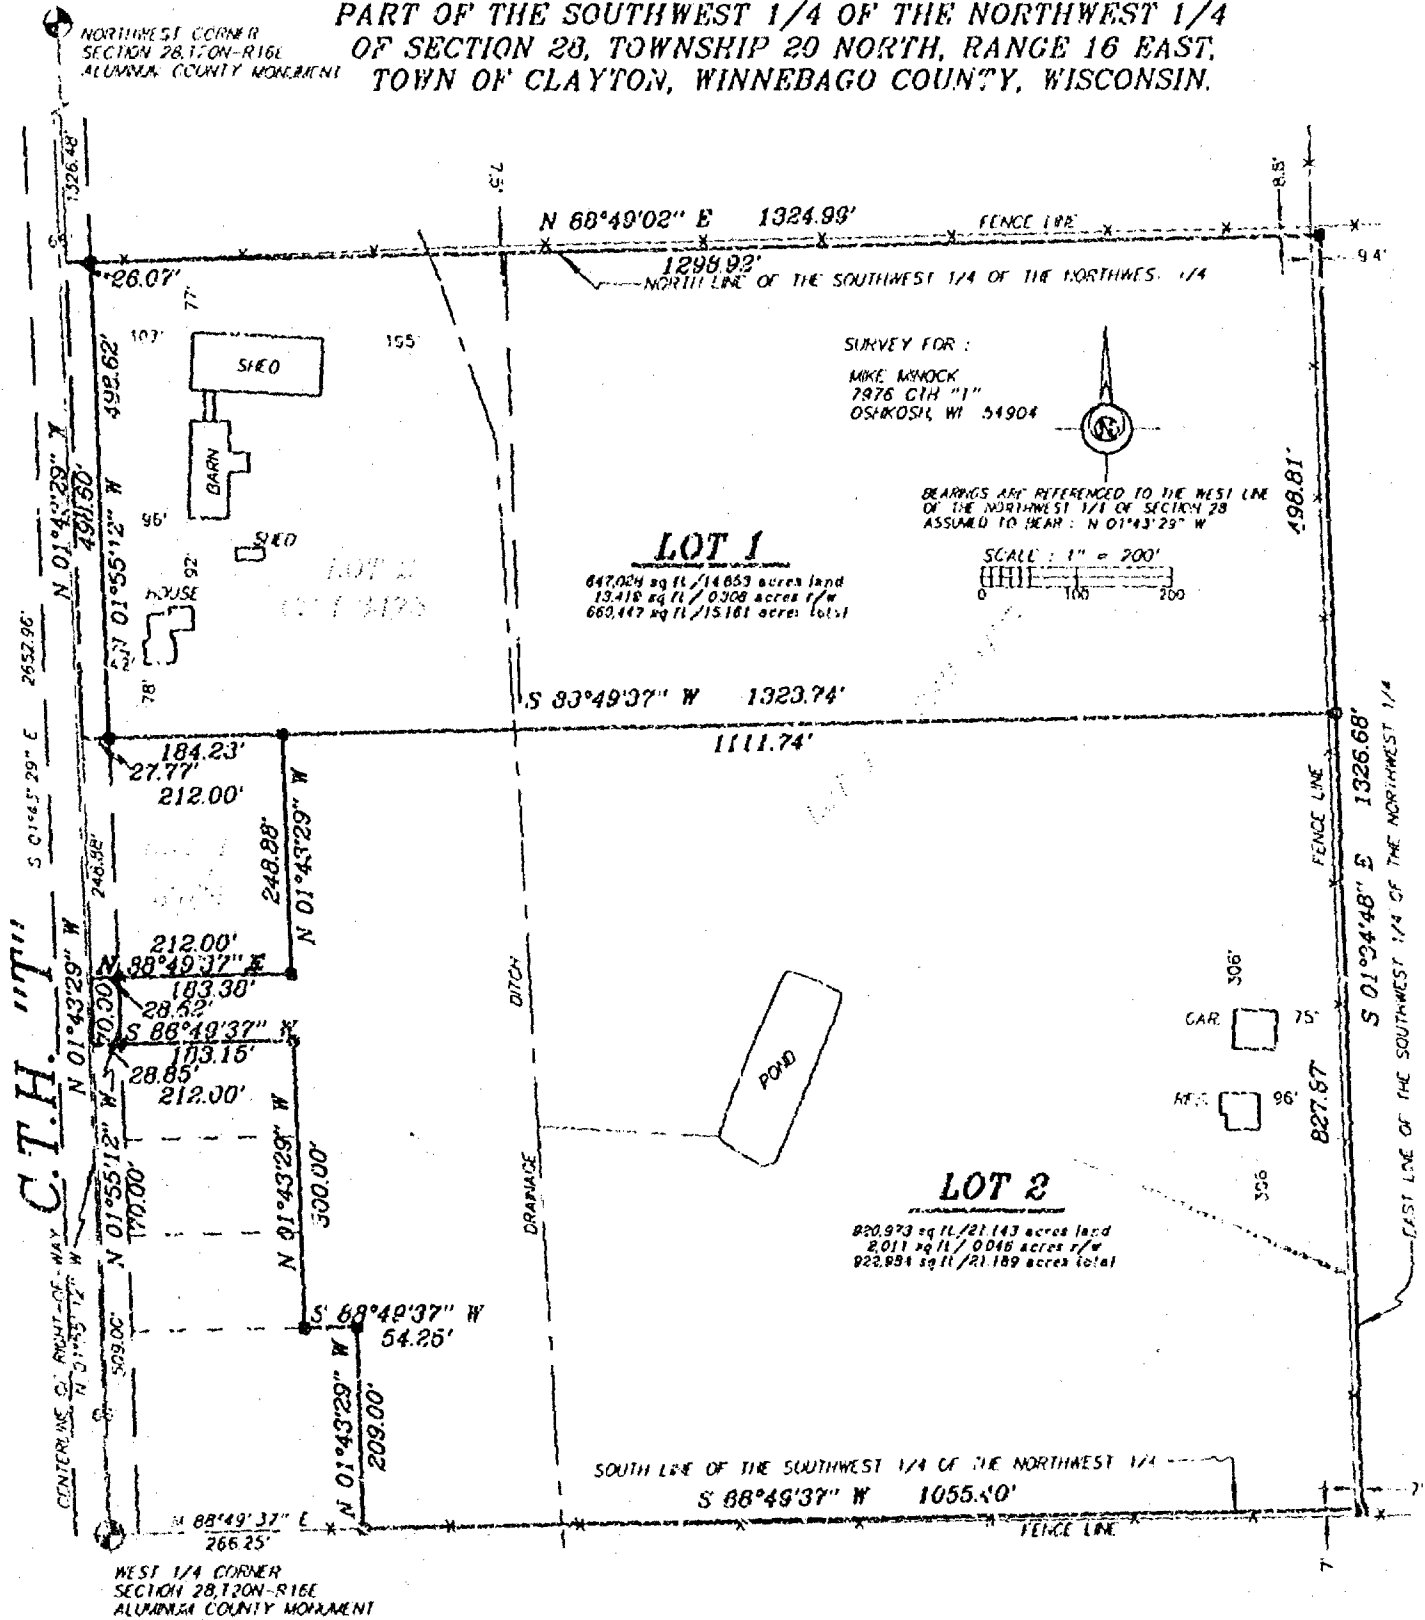

Sayler Surveying
 Division of Martenson & Elvie, Inc.
 Engineering, Surveying, Planning
 28 North 1st Street • Box 252 • Winneconne, WI 54986
 Phone 414-582-4294 • Fax 414-382-8656

PROJECT NO. 0183-002
 FIELD BOOK SDR/BK 3 PAGE 48
 COMPUTER FILE WA-20-16-28-0-0183-002.57
 SHEET 1 OF 3

Certified Survey Map No. 3718

SURVEYOR'S CERTIFICATE:

I, David W. Carlson II, Registered Land Surveyor, do hereby certify:

That I have surveyed, divided and mapped, at the direction of Michael E. Minock, all of Lot 2 and all of Lot 3 of Certified Survey Map 3475, being part of the Southwest 1/4 of the Northwest 1/4 of Section 28, T20N, R16E, Town of Clayton, Winnebago County, Wisconsin, described as follows: Commencing at the West 1/4 corner of said Section 28; thence North 88 degrees 49 minutes 37 seconds East 266.25 feet, along the South line of said Northwest 1/4, to the point of beginning; thence North 01 degree 43 minutes 29 seconds West 209.00 feet, along the East line of lands described in document number 506082; thence South 88 degrees 49 minutes 37 seconds West 54.25 feet, along the North line of said document number 506082; thence North 01 degree 43 minutes 29 seconds West 300.00 feet along the East line of lands described in document numbers 461958 and 772053; thence South 88 degrees 49 minutes 37 seconds West 212.00 feet, along the North line of lands described in document number 772053; thence North 01 degree 43 minutes 29 seconds West 70.00 feet, along the West line of said Northwest 1/4; thence North 88 degrees 49 minutes 37 seconds East 212.00 feet, along the South line of Lot 1 of Certified Survey Map 3475; thence North 01 degree 43 minutes 29 seconds West 248.88 feet, along the East line of Lot 1 of Certified Survey Map 3475; thence South 88 degrees 49 minutes 37 seconds West 212.00 feet, along the North line of Lot 1 of Certified Survey Map 3475; thence North 01 degree 43 minutes 29 seconds West 498.60 feet, along the West line of said Northwest 1/4; thence North 88 degrees 49 minutes 02 seconds East 1324.99 feet along the North line of said Southwest 1/4 of the Northwest 1/4; thence South 01 degree 34 minutes 48 seconds East 1326.68 feet, along the East line of said Southwest 1/4 of the Northwest 1/4; thence South 88 degrees 49 minutes 37 seconds West 1053.40 feet, along the South line of said Southwest 1/4 of the Northwest 1/4, to the point of beginning, and reserving that portion to the West as presently used for road purposes.

That I have fully complied with Chapter 236.34 of the Wisconsin Statutes in surveying, dividing, and mapping the same and the Town of Clayton, and Winnebago County Subdivision Ordinances.

This map is a correct representation of all of the exterior boundaries of land surveyed and the division thereof.

Given under my hand this 29TH day of MAY, 1997.



David W. Carlson II, Reg. WI. Land Surveyor, S-2251



OWNERS CERTIFICATE:


As owners, we the undersigned, hereby certify that we caused the land above described to be surveyed, divided and mapped and dedicated to the public all as shown and represented on this map.

 June 2, 1997
Michael E. Minock Date

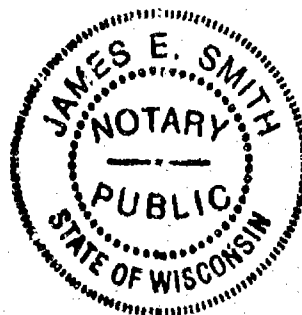

State of Wisconsin)
)SS
Winnebago County)

Personally came before me on the 2 day of JUNE, 1997, the above owner to me known to be the person who executed the foregoing instrument and acknowledge the same.

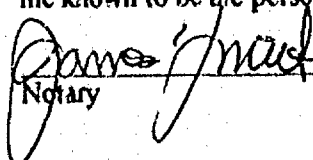 My Commission Expires 4/1/2000
Notary

Certified Survey Map No. 3718

Certificate of Planning Committee:

Pursuant to the Land Subdivision Regulations of the County of Winnebago, Wisconsin, all the requirements for approval have been fulfilled. This Minor Subdivision was approved by the Winnebago County Planning and Zoning Committee on 4th day of June, 1997.

Joanne M. Sievert
Chairman, Planning and Zoning Committee

Treasurer's Certificate:

I hereby certify that there are no unpaid taxes or unpaid special assessments on any of the lands shown hereon.

Margaret L. Reinders 6/2/97
Town Treasurer Date

Mary Krueger 6/3/97
County Treasurer Date

Town Board Approval:

We hereby certify that the Town of Clayton has reviewed and approved this certified survey map.

Robert E. Alexander 6/2/97
Town Chairman Date

Joanne M. Sievert 6/2/97
Town Clerk Date

This CSM is contained wholly within the property described in the following recorded instruments:

Owner(s) of record	Document(s)	Parcel Number(s)
Michael E. Minock	943017	006-0705 006-0705-07

Register's Office

Winnebago County, Wis.

Received for record this 4th


day of June A.D., 1997

at 3:54 o'clock P.M. and

filed in Vol. 1 of C.S.M.

on page 3718.

David W. Carlson II
Register of Deeds

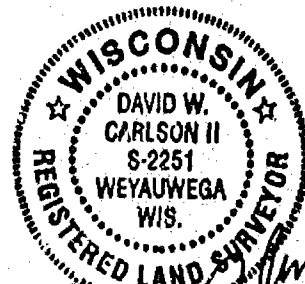

David W. Carlson II
May 29, 1997

Chy
14-00

972911

Certified Survey Map No. 3718

Certificate of Planning Committee:

Pursuant to the Land Subdivision Regulations of the County of Winnebago, Wisconsin, all the requirements for approval have been fulfilled. This Minor Subdivision was approved by the Winnebago County Planning and Zoning Committee on 4th day of June, 1997.

Joanne M. Sievert
Chairman, Planning and Zoning Committee

Treasurer's Certificate:

I hereby certify that there are no unpaid taxes or unpaid special assessments on any of the lands shown hereon.

Margaret L. Rainess 6/2/97
Town Treasurer Date

Mary E. Krueger 6/3/97
County Treasurer Date

Town Board Approval:

We hereby certify that the Town of Clayton has reviewed and approved this certified survey map.

Robert E. Schuster 6/3/97
Town Chairman Date

Joanne M. Sievert 6/2/97
Town Clerk Date


This CSM is contained wholly within the property described in the following recorded instruments:

Owner(s) of record	Document(s)	Parcel Number(s)
Michael E. Minock	943017	006-0705 006-0705-07

Register's Office

Winnebago County, Wis.
Received for record this 4th
day of June, A.D., 1997
at 3:54 o'clock P. M. and
filed in Vol. 1 of C.S.M.
on page 3718.

David W. Carlson II
Register of Deeds

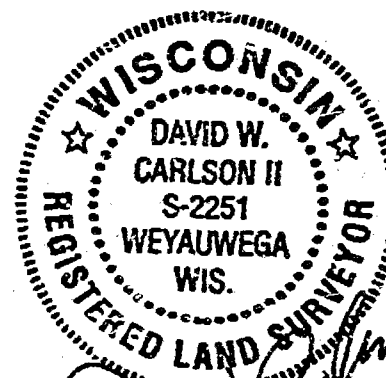


David W. Carlson II
May 29, 1997

14.00

Certified Survey Map No. _____

PART OF THE SOUTHWEST 1/4 OF THE NORTHWEST 1/4
OF SECTION 28, TOWNSHIP 20 NORTH, RANGE 16 EAST,
TOWN OF CLAYTON, WINNEBAGO COUNTY, WISCONSIN.

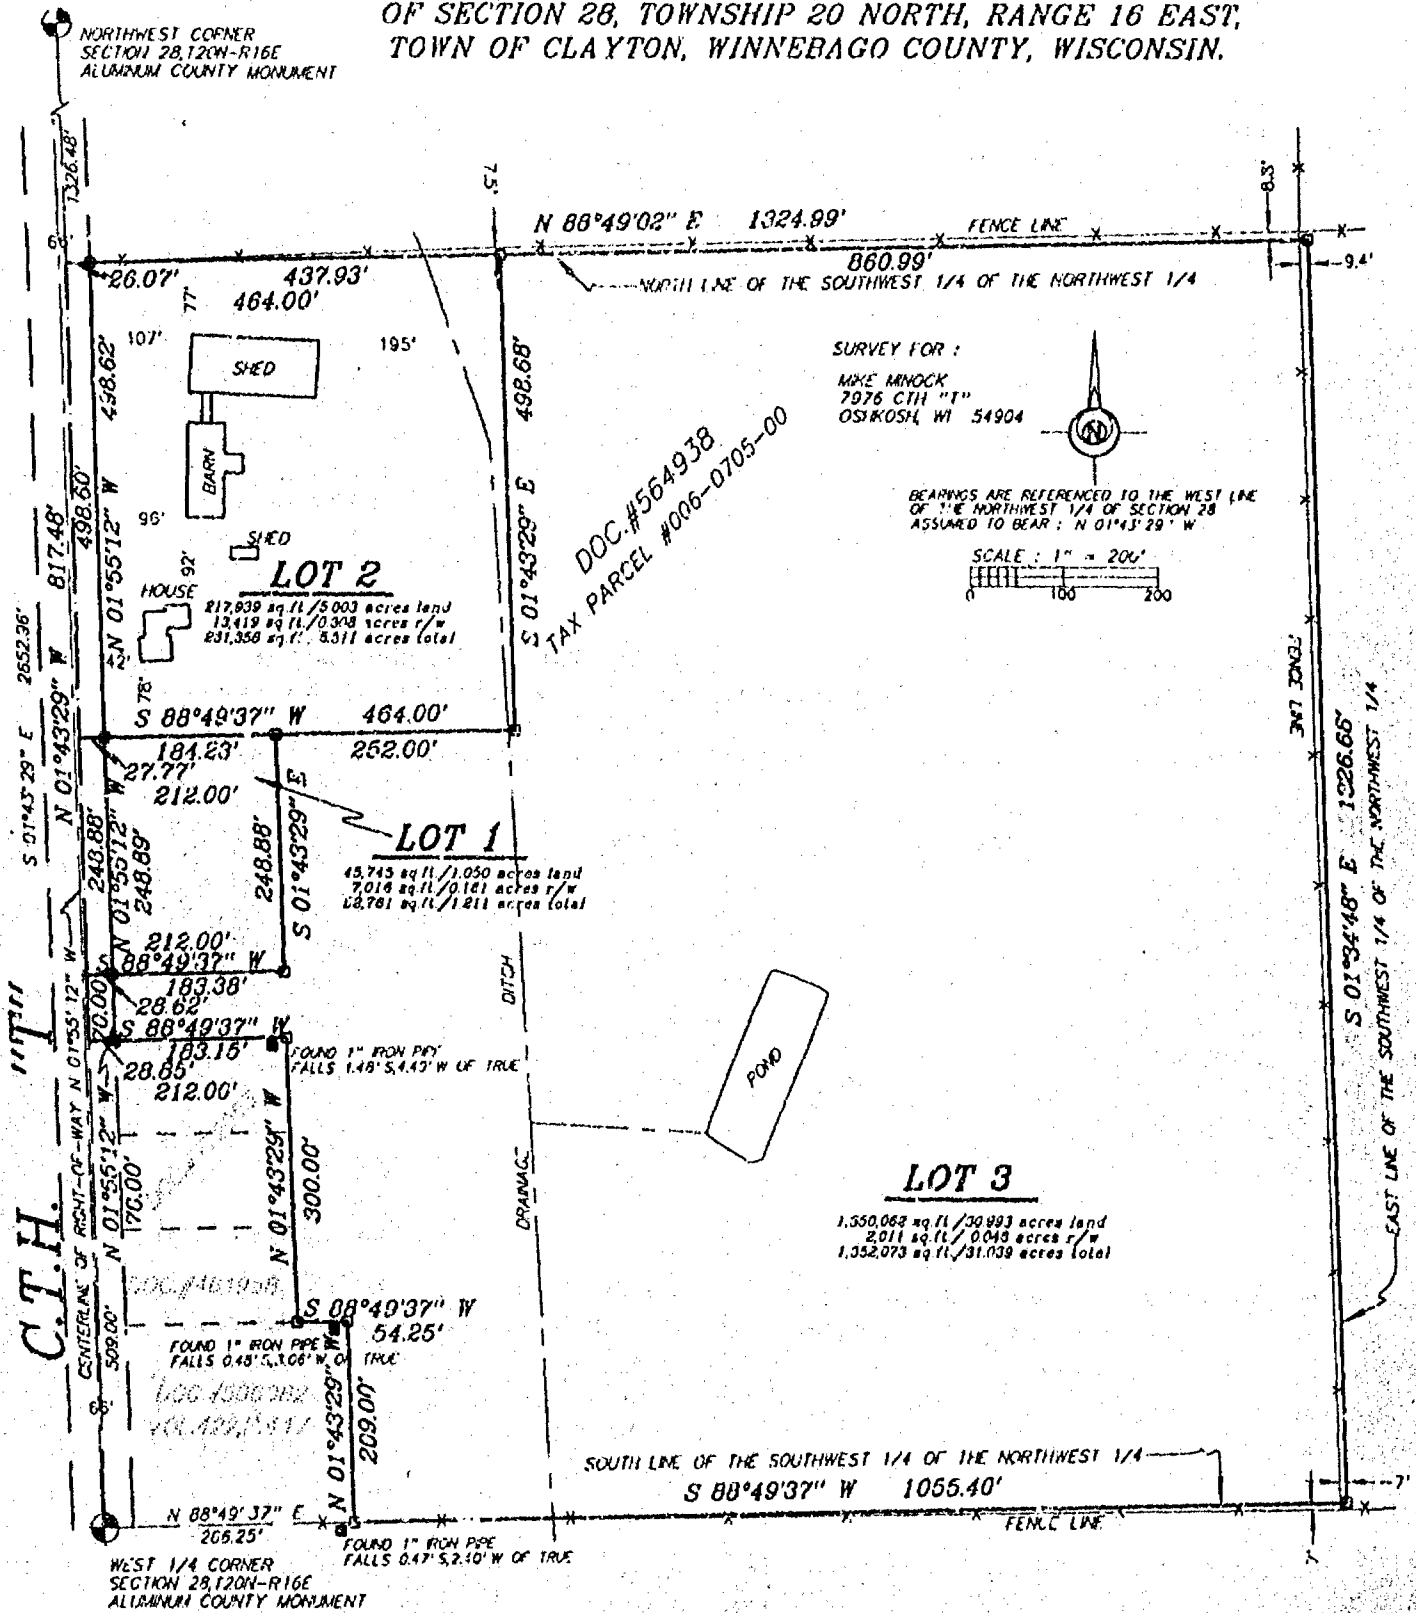

LEGEND

- 1" x 24" Iron Pipe Set
- 1" Iron Pipe Found
- 3/4" Rebar Found
- ▲ 1 1/4" Rebar Found
- Government Corner

Sayler Surveying

Division of Mattenson & Eisele, Inc.
Engineering, Surveying, Planning
28 North 1st Street • Box 252 • Winneconne, WI 54986
Phone 414-582-4234 • Fax 414-582-8656


PROJECT NO. 0183-001

FIELD BOOK

COMPUTER FILE

SHEET 76


OF 3

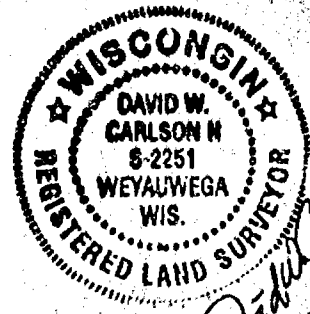

David W. Carlson
JUL 10, 2007

Certified Survey Map No.

PART OF THE SOUTHWEST 1/4 OF THE NORTHWEST 1/4
OF SECTION 28, TOWNSHIP 20 NORTH, RANGE 16 EAST,
TOWN OF CLAYTON, WINNEBAGO COUNTY, WISCONSIN.

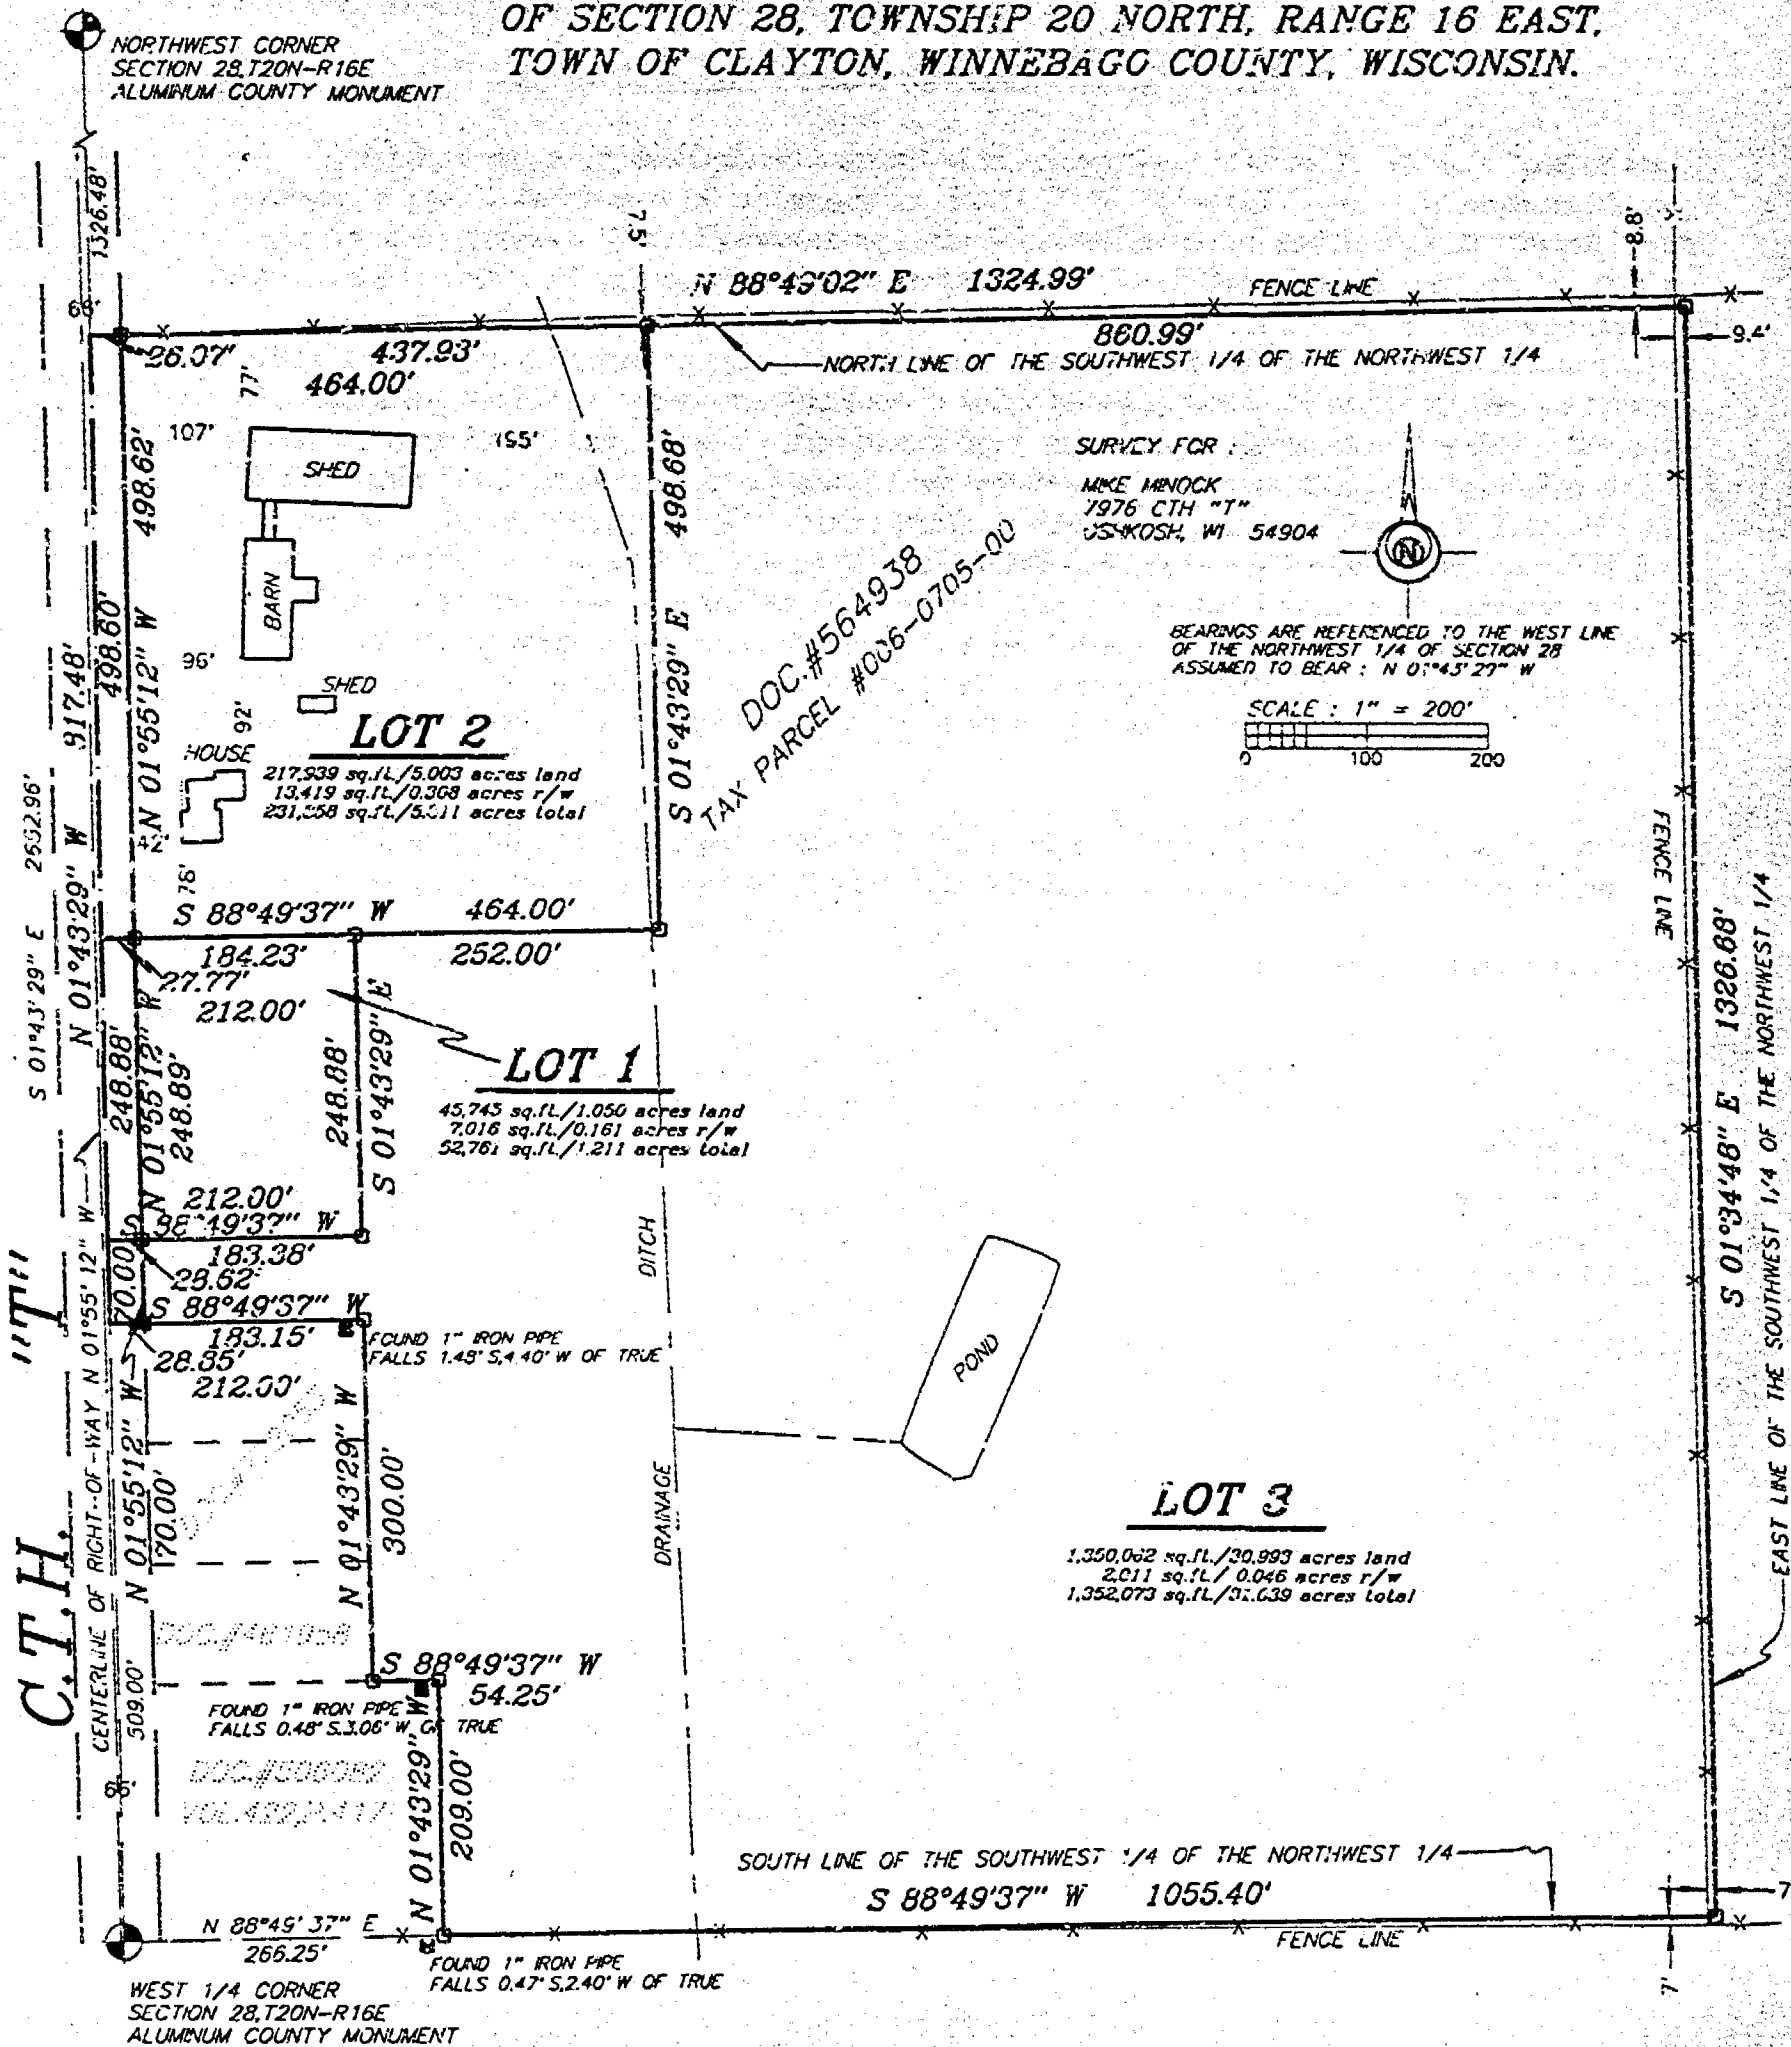


LEGEND

- 1" x 24" Iron Pipe Set
- 1" Iron Pipe Found
- 3/4" Rebar Found
- ▲ 1 1/2" Rebar Found
- ⊙ Government Corner

Sayler Surveying

Division of Martenson & Eisele, Inc.
Engineering, Surveying, Planning
28 North 1st Street • Box 252 • Winneconne, WI 54986
Phone 414-582-4234 • Fax 414-582-8656

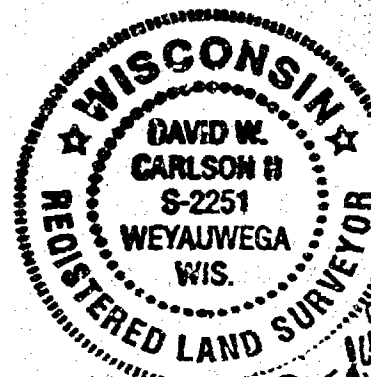

PROJECT NO. 0183-001

FIELD BOOK

COMPUTER FILE

PAGE 76

SHEET 1 OF 3

Certified Survey Map No. _____

SURVEYOR'S CERTIFICATE:

I, David W. Carlson II, Registered Land Surveyor, do hereby certify:

That I have surveyed, divided and mapped, at the direction of Michael E. Minock, part of the Southwest 1/4 of the Northwest 1/4 of Section 28, T20N, R16E, Town of Clayton, Winnebago County, Wisconsin, described as follows: Commencing at the West 1/4 corner of said Section 28; thence North 88 degrees 49 minutes 37 seconds East 266.25 feet, along the South line of said Northwest 1/4, to the point of beginning; thence North 01 degrees 43 minutes 29 seconds West 209.00 feet, along the East line of lands described in document number 506082; thence South 88 degrees 49 minutes 37 seconds West 54.25 feet, along the North line of said document number 506082; thence North 01 degrees 43 minutes 29 seconds West 300.00 feet, along the East line of lands described in document numbers 461958 and 772053; thence South 88 degrees 49 minutes 37 seconds West 212.00 feet, along the North line of lands described in document number 772053; thence North 01 degrees 43 minutes 29 seconds West 817.48 feet, along the West line of said Northwest 1/4; thence North 88 degrees 49 minutes 02 seconds East 1324.99 feet, along the North line of said Southwest 1/4; thence South 01 degrees 34 minutes 48 seconds East 1526.68 feet, along the East line of said Southwest 1/4; thence South 88 degrees 49 minutes 37 seconds West 1055.40 feet, along the South line of said Northwest 1/4, to the point of beginning, and reserving that portion to the West as presently used for road purposes.

That I have fully complied with Chapter 236.34 of the Wisconsin Statutes in surveying, dividing, and mapping the same and the Town of Clayton, and Winnebago County Subdivision Ordinances.

This map is a correct representation of all of the exterior boundaries of land surveyed and the division thereof.

Given under my hand this 10th day of July, 1996.

David W. Carlson II

David W. Carlson II, Reg. WI. Land Surveyor, S-2251



OWNER CERTIFICATE:

As owner, I the undersigned, hereby certify that I caused the land above described to be surveyed, divided and mapped and dedicated to the public all as shown and represented on this map.

Michael E. Minock

Michael E. Minock

Date

7/15/96

State of Wisconsin)

)SS


Winnebago County)

Personally came before me on the 15 day of July, 1996 the above owner to me known to be the person who executed the foregoing instrument and acknowledge the same.

James E. Smith

Notary

My Commission Expires 4/7/2000

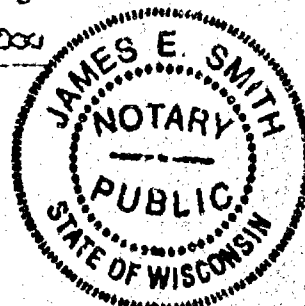

Certified Survey Map No. _____

Certificate of Planning Committee:

Pursuant to the Land Subdivision Regulations of the County of Winnebago, Wisconsin, all the requirements for approval have been fulfilled. This Minor Subdivision was approved by the Winnebago County Planning and Zoning Committee on _____ day of _____, 19____.

Chairman, Planning and Zoning Committee

Treasurer's Certificate:

I hereby certify that there are no unpaid taxes or unpaid special assessments on any of the lands shown hereon.

Town Treasurer

Date

County Treasurer

Date

Town Board Approval:

We hereby certify that the Town of Clayton has reviewed and approved this certified survey map.

Town Chairman

Date

Town Clerk

Date

This CSM is contained wholly within the property described in the following recorded instruments:

Owner(s) of record


Document(s)

Parcel Number(s)

Michael E. Minock


564938

006-0705-00

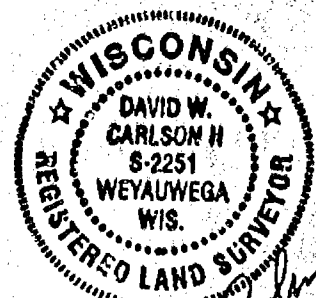

Certified Survey Map No. 3475

PART OF THE SOUTHWEST 1/4 OF THE NORTHWEST 1/4
OF SECTION 28, TOWNSHIP 20 NORTH, RANGE 16 EAST,
TOWN OF CLAYTON, WINNEBAGO COUNTY, WISCONSIN.

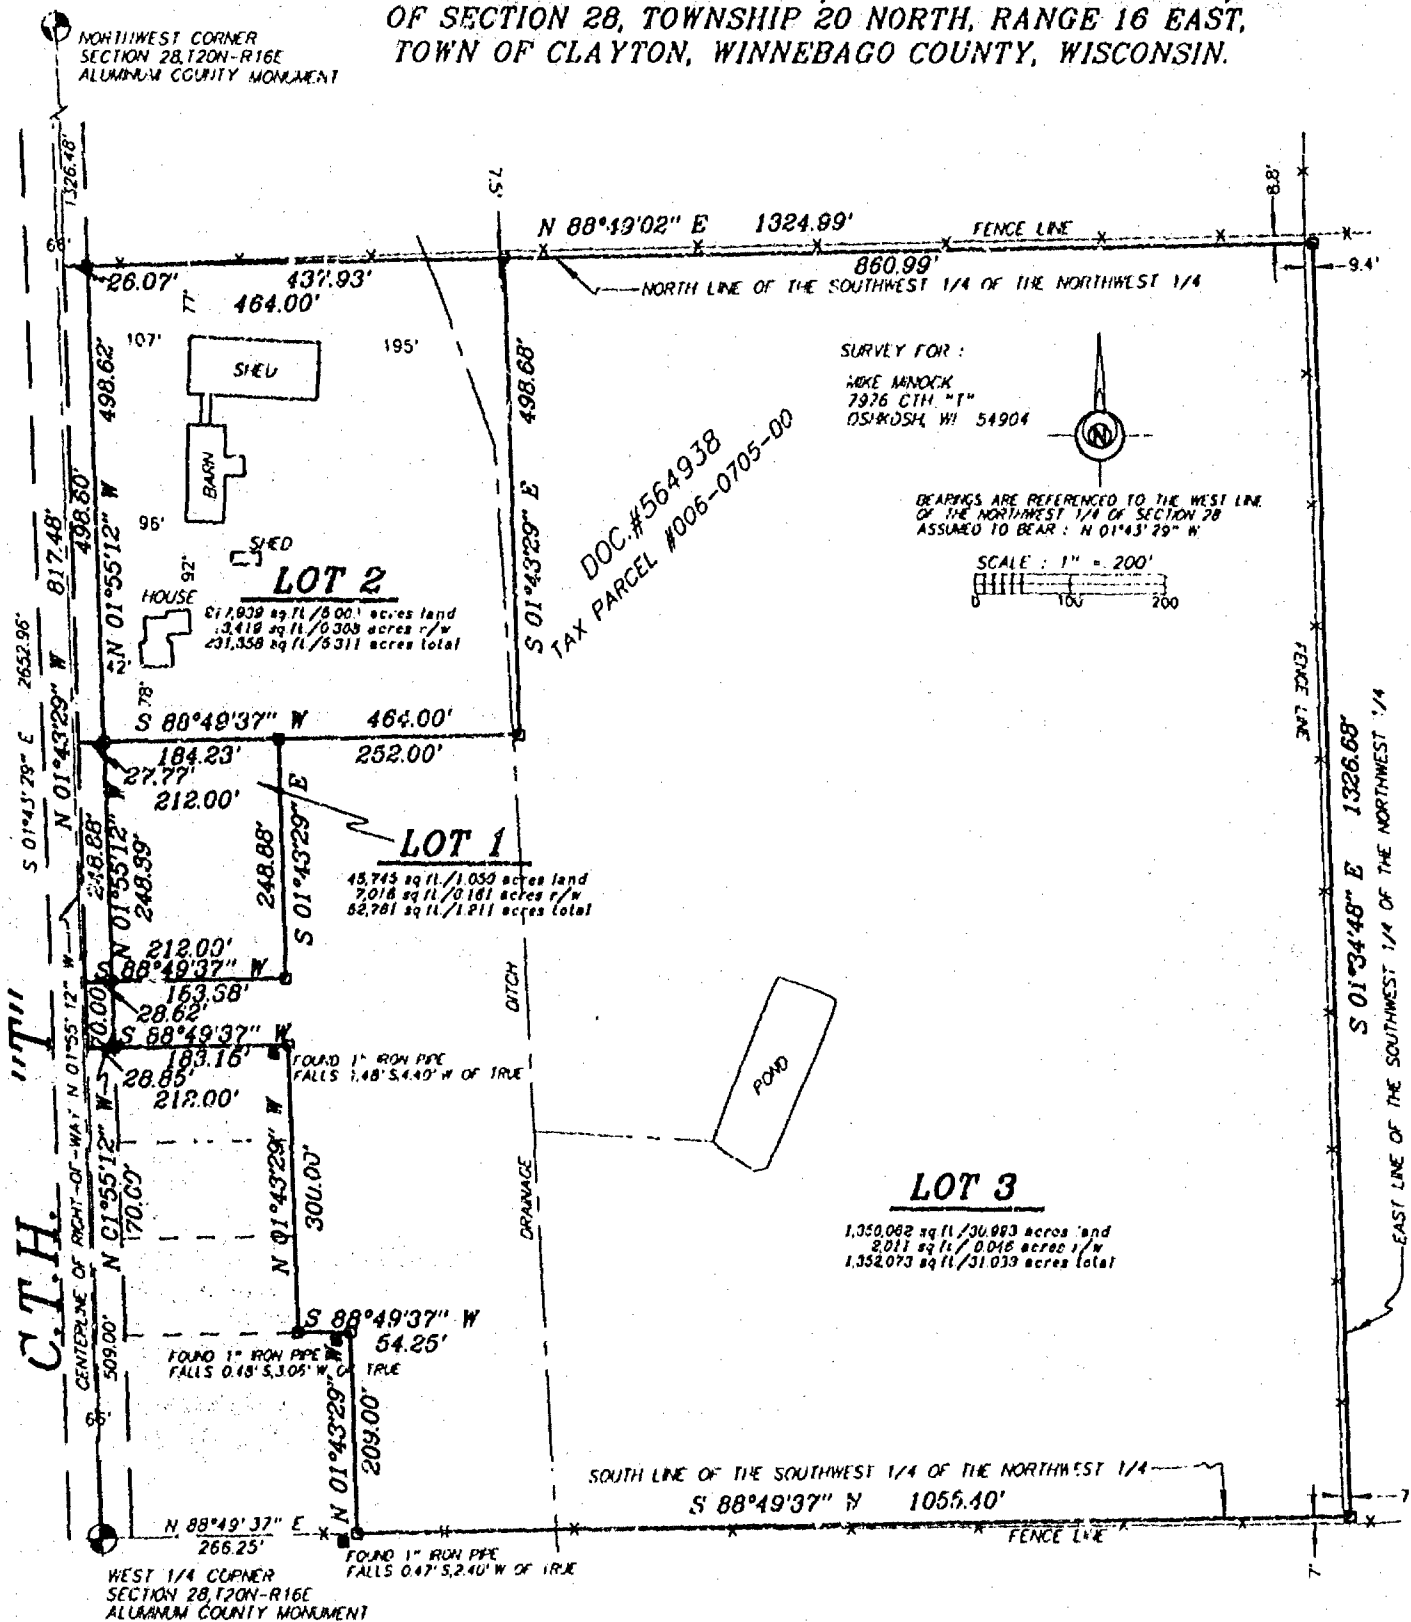

Sayler Surveying

Division of Martenson & Eide, Inc.
Engineering, Surveying, Planning
28 North 1st Street • Box 252 • Waunakee, WI 54986
Phone 414-582-4234 • Fax 414-582-8656

PROJECT NO. 0183-001

FIELD BOOK SDR 351


PAGE 76

COMPUTER FILE 01-20-16-28-00183-001


SHEET 1 OF 3

Certified Survey Map No. 3475

PART OF THE SOUTHWEST 1/4 OF THE NORTHWEST 1/4
OF SECTION 28, TOWNSHIP 20 NORTH, RANGE 16 EAST,
TOWN OF CLAYTON, WINNEBAGO COUNTY, WISCONSIN.

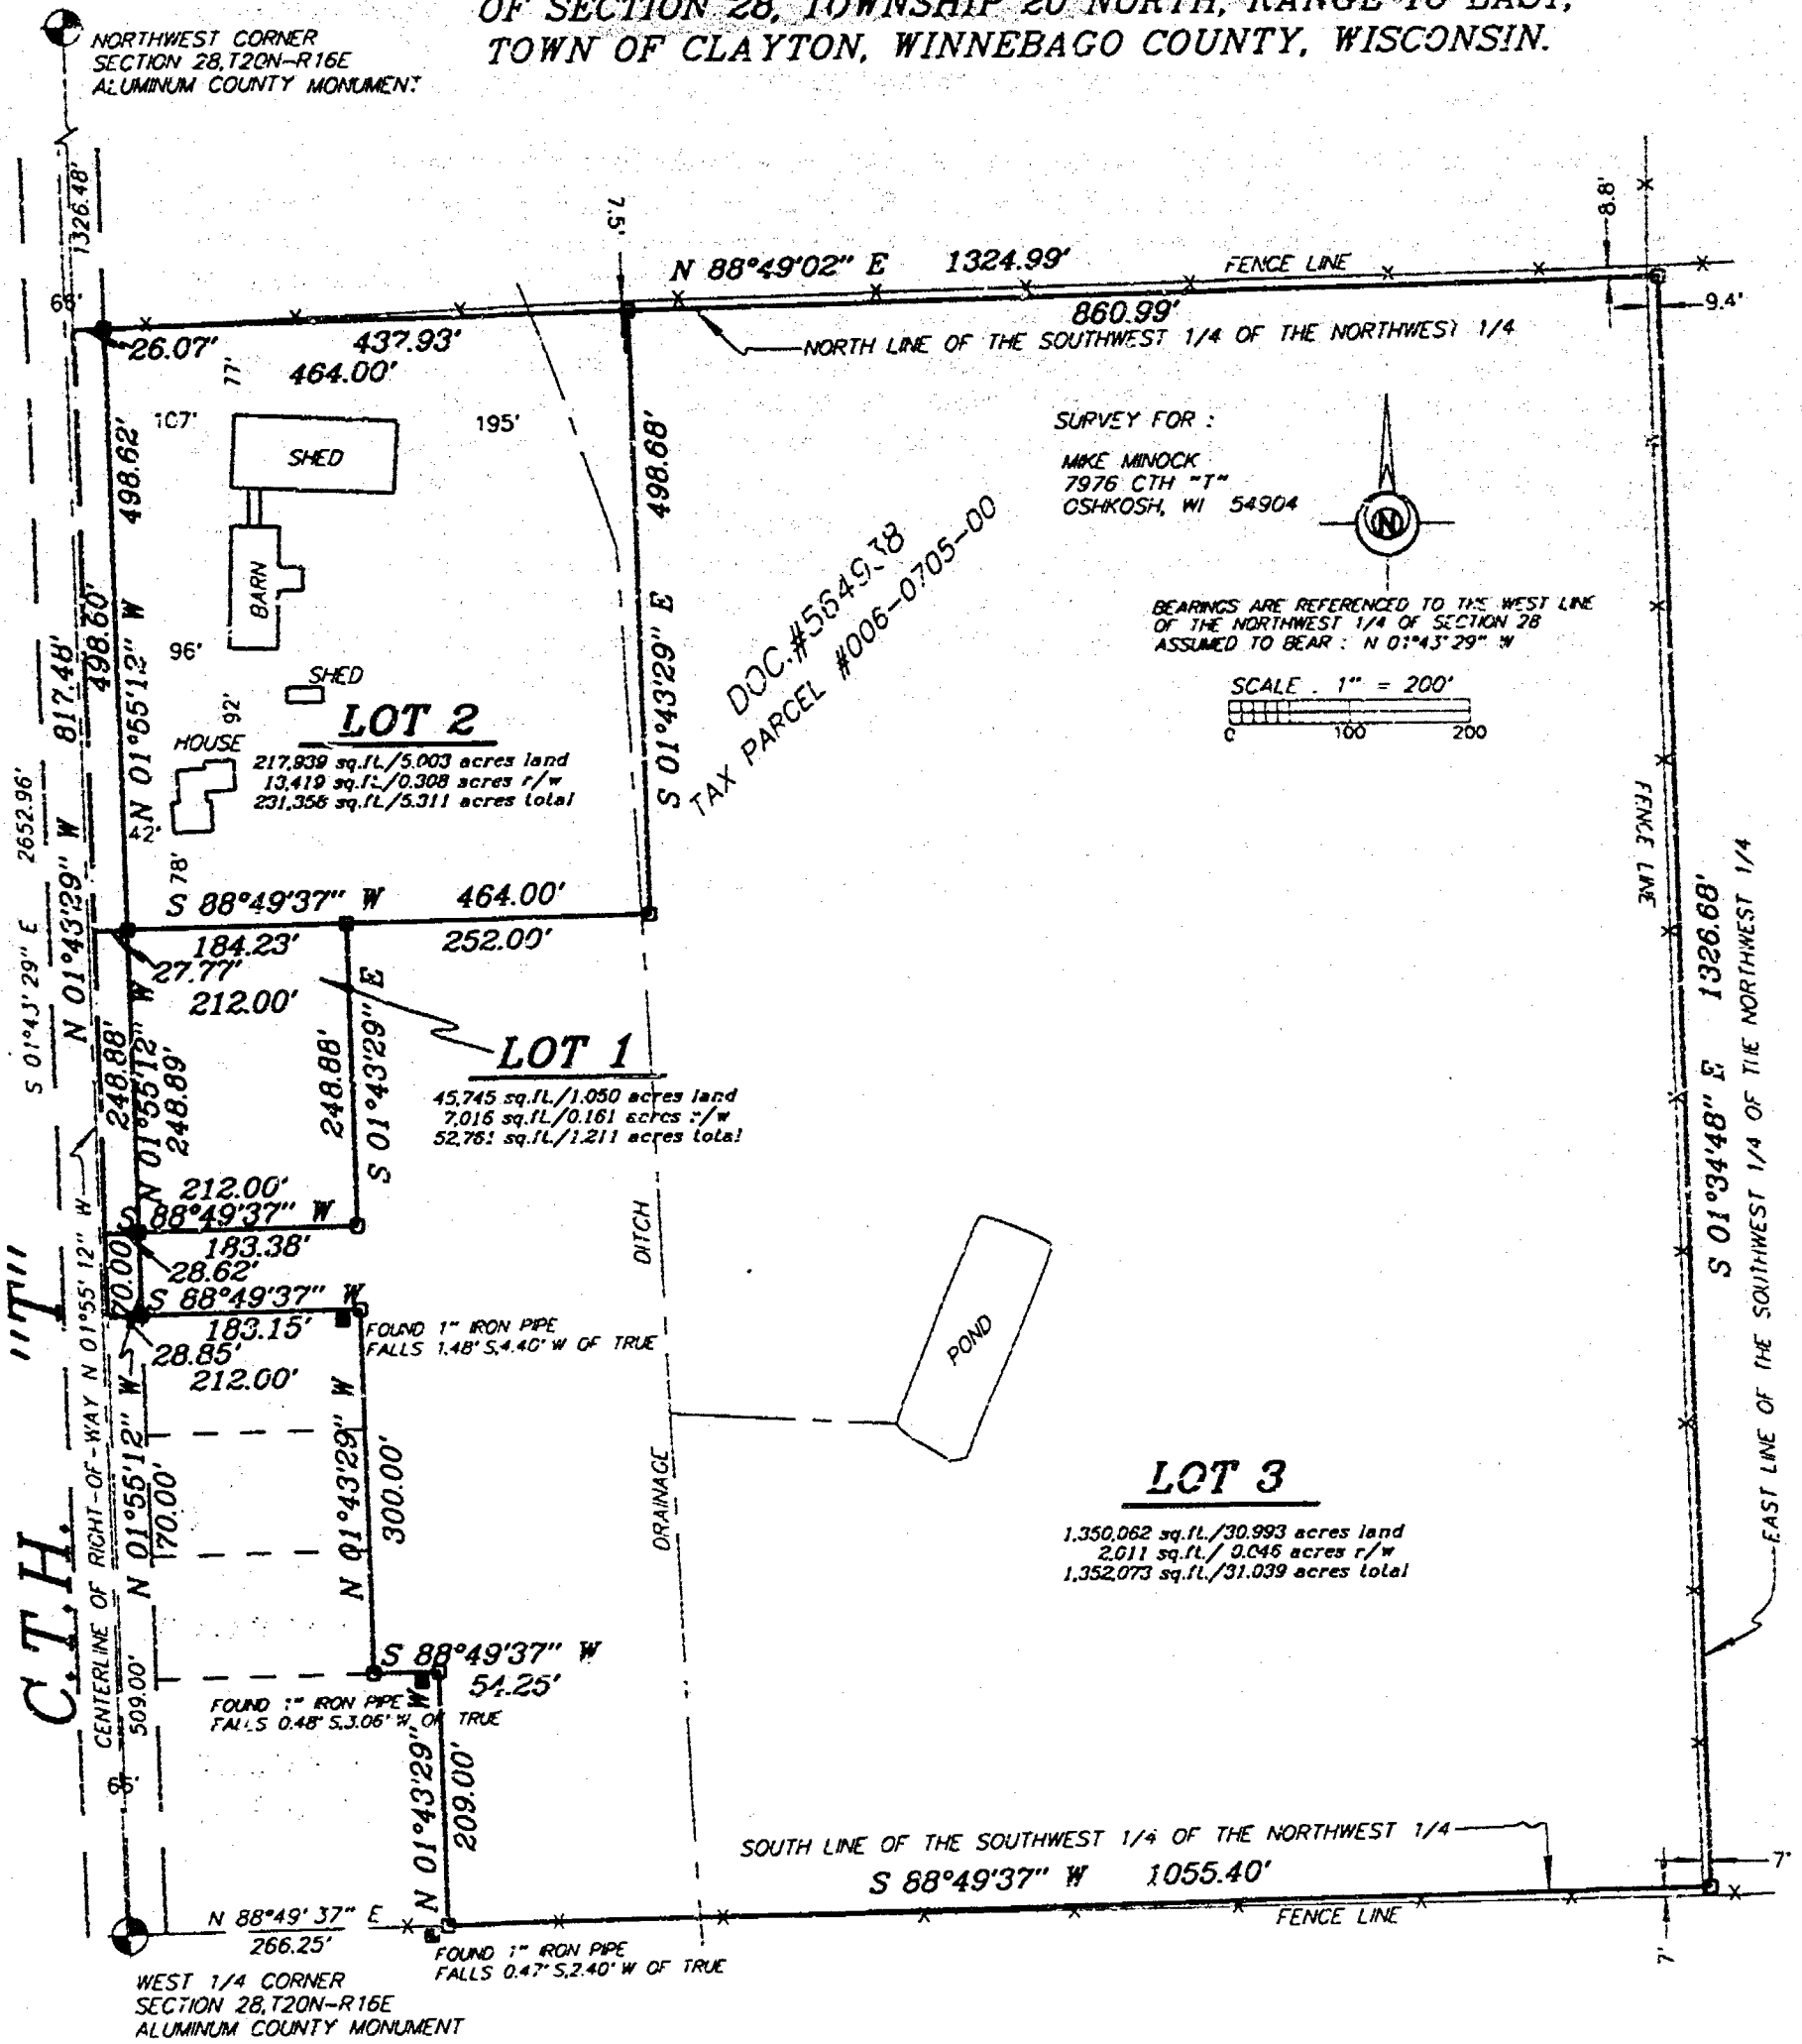

- ☐ 1" x 24" Iron Pipe Set
- ☒ 1" Iron Pipe Found
- ☒ ¾" Rebar Found
- ☒ 1¼" Rebar Found
- ☒ Government Corner

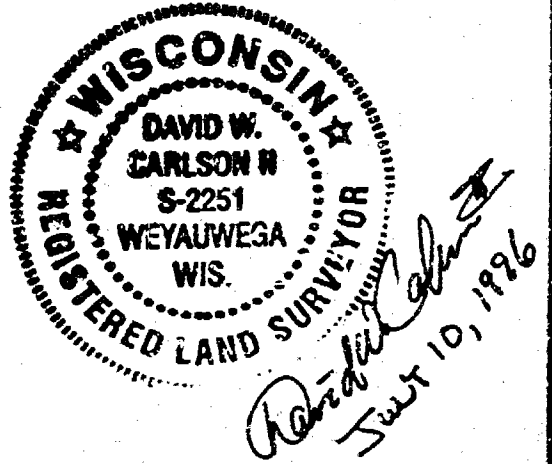

Sayler Surveying

W&E Division of Martenson & Elsle, Inc.
Engineering, Surveying, Planning
28 North 1st Street • Box 252 • Winneconne, WI 54986
Phone 414-582-4234 • Fax 414-582-8656

PROJECT NO. 0183-001

FIELD BOOK SDR 3k1

PAGE 76

COMPUTER FILE WM-20-16-28-0-0183-001

SHEET 1 OF 3

Certified Survey Map No. 3475

SURVEYOR'S CERTIFICATE:

I, David W. Carlson II, Registered Land Surveyor, do hereby certify:

That I have surveyed, divided and mapped, at the direction of Michael E. Minock, part of the Southwest 1/4 of the Northwest 1/4 of Section 28, T20N, R16E, Town of Clayton, Winnebago County, Wisconsin, described as follows: Commencing at the West 1/4 corner of said Section 28; thence North 88 degrees 49 minutes 37 seconds East 266.25 feet, along the South line of said Northwest 1/4, to the point of beginning; thence North 01 degrees 43 minutes 29 seconds West 209.00 feet, along the East line of lands described in document number 506082; thence South 88 degrees 49 minutes 37 seconds West 54.25 feet, along the North line of said document number 506082; thence North 01 degrees 43 minutes 29 seconds West 300.00 feet, along the East line of lands described in document numbers 461958 and 772053; thence South 88 degrees 49 minutes 37 seconds West 212.00 feet, along the North line of lands described in document number 772053; thence North 01 degrees 43 minutes 29 seconds West 817.48 feet, along the West line of said Northwest 1/4; thence North 88 degrees 49 minutes 02 seconds East 1324.99 feet, along the North line of said Southwest 1/4; thence South 01 degrees 34 minutes 48 seconds East 1326.68 feet, along the East line of said Southwest 1/4; thence South 88 degrees 49 minutes 37 seconds West 1055.40 feet, along the South line of said Northwest 1/4, to the point of beginning, and reserving that portion to the West as presently used for road purposes.

That I have fully complied with Chapter 236.34 of the Wisconsin Statutes in surveying, dividing, and mapping the same and the Town of Clayton, and Winnebago County Subdivision Ordinances.

This map is a correct representation of all of the exterior boundaries of land surveyed and the division thereof.

Given under my hand this 10TH day of July, 1996.

David W. Carlson II
David W. Carlson II, Reg. WI. Land Surveyor, S-2251



OWNER CERTIFICATE:

As owner, I the undersigned, hereby certify that I caused the land above described to be surveyed, divided and mapped and dedicated to the public all as shown and represented on this map.


Michael E. Minock 7/15/1996
Michael E. Minock Date

State of Wisconsin)
Winnebago County)SS

Personally came before me on the 15 day of July, 1996 the above owner to me known to be the person who executed the foregoing instrument and acknowledge the same.

James E. Smith
Notary

My Commission Expires 8/7/2000

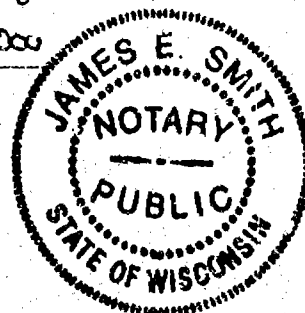

Certified Survey Map No. 3475

Certificate of Planning Committee:

Pursuant to the Land Subdivision Regulations of the County of Winnebago, Wisconsin, all the requirements for approval have been fulfilled. This Minor Subdivision was approved by the Winnebago County Planning and Zoning Committee on 18th day of July, 1996.

John A. Schmitt
Chairman, Planning and Zoning Committee

Treasurer's Certificate:

I hereby certify that there are no unpaid taxes or unpaid special assessments on any of the lands shown hereon.

Margaret L. Reinders 7/17/96
Town Treasurer Date

Mary E. Krueger Deputy 7-18-96
County Treasurer Date

Town Board Approval:

We hereby certify that the Town of Clayton has reviewed and approved this certified survey map.

M. de Sal 7-15-96
Town Chairman Date

Joanne M. Sever 7/15/96
Town Clerk Date

This CSM is contained wholly within the property described in the following recorded instruments:

Owner(s) of record	Document(s)	Parcel Number(s)
Michael E. Minock	564938	006-0705-00

943017

Register's Office
Winnebago County, Wis.
Received for record this 19th
day of July A.D., 1996
at 12:10 o'clock P.M. and
filed in Vol. 1 of C.S.M.
on page 3425

Susan W. Wasmuth
Register of Deeds



David W. Carlson II
July 10, 1996

PROJECT NO. 0183-001

SHEET 3 OF 3



CERTIFIED SURVEY MAP NO. 3567

BEING PART OF THE NORTHWEST $\frac{1}{4}$ OF THE SOUTHWEST $\frac{1}{4}$ OF SECTION 28, TOWNSHIP 20 NORTH, RANGE 16 EAST, TOWN OF CLAYTON, WINNEBAGO COUNTY, WISCONSIN. PARCEL NO. 006-710

WEST $\frac{1}{4}$ CORNER OF SECTION 28-20-16

NORTH LINE OF THE SOUTHWEST $\frac{1}{4}$ OF SECTION 28
UNPLATTED LANDS

NORTH IS REFERENCED TO THE WEST LINE OF THE SOUTHWEST $\frac{1}{4}$ OF SECTION 28, TOWNSHIP 20 NORTH, RANGE 16 EAST, TOWN OF CLAYTON, WINNEBAGO COUNTY, WISCONSIN, WHICH IS ASSUMED TO BEAR N01°-02'-22"W.

DEDICATED TO THE PUBLIC

10,648 sq. ft. $\pm$ total

WEST LINE OF THE SOUTHWEST $\frac{1}{4}$ OF SECTION 28

N01°-02'-22"W 2663.87'

centerline of pavement

322.85'

256.49'

322.49'

233.27'

33.00'

UNPLATTED

CEMETARY

LANDS DESCRIBED IN DOC. 508343

UNPLATTED LANDS

N01°-02'-22"W

686.75'

2.44'

N38°-49'-16"E

266.25'

1055.48'

1321.73'

LOT 2

1,073,448 sq. ft. $\pm$ total

(24.6430 acres $\pm$)

LOT 1

59,525 sq. ft. $\pm$ total

UNPLATTED

LANDS DESCRIBED IN DOCUMENT NO. 897697

OWNERS- JOHN WISNEFSKE & KELLY ANN BOE

SHEET 1 OF 3 SHEETS

UNPLATTED

LANDS

UNPLATTED

LANDS

- LEGEND**
- = BERNTSEN MONUMENT FOUND
 - = IRON PIPE FOUND
 - = P.K. NAIL FOUND
 - = 3/4" x 24" SOLID ROUND IRON REBAR SET, WEIGHING 1.502 lbs. per lin. ft.
 - = P.K. NAIL SET
 - ((OO)) = RECORDED DISTANCE AND/OR BEARING
 - = EXISTING FENCE LINE

Robert F. Reider
ROBERT F. REIDER, RLS-1251

DATED 10-2-96
CAROW LAND SURVEYING CO., INC.
P.O. BOX 1297, 1837 W. WI. AVE
APPLETON, WI 54912-1297
A969.32 dt sw RFR 10-2-96
REVISED: 10-24-96 ROD

GRAPHIC SCALE: 1"=200'

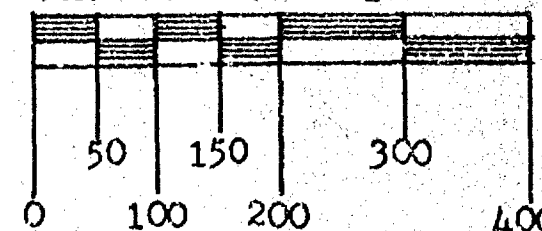

CERTIFIED SURVEY MAP NO. 3567

BEING PART OF THE NORTHWEST $\frac{1}{4}$ OF THE SOUTHWEST $\frac{1}{4}$ OF SECTION 28, TOWNSHIP 20 NORTH, RANGE 16 EAST, TOWN OF CLAYTON, WINNEBAGO COUNTY, WISCONSIN. PARCEL NO. 006-710

WEST $\frac{1}{4}$ CORNER OF SECTION 28-20-16

NORTH LINE OF THE SOUTHWEST $\frac{1}{4}$ OF SECTION 28
UNPLATTED LANDS

NORTH IS REFERENCED TO THE WEST LINE OF THE SOUTHWEST $\frac{1}{4}$ OF SECTION 28, TOWNSHIP 20 NORTH, RANGE 16 EAST, TOWN OF CLAYTON, WINNEBAGO COUNTY, WISCONSIN, WHICH IS ASSUMED TO BEAR N01°-02'-22"W.

DEDICATED TO THE PUBLIC

10,648 sq. ft. ± total

WEST LINE OF THE SOUTHWEST $\frac{1}{4}$ OF SECTION 28

centerline of pavement

N01°-02'-22"W 322.85' 256.85' 66.00' 686.75' "T" (66')

UNPLATTED

CEMETARY

LANDS DESCRIBED IN DOC. 508343

UNPLATTED LANDS

33.00'

686.75'

N01°-02'-22"W

3.10'

233.25'

233.25'

588°-49'-16"W

233.25'

253.91'

S01°-02'-22"E

59,525 sq. ft. ± total

233.27'

233.27'

1059.02'

1325.29'

(1329.91')

UNPLATTED

LANDS DESCRIBED IN DOCUMENT NO. 897697

OWNERS- JOHN WISNIEWSKE & KELLY ANN BOE

SHEET 1 OF 3 SHEETS

0.34'

UNPLATTED

LANDS

LOT 2

1,073,448 sq. ft. ± total

(24.6430 acres ±)

LOT 1

LOT 2

- LEGEND**
- = BERNTSEN MONUMENT FOUND
 - = IRON PIPE FOUND
 - = P.K. NAIL FOUND
 - = 3/4" x 24" SOLID ROUND IRON REBAR SET, WEIGHING 1.502 lbs. per lin. ft.
 - = P.K. NAIL SET
 - (OO) = RECORDED DISTANCE AND/OR BEARING
 - = EXISTING FENCE LINE

Robert F. Reider
ROBERT F. REIDER, RLS-1251

DATED 10-2-96
CARON LAND SURVEYING CO., INC.
P.O. BOX 1297, 1837 W. WI. AVE
APPLETON, WI 54912-1297
A969.32 dt sw RFR 10-2-96
REVISED: 10-24-96 RDD

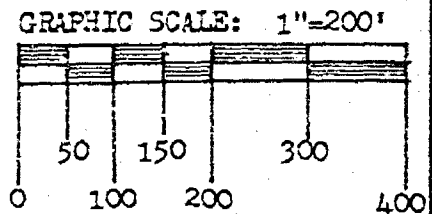

CERTIFIED SURVEY MAP NO. 3567**SURVEYOR'S CERTIFICATE:**

I, ROBERT F. REIDER, REGISTERED WISCONSIN LAND SURVEYOR, CERTIFY THAT I HAVE SURVEYED, DIVIDED, DEDICATED AND MAPPED PART OF THE NORTHWEST 1/4 OF THE SOUTHWEST 1/4 OF SECTION 28, TOWNSHIP 20 NORTH, RANGE 16 EAST, TOWN OF CLAYTON, WINNEBAGO COUNTY, WISCONSIN, BOUNDED AND DESCRIBED AS FOLLOWS: COMMENCING AT THE SOUTHWEST CORNER OF SAID SECTION 28; THENCE N01-02-22W, 1654.27 FEET ALONG THE WEST LINE OF THE SOUTHWEST 1/4 OF SECTION 28 TO A NORTH LINE OF LANDS DESCRIBED IN DOCUMENT NUMBER 897697 AND TO THE POINT OF BEGINNING; THENCE CONTINUING N01-02-22W, 322.85 FEET ALONG SAID WEST LINE TO THE SOUTH LINE OF LANDS DESCRIBED IN DOCUMENT NO. 508343; THENCE N88-49-16E, 266.25 FEET ALONG SAID SOUTH LINE TO THE EAST LINE OF SAID DESCRIBED LANDS; THENCE N01-02-22W, 686.75 FEET ALONG SAID EAST LINE TO THE NORTH LINE OF THE SOUTHWEST 1/4 OF SECTION 28; THENCE N88-49-16E, 1055.48 FEET ALONG SAID NORTH LINE TO THE EAST LINE OF THE NORTHWEST 1/4 OF THE SOUTHWEST 1/4 OF SECTION 28; THENCE S01-14-16E, 994.94 FEET ALONG SAID EAST LINE TO A NORTH LINE OF LANDS DESCRIBED IN DOCUMENT 897697; THENCE S88-11-14W, 1326.69 FEET ALONG SAID NORTH LINE TO THE POINT OF BEGINNING. SUBJECT TO ALL EASEMENTS AND RESTRICTIONS OF RECORD.

THAT I HAVE MADE SUCH SURVEY UNDER THE DIRECTION OF ROBERT BREAKER, 3664 W. LARSEN RD., OSHKOSH, WISCONSIN 54904.

THAT THIS MAP IS A TRUE AND CORRECT REPRESENTATION OF THE EXTERIOR BOUNDARY LINES OF THE LAND SURVEYED.

THAT I HAVE FULLY COMPLIED WITH THE PROVISIONS OF CHAPTER 236.34 OF THE WISCONSIN STATUTES AND THE SUBDIVISION ORDINANCE OF THE TOWN OF CLAYTON AND WINNEBAGO COUNTY.



Robt F. Reider 10-24-96
 ROBERT F. REIDER, RLS-1251 DATED
 CAROW LAND SURVEYING CO., INC.
 P.O. BOX 1297, 1837 W. WISCONSIN AVE.
 APPLETON, WISCONSIN 54912-1297
 A969.32 (ec-ms RFR) 10-3-96
 REVISED: 10-24-96

TOWN BOARD CERTIFICATION:

WE HEREBY CERTIFY THAT THE BOARD OF SUPERVISORS OF THE TOWN OF CLAYTON APPROVED AND ACCEPTED THIS CERTIFIED SURVEY MAP ON THE 1st DAY OF November 1996.

M. J. Sal
 TOWN CHAIRPERSON

Joanne M. Sievert
 TOWN CLERK

TREASURER'S CERTIFICATE:

I HEREBY CERTIFY THAT THERE ARE NO UNPAID TAXES OR UNPAID SPECIAL ASSESSMENTS ON ANY OF THE LAND INCLUDED ON THIS CERTIFIED SURVEY MAP.

Margaret L. Brindley 11/3/96
 TOWN TREASURER DATED

Burt Schmidt 11/4/96
 COUNTY TREASURER DATED

COUNTY PLANNING AND ZONING COMMITTEE APPROVAL:

PURSUANT TO THE WINNEBAGO COUNTY SUBDIVISION ORDINANCE, ALL REQUIREMENTS FOR APPROVAL HAVE BEEN FULFILLED.

THIS CERTIFIED SURVEY MAP WAS APPROVED THIS 4th DAY OF November 1996.

Joanne M. Sievert
 CHAIRPERSON, WINNEBAGO COUNTY PLANNING AND ZONING COMMITTEE

CERTIFIED SURVEY MAP NO. 3567

NOTES :

- 1) THIS C.S.M. IS ALL OF TAX PARCEL NUMBER(S): 006-0710-00.
- 2) THE PROPERTY OWNER(S) OF RECORD IS(ARE): ROBERT A. BREAKER.
- 3) THE C.S.M. IS CONTAINED WHOLLY WITHIN THE PROPERTY DESCRIBED IN THE FOLLOWING RECORDED INSTRUMENT(S): DOCUMENT NUMBER 951740.

OWNER'S CERTIFICATE:

AS OWNER(S), I(WE) HEREBY CERTIFY THAT I(WE) CAUSED THE LAND DESCRIBED ON THIS CERTIFIED SURVEY MAP TO BE SURVEYED, DIVIDED, DEDICATED AND MAPPED AS REPRESENTED HEREON. I(WE) ALSO CERTIFY THAT THIS MAP IS REQUIRED BY SECTIONS 236.10 OR 236.12 OF THE WISCONSIN STATUTES TO BE SUBMITTED TO THE FOLLOWING FOR APPROVAL: TOWN OF CLAYTON AND WINNEBAGO COUNTY.


WITNESS THE HAND AND SEAL OF SAID OWNER(S) THIS /¹⁵ DAY OF November, 1996.

Robert A. Breaker
ROBERT A. BREAKER

STATE OF WISCONSIN)
COUNTY OF WINNEBAGO) SS

PERSONALLY CAME BEFORE ME THIS 1st DAY OF November, 1996. THE ABOVE NAMED PERSON(S) TO ME KNOWN TO BE THE PERSON(S) WHO EXECUTED THE FOREGOING INSTRUMENT AND ACKNOWLEDGED THE SAME.

NOTARY PUBLIC
MY COMMISSION EXPIRES 4/15/97

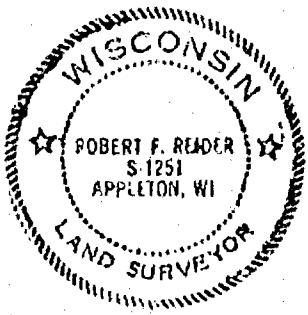

Robert F. Reider 10-24-96
ROBERT F. REIDER, RLS-1251 DATED
CAROW LAND SURVEYING CO., INC.
P.O. BOX 1297, 1837 W. WIS. AVE.
APPLETON, WISCONSIN 54912-1297
A969.32(ec-ms RFR) 10-3-96
REVISED: 10-24-96 ROD

953813

SHEET 3 OF 3 SHEETS

Register's Office
Winnebago County, Wis.
received for record this 5th
day of November A.D., 1976
at 9:28 o'clock AM. and
filed in Vol. 1 of CSM
on page 3562.
Susan W. Wenzel
Register of Deeds

City-11/00 Caran




CERTIFIED SURVEY MAP NO. 3968


BEING PART OF THE NORTHEAST 1/4 OF THE NORTHWEST 1/4 OF SECTION 28, TOWNSHIP 20 NORTH, RANGE 16 EAST, TOWN OF CLAYTON, WINNEBAGO COUNTY, WISCONSIN.

DEDICATED TO THE PUBLIC

(60,515 SQ. FT. ±)

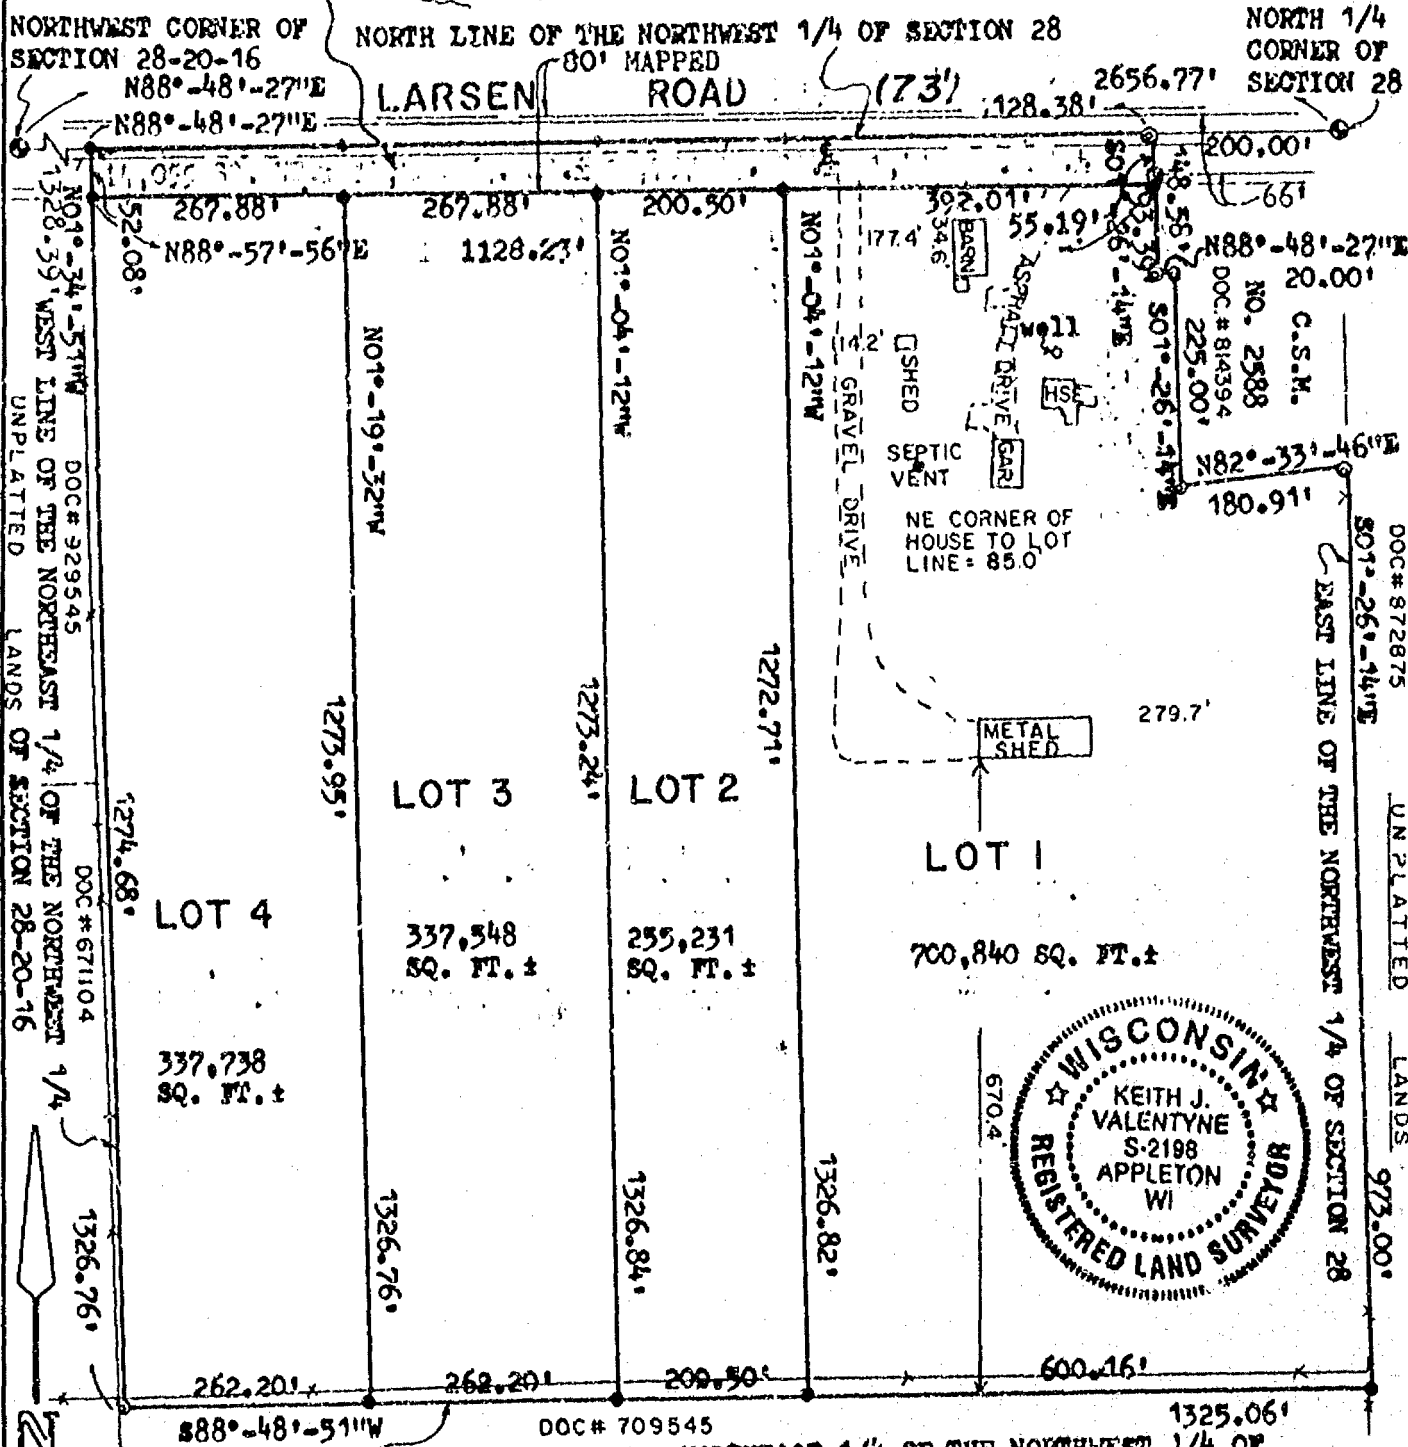

GRAPHIC SCALE

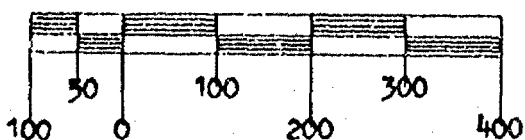

NORTH IS REFERENCED TO THE NORTH LINE OF THE NW 1/4 OF SECTION 28, T20N, R16E, TOWN OF CLAYTON, WINNEBAGO COUNTY, WISCONSIN, WHICH IS ASSUMED TO BEAR N88°-48'-27\"E.

LEGEND

- = 3/4" x 24" SOLID ROUND IRON REBAR SET, WEIGHING 1.502 LBS. PER LINEAR FOOT
- = 1" IRON PIPE FOUND
- ⊙ = BERNTSEN MONUMENT FOUND

KEITH J. VALENTYNE, RLS-2198
CAROW LAND SURVEYING CO., INC.
1837 W. WISCONSIN AVE.
P.O. BOX 1297
APPLETON, WISCONSIN 54912-1297
(Kv-jw KJV 3-31-98)

DATED

3-31-98

A983.14




CERTIFIED SURVEY MAP NO. 3968

BEING PART OF THE NORTHEAST 1/4 OF THE NORTHWEST 1/4 OF SECTION 28, TOWNSHIP 20 NORTH, RANGE 16 EAST, TOWN OF CLAYTON, WINNEBAGO COUNTY, WISCONSIN.

DEDICATED TO THE PUBLIC

(60,515 SQ. FT. ±)

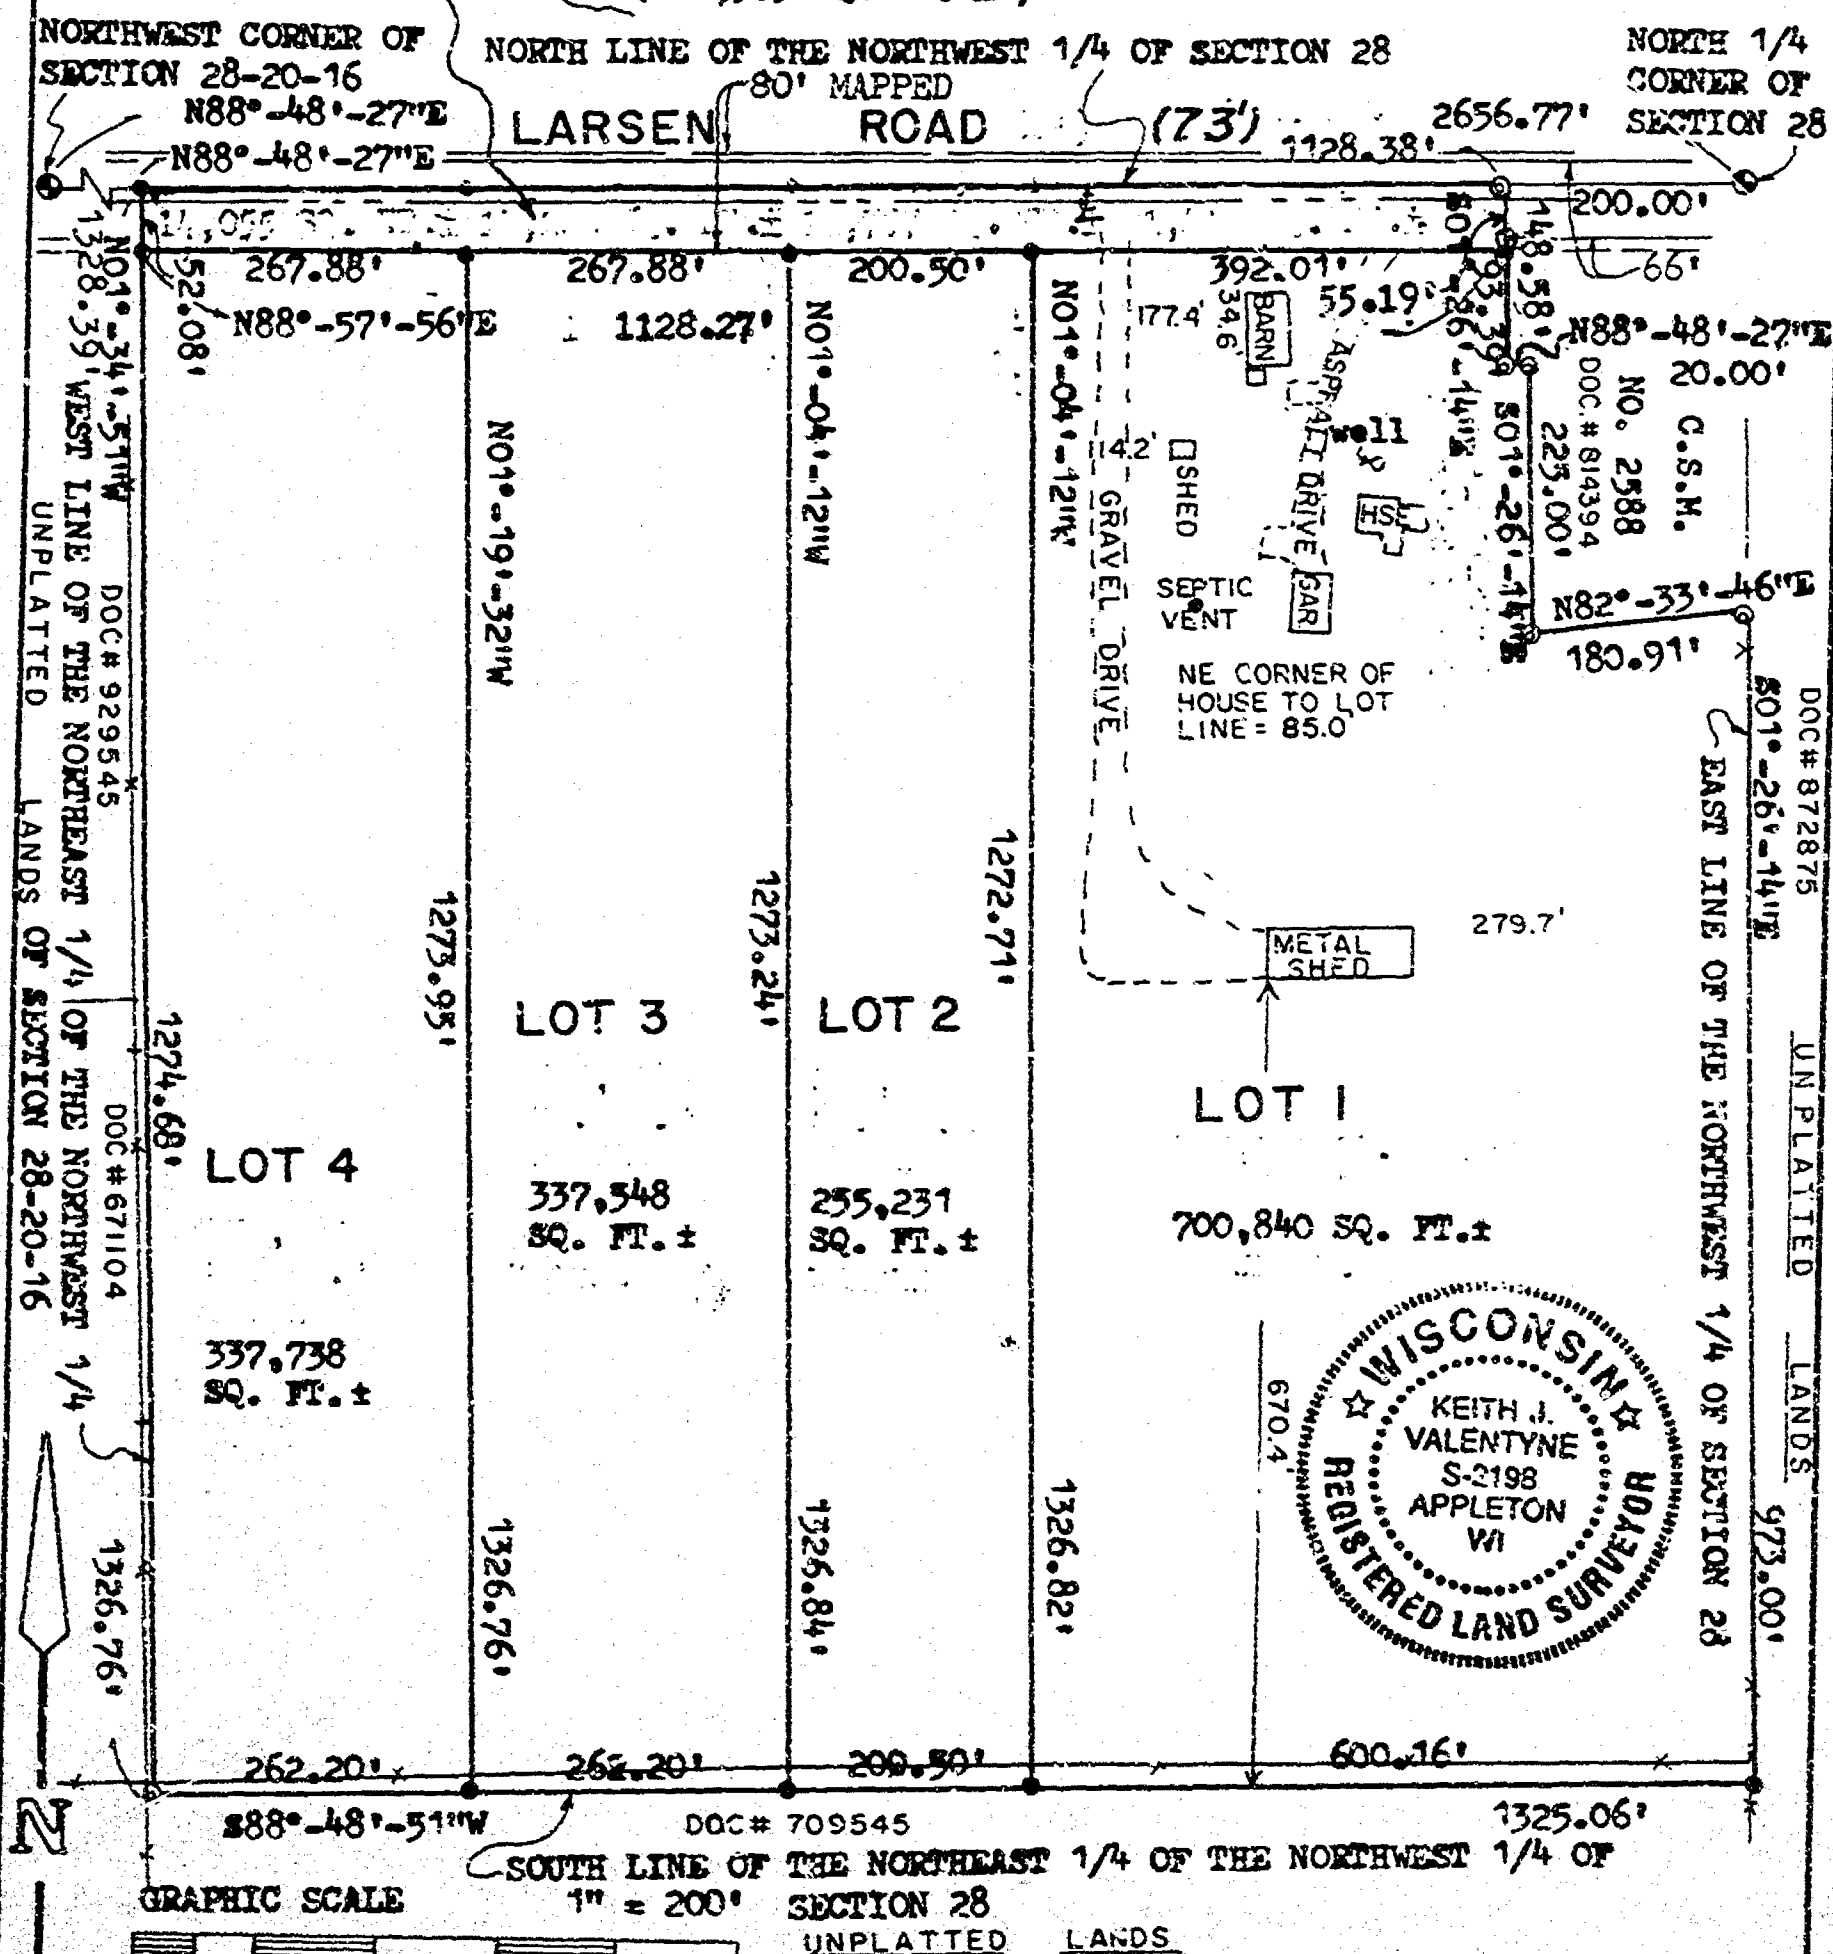



CERTIFIED SURVEY MAP NO. 3968

SURVEYOR'S CERTIFICATE:

I, KEITH J. VALENTYNE, REGISTERED WISCONSIN LAND SURVEYOR, CERTIFY THAT I HAVE SURVEYED, DIVIDED AND MAPPED PART OF THE NORTHEAST 1/4 OF THE NORTHWEST 1/4 OF SECTION 28, TOWNSHIP 20 NORTH, RANGE 16 EAST, TOWN OF CLAYTON, WINNEBAGO COUNTY, WISCONSIN, BOUNDED AND DESCRIBED AS FOLLOWS: COMMENCING AT THE NORTHWEST CORNER OF SAID SECTION 28; THENCE N88-48-27E, 1328.39 FEET ALONG THE NORTH LINE OF THE NORTHWEST 1/4 OF SECTION 28 TO THE NORTHWEST CORNER OF THE NORTHEAST 1/4 OF THE NORTHWEST 1/4 OF SECTION 28 AND THE POINT OF BEGINNING; THENCE CONTINUING N88-48-27E, 1128.38 FEET ALONG SAID NORTH LINE TO A WEST LINE OF CERTIFIED SURVEY MAP NO. 2588 AS RECORDED IN VOLUME 1 OF CERTIFIED SURVEY MAPS ON PAGE 2588; THENCE S01-26-14E, 148.58 FEET ALONG SAID WEST LINE TO A SOUTH LINE OF SAID CERTIFIED SURVEY MAP; THENCE N88-48-27E, 20.00 FEET ALONG SAID SOUTH LINE TO A WEST LINE OF SAID CERTIFIED SURVEY MAP; THENCE S01-26-14E, 225.00 FEET ALONG SAID WEST LINE TO THE SOUTHERNMOST LINE OF SAID CERTIFIED SURVEY MAP NO. 2588; THENCE N82-33-46E, 180.91 FEET ALONG SAID SOUTH LINE TO THE EAST LINE OF THE NORTHWEST 1/4 OF SECTION 28; THENCE S01-26-14E, 973.00 FEET ALONG SAID EAST LINE TO THE SOUTH LINE OF THE NORTHEAST 1/4 OF THE NORTHWEST 1/4 OF SECTION 28; THENCE S88-48-51W, 1325.06 FEET ALONG SAID SOUTH LINE TO THE WEST LINE OF THE NORTHEAST 1/4 OF THE NORTHWEST 1/4 OF SECTION 28; THENCE N01-34-51W, 1326.76 FEET ALONG SAID WEST LINE TO THE POINT OF BEGINNING. SUBJECT TO ALL EASEMENTS AND RESTRICTIONS OF RECORD.

THAT I HAVE MADE SUCH SURVEY UNDER THE DIRECTION OF NICK SALM, 3925 W. LARSEN ROAD, OSHKOSH, WISCONSIN 54904.

THAT THIS MAP IS A TRUE AND CORRECT REPRESENTATION OF THE EXTERIOR BOUNDARY LINES OF THE LAND SURVEYED.

THAT I HAVE FULLY COMPLIED WITH THE PROVISIONS OF CHAPTER 236.34 OF THE WISCONSIN STATUTES AND THE SUBDIVISION ORDINANCE OF THE TOWN OF CLAYTON AND WINNEBAGO COUNTY.



Keith J. Valentyne 3-31-98
 KEITH J. VALENTYNE, RLS-2198 DATED
 CAROW LAND SURVEYING CO., INC.
 P.O. BOX 1297, 1837 W. WISCONSIN AVE.
 APPLETON, WISCONSIN 54912-1297
 A983.14 (JW kv KJV 03-31-98)
 REVISED 4-6-98 RFR

NOTES:

- 1) THIS CSM IS PART OF TAX PARCEL NUMBER(S): 006-0703-00.
- 2) THE PROPERTY OWNER(S) OF RECORD IS(ARE): MICHAEL F. SALM AND *
- 3) THE CSM IS CONTAINED WHOLLY WITHIN THE PROPERTY DESCRIBED IN THE FOLLOWING RECORDED INSTRUMENT(S): DOCUMENT NO. 957787.

* JACQUELINE R. SALM AND DAVID M. SALM

TOWN BOARD CERTIFICATION:

WE HEREBY CERTIFY THAT THE TOWN OF CLAYTON BOARD OF SUPERVISORS APPROVED THIS CERTIFIED SURVEY MAP ON THE 16th DAY OF April, 1998.

John L. Schneider
 TOWN CHAIRPERSON

Joanne M. Suvine
 TOWN CLERK

COUNTY PLANNING AND ZONING COMMITTEE APPROVAL:

PURSUANT TO THE WINNEBAGO COUNTY SUBDIVISION ORDINANCE, ALL REQUIREMENTS FOR APPROVAL HAVE BEEN FULFILLED.

THIS CERTIFIED SURVEY MAP WAS APPROVED THIS 23rd DAY OF April, 1998.

John D. Schiller
 CHAIRPERSON, WINNEBAGO COUNTY PLANNING AND ZONING COMMITTEE



CERTIFIED SURVEY MAP NO. 3968

TREASURER'S CERTIFICATE:

I, HEREBY CERTIFY THAT THERE ARE NO UNPAID TAXES OR UNPAID SPECIAL ASSESSMENTS ON ANY OF THE LAND INCLUDED ON THIS CERTIFIED SURVEY MAP.

Margaret L. Beutner 4/16/98
TOWN TREASURER DATED

Mary E. Muegel - Deputy 4/22/98
COUNTY TREASURER DATED

OWNER'S CERTIFICATE:

AS OWNER(S), I(WE) HEREBY CERTIFY THAT I(WE) CAUSED THE LAND DESCRIBED ON THIS CERTIFIED SURVEY MAP TO BE SURVEYED, DIVIDED AND MAPPED AND DEDEDICATED AS REPRESENTED HEREON. I(WE) ALSO CERTIFY THAT THIS MAP IS REQUIRED BY SECTIONS 236.10 OR 236.12 OF THE WISCONSIN STATUTES TO BE SUBMITTED TO THE FOLLOWING FOR APPROVAL: TOWN OF CLAYTON AND WINNEBAGO COUNTY.

WITNESS THE HAND AND SEAL OF SAID OWNER(S) THIS 20th DAY OF April, 1998.

Michael F. Salm
MICHAEL F. SALM


Jacqueline R. Salm
JACQUELINE R. SALM

STATE OF WISCONSIN)
)SS
COUNTY OF WINNEBAGO)

David M. Salm
DAVID M. SALM

PERSONALLY CAME BEFORE ME THIS 20th DAY OF April, 1998. THE ABOVE NAMED PERSON(S) TO ME KNOWN TO BE THE PERSON(S) WHO EXECUTED THE FOREGOING INSTRUMENT AND ACKNOWLEDGED THE SAME.

Joanne M. Sievert
NOTARY PUBLIC
MY COMMISSION EXPIRES 4/15/99

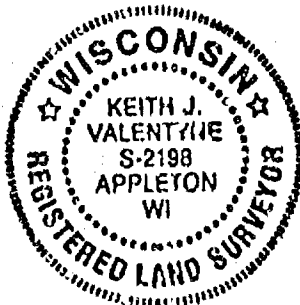

Keith J. Valentyne 3-31-98
KEITH J. VALENTYNE, RLS-2198 DATED
CAROW LAND SURVEYING CO., INC.
P.O. BOX 1297, 1837 W. WIS. AVE.
APPLETON, WISCONSIN 54912-1297
A983.14 (jw kv KJV 03-31-98)
REVISED 4-6-98 RFR

1006460

Register's Office
Winnebago County, Wis.
Received for record this 27th
day of April A.D., 1998
at 12:18 o'clock P.M. and
recorded in Vol. 1 of C.S.M.
on page 3968

Susan W. Wanner
Register of Deeds

chy
1400

ALL OF THE NORTHWEST 1/4 OF THE SOUTHWEST 1/4 OF SECTION 28,
TOWNSHIP 20 NORTH, RANGE 15 EAST, TOWN OF WINCHESTER,
WINNEEAGO COUNTY, WISCONSIN.

ALL OF THE NORTHWEST 1/4 OF THE SOUTHWEST 1/4 OF SECTION 28,
TOWNSHIP 20 NORTH, RANGE 15 EAST, TOWN OF WINCHESTER,
WINNEBAGO COUNTY, WISCONSIN.

FURMAN ROAD

LOT 1

LOT 1 AREA

LOT	75,617 SQ. FT./1.733 AC.
ROAD R/W	22,700 SQ. FT./0.521 AC.
TOTAL	98,317 SQ. FT./2.257 AC.

LOT 2


LOT	1,580,941 SQ. FT./36.293 AC.
ROAD R/W	63,365 SQ. FT./1.455 AC.
TOTAL	1,644,306 SQ. FT./37.748 AC.

SURVEY FOR:
KIM ZEHNER
6337 FURMAN ROAD
LARSEN, WI 54947

BEARINGS ARE REFERENCED TO THE WEST LINE
OF THE SOUTHWEST 1/4 OF SECTION 28, T20N-R15E,
ASSUMED TO BEAR: N 00°54'37" W

KIM ZEHNER
6337 FURMAN ROAD
LARSEN, WI 54947

- Q 1" x 24" Iron Pipe Set
- 1" Iron Pipe Found
- 3/4" Rebar Found
- ▲ 1 1/4" Rebar Found
- ⊕ Government Corner
- () Recorded As

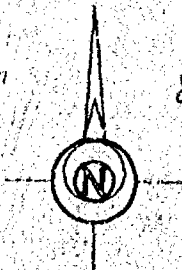


SCALE IN FEET



0 100 200

1" = 200'

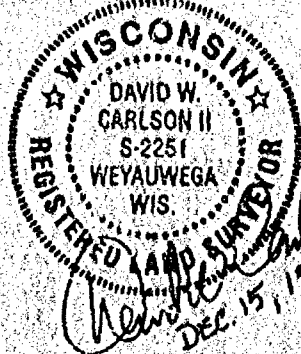

Martenson & Eisele Inc.
Land Surveying, Engineering & Planning
109 West Main Street
Omro, WI 54963 Ph. 920-685-6240

COMPUTER FILE wn-20-15-28-0-0573-001.570

SHEET 1 OF 3

Certified Survey Map No. 4482

SURVEYOR'S CERTIFICATE:

I, David W. Carlson II, Registered Land Surveyor, do hereby certify:

That I have surveyed, divided and mapped, at the direction of Kim Zehner, all of the Northwest 1/4 of the Southwest 1/4 of Section 28, Township 20 North, Range 15 East, Town of Winchester, Winnebago County, Wisconsin, described as follows:


Beginning at the West 1/4 corner of said Section 28; thence North 89 degrees 37 minutes 11 seconds East 1324.13 feet, along the North line of said Northwest 1/4 of the Southwest 1/4; thence South 00 degrees 50 minutes 22 seconds East 1316.89 feet, along the East line of said Northwest 1/4 of the Southwest 1/4; thence South 89 degrees 37 minutes 10 seconds West 1322.50 feet, along the South line of said Northwest 1/4 of the Southwest 1/4; thence North 00 degrees 54 minutes 37 seconds West 1316.92 feet, along the West line of said Northwest 1/4 of the Southwest 1/4, to the point of beginning, reserving the North 33 feet and the West 33 feet or presently used for road purposes.

That I have fully complied with Chapter 236.34 of the Wisconsin Statutes in surveying, dividing, and mapping the same and the Town of Winchester, and Winnebago County Subdivision Ordinances.

This map is a correct representation of all of the exterior boundaries of land surveyed and the division thereof.

Given under my hand this 15 day of DECEMBER, 1999

David W. Carlson II
David W. Carlson II, Reg. WI. Land Surveyor, S-2251

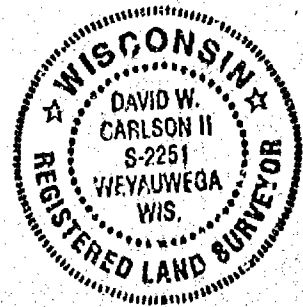

OWNERS CERTIFICATE:

As owners we, the undersigned, hereby certify that we caused the land above described to be surveyed, divided and mapped and dedicated to the public all as shown and represented on this map.

Ronald R. Zehner 12/31/99
Ronald R. Zehner Date

Kimberley Zehner 12/31/99
Kimberley Zehner Date

State of Wisconsin)
)SS
Winnebago County)

Personally came before me on the 31 day of December, 1999, the above owners to me known to be the persons who executed the foregoing instrument and acknowledge the same.

Lauretta M. Van Curen My Commission Expires 1-30-2000



Certified Survey Map No. 4482

Certificate of Planning Committee:

Pursuant to the Land Subdivision Regulations of the County of Winnebago, Wisconsin, all the requirements for approval have been fulfilled. This Minor Subdivision was approved by the Winnebago County Planning and Zoning Committee on 10th day of March, 2000

John A. Schaeffer
Chairman, Planning and Zoning Committee

Treasurer's Certificate:

I hereby certify that there are no unpaid taxes or unpaid special assessments on any of the lands shown hereon.

Betty Nelson 1-3-00 Burton Schmidt 11/11/2000
Town Treasurer Date County Treasurer Date


Town Board Approval:

We hereby certify that the Town of Winchester has reviewed and approved this certified survey map.

Roger Volder 1-3-99 Sharon Mathison 1/3/00
Town Chairman Date Town Clerk Date

This CSM is contained wholly within the property described in the following recorded instruments:

Owner(s) of record	Document(s)	Parcel Number(s)
Ronald R. & Kimberley Zelner	1002866	0280794

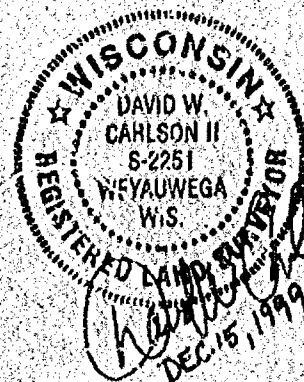

1088667
REGISTER'S OFFICE
WINNEBAGO COUNTY, WI
RECORDED ON

03-15-2000 03:13 PM
Vol. 1 p. 4722
SUSAN WINNERSHOFF
REGISTER OF DEEDS

RECORDING FEE 16.00
TRANSFER FEE
OF PAGES 1

Escrow


PLAT OF SURVEY

Part of Lot 2, Certified Survey Map No. 3567, being part of the Northwest 1/4,
of the Southwest 1/4, Section 28, Town 20 North, Range 16 East,
Town of Clayton, Winnebago County, Wisconsin

Survey for: Robert Breaker
3664 W. Larsen Road
Neenah, WI 54956

BEARINGS ARE REFERENCED TO THE WEST
LINE OF THE SOUTHWEST 1/4, SECTION 28,
RECORDED TO BEAR N 01°02'01" W

SCALE 1" = 200'

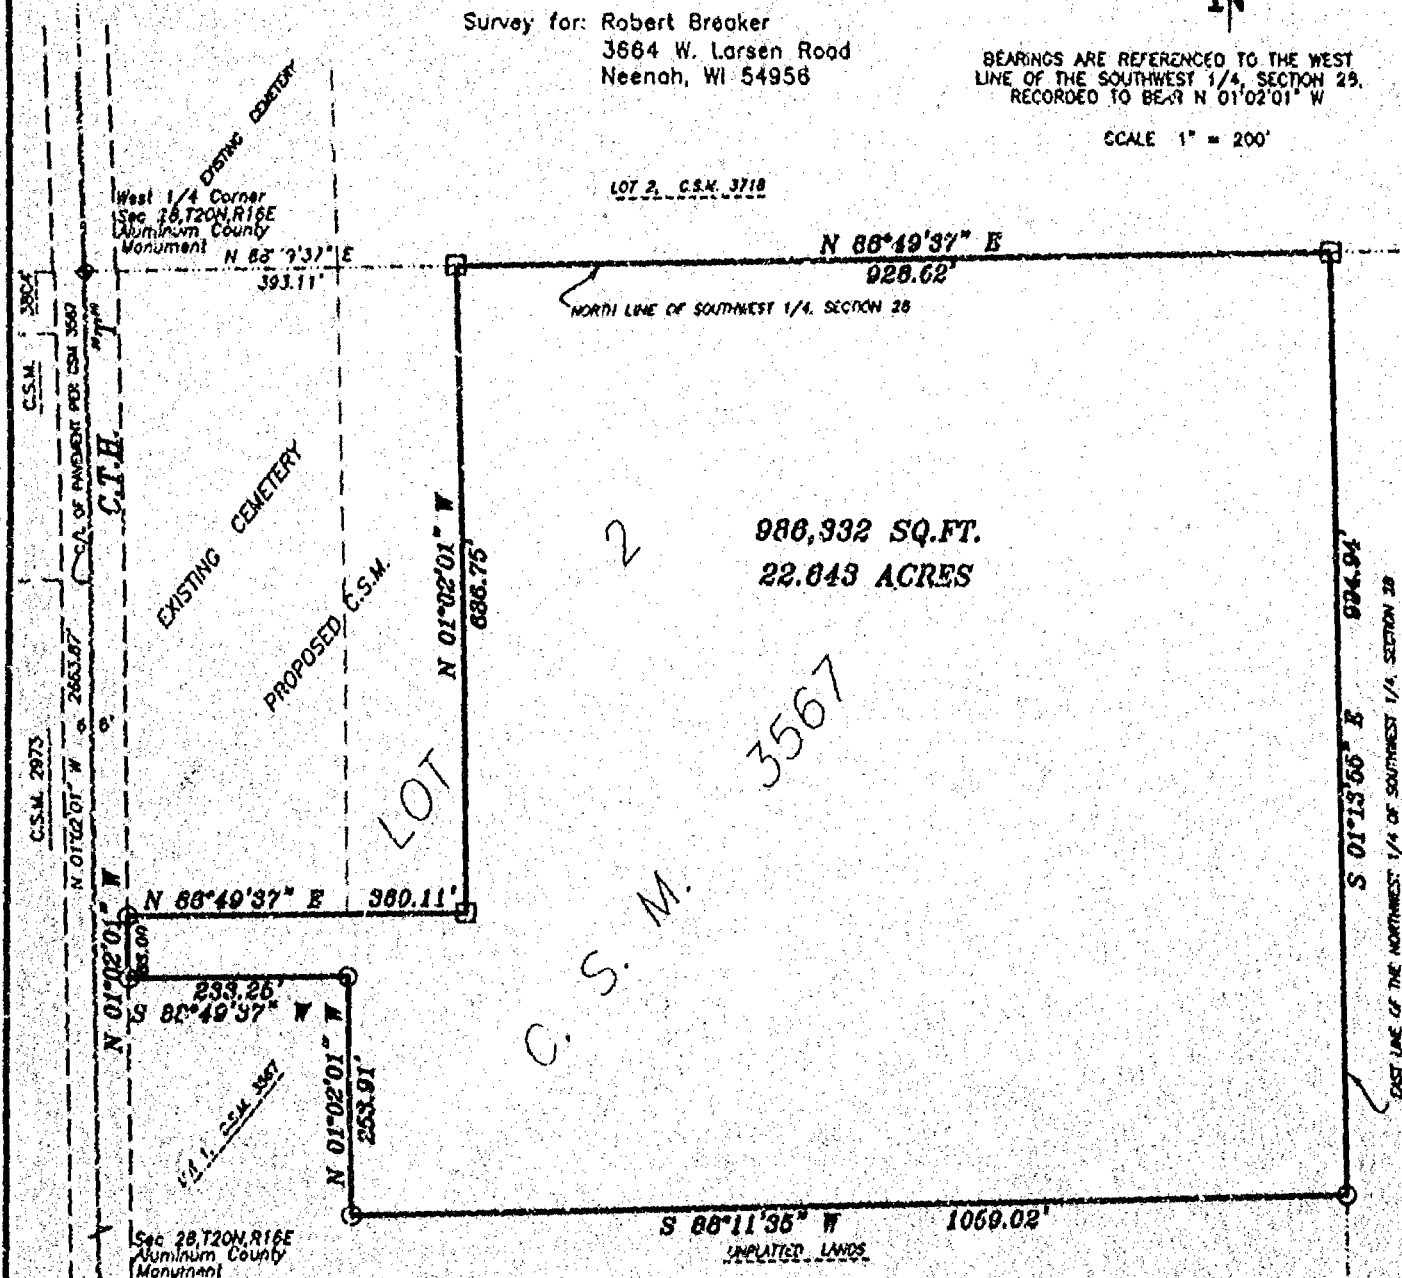


LEGEND

- 3/4" STEEL REINFORCING BAR SET, 24" LONG, WEIGHING 1.502 LBS. PER LIN. FOOT
- 1" IRON PIPE SET, 24" LONG, WEIGHING 1.150 LBS. PER LIN. FOOT
- ▲ 1-1/4" STEEL REINFORCING BAR SET, 30" LONG, WEIGHING 4.303 LBS. PER LIN. FOOT
- X CHISELED "X" SET
- 3/4" REBAR FOUND
- 1" IRON PIPE FOUND
- △ 1-1/4" REBAR FOUND
- 2" IRON PIPE FOUND
- CHISELED "X" FOUND
- ◆ GOVERNMENT CORNER
- *** FENCE LINE
- () RECORDED AS

SURVEYOR'S CERTIFICATE

I, hereby certify that I have surveyed this property and this map is a true representation thereof and shows the size and location of the property its exterior boundaries, the location of all apparent easements and roadways and visible encroachments. This survey is made for the exclusive use of the present owner of the property, and also those who purchase, mortgage or guarantee the title thereto within or (1) year from date hereof; and as to them I hereby certify that said survey and map were made in accordance with acceptable Professional Standards and that the information contained thereon is, to the best of my knowledge, information and belief a true and accurate representation thereof.

OCTOBER 23 2000
Date Daniel W. Hoel
WI, consln Registered Land Surveyor

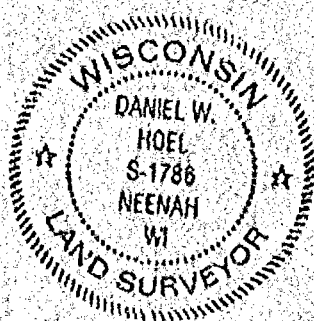

Martenson & Eisele, Inc.
Engineering - Surveying - Planning
1919 American Court
Neenah, WI 54956
(920) 731-0381
Fax (920) 733-8578
E-MAIL mol@martenson-eisele.com

PROJECT NO. 267-197
FIELD BOOK PAGE
FILE 267197.dwg SHEET 1 OF 1
THIS INSTRUMENT WAS DRAFTED BY: poe





CERTIFIED SURVEY MAP NO. 4678

BEING ALL OF LOTS 1 AND 2 OF CERTIFIED SURVEY MAP NUMBER 3988 AS RECORDED IN VOLUME 1 OF CERTIFIED SURVEY MAPS ON PAGE 3988 AS DOCUMENT NUMBER 1008460, LOCATED IN THE NORTHEAST 1/4 OF THE NORTHWEST 1/4 OF SECTION 28, TOWNSHIP 20 NORTH, RANGE 16 EAST, TOWN OF CLAYTON, WINNEBAGO COUNTY, WISCONSIN.

OWNERS: DAVID SALM, JACQUELINE SALM & MICHAEL SALM

TAX PARCEL NUMBERS:
006-0703-00 & 006-0703-02

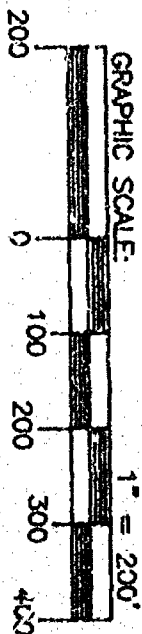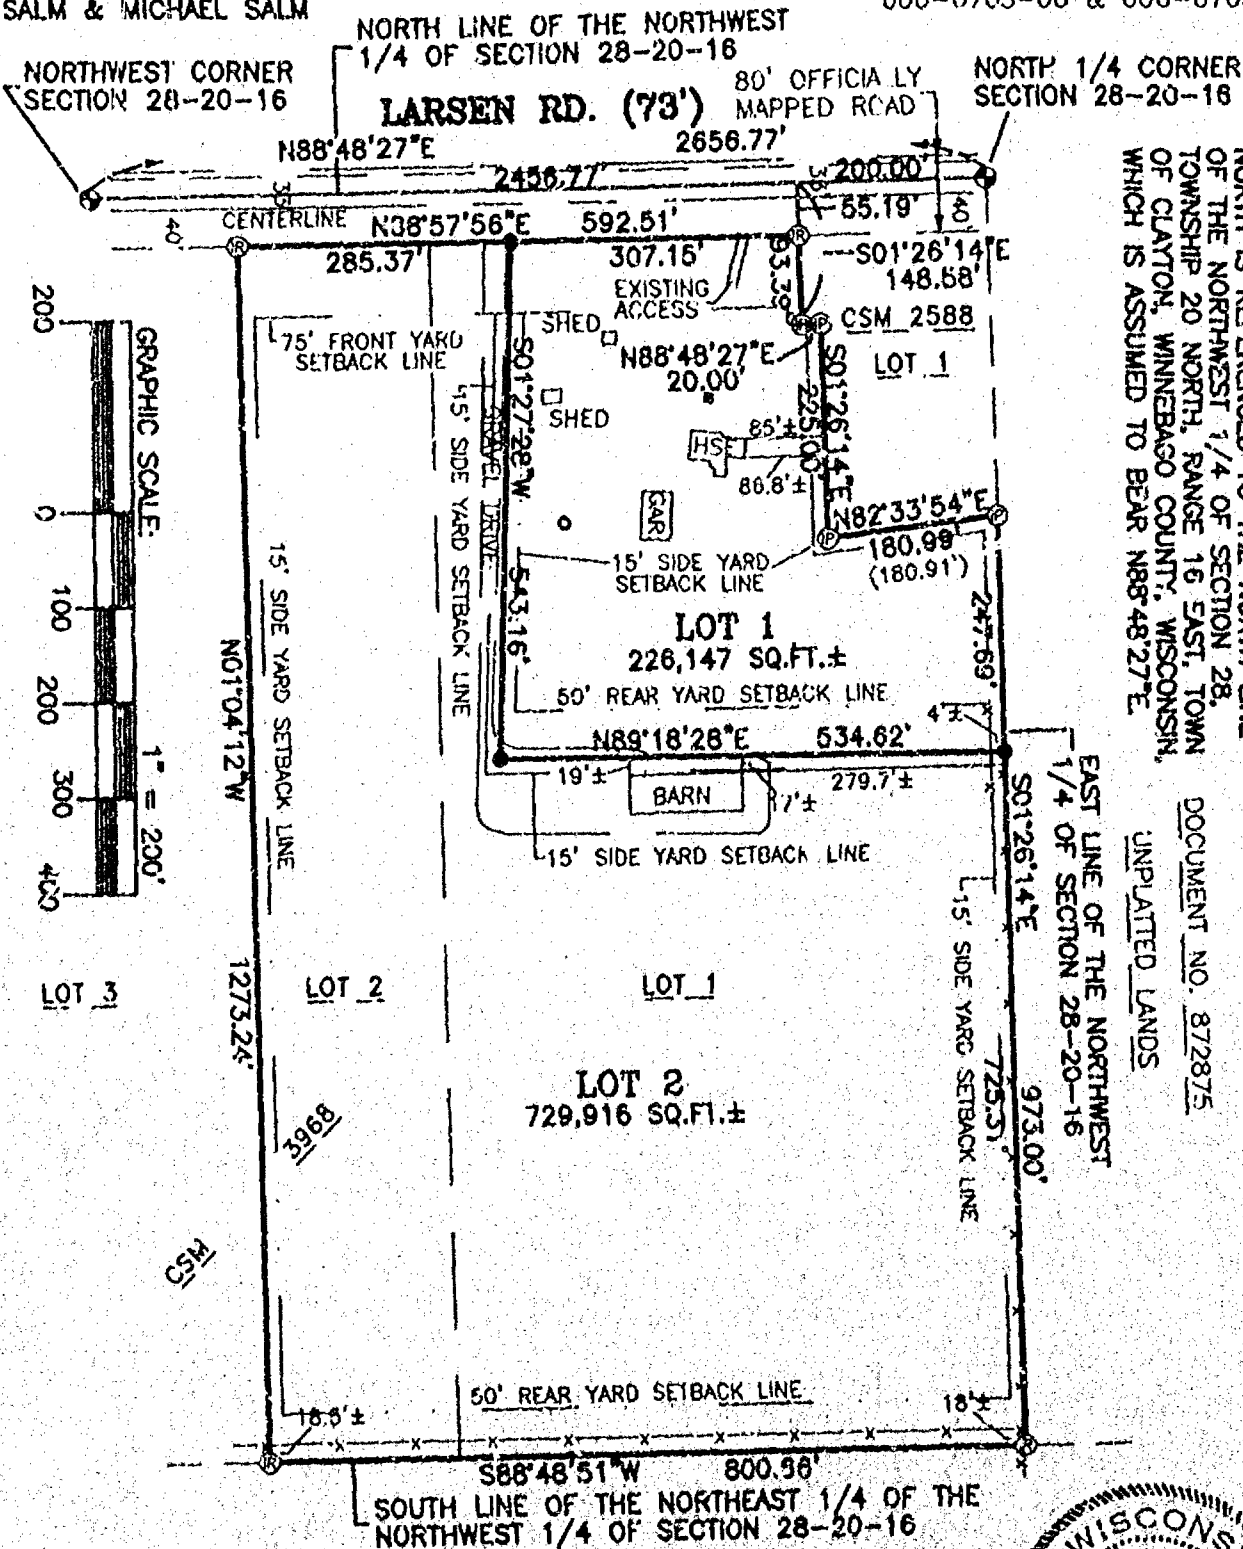

NORTH IS REFERENCED TO THE NORTH LINE OF THE NORTHWEST 1/4 OF SECTION 28, TOWNSHIP 20 NORTH, RANGE 16 EAST, TOWN OF CLAYTON, WINNEBAGO COUNTY, WISCONSIN, WHICH IS ASSUMED TO BEAR N88°48'27"E.

DOCUMENT NO. 872875
UNPLATTED LANDS

UNPLATTED LANDS
DOCUMENT NO. 709545

- LEGEND:
- = 3/4" X 24" SOLID ROUND IRON REBAR SET, WEIGHING 1.502 LBS. PER LIN. FT.
 - ⊙ = 3/4" SOLID ROUND IRON REBAR FOUND
 - ⊙ = 1" ROUND IRON PIPE FOUND
 - ⊙ = BERNTSEN MONUMENT FOUND
 - ⊙ = WELL
 - ⊙ = SEPTIC VENT
 - x- = EXISTING FENCE
 - () = RECORDED AS DISTANCE



Robert F. Reider 10-17-00
ROBERT F. REIDER, RLS-1251 DATED
CAROW LAND SURVEYING CO., INC.
1837 W. WISCONSIN AVE., P.O. BOX 1297
APPLETON, WISCONSIN 54912-1297
A983.14-00 (ac-jw DGV) 10-17-00



CERTIFIED SURVEY MAP NO. 4678


SURVEYOR'S CERTIFICATE:

I, ROBERT F. REIDER, REGISTERED WISCONSIN LAND SURVEYOR, CERTIFY THAT I HAVE SURVEYED, DIVIDED AND MAPPED ALL OF LOTS 1 AND 2 OF CERTIFIED SURVEY MAP NO. 3968 AS RECORDED IN VOLUME 1 OF CERTIFIED SURVEY MAPS ON PAGE 3968 AS DOCUMENT NO. 1006460, LOCATED IN THE NORTHEAST ¼ OF THE NORTHWEST ¼, OF SECTION 28, TOWNSHIP 20 NORTH, RANGE 16 EAST, TOWN OF CLAYTON, WINNEBAGO COUNTY, WISCONSIN, BOUNDED AND DESCRIBED AS FOLLOWS: COMMENCING AT THE NORTH ¼ CORNER OF SAID SECTION 28; THENCE S88°48'27"W, 200.00 FEET ALONG THE NORTH LINE OF THE NORTHWEST ¼ OF SECTION 28 TO A WEST LINE OF CERTIFIED SURVEY MAP NO. 2588; THENCE S01°26'14"E, 55.19 FEET ALONG SAID WEST LINE TO THE SOUTH LINE OF LARSEN ROAD AND THE POINT OF BEGINNING; THENCE CONTINUING S01°26'14"E, 93.39 FEET ALONG SAID WEST LINE; THENCE N88°48'27"E, 20.00 FEET ALONG SAID WEST LINE; THENCE S01°26'14"E, 225.00 FEET ALONG SAID WEST LINE TO THE SOUTH LINE OF CERTIFIED SURVEY MAP NO. 2588; THENCE N82°33'54"E, 180.99 FEET (RECORDED AS 180.91 FEET) ALONG SAID SOUTH LINE TO THE EAST LINE OF THE NORTHWEST ¼ OF SECTION 28; THENCE S01°26'14"E, 973.00 FEET ALONG SAID EAST LINE TO THE SOUTH LINE OF THE NORTHEAST ¼ OF THE NORTHWEST ¼ OF SECTION 28; THENCE S88°48'51"W, 800.66 FEET ALONG SAID SOUTH LINE TO THE WEST LINE OF LOT 2 OF CERTIFIED SURVEY MAP NO. 3968; THENCE N01°04'12"W, 1273.24 FEET ALONG SAID WEST LINE TO THE SOUTH RIGHT-OF-WAY LINE OF LARSEN ROAD; THENCE N88°57'56"E, 592.51 FEET ALONG SAID SOUTH TO THE POINT OF BEGINNING. SUBJECT TO ALL EASEMENTS AND RESTRICTIONS OF RECORD.

THAT I HAVE MADE SUCH SURVEY UNDER THE DIRECTION OF MICK SALM, 3925 W. LARSEN RD., OSHKOSH, WI 54904.

THAT THIS MAP IS A CORRECT REPRESENTATION OF THE EXTERIOR BOUNDARY LINES OF THE LAND SURVEYED.

THAT I HAVE FULLY COMPLIED WITH THE PROVISIONS OF CHAPTER 236.34 OF THE WISCONSIN STATUTES AND THE SUBDIVISION ORDINANCE OF WINNEBAGO COUNTY.

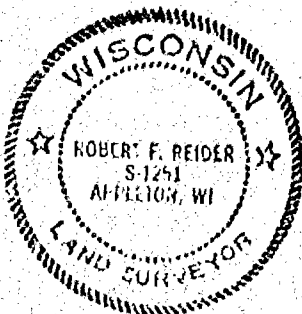

Robert F. Reider 10-17-00
 ROBERT F. REIDER, RLS-1251 DATED
 CAROW LAND SURVEYING CO., INC.
 P.O. BOX 1297, 1837 W. WISCONSIN AVE.
 APPLETON, WISCONSIN 54912-1297
 A983.14-00 (ac-jw RFR) 10-13-00

NOTES:

- (1) THIS CSM IS ALL OF TAX PARCEL NO. (S): 0060703 AND 006070302.
- (2) THE PROPERTY OWNER (S) OF RECORD IS (ARE): DAVID M. SALM, JACQUELINE R. SALM AND MICHAEL F. SALM.
- (3) THE CSM IS WHOLLY CONTAINED WITHIN THE PROPERTY DESCRIBED IN THE FOLLOWING RECORDED INSTRUMENT (S): DOCUMENT NUMBER 1076283 & 1076284.

TOWN BOARD CERTIFICATE:

WE HEREBY CERTIFY THAT THE TOWN OF CLAYTON BOARD OF SUPERVISORS APPROVED THIS CERTIFIED SURVEY MAP ON THE 16th DAY OF November 2000.

Robert F. Reider
 TOWN CHAIRPERSON

Joanne Sievert
 TOWN CLERK

CERTIFIED SURVEY MAP NO. 4678**OWNER'S CERTIFICATE:**

AS OWNER (S), I (WE) HEREBY CERTIFY THAT I (WE) CAUSED THE LAND DESCRIBED ON THIS CERTIFIED SURVEY MAP TO BE SURVEYED, DIVIDED, AND MAPPED AS REPRESENTED HEREON. I (WE) ALSO CERTIFY THAT THIS MAP IS REQUIRED BY S.236.10 OR 236.12 OF THE WISCONSIN STATUTES TO BE SUBMITTED TO THE FOLLOWING FOR APPROVAL: TOWN OF CLAYTON AND WINNEBAGO COUNTY.

WITNESS THE HAND AND SEAL OF SAID OWNER (S) THIS 19th DAY OF October, 2000.

David M. Salm
DAVID M. SALM

Jacqueline R. Salm
JACQUELINE R. SALM

Michael F. Salm
MICHAEL F. SALM

STATE OF WISCONSIN)
)SS
COUNTY OF WINNEBAGO)

PERSONALLY CAME BEFORE ME THIS 19th DAY OF October, 2000, THE ABOVE NAMED PERSON (S) TO ME KNOWN TO BE THE PERSON (S) WHO EXECUTED THE FOREGOING INSTRUMENT AND ACKNOWLEDGED THE SAME.

Joanne M. Sievert
NOTARY PUBLIC

MY COMMISSION EXPIRES: 4-15-2002

COUNTY PLANNING AND ZONING COMMITTEE APPROVAL:


PURSUANT TO THE WINNEBAGO COUNTY SUBDIVISION ORDINANCE, ALL REQUIREMENTS FOR APPROVAL HAVE BEEN FULFILLED. THIS CERTIFIED SURVEY MAP WAS APPROVED THIS 22nd DAY OF November, 2000

Joanne M. Sievert
CHAIRPERSON, WINNEBAGO COUNTY PLANNING AND ZONING COMMITTEE.

TREASURER'S CERTIFICATE:

I HEREBY CERTIFY THAT THERE ARE NO UNPAID TAXES OR UNPAID SPECIAL ASSESSMENTS ON ANY OF THE LAND INCLUDED ON THIS CERTIFIED SURVEY MAP.

Joanne M. Sievert 11/22/00 Diana M. Hellmann 11-22-00
TOWN TREASURER DATED COUNTY TREASURER DATED

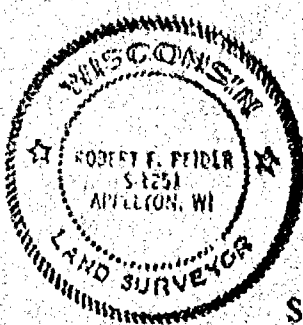

Robert F. Reider 10-17-00
ROBERT F. REIDER, RLS-1251 DATED
CAROW LAND SURVEYING CO., INC.
1837 W. WISCONSIN AVE., P.O. BOX 1297
APPLETON, WISCONSIN 54912-1297
A983.14-00 (ac-jw RFR) 10-13-00

SHEET 3 OF 3 SHEETS

1112129

REGISTER'S OFFICE
WINNEBAGO COUNTY, WI
RECORDED ON

11-22-2000 09:01 AM

Vol. 1 p. 4678

SUSAN WINNINGHOFF
REGISTER OF DEEDS

RECORDING FEE	16.00
TRANSFER FEE	
# OF PAGES	4

Escrow



CERTIFIED SURVEY MAP NO. 4915

PART OF LOT 2 OF CERTIFIED SURVEY MAP NO. 3567, AND PART OF THE NORTHWEST 1/4 OF THE SOUTHWEST 1/4 AND PART OF THE SOUTHWEST 1/4 OF THE NORTHWEST 1/4 OF SECTION 26, TOWNSHIP 36 NORTH, RANGE 15 EAST, TOWN OF CLAYTON, WINNEBAGO COUNTY, WISCONSIN

UNPLATTED LINES

N 89°40'27" E 200.51'

DISTRICT CEMETERY

N 89°40'27" E 200.51'

N 00°00'00" E 2.46'

N 89°40'27" E 129.00'

NORTH LINE OF SOUTHWEST 1/4, SECTION 26

DISTRICT CEMETERY

LOT 1

Lot 1 299.030 C.T. (6.810 Ac)

TO BE ADDED

LOT 2
C.S.M. 3567

ALL POINTS ARE REFERENCED TO THE SOUTH LINE OF THE SOUTHWEST 1/4, SECTION 26, TOWNSHIP 36 NORTH, RANGE 15 EAST, TOWN OF CLAYTON, WINNEBAGO COUNTY, WISCONSIN

1" = 120'
SCALE IN FEET

SURVEY FOR
TOWN OF CLAYTON
WINNEBAGO COUNTY ROAD 1
LARSSEN, WI 54647

LEGEND

- 1" IRON PIPE SET, 36" LONG, BEARING 1.120 LBS. PER 100 LBS. FOOT
- 3/4" IRON PIPE
- P.A. ONE SET
- CONCRETE CORNER
- 1/2" IRON PIPE



Daniel W. Noel
Oct 4, 2000



Martenson & Aase, Inc.
Engineering Surveying
1019 American Court
Winnebago, WI 54994
(920) 731-1151
Fax (920) 731-8578
moe@martenson-aase.com

PROJECT NO. 207-133
FILE 2071133.dwg SHEET 1 OF 2
THIS DRAWING WAS PRINTED BY M.O.E.

CERTIFIED SURVEY MAP NO. 4915

SURVEYOR'S CERTIFICATE:

I, Daniel W. Noel, Registered Land Surveyor, do hereby certify:

That I have surveyed, divided, mapped and dedicated at the direction of the Town of Clayton, part of Lot 2, Certified Survey Map No. 3567, and part of the Northwest 1/4 of the Southwest 1/4, and part of the Southwest 1/4 of the Northwest 1/4 of Section 28, Town 26 North, Range 16 East, Town of Clayton, Winnebago County, Wisconsin, more fully described as follows:


Commencing at the Southwest corner of said Section 28; thence North 61 degrees 02 minutes 01 seconds East, along the west line of the Southwest 1/4, a distance of 1977.12 feet to the point of beginning; thence continuing North 61 degrees 01 minutes 01 seconds East, along said west line, 484.75 feet; thence North 61 degrees 43 minutes 22 seconds East, along the west line of the Northwest 1/4, a distance of 209.00 feet; thence North 88 degrees 49 minutes 37 seconds East, along a south line of Lot 2, Certified Survey Map No. 3115, and its extension thereof, 218.25 feet; thence South 61 degrees 43 minutes 22 seconds East, along a westerly line of said Lot 2, a distance of 209.00 feet; thence North 88 degrees 49 minutes 37 seconds East, along the south line of said Lot 2, a distance of 126.96 feet; thence South 61 degrees 02 minutes 01 seconds East, 484.75 feet; thence South 88 degrees 49 minutes 37 seconds West, along a westerly line of Lot 2, Certified Survey Map No. 3567, a distance of 393.11 feet to the point of beginning, containing 225.611 square feet (5.175 acres), dedicating the westerly part presently used for right of way purposes. Subject to all easements and restrictions of record.

That I have fully complied with Chapter 236.34 of the Wisconsin Statutes in surveying, dividing, mapping and dedicating the same and the Town of Clayton, and Winnebago County Subdivision Ordinances.

This map is a correct representation of all of the exterior boundaries of land surveyed and the division thereof.

Given under my hand this 44 day of OCTOBER, 1900.

Daniel W. Noel
Daniel W. Noel, Reg. L.S. Land Surveyor, 5-1704
expired 12-06-01

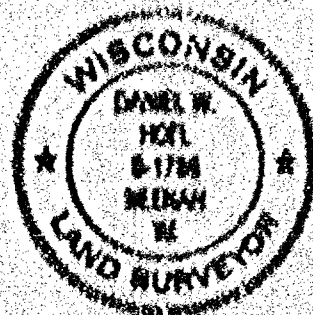

This Certified Survey Map is contained wholly within the property described in the following recorded instruments:

Owners of records:
Town of Clayton

Town of Clayton

Town of Clayton

Town of Clayton

Town of Clayton

Recording Information:

Doc. # 500343
Vol. 101 P. 189
Doc. # 440110
Doc. # 300082
Vol. 16 P. 217
Doc. # 1110673
Vol. 16 P. 212
Vol. 101 P. 188
Vol. 324 P. 585
Vol. 454 P. 525
Doc. # 1151403
1111400

Parcel number:

006-0710-07

006-0703-04

006-0703-03

006-0707-00

006-0711-00

006-0710-01(part)

PROJECT NO. 227-103

FILE 227103-103-01 2 OF 3

THIS INFORMATION WAS OBTAINED BY THE


CERTIFIED SURVEY MAP NO. 4965

OWNERS CERTIFICATE:

As owners we, the undersigned, hereby certify that we caused the land above described to be surveyed, divided, mapped and dedicated to the public all as shown and represented on this map.

John E. Schaefer 1/22/01
Town Chairman Date

James M. Schaefer 1/22/01
John Clerk Date

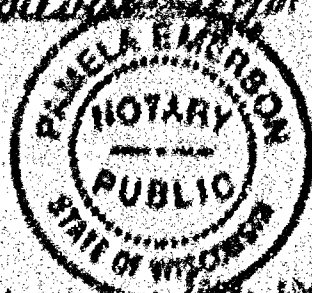

State of Wisconsin)
Winnebago County)

Personally came before me on the 22 day of January, 2001, the above owners to me known to be the persons who executed the foregoing instrument and acknowledge the same.

Pamela Emerson My Commission Expires 02-01-04
Notary

CERTIFICATE OF PLANNING COMMITTEE:

Pursuant to the Land Subdivision Regulations of the County of Winnebago, Wisconsin, all the requirements for approval have been fulfilled. This Minor Subdivision was approved by the Winnebago County Planning and Zoning Committee on 1/22 day of January, 2001.

James M. Schaefer
Chairman, Planning and Zoning Committee

TREASURER'S CERTIFICATE:

I hereby certify that there are no unpaid taxes or unpaid special assessments on any of the lands shown hereon.

James M. Schaefer
Town Treasurer
1/22/01
Date

Diana M. Hellmann
County Treasurer Deputy
3-28-01
Date

TOWN APPROVAL:

We hereby certify that the Town of Clayton has reviewed and approved this certified survey map.

John E. Schaefer 1/22/01
Town Chairman Date

James M. Schaefer 1/22/01
John Clerk Date



David W. Hoel
Oct. 4, 2000

PLAN NO. 015 A

WILLIAM

Block No. 26273

1139410

REGISTER'S OFFICE
WINNEBAGO COUNTY, WI
RECORDED ON

12-13-2001 10:00 AM
L. J. J. J.
SARAH WINTERBURY
REGISTER OF DEEDS

RECORDING FEE 0.00
TRANSFER FEE
1/3 JUNE

E. J. J.

These should
be the last
ones where the
USGS maps
will be annotated

MAR 11, 1996

TO: Drainage Inspector/Cartographer/Zoning Secretary

FM: Zoning Administrator

RE: Navigability Determination Map Updates

Rick/Diane/Lisa:

Please update the GIS for the following DNR navigability determinations:

1. ^{SE NE} ~~NE SE~~, S 04, T 18N, R 14E, RUSHFORD
(COATS)
2. SW NW, S 28, T 20N, R 16E, CLAYTON
(MINOCK)
3. SE SE, S 14, T 18N, R 16E, CITY OSH/T ALGOMA
RANK 20

Rick: Update USGS Quads

Diane: After updating, determine the affected parcels where navigable and attach a list of parcel numbers affected and within 300' so that file 13 can be updated.

Lisa: Update File 13, file in parcel file(s) and microfiche in Surveyors Records according to Section, Town, Range.

USGS Quads Updated 4/15/96 by Rick Hoof

GIS Updated 4-17-96 by Diane Pulaski

File 13 Updated 7-10-96 by Lisa Rank

Verified by Zoning administrator _____

Remove parcels from Shoreland designation

0020238-03

0020238-04

0020238-02

0020344-16

0020344-21

0020344-20

0020344-12

0020344-10

0020344

0020344-04

0020344-01

0020344-02

0020344-05

0020345

0020238

0020238-01

~~0020237-02~~

0020344-11

0020240-01

0020239-05

0020239-13

0020239-09

0020240-14

0020240-17

0020240-15

0020240-16

022-0044

022-0045

022-0059

022-0069-01

0060705-02

0060705-03

0060705-01

0060705-04

0060705-05

~~022-0069~~
022-0069



State of Wisconsin
DEPARTMENT OF NATURAL RESOURCES

Tommy G. Thompson, Governor
George E. Meyer, Secretary
William R. Seibig, District Director

Sturgeon Bay Office
110 South Menasha Avenue
Sturgeon Bay, Wisconsin 54235
TELEPHONE 414-746-2860
FAX 414-746-2863

April 9, 1996

MIKE MINOCK
7976 COUNTY T
OSHKOSH, WI 54904

SUBJECT: Navigability determination of an unnamed stream
located in the SW 1/4, NW 1/4, section 28, T20N,
R16E, Town of Clayton, Winnebago County.

Dear Mr. Minock:

This letter is in response to your request for a navigability
determination on an unnamed stream located to the east of County
T.

On April 8, 1996 I was at this site and determined the stream to
be non-navigable as there are no defined banks or a bed and there
is insufficient water to float a small recreational craft on, on
an annual recurring basis. The stream does become navigable
downstream of where your proposed crossing will be located.

There are also wetlands located in the area where you wish to
construct a driveway. You need to contact the U.S.A.C.O.E., Gary
Knapton, 414-448-2824 to see what permits are required for the
driveway fill and dredging of the pond.

If you have any questions please contact me at the above address
or call me at 414-424-4003.

Sincerely,

Tere Locke

Tere Locke

Water Management Specialist

cc: Richard Koch

Robert Braun, PO Box 2808, Oshkosh, WI 54902

