— LEGEND —

- = 1"x18" IRON PIPE SET
- = METAL GATE POST
- = COUNTY PLSS CORNER
- = CATCH BASIN
- = ELECTRIC METER
- = ELECTRIC TRANSFORMER
- = WATER VALVE
- = LIGHT POLE
- = TELEPHONE PEDESTAL
- = PROPERTY LINE
- —E— = BURIED ELECTRIC
- —W— = BURIED WATER
- = EXISTING FENCELINE
- 733.0'× = SPOT ELEVATION
- P.O.B. = POINT OF BEGINNING

BEARINGS REFERENCED TO THE WINNEBAGO COUNTY COORDINATE SYSTEM

SCALE: 1" = 60'

0 60 120

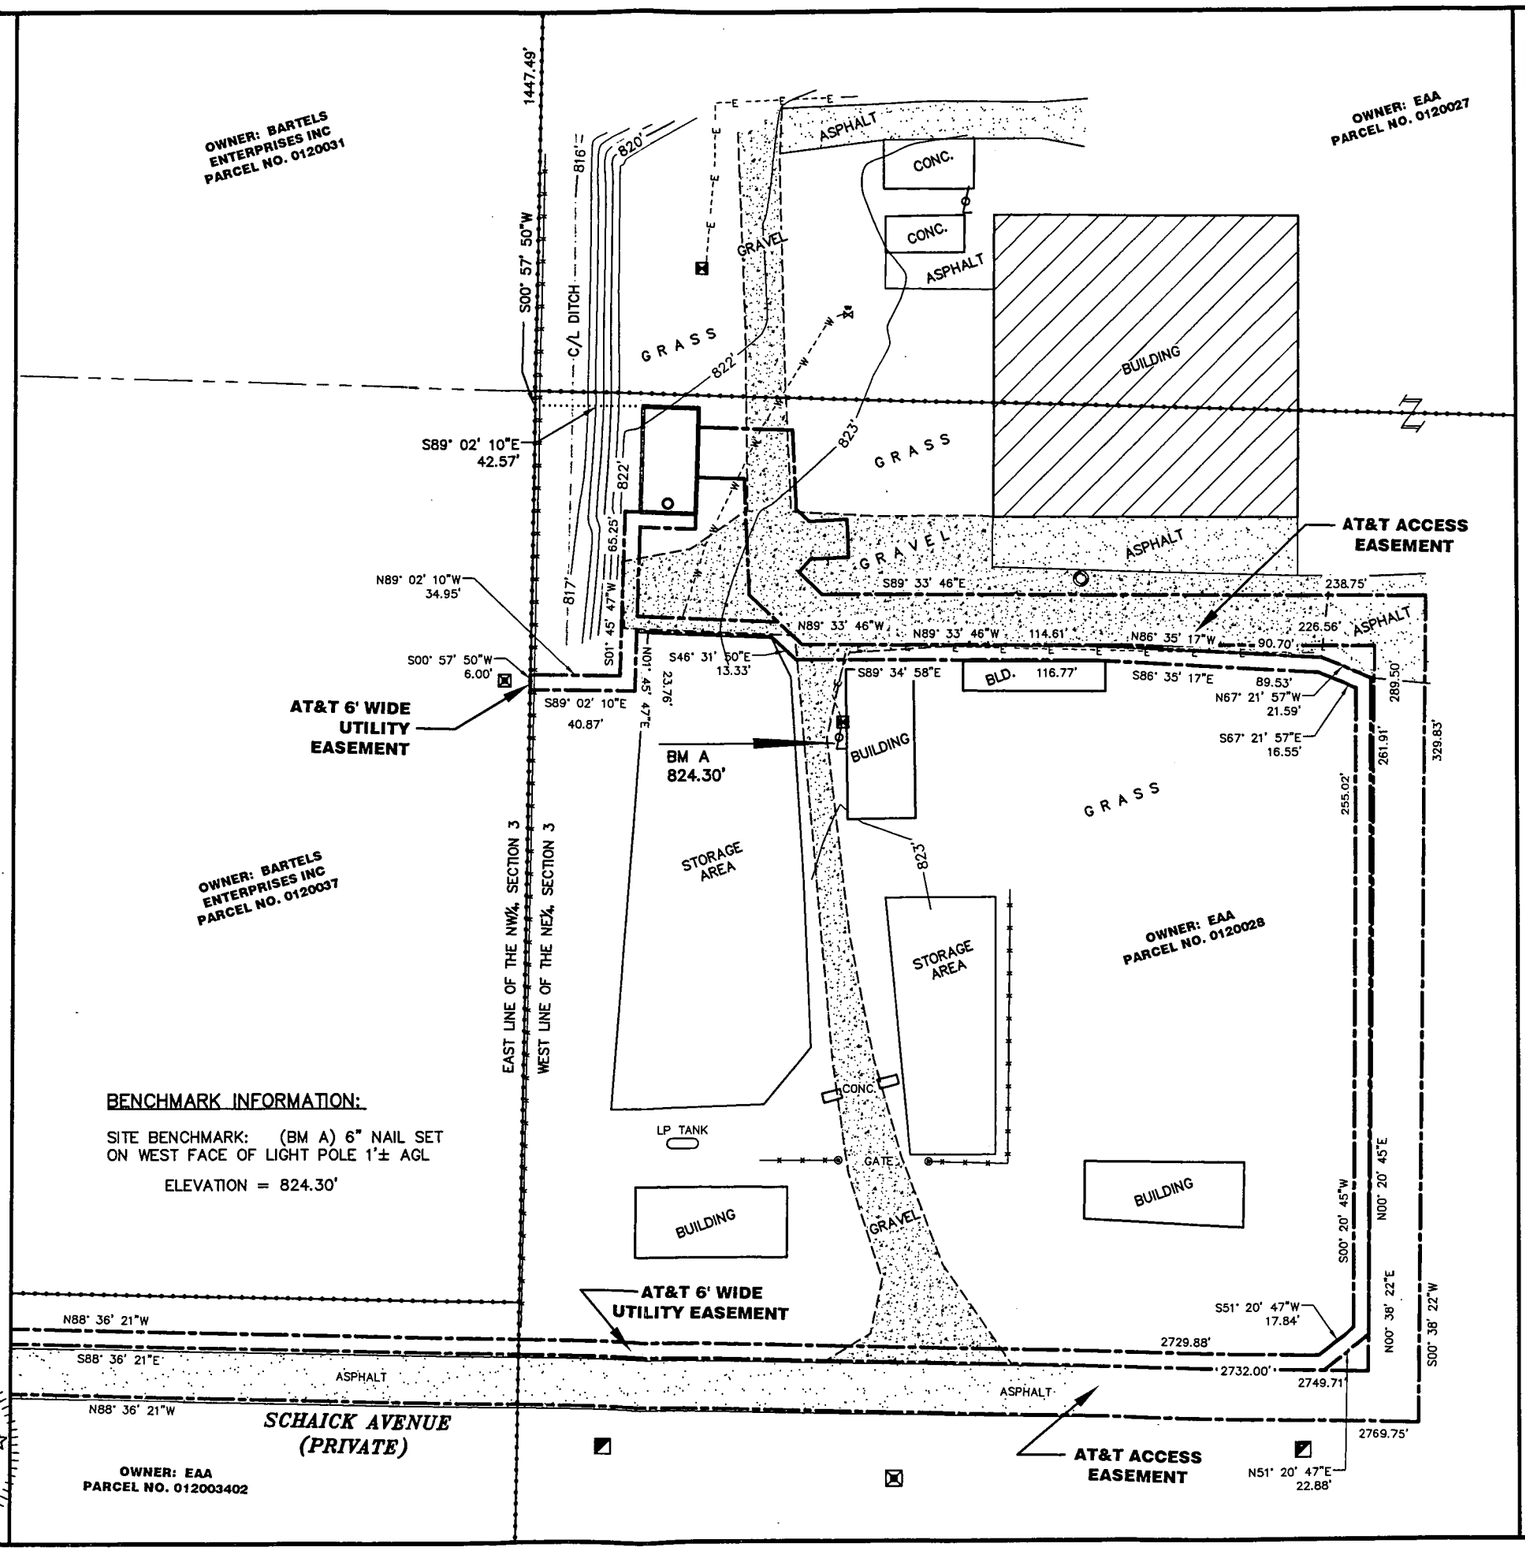

BENCHMARK INFORMATION:

SITE BENCHMARK: (BM A) 6" NAIL SET ON WEST FACE OF LIGHT POLE 1'± AGL

ELEVATION = 824.30'

PROFESSIONAL LAND SURVEYOR'S CERTIFICATE

I, Bradley A. Buechel, Wisconsin Professional Land Surveyor, certify that I have surveyed the described property and that the map shown herein is a true and accurate representation thereof to the best of my knowledge and belief.

ALSO

I, Bradley A. Buechel, hereby certify that upon review of the FEMA map, panel No. 55139C 0330E, and the Wisconsin DNR wetlands inventory map as on file in the Winnebago County Land Records Office, that the Lease Parcel and the easement thereto are not within the confines of a floodplain as defined by FEMA nor a wetland as defined by the Wisconsin DNR.

Dated this 24th day of May, 2016

Brad A. Buechel

WISCONSIN PROFESSIONAL LAND SURVEYOR
Bradley A. Buechel, S-2613

BRADLEY A. BUECHEL S-2613 CHILTON, WI — LAND SURVEYOR

SURVEYED FOR:

W-T Communication Design Group, LLC.
2675 Pratum Avenue
Hoffman Estates, IL 60192
Phone: (224) 293-6333

at&t
930 NATIONAL PARKWAY
4th FLOOR
SCHAUMBURG, ILLINOIS 60173

PROPERTY OWNER:
EXPERIMENTAL AIRCRAFT ASSOCIATION
PO BOX 3065
OSHKOSH, WISCONSIN 54903

PARCEL NUMBERS:
0120027, 0120028 & 012003402

SITE ADDRESS:
NORTHWEST OF SCHAICK AVENUE AND DOOLITTLE ROAD
OSHKOSH, WISCONSIN 54902

MERIDIAN SURVEYING, LLC
N8774 Firelane 1
Menasha, WI 54952
Office: 920-993-0881
Fax: 920-273-6037

SITE SURVEY FOR AT&T

A PART OF THE S1/2-NW1/4 AND THE W1/2-NE1/4 OF SECTION 3, T.17N., R.16E., TOWN OF NEKIMI, WINNEBAGO COUNTY, WISCONSIN

1	06-26-13	PRELIMINARY
2	03-07-14	FINAL
3	05-23-16	NEW EASEMENT
PROJECT NUMBER: 8864		
DRAWN BY: BJB CHECKED BY: BAB		
NOTEBOOK: 120 PAGE 57		

SITE NO. WI6045

SITE NAME: EXPERIMENTAL AIRCRAFT ASSOCATION II

AME MAP NO. D-1748
SHEET 2 OF 4