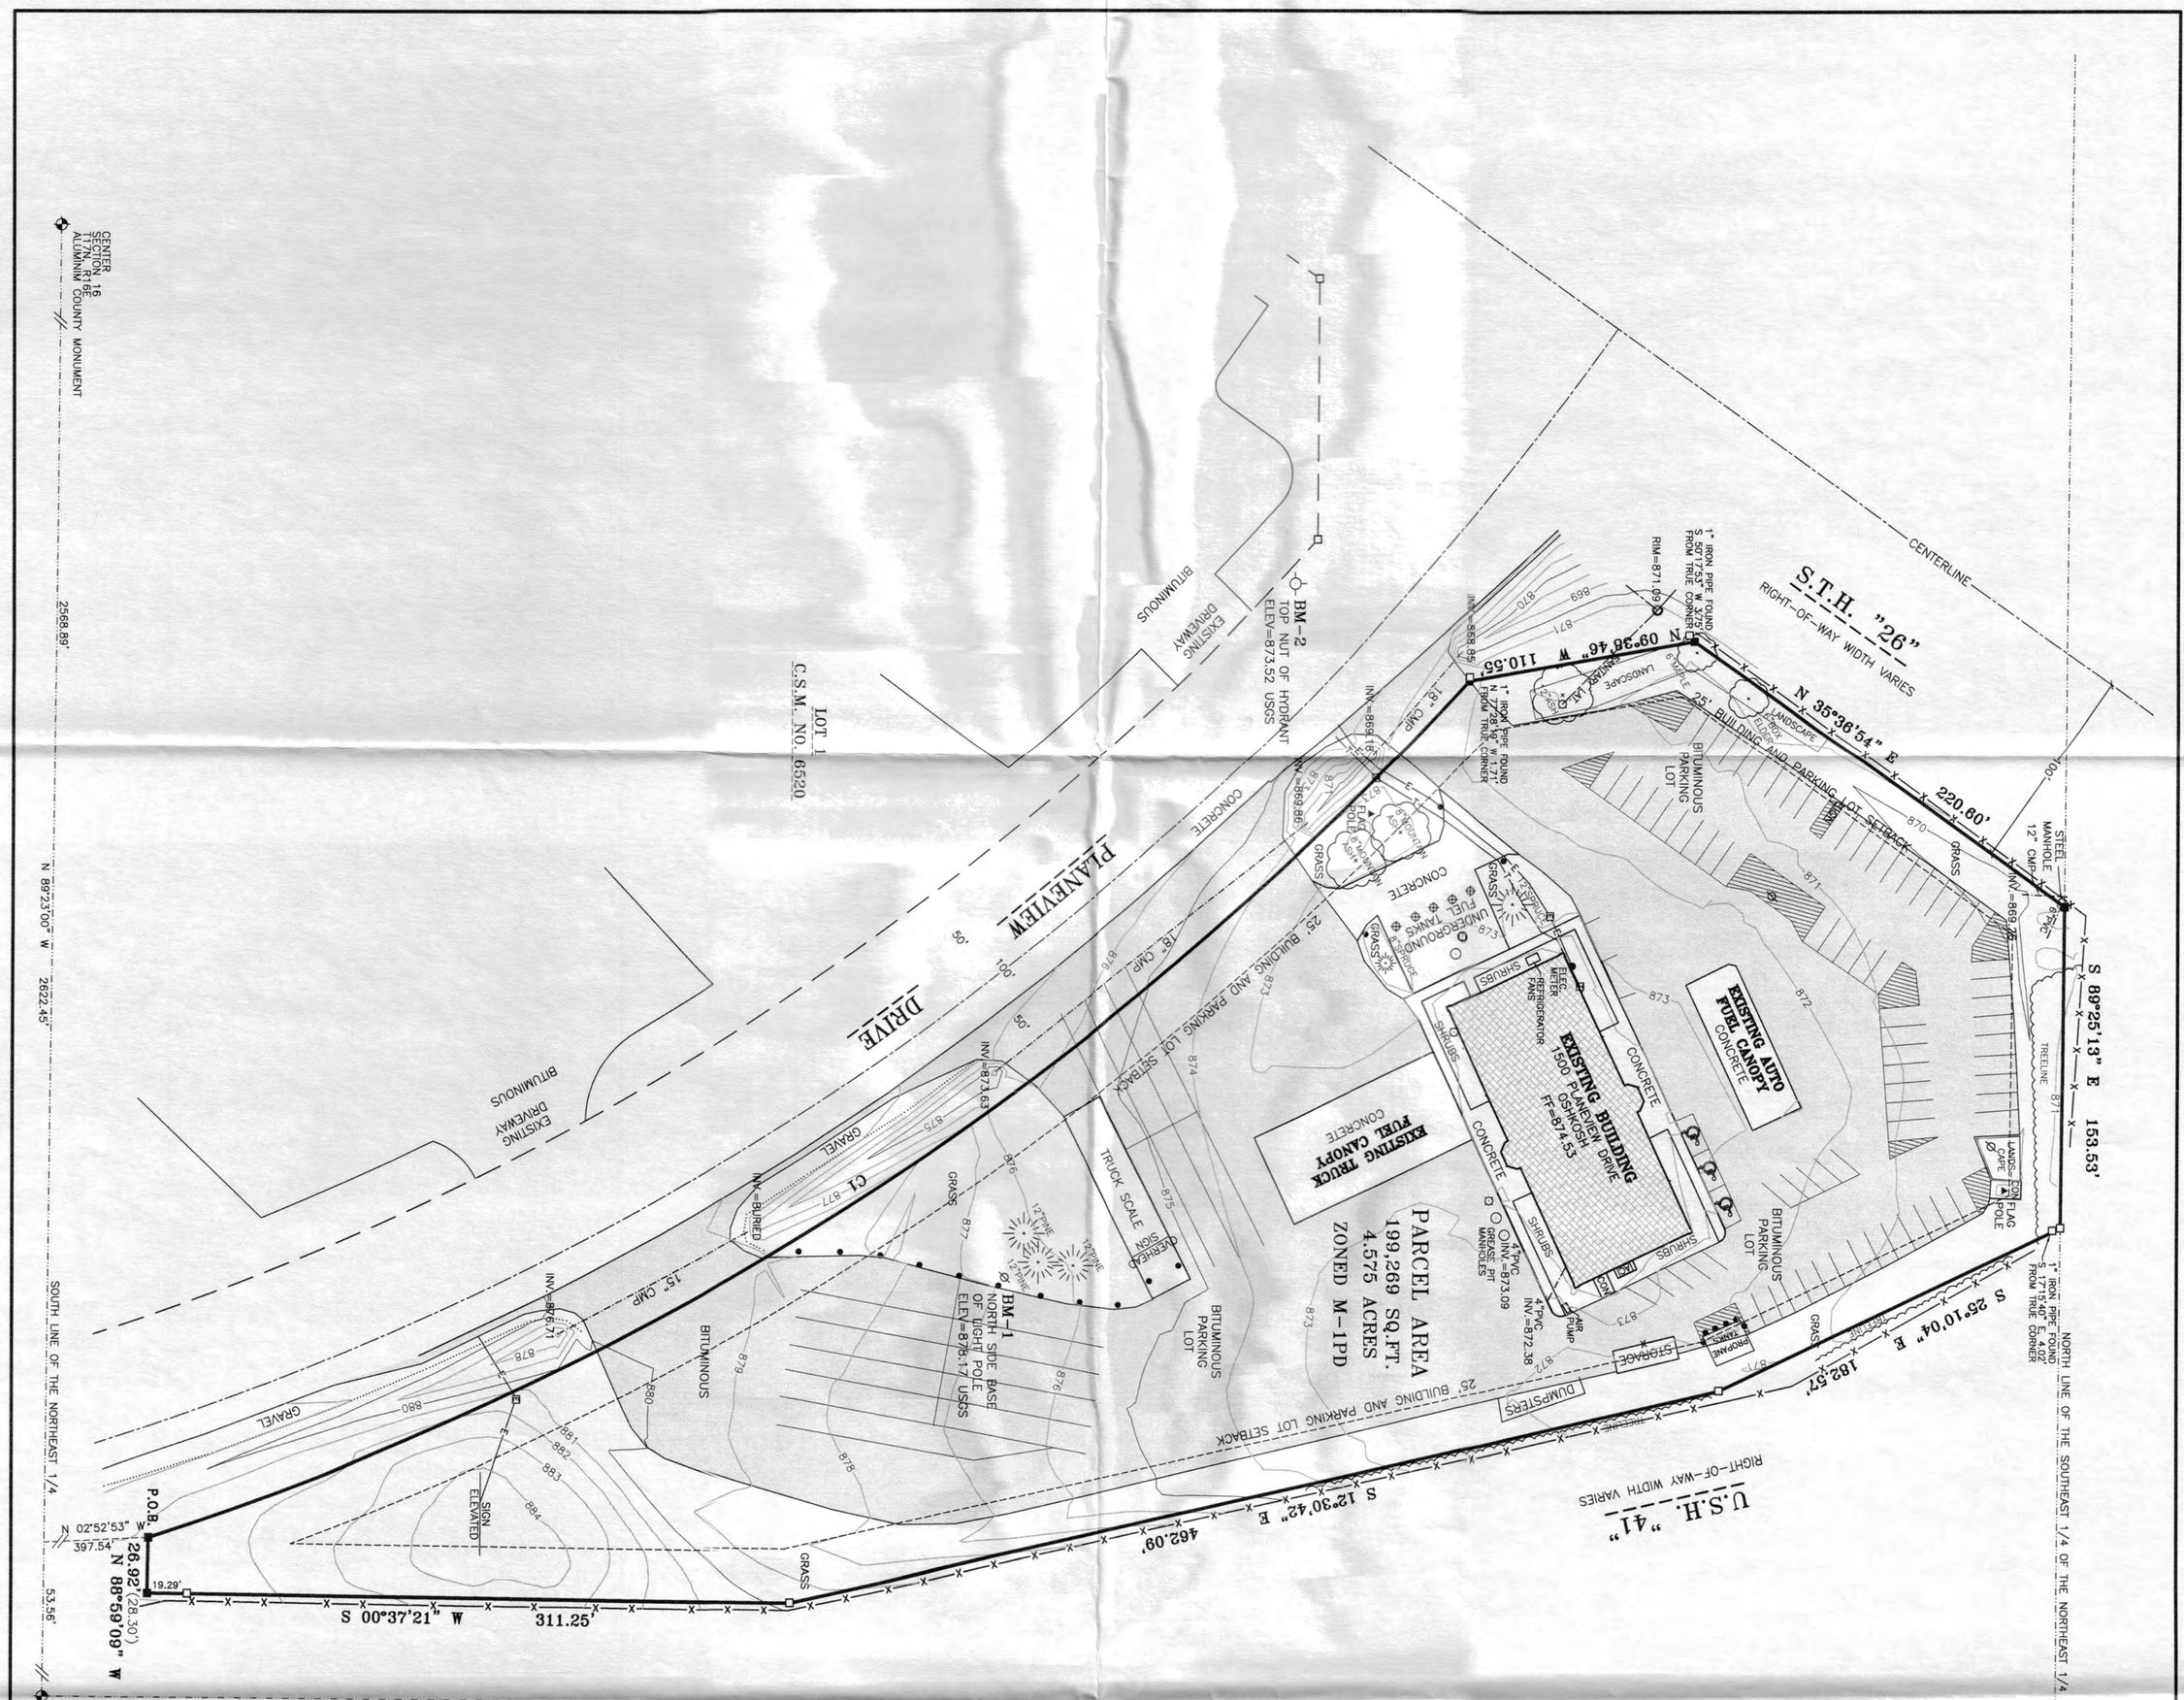

TOPOGRAPHIC/BOUNDARY SURVEY

PART OF THE SOUTHEAST 1/4 OF THE NORTHEAST 1/4, SECTION 16, TOWNSHIP 17 NORTH, RANGE 16 EAST, CITY OF OSHKOSH, WINNEBAGO COUNTY, WISCONSIN.

SURVEY FOR:
DGB INVESTMENTS, LLC

DRAWING NO. 1-0128-001

COMPUTER FILE 1-0128-001t.dwg

SCALE 1"=50'

DATE MAY 2012

DRAWN BY	CHECKED	APPROVED
A.Sedlar	mlr	mlr

NO.	DATE	REVISION

Martenson & Eisele, Inc.
1377 Midway Road
Menasha, WI 54952
www.martenson-eisele.com
info@martenson-eisele.com
920.731.0381 1.800.236.0381
Planning
Environmental
Surveying
Engineering
Architecture