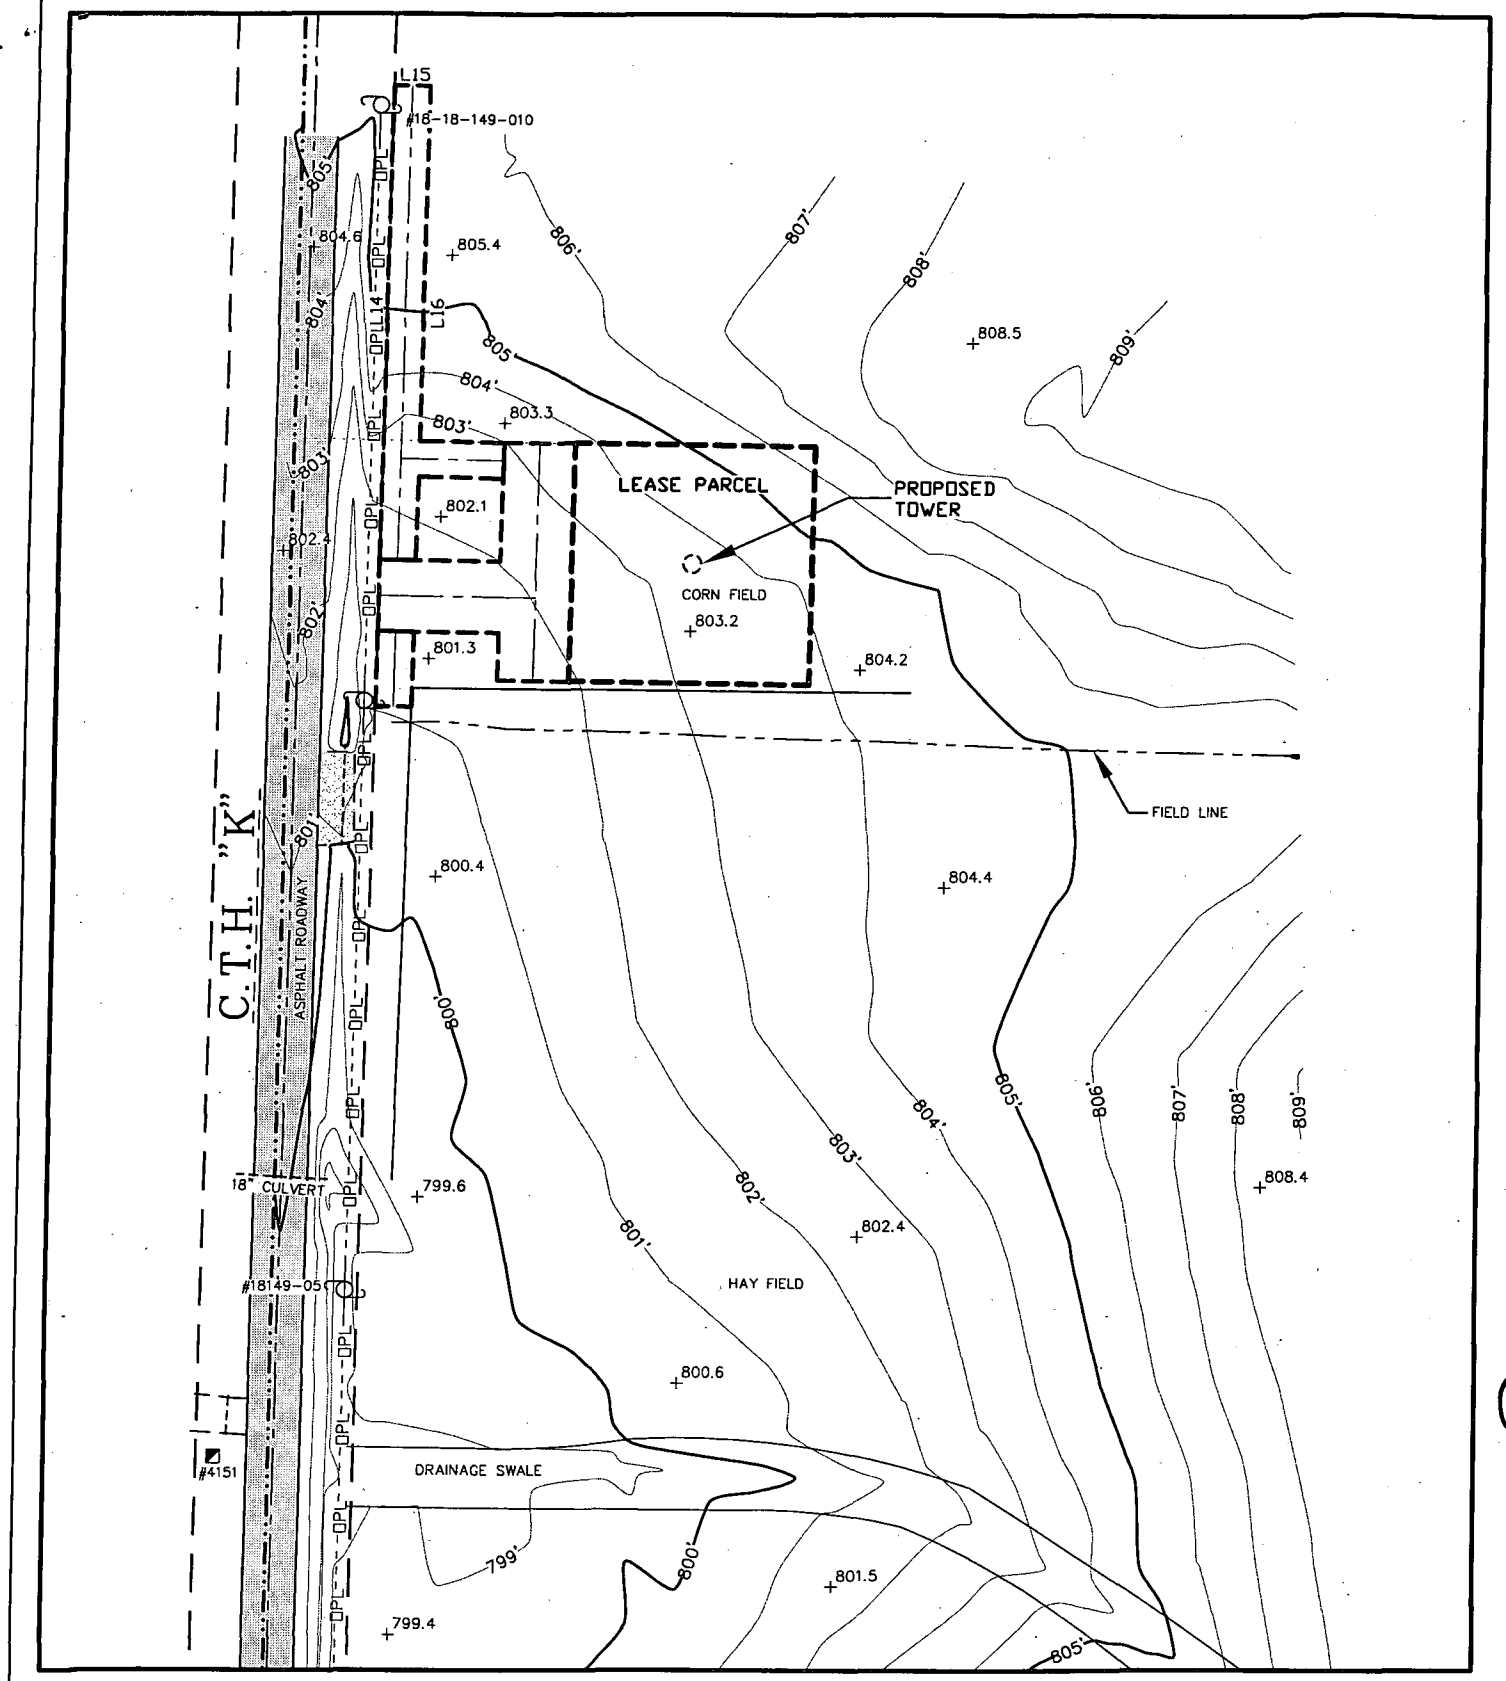

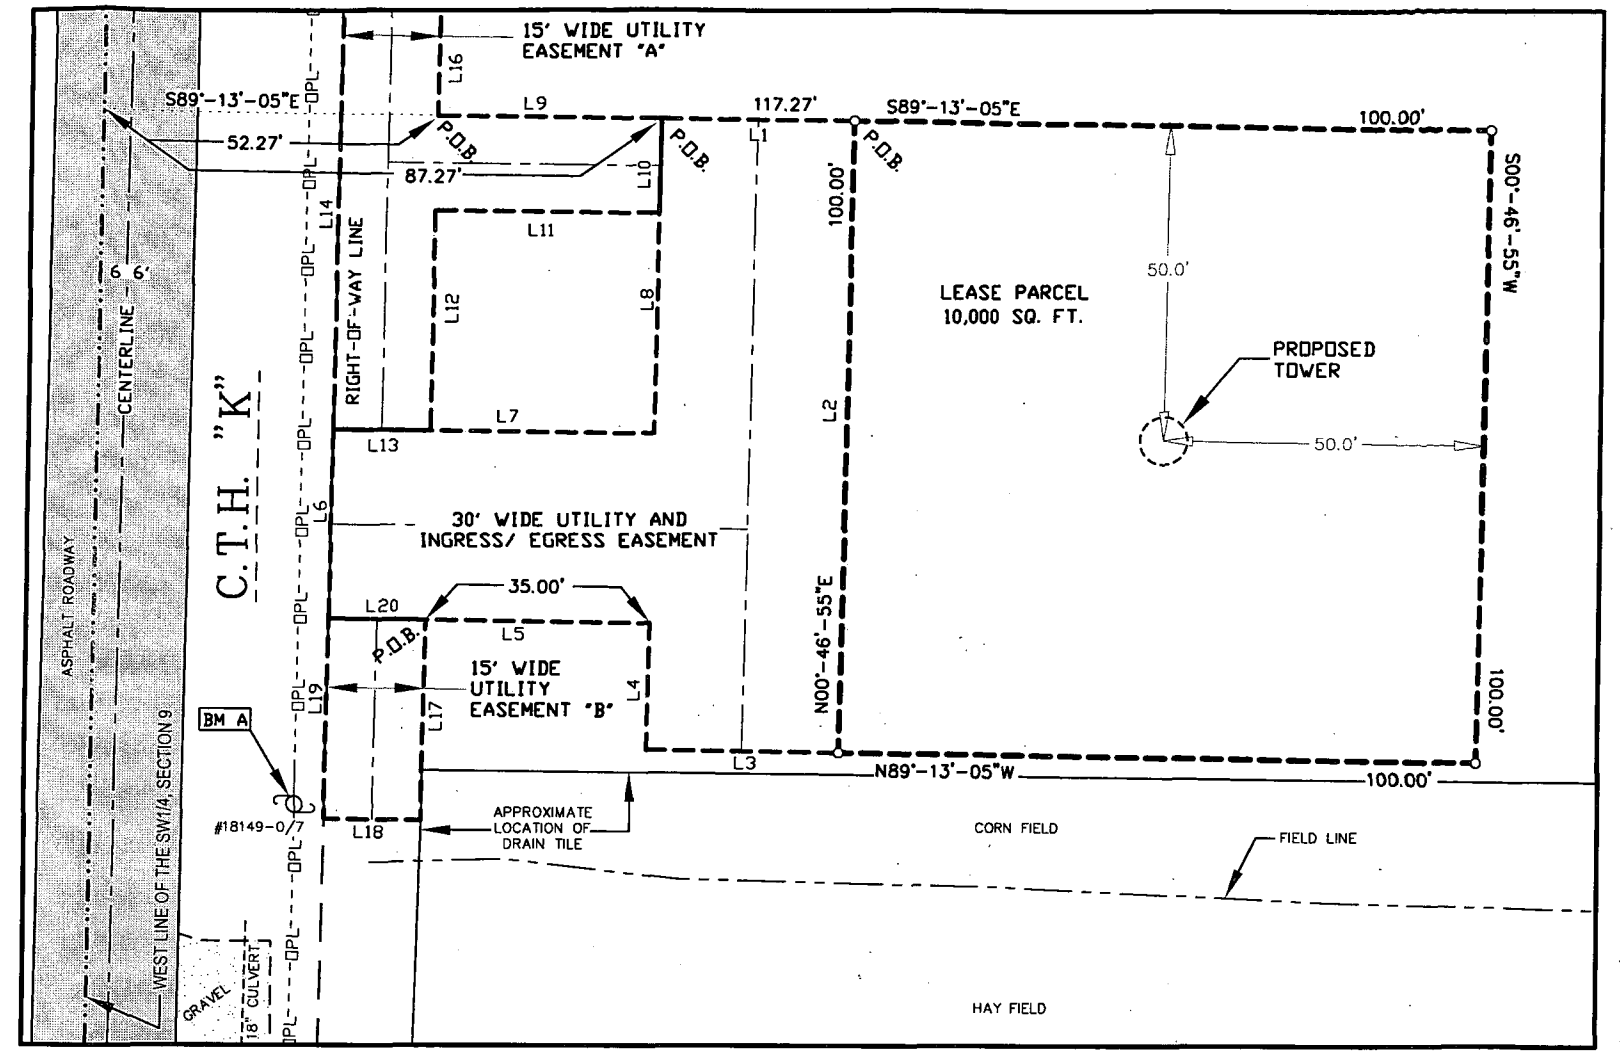

I, Craig A. Keach, hereby certify that none of the property described hereon is within a flood plain or wetlands area as defined by FEMA or Wisconsin DNR.

SURVEYOR'S CERTIFICATE

I, Craig A. Keach, Wisconsin Registered Land Surveyor of Meridian Surveying, LLC., certify that I have surveyed the described property and that the map shown is a true and accurate representation thereof to the best of my knowledge and belief.

Dated this 14th day of FEBRUARY 2011.

Craig A. Keach

WISCONSIN REGISTERED LAND SURVEYOR
Craig A. Keach, S-2333

WISCONSIN CRAIG A. KEACH S-2333 NEENAH WIS. LAND SURVEYOR

GRAPHIC SCALE

30 0 15 30 60

11" x 17" – 1" = 30'
22" x 34" – 1" = 15'

—LEGEND—

- ○ = 1" X 24" IRON PIPE SET
- ● = 1" IRON PIPE FOUND
- □ = 8" NAIL SET
- ⊕ = COUNTY MONUMENT FOUND
- ( ) = RECORDED INFORMATION
- ◪ = TELEPHONE PEDESTAL
- = EXISTING POWER POLE
- –OPL– = OVERHEAD ELECTRIC
- —··— = PROPERTY LINE

BEARINGS REFERENCED TO THE WINNEBAGO COUNTY COORDINATE SYSTEM AND THE WEST LINE OF THE SW1/4, SECTION 9, T.18N., R.14E., WHICH BEARS: N00°-30'-18"E

N

BENCHMARK INFORMATION
SITE BENCHMARK: (BM A)
SET 6" NAIL IN EAST FACE OF POWER POLE #18-14-9 0/7; ±1' ABOVE GROUND LEVEL
ELEVATION: 802.47'

GRAPHIC SCALE

80 0 40 80 160

11" x 17" – 1" = 80'
22" x 34" – 1" = 40'

SITE NAME: EUREKA 7	SITE ADDRESS: 4206 N. C.R. "K" OMRO, WI 54963
SITE NUMBER: WI14015-B	

MERIDIAN SURVEYING, LLC

N8774 Firelane 1
Menasha, WI 54952
Office: 920-993-0881
Fax: 920-273-6037

LEASE EXHIBIT FOR

SBA

BEING A PART OF THE SW1/4 OF THE SW1/4, SECTION 9, T.18N., R.14E., TOWN OF RUSHFORD, WINNEBAGO COUNTY, WISCONSIN

NO.	DATE	DESCRIPTION	BY
5	1-24-11	Revised Easement	J.D.
4	1-12-11	Revised Site Location	J.D.
3	12-22-10	Revised Easement	J.D.
2	11-05-10	Added Parent Parcel Legal	J.D.
1	10-18-10	Preliminary Survey	J.D.

DRAWN BY: J.D.	FIELD WORK DATE: 10-15-10
CHECKED BY: C.A.K.	FIELD BOOK: M-19, PG. 37
JOB NO.: 6178-B754	SHEET 2 OF 3