
PLAT OF SURVEY

THE WEST LINE OF LOT 1 OF CERTIFIED SURVEY MAP NO. 8170, (RECORDED AS DOCUMENT NO. 1929582) BEING PART OF THE SOUTHWEST 1/4 OF THE NORTHEAST 1/4 OF SECTION 24, TOWNSHIP 18 NORTH, RANGE 14 EAST, TOWN OF RUSHFORD, WINNEBAGO COUNTY, WISCONSIN.

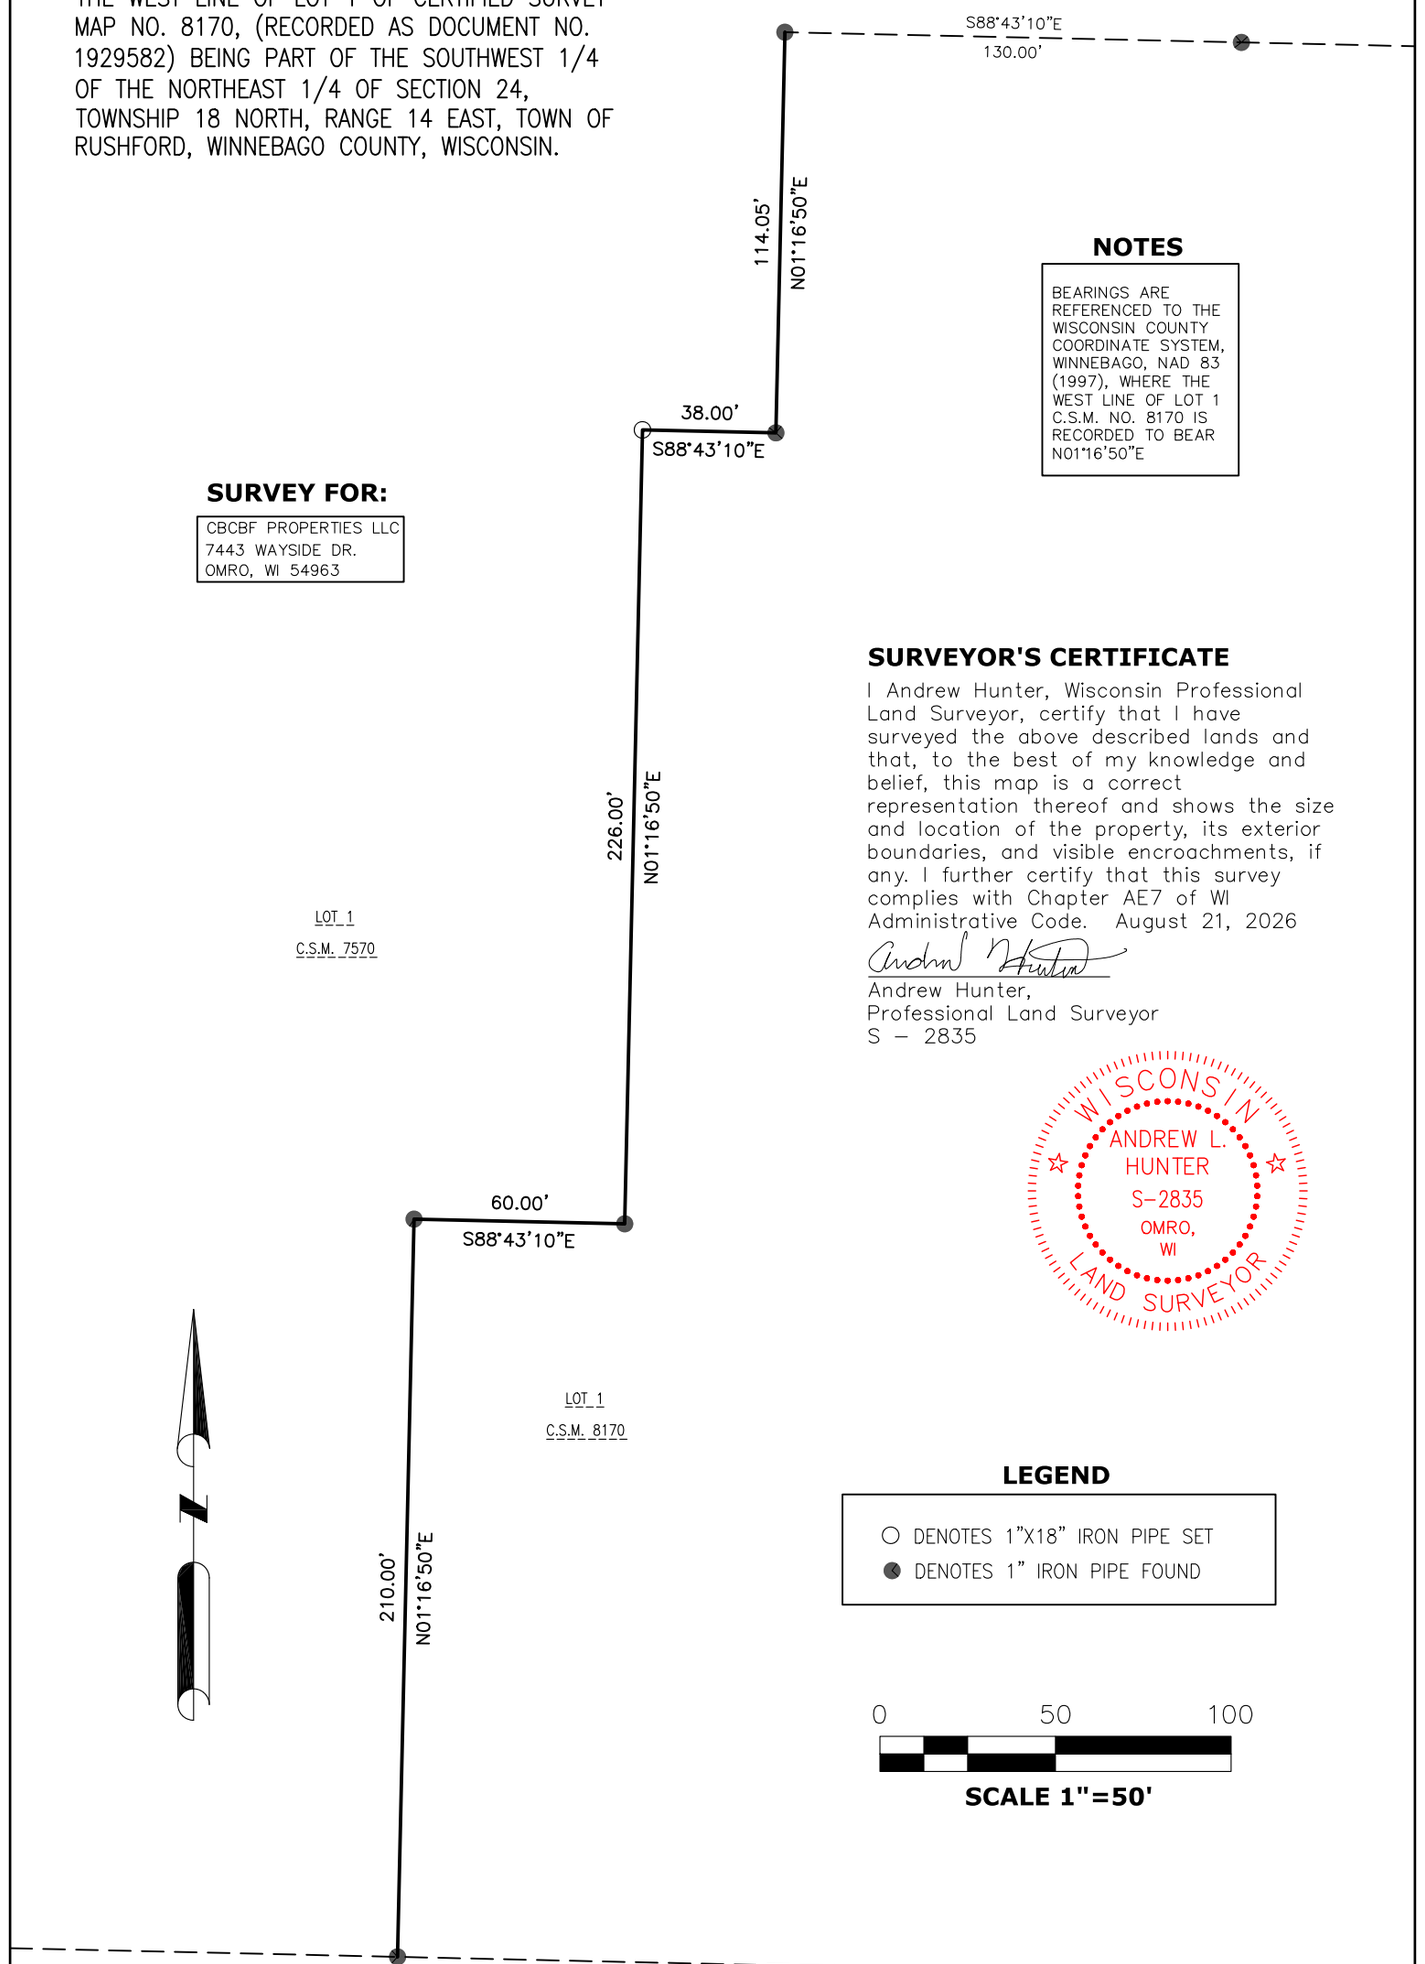

NOTES

BEARINGS ARE REFERENCED TO THE WISCONSIN COUNTY COORDINATE SYSTEM, WINNEBAGO, NAD 83 (1997), WHERE THE WEST LINE OF LOT 1 C.S.M. NO. 8170 IS RECORDED TO BEAR N01°16'50"E

SURVEY FOR:

CBCBF PROPERTIES LLC
7443 WAYSIDE DR.
OMRO, WI 54963

SURVEYOR'S CERTIFICATE

I Andrew Hunter, Wisconsin Professional Land Surveyor, certify that I have surveyed the above described lands and that, to the best of my knowledge and belief, this map is a correct representation thereof and shows the size and location of the property, its exterior boundaries, and visible encroachments, if any. I further certify that this survey complies with Chapter AE7 of WI Administrative Code. August 21, 2026

Andrew Hunter,
Professional Land Surveyor
S – 2835

WISCONSIN
ANDREW L. HUNTER
S-2835
OMRO, WI
LAND SURVEYOR

LEGEND

○ DENOTES 1"X18" IRON PIPE SET
● DENOTES 1" IRON PIPE FOUND

0 50 100

SCALE 1"=50'

8/21/2026	WISCONSIN LAND SURVEYING INC.
PROJECT 6351	Professional Service You Can Trust
SHEET 1 OF 1	
3552 GLEN OAKS PASS GREEN BAY, WI 54311	
www.wisconsinlandsurveying.com (920) 410-7744	