PLAT OF SURVEY

ALL OF THE NORTHEAST 1/4 OF THE SOUTHEAST 1/4, AND THE EAST 1/2 OF THE SOUTHEAST 1/4 OF THE SOUTHEAST 1/4, THE WEST 1/2 OF THE SOUTHEAST 1/4 OF THE SOUTHEAST 1/4, AND THE SOUTH LINE OF LOTS 7, 8, 9, 10, AND 11 IN THE PLAT OF HUNTERS COURT, ALL IN SECTION 12, TOWNSHIP 18 NORTH, RANGE 15 EAST, TOWN OF OMRO, WINNEBAGO COUNTY WISCONSIN.

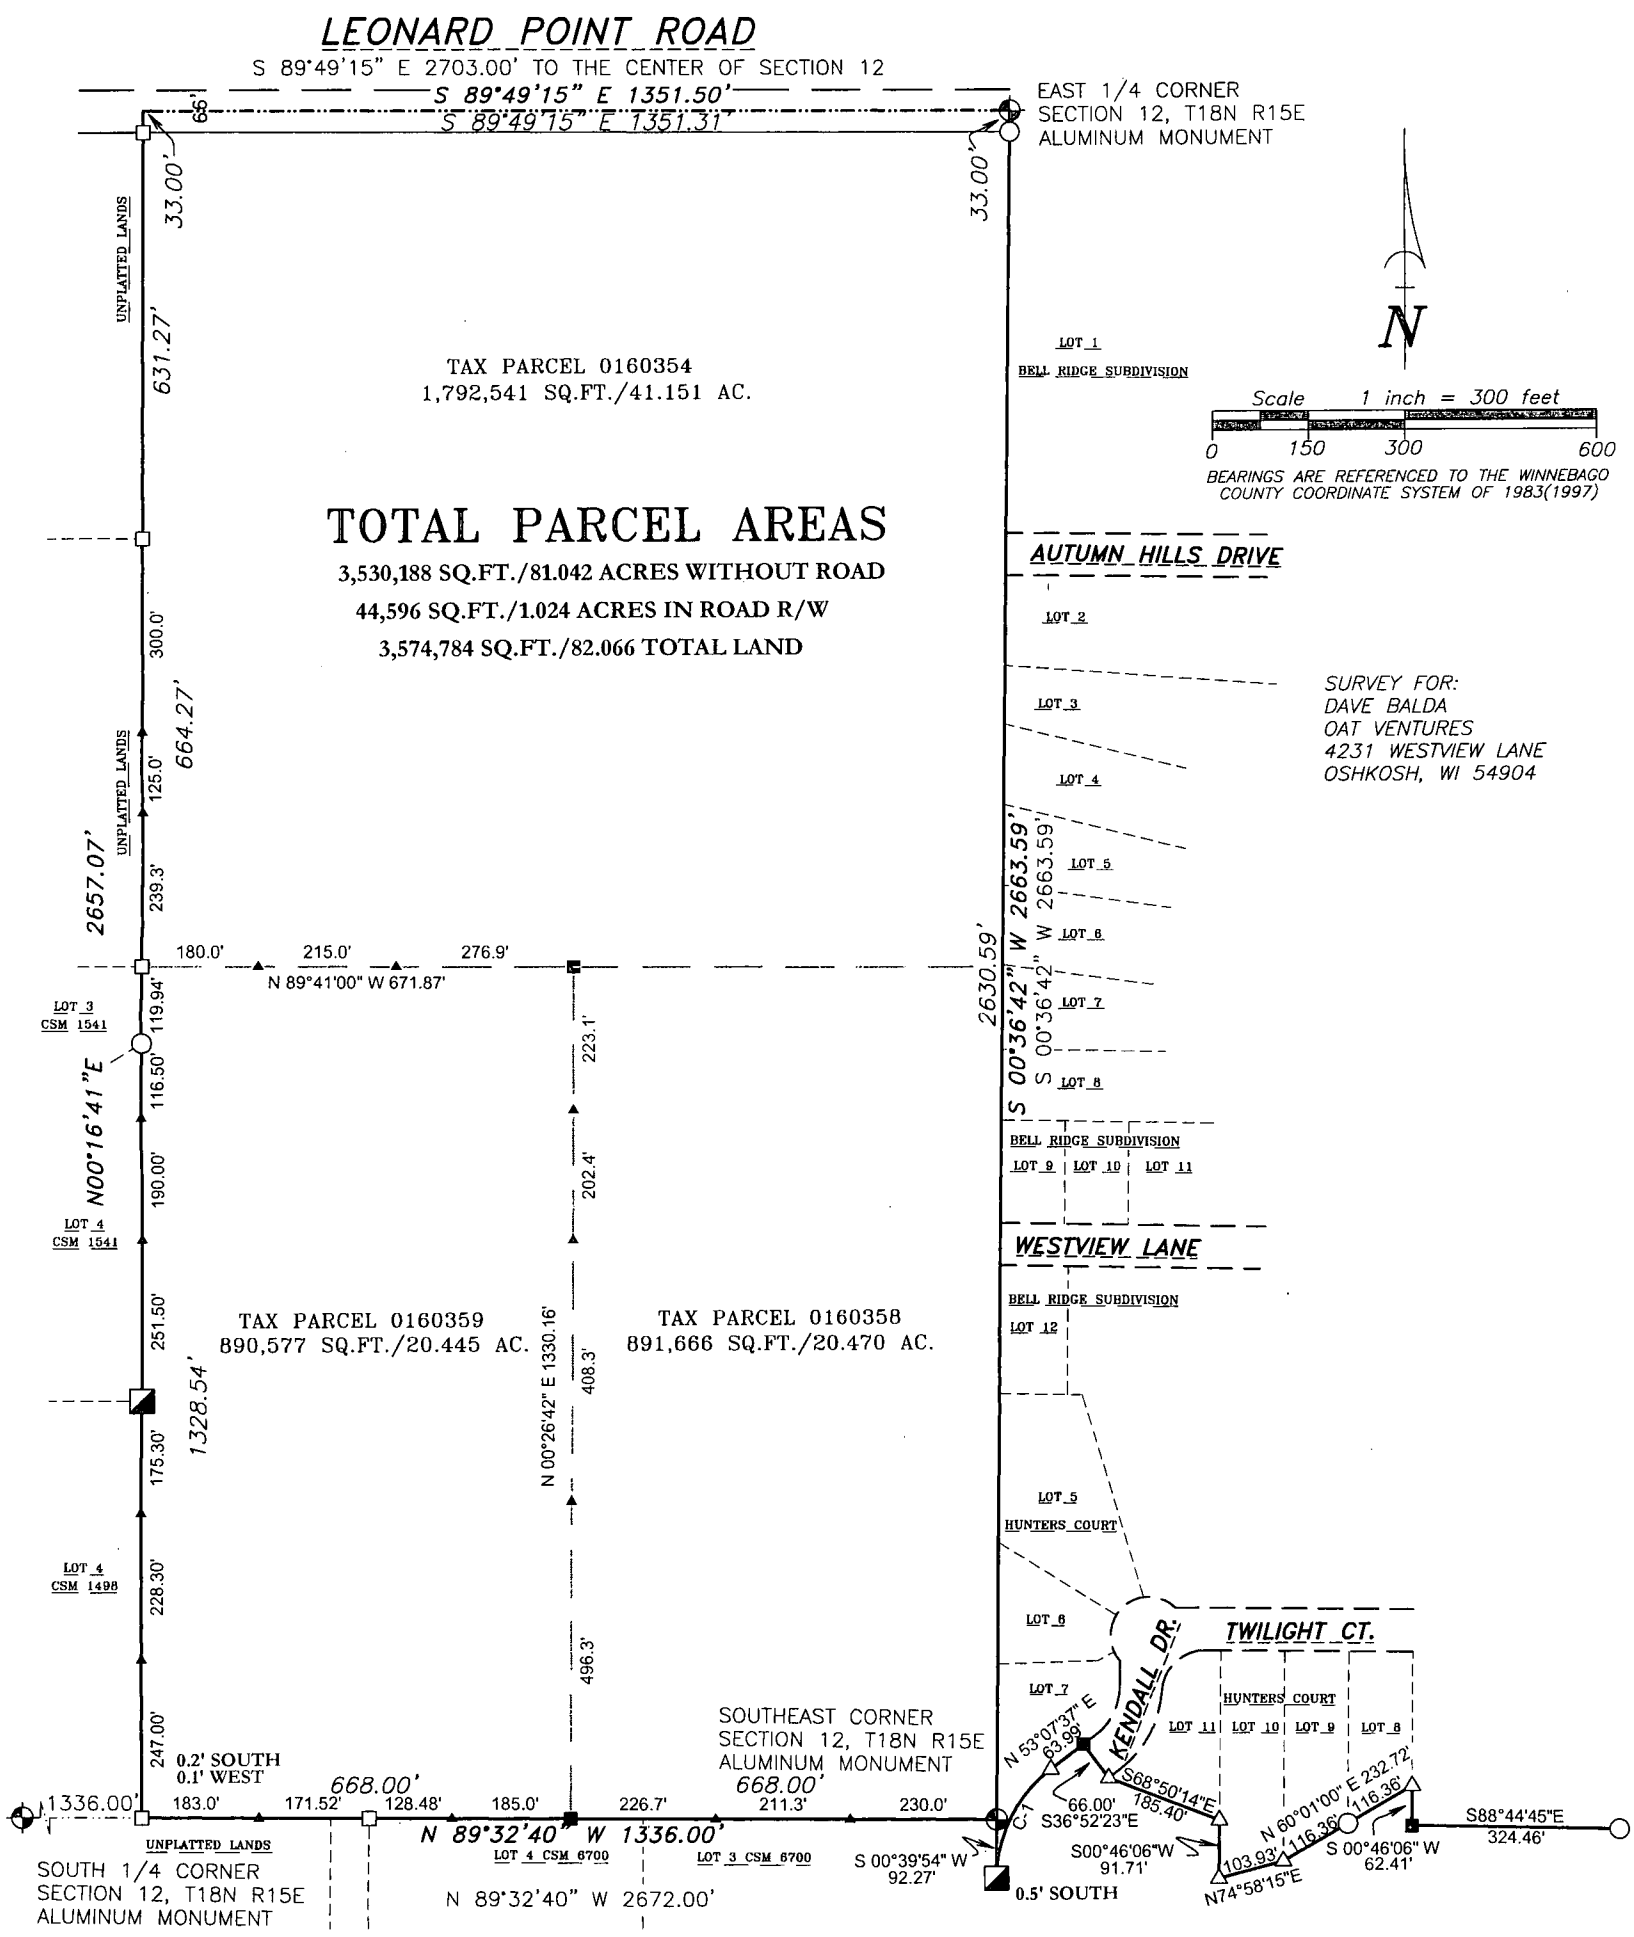

Curve	Radius	Delta	Length	Chord Bearing	Chord
1	216.00'	052°27'36"	197.78'	S 26°53'49.0" W	190.94'

LEGEND

- ■ 1-1/4" O.D. IRON PIPE SET, 18" LONG, WEIGHING 1.130 LBS. PER LIN. FOOT
- ▲ 60D NAIL SET
- ○ 3/4" REBAR FOUND
- □ 1-1/4" O.D. IRON PIPE FOUND
- △ 1-1/4" REBAR FOUND
- ◪ 2" O.D. IRON PIPE FOUND
- ⊕ GOVERNMENT CORNER FOUND
- ( ) RECORDED AS

SURVEYOR'S CERTIFICATE

I hereby certify that I have surveyed the property as shown, according to official records and that the plat above drawn is an accurate and correct representation of said survey.

James E. Smith MAY 19, 2020

Wisconsin Professional Land Surveyor — Date

WISCONSIN
JAMES E. SMITH
S-1803
OSHKOSH, WI
LAND SURVEYOR

Martenson & Eisele, Inc.

101 West Main Street
Omro, WI 54963
www.martenson-eisele.com
P 920.685.6240 F 920.685.6340

Planning
Environmental
Surveying
Engineering
Architecture

PROJECT NO. 0-1848-002

FILE 1848002POS.DWG

THIS INSTRUMENT WAS DRAFTED BY: DSL