dwoelz, W:\PROJECTS\J0955\91500683\CADD\Civil3D\Survey Documents\ALTA\ALTA Outlot 4 CSM 6092-PAGE 2.dwg, model, Plot Date: 11/23/2015 3:24 PM, xrefs: (_-align coords and rotation wings to county, 181621, parcels_co-winnebago_2014_06)

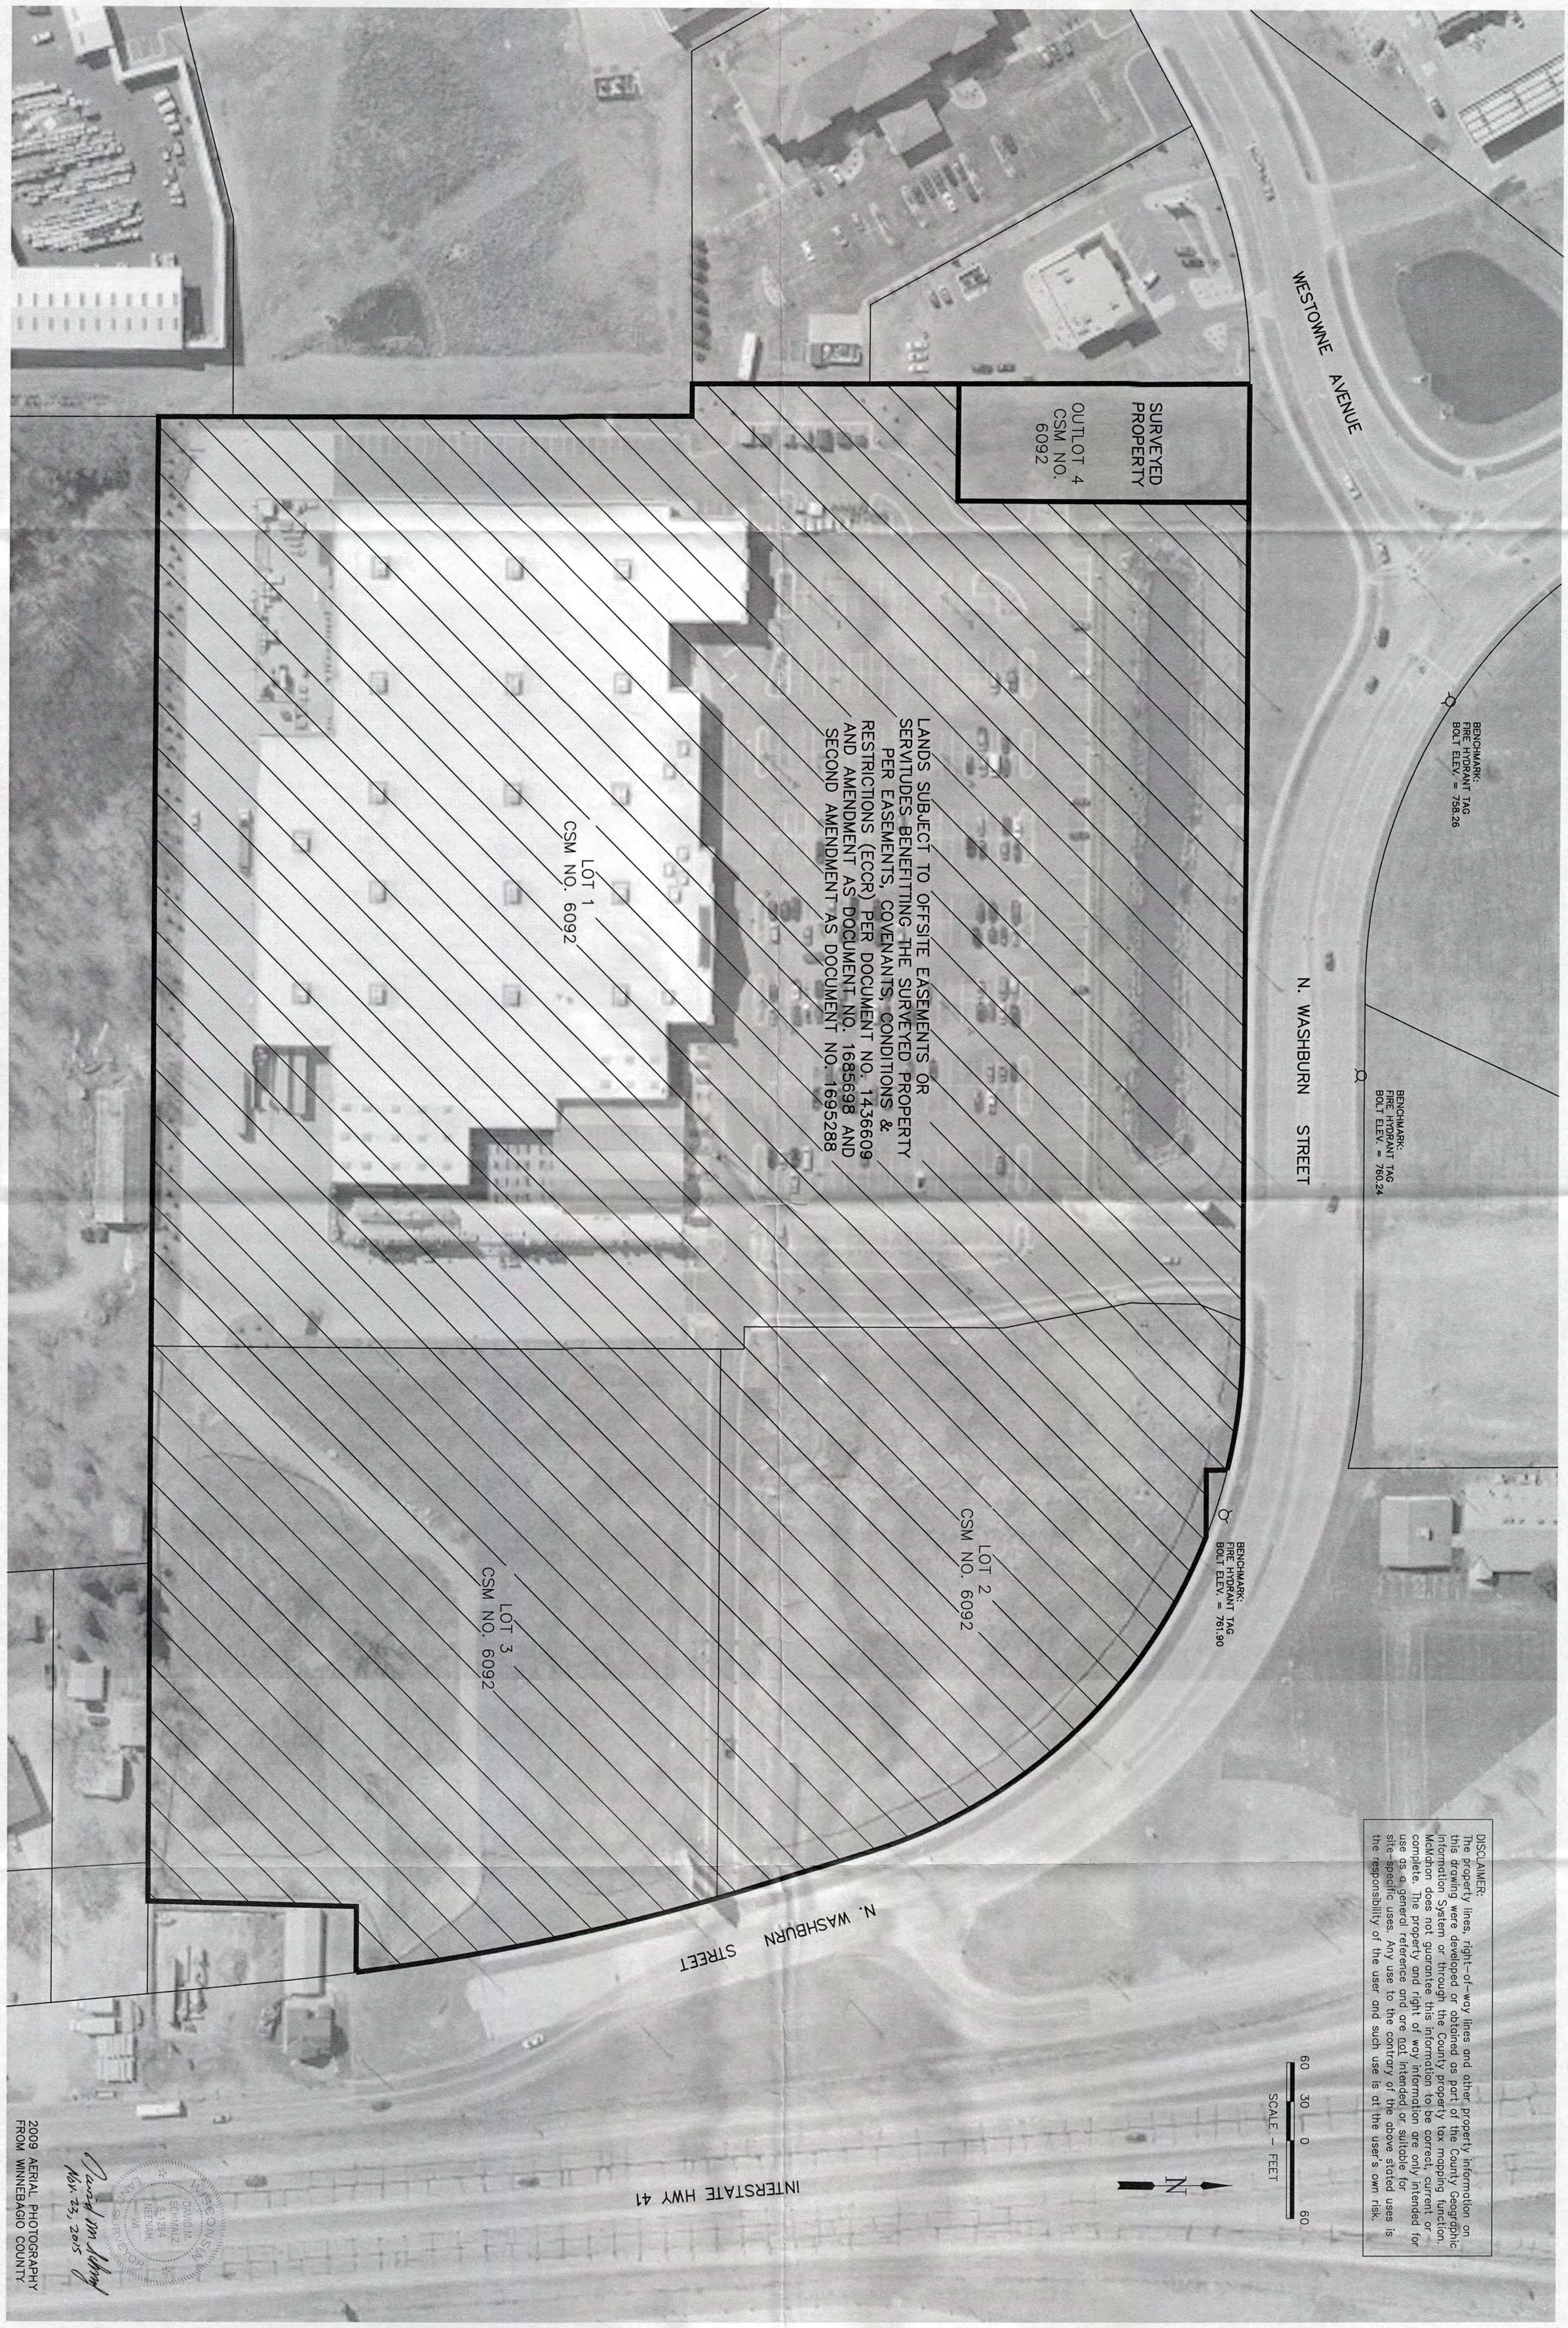

DISCLAIMER:
The property lines, right-of-way lines and other property information on this drawing were developed or obtained as part of the County Geographic Information System or through the County property tax mapping function. McMahon does not guarantee this information to be correct, current or complete. The property and right of way information are only intended for use as a general reference and are not intended or suitable for site-specific uses. Any use to the contrary of the above stated uses is the responsibility of the user and such use is at the user's own risk.

2009 AERIAL PHOTOGRAPHY
FROM WINNEBAGO COUNTY

David M. Schmalz
Nov. 23, 2015

WISCONSIN
DAVID M. SCHMALZ
S-1284
NEENAH, WI
LAND SURVEYOR

ALTA/ACSM LAND TITLE SYURVEY
OUTLOT 4 OF CSM 6092
CITY OF OSHKOSH, WINNEBAGO COUNTY, WISCONSIN

NO.	DATE	REVISION

McMAHON provides this drawing and data, regardless of form; as instruments of service. All rights including copyrights are retained by McMAHON. The client and/or recipient agrees to the fullest extent permitted by law to indemnify and hold McMAHON harmless for any reuse of or changes made to the original drawing or data without prior written consent by McMAHON.

McMAHON
ENGINEERS ARCHITECTS
1445 McMAHON DRIVE NEENAH, WI 54956
Mailing: P.O.BOX 1025 NEENAH, WI 54957-1025
Tel: (920) 751-4200 Fax: (920) 751-4284
www.mcmgrp.com

DESIGNED
DRAWN
PROJECT NO. J0955 91500683.02
DATE NOV., 2015
SHEET NO. 2 OF 2