FOR YOUR RECORDS
Copy. OMNNI Associates, Inc.

PLAT OF SURVEY

PART OF LOT 3 CERTIFIED SURVEY MAP NUMBER 1952, LOCATED IN THE SE 1/4 - SW 1/4, SECTION 21, T18N, R16E, CITY OF OSHKOSH, WINNEBAGO COUNTY, WISCONSIN.

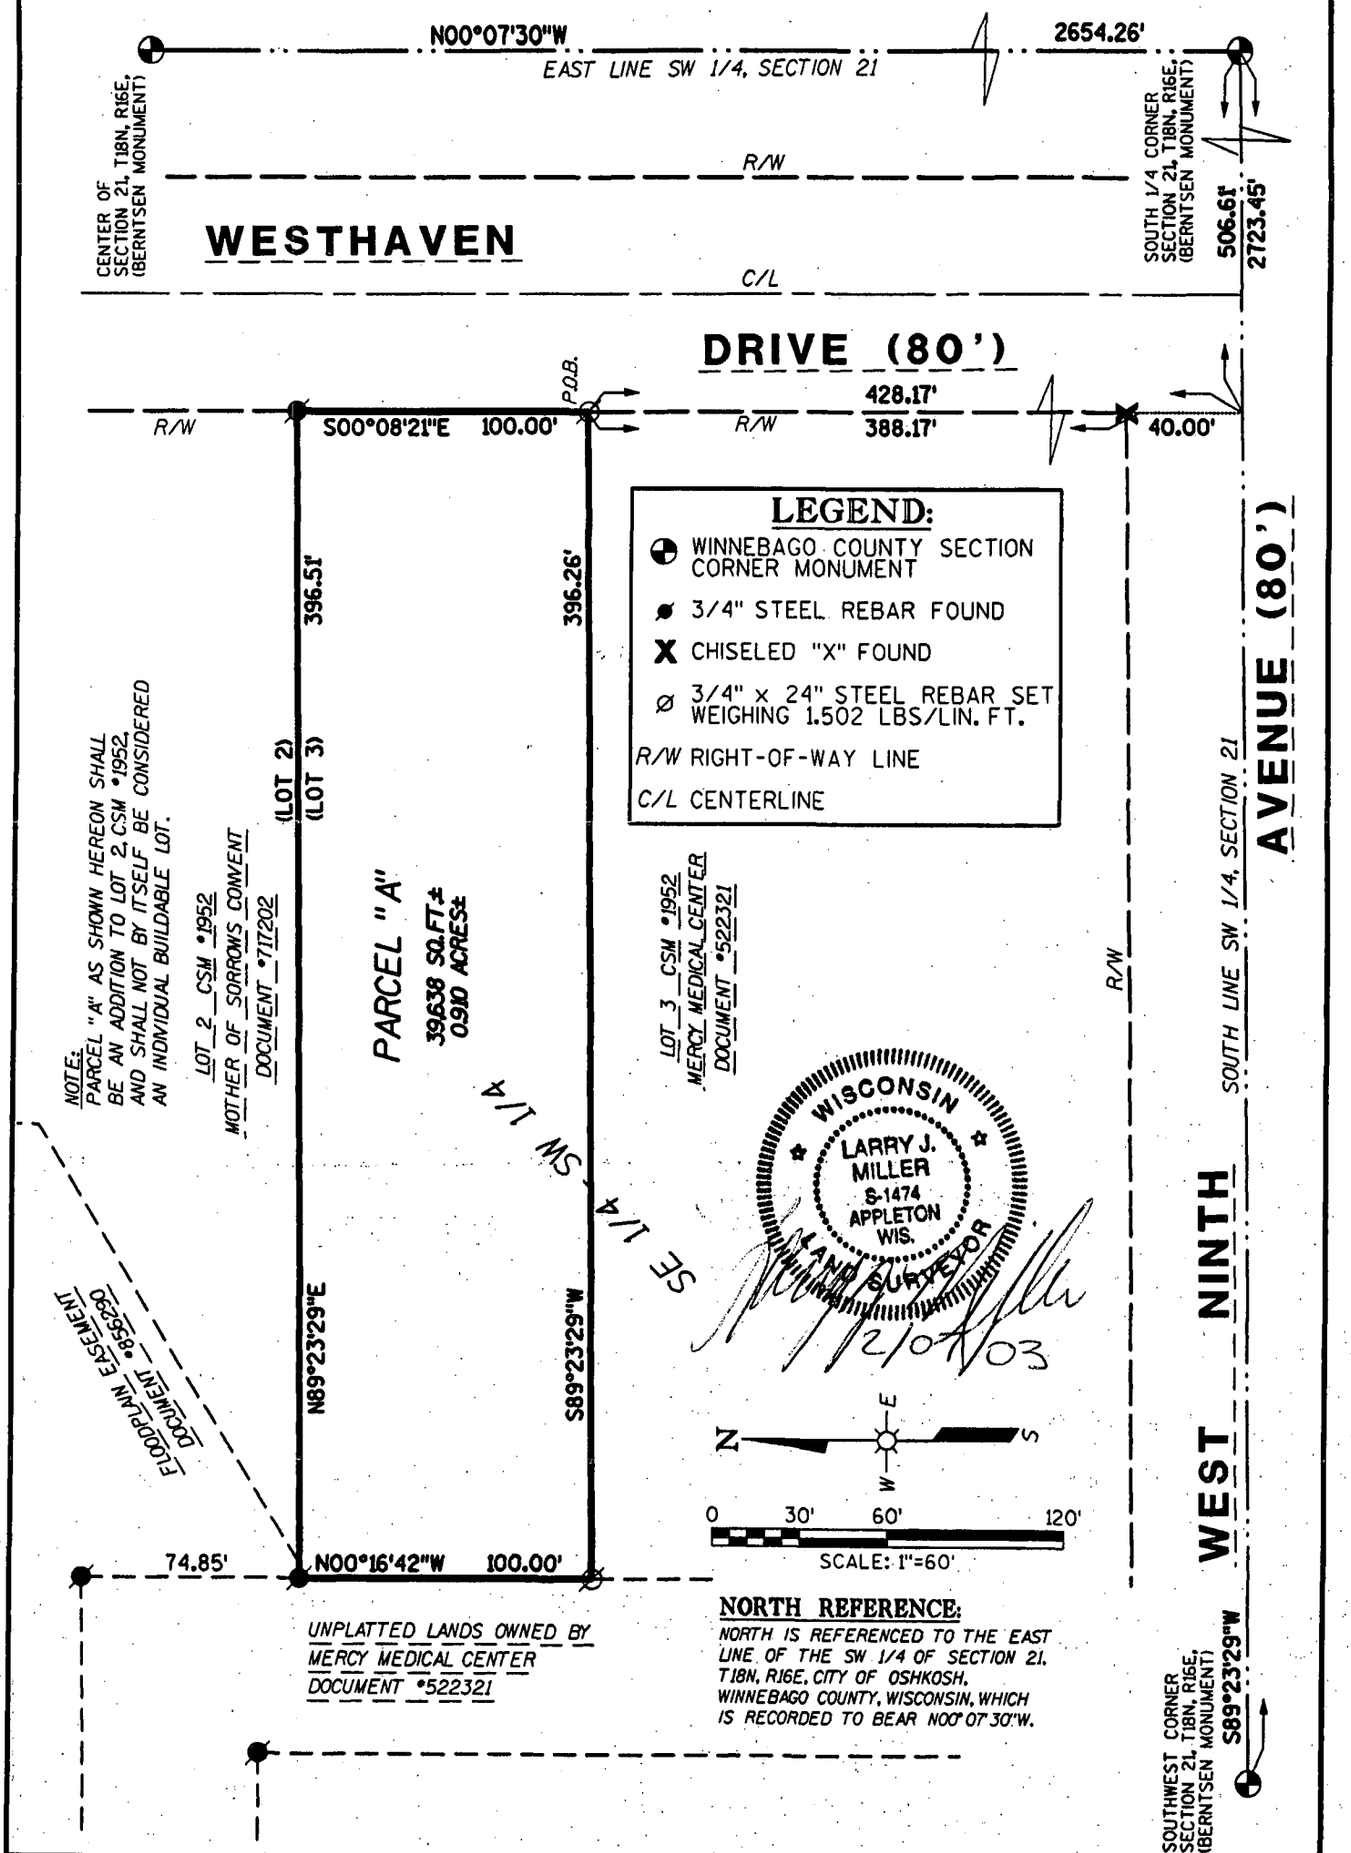

DATE 02-07-03	DIRECTORY NO. M1096A02
PROJECT NO. M1096A02	DRAFTED BY DLH
SHEET 1 OF 2	DRAWING NAME CSM MERCY

SURVEY FOR: AFFINITY HEALTH SYSTEM
% GARY A. KUSNIERZ
1506 SOUTH ONEIDA STREET
APPLETON, WI 54915

OMNNI ASSOCIATES
OMNNI ASSOCIATES
ONE SYSTEMS DRIVE
APPLETON, WI 54914
PHONE (920) 735-6900
FAX (920) 830-6100