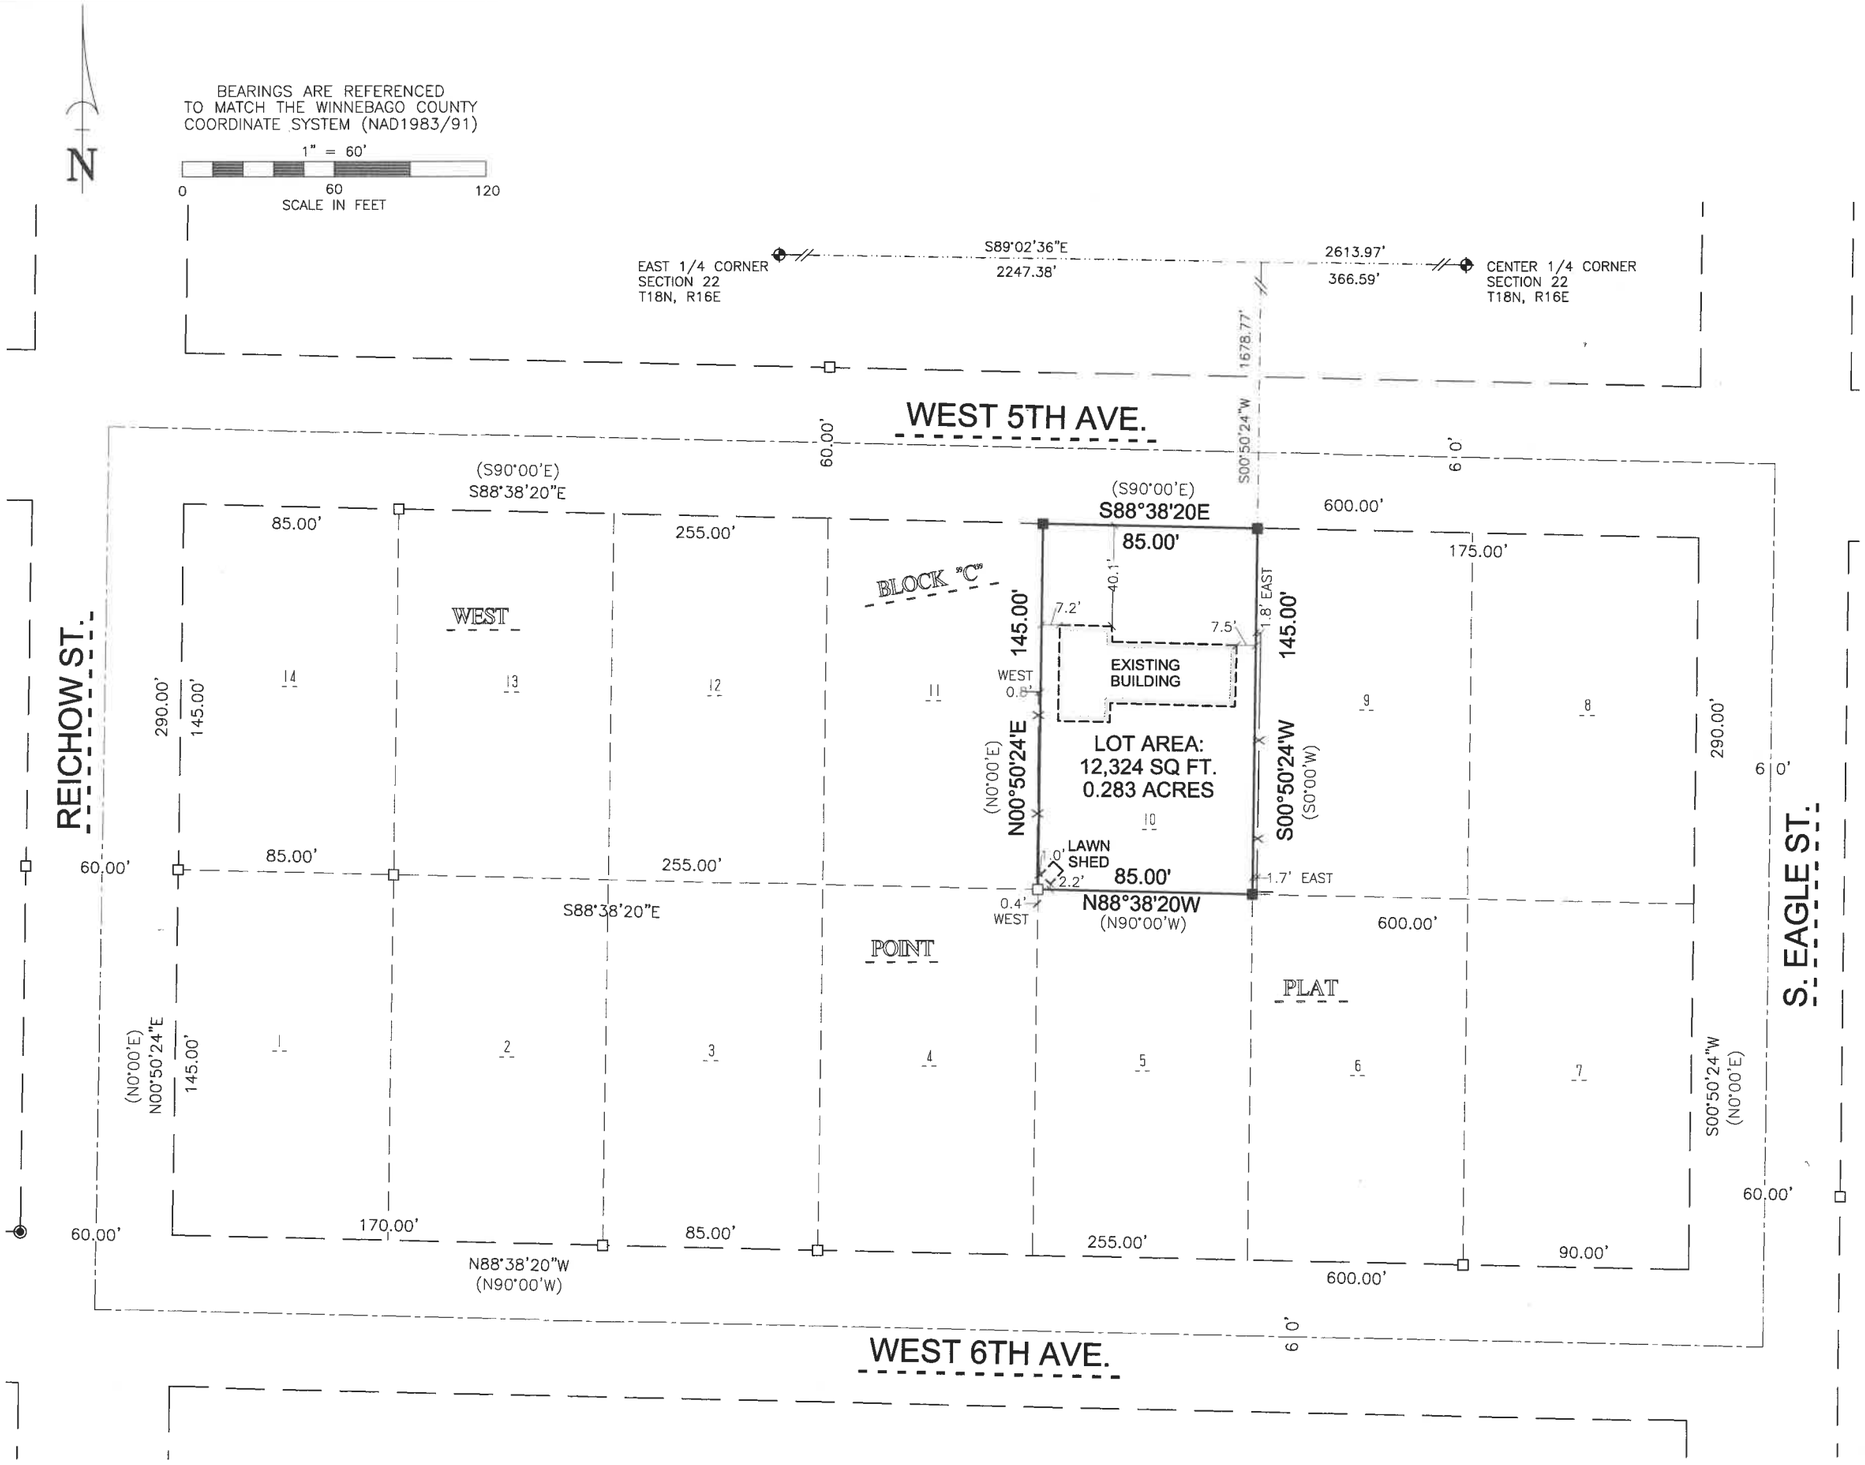

LEGEND

- ■ 1" O.D. IRON PIPE SET, 18" LONG WEIGHING 1.1310 LBS. PER LIN. FOOT
- □ 1" O.D. IRON PIPE FOUND
- ◉ 1.5" O.D. IRON PIPE FOUND
- ✦ GOVERNMENT CORNER
- ( ) RECORDED AS
- —X— FENCE

WISCONSIN SURVEYOR
MICHAEL L ROUBAL S-2442 HORTONVILLE WIS.
REGISTERED LAND

SURVEYOR'S CERTIFICATE

I, MICHAEL L. ROUBAL, HEREBY CERTIFY THAT I HAVE SURVEYED THIS PROPERTY AND THIS MAP IS A TRUE REPRESENTATION THEREOF AND IS, TO THE BEST OF MY KNOWLEDGE AND BELIEF, A TRUE AND ACCURATE REPRESENTATION THEREOF.

DATED THIS THE 10TH DAY OF SEPTEMBER, 2024

MICHAEL L. ROUBAL, PROFESSIONAL LAND SURVEYOR S-2442

Martenson & Eisele, Inc.
Planning
Environmental
Surveying
Engineering
Architecture
1377 Midway Road
Menasha, WI 54952
www.martenson-eisele.com
info@martenson-eisele.com
920.731.0381 1.800.236.0381

NO.	DATE	REVISION

DRAWN BY GMS | CHECKED MLR | APPROVED MLR

PLAT OF SURVEY

LOT 10, BLOCK C, IN WEST POINT PLAT,
CITY OSHKOSH, WINNEBAGO COUNTY,
WISCONSIN.

SCALE	DATE
1" = 60'	09-10-2024

COMPUTER FILE
0-2942-001POS.dwg

DRAWING NO.
0-2942-001