
CLIENT:
ROBERT BENSON
527 MT. VERNON ST.
OSHKOSH, WI 54901

PIN:
90401320000

PLAT OF SURVEY

ALL OF LOT 12 IN BLOCK 2 OF MERRITT'S ADDITION, LOCATED IN THE SOUTHEAST 1/4 OF THE NORTHWEST 1/4 OF SECTION 24, TOWNSHIP 18 NORTH, RANGE 16 EAST, CITY OF OSHKOSH, WINNEBAGO COUNTY, WISCONSIN.

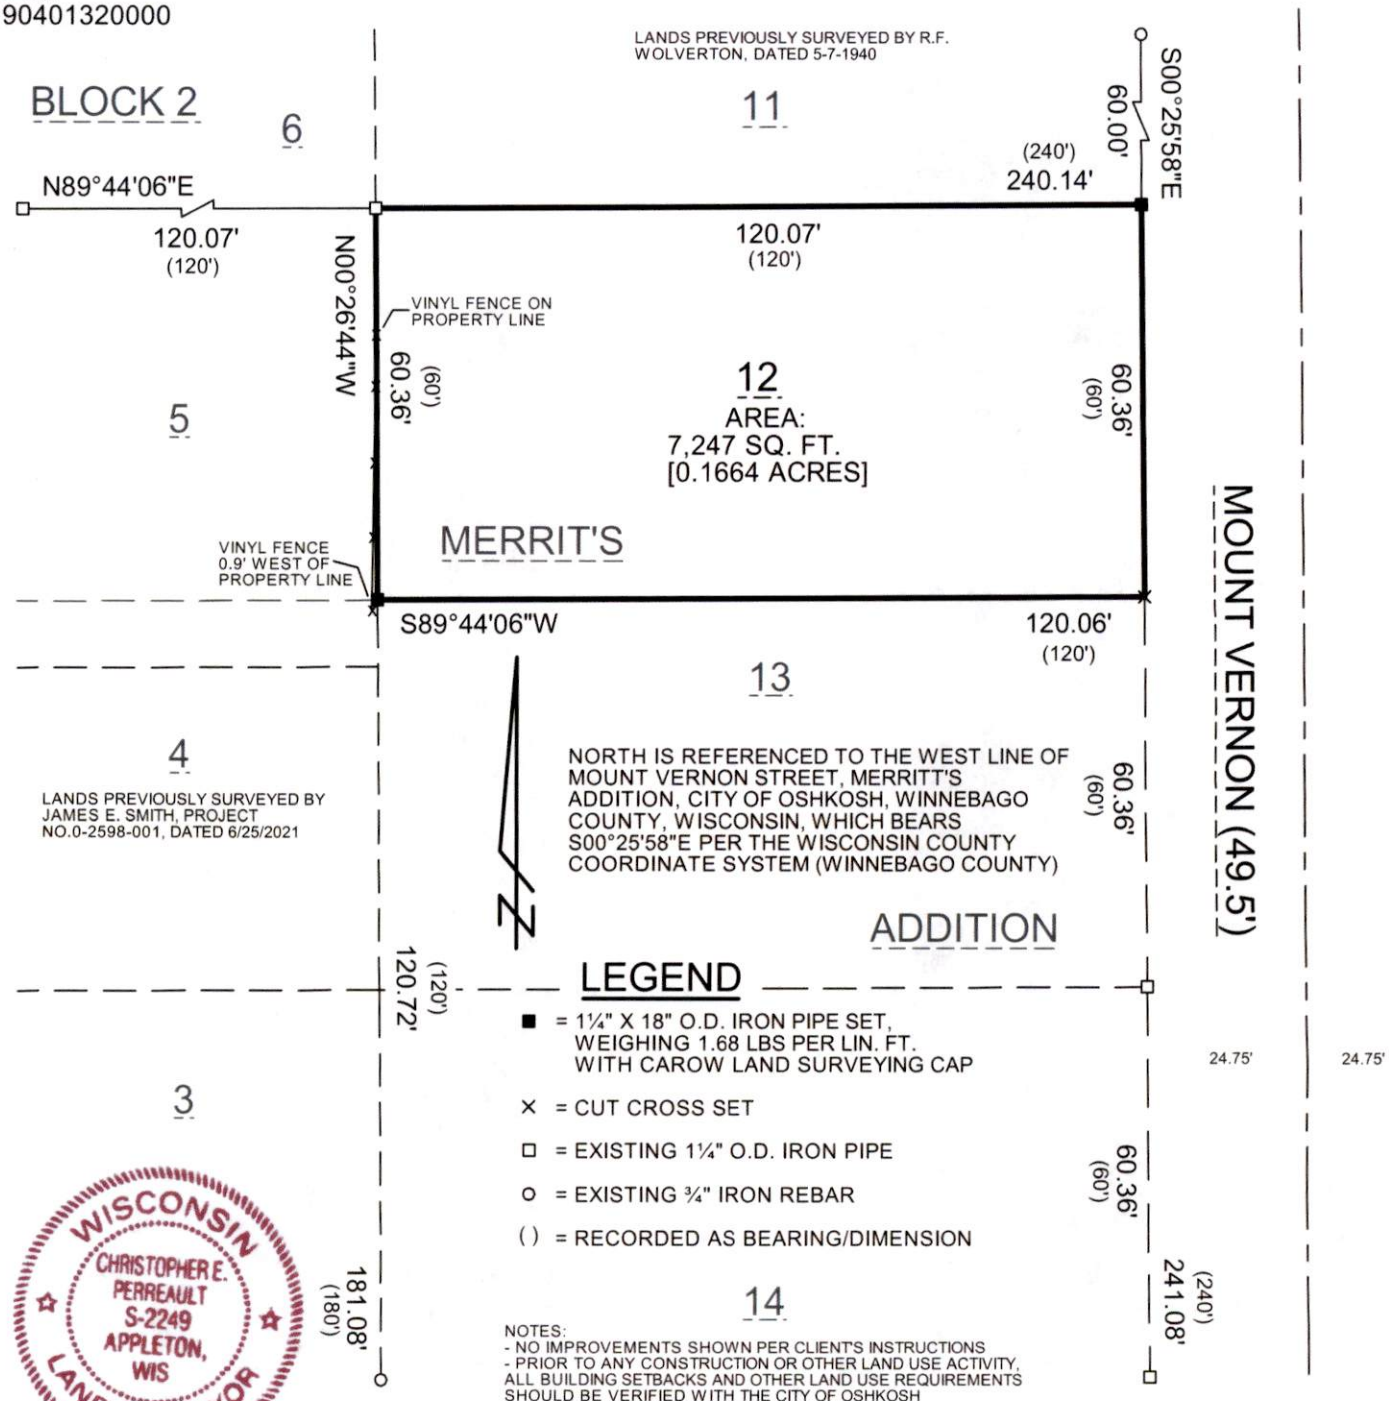

WISCONSIN
CHRISTOPHER E. PERREAULT S-2249 APPLETON, WIS
LAND SURVEYOR

I HEREBY CERTIFY THAT THE ABOVE DESCRIBED PROPERTY WAS SURVEYED AND MAPPED IN ACCORDANCE WITH AE-7 OF THE WISCONSIN ADMINISTRATIVE CODE AND IS CORRECT TO THE BEST OF MY KNOWLEDGE AND BELIEF.

1/15/2026
CHRISTOPHER E. PERREAULT, PLS-2249 DATED

A2512.28

CAROW LAND SURVEYING & ENVIRONMENTAL
615 NORTH LYNNDALE DRIVE
APPLETON, WI 54914

DATE: 1/15/2026	SCALE: 1" = 30'	DRAWN BY: FNZ