PLAT OF SURVEY

PART OF LOTS 5 & 6 OF "QUARRY PLAT", AND THE EAST 30' OF VACATED SANDERS STREET LYING WEST OF AND ADJACENT TO SAID LOT 5, EXCEPT LANDS LYING WITHIN THE CUL-DE-SAC DESCRIBED IN VOLUME 1278 PAGE 108, IN SECTION 26, TOWNSHIP 18 NORTH, RANGE 16 EAST, CITY OF OSHKOSH, WINNEBAGO COUNTY, WISCONSIN.

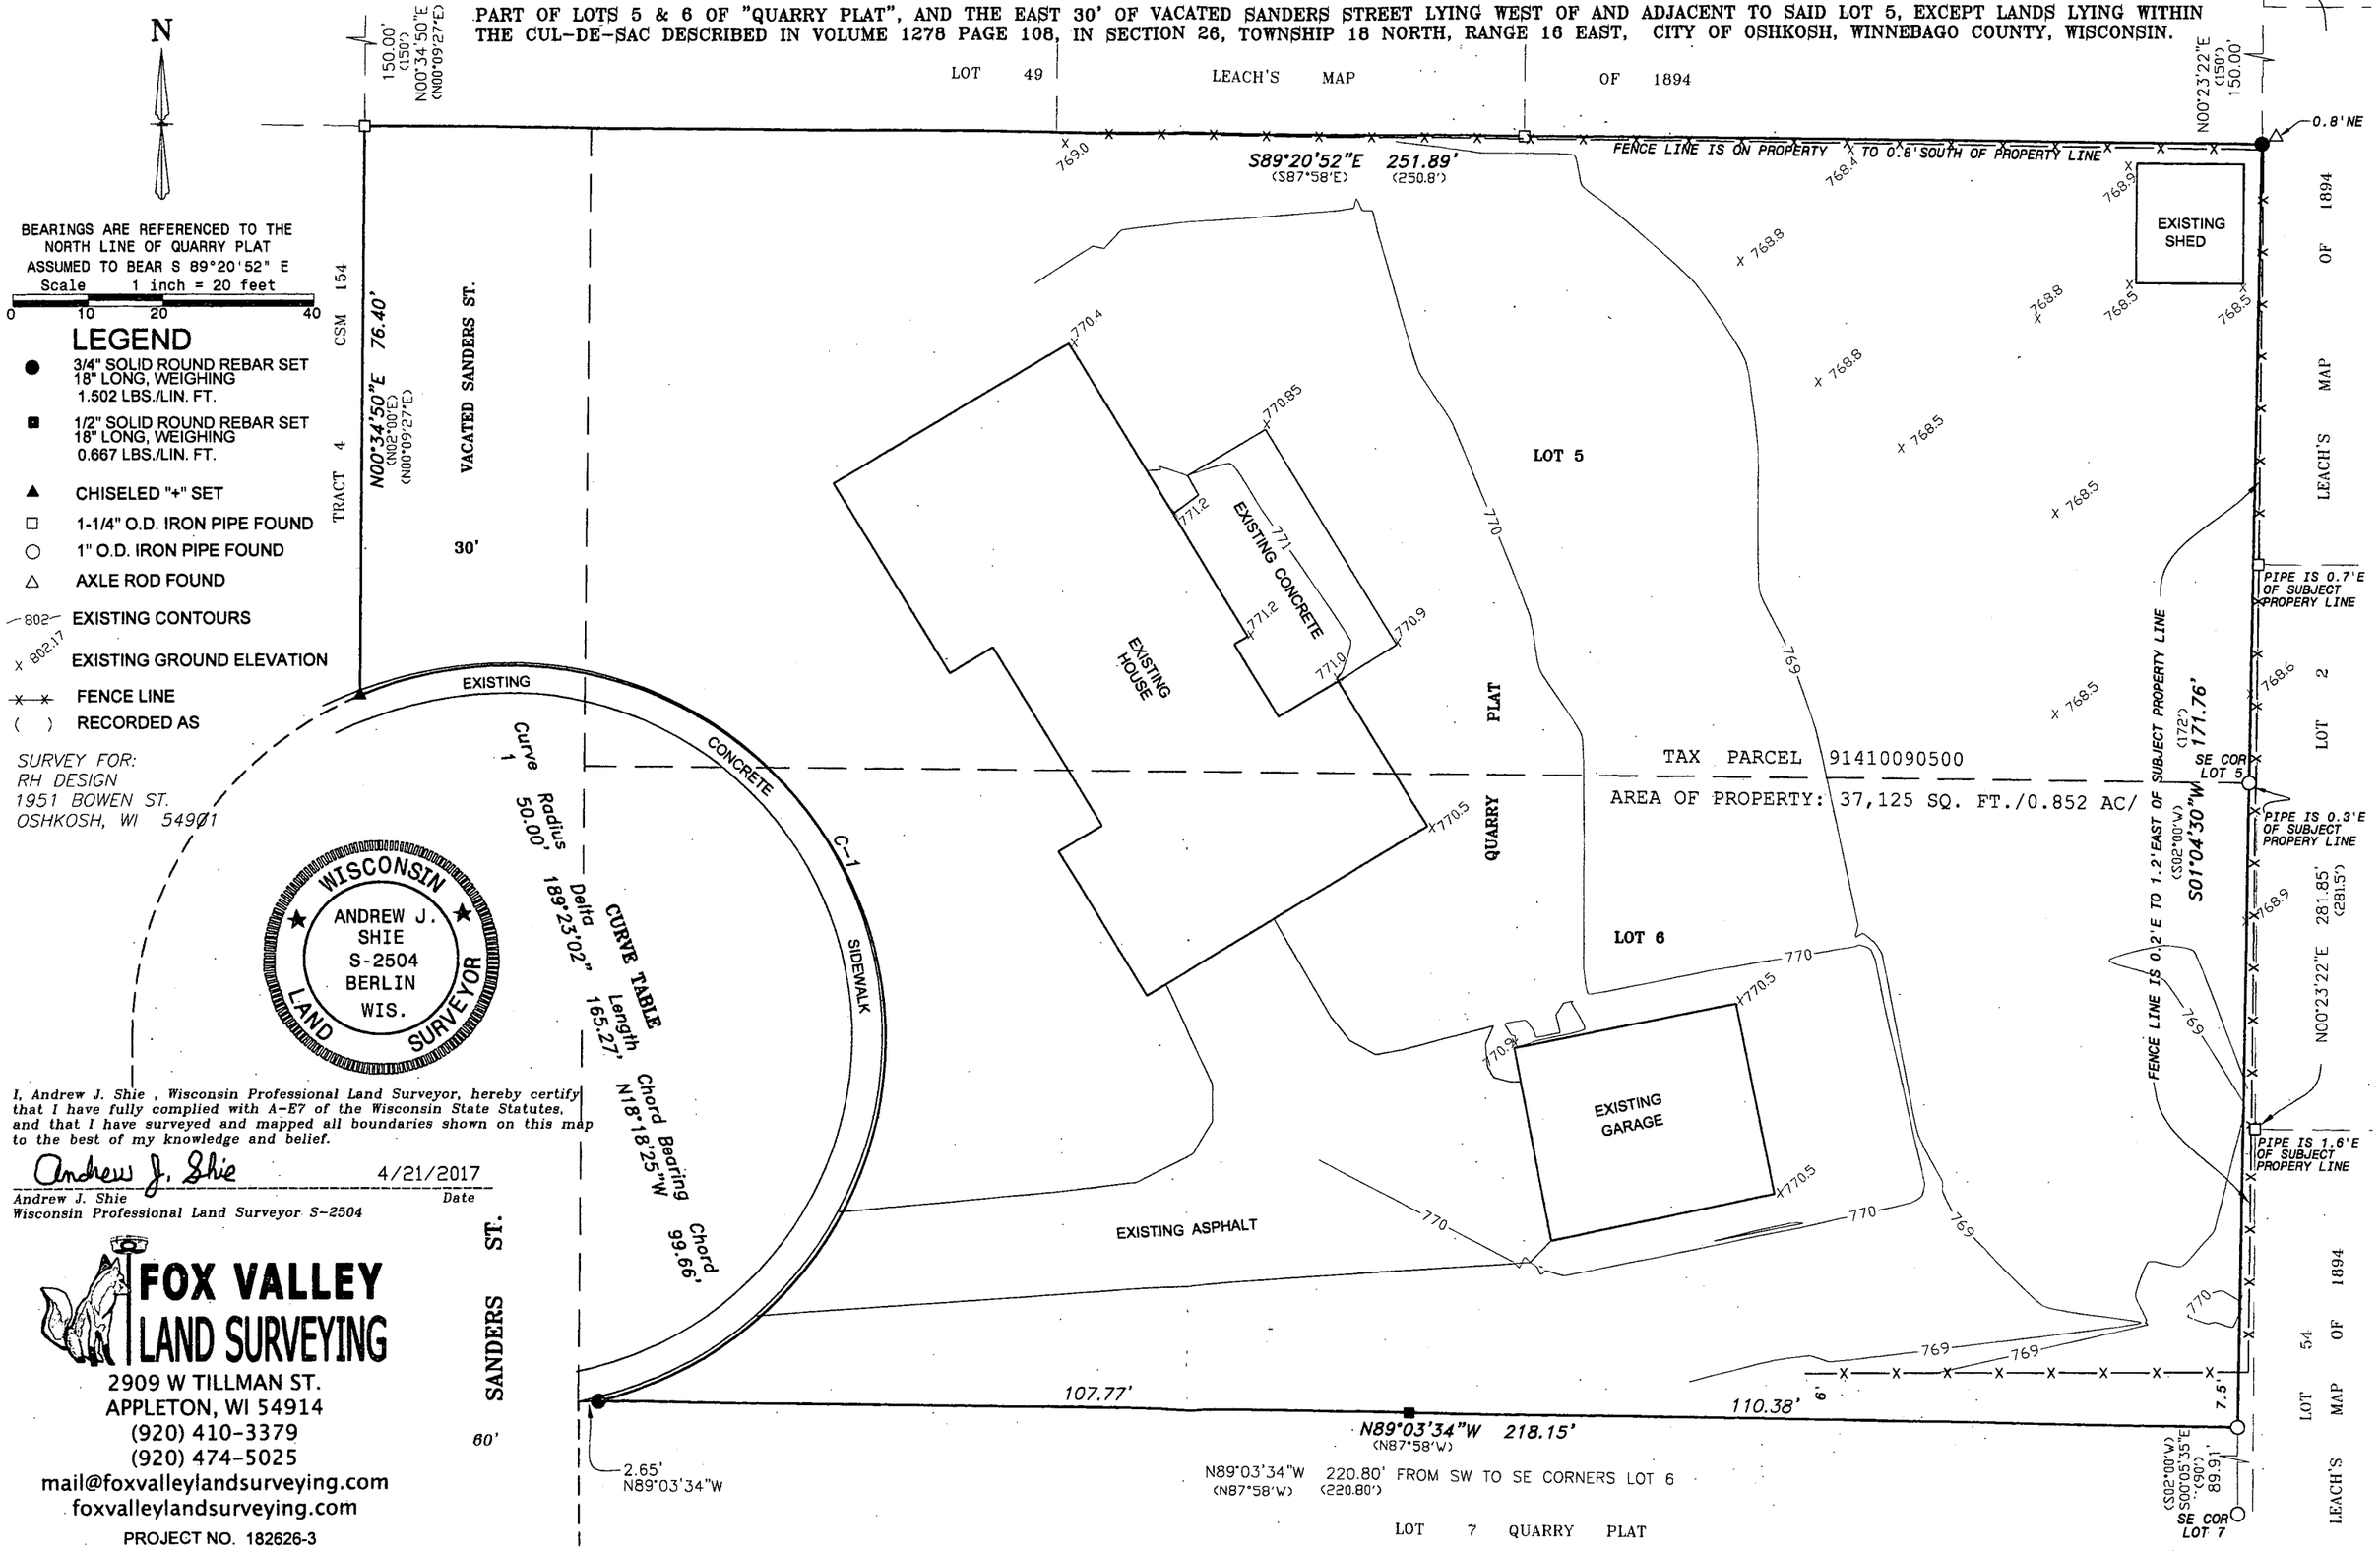

I, Andrew J. Shie, Wisconsin Professional Land Surveyor, hereby certify that I have fully complied with A-E7 of the Wisconsin State Statutes, and that I have surveyed and mapped all boundaries shown on this map to the best of my knowledge and belief.

Andrew J. Shie 4/21/2017

Andrew J. Shie — Date

Wisconsin Professional Land Surveyor S-2504

FOX VALLEY LAND SURVEYING
2909 W TILLMAN ST.
APPLETON, WI 54914
(920) 410-3379
(920) 474-5025
mail@foxvalleylandsurveying.com
foxvalleylandsurveying.com

PROJECT NO. 182626-3