
PLAT OF SURVEY

LOT 11 IN WESTHAVEN CIRCLE, CITY OF OSHKOSH, WINNEBAGO COUNTY, WISCONSIN

NOTES:
- NO IMPROVEMENTS SHOWN PER CLIENT'S INSTRUCTIONS
- PRIOR TO ANY CONSTRUCTION OR OTHER LAND USE ACTIVITY, ALL BUILDING SETBACKS AND OTHER LAND USE REQUIREMENTS SHOULD BE VERIFIED WITH THE CITY OF OSHKOSH.
- FIELD WORK COMPLETED ON: 6/23/2026

NORTH IS REFRENCED TO THOSE BEARINGS SHOWN ON THE RECORDED PLAT OF "WESTHAVEN CIRCLE" AS RECORDED IN DOCUMENT NO. 715121, CITY OF OSHKOSH, WINNEBAGO COUNTY, WISCONSIN.

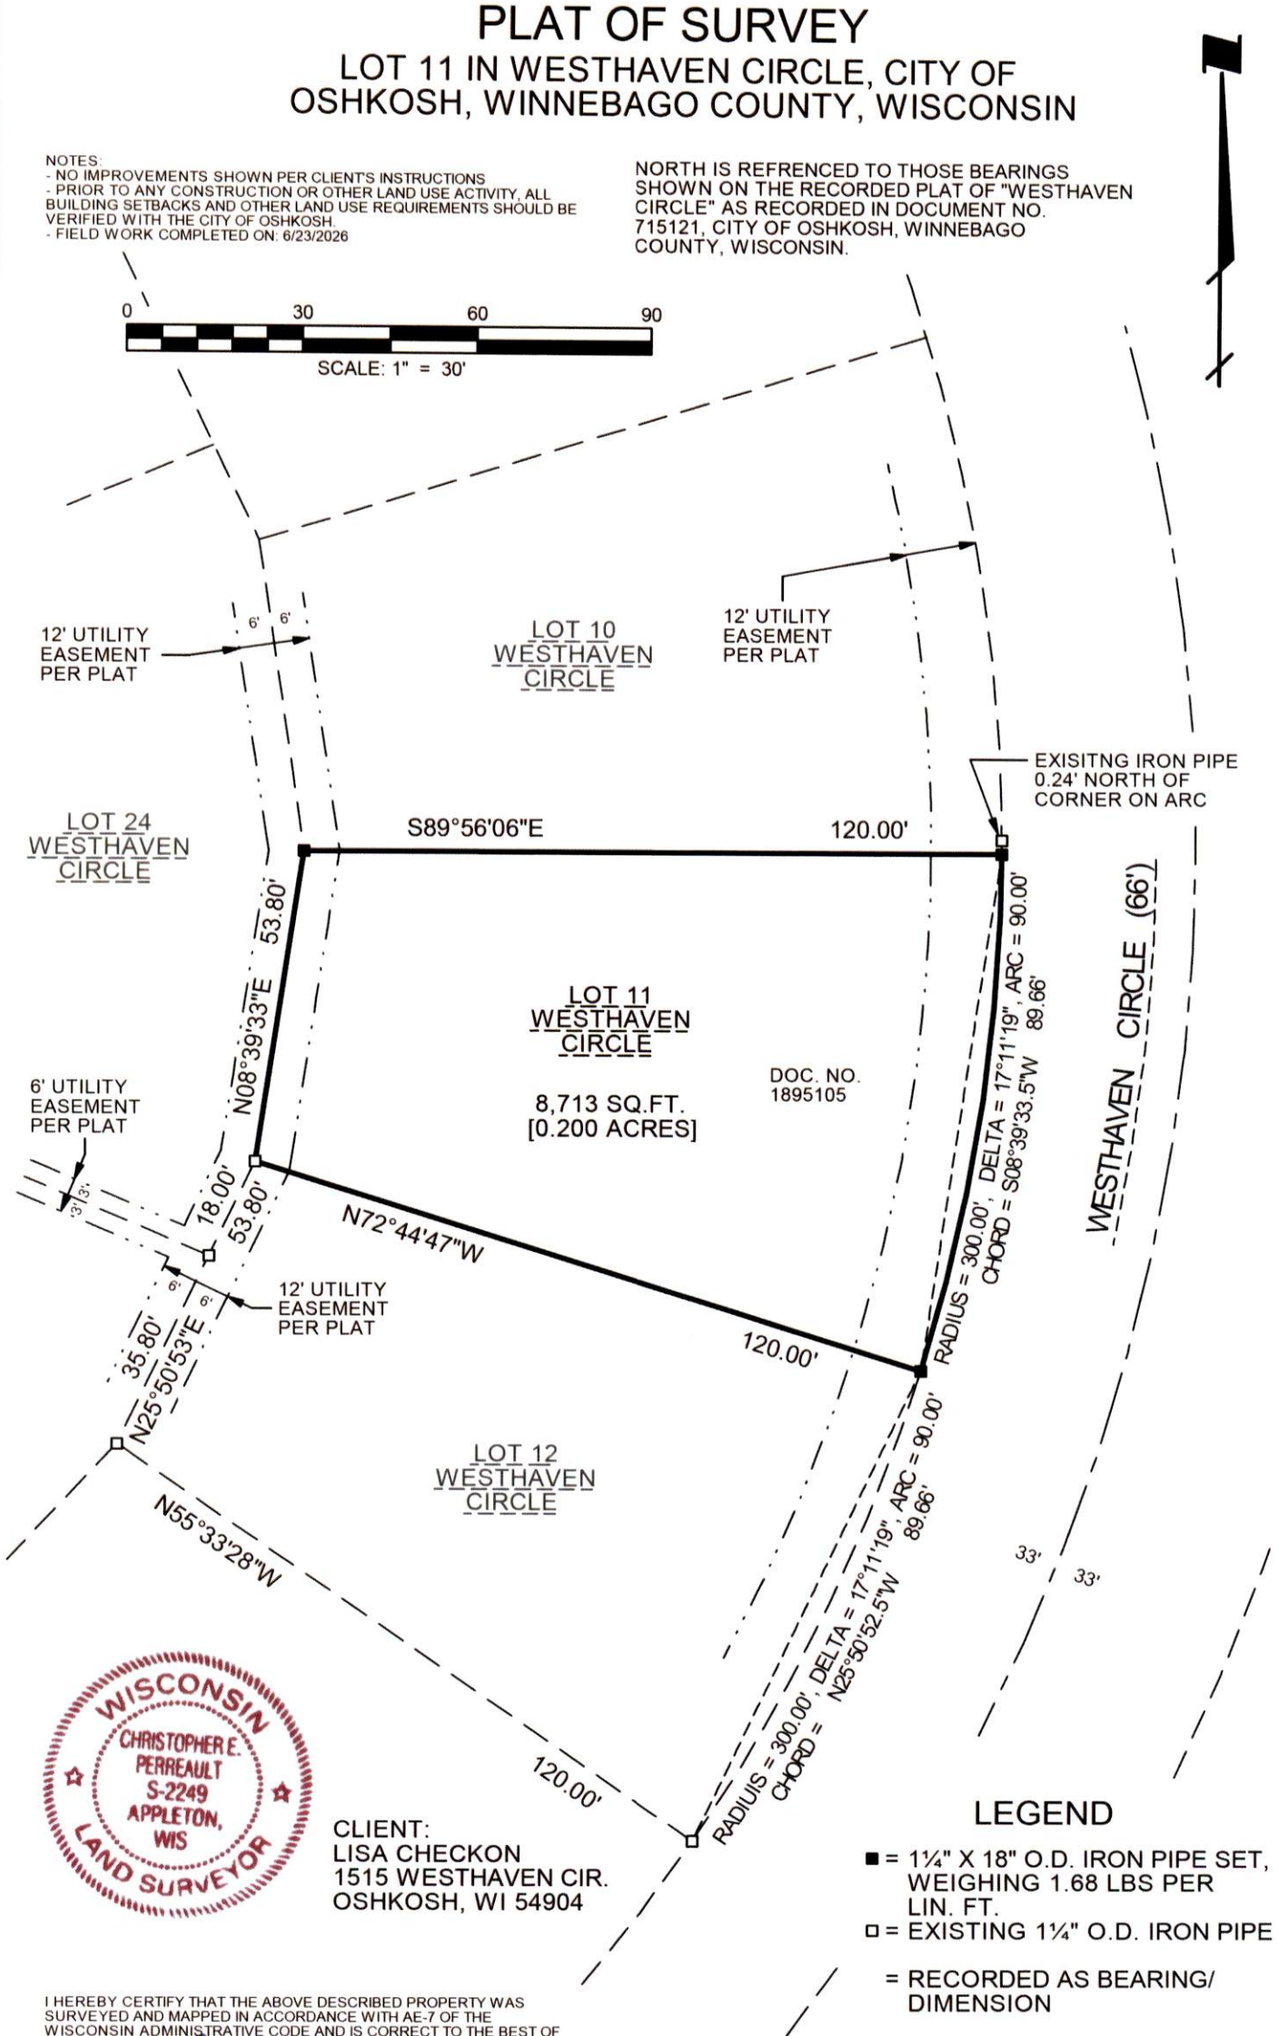

WISCONSIN
CHRISTOPHER E. PERREAULT
S-2249
APPLETON, WIS
LAND SURVEYOR

CLIENT:
LISA CHECKON
1515 WESTHAVEN CIR.
OSHKOSH, WI 54904

LEGEND

■ = 1¼" X 18" O.D. IRON PIPE SET, WEIGHING 1.68 LBS PER LIN. FT.
□ = EXISTING 1¼" O.D. IRON PIPE
= RECORDED AS BEARING/ DIMENSION

I HEREBY CERTIFY THAT THE ABOVE DESCRIBED PROPERTY WAS SURVEYED AND MAPPED IN ACCORDANCE WITH AE-7 OF THE WISCONSIN ADMINISTRATIVE CODE AND IS CORRECT TO THE BEST OF MY KNOWLEDGE AND BELIEF.

9/17/2026
CHRISTOPHER E. PERREAULT, PLS-2249 DATE

A2606.7

CAROW LAND SURVEYING & ENVIRONMENTAL
615 N LYNNDALE DR.
APPLETON, WI 54914

DATE: 9/17/2026	SCALE: 1" = 30'	DRAWN BY: CP fnz