PLAT OF SURVEY

LOT 6 OF BLOCK 5 IN LAKE VIEW PARK, IN THE 15TH WARD, CITY OF OSHKOSH, WINNEBAGO COUNTY, WISCONSIN.

LEGEND


- 1 1/4" IRON ROD FOUND
- CHISELED CROSS SET
- WOOD LATH SET
- 1" IRON PIPE FOUND
- 2" IRON PIPE FOUND
- CHAIN LINK FENCE
- ( ) PREVIOUSLY RECORDED DIMENSION

0 50 100 150

DISTANCES MEASURED TO THE NEAREST OF A HUNDREDTH OF A FOOT.

N W E S

BEARINGS ARE REFERENCED TO THE WINNEBAGO COUNTY COORDINATE SYSTEM

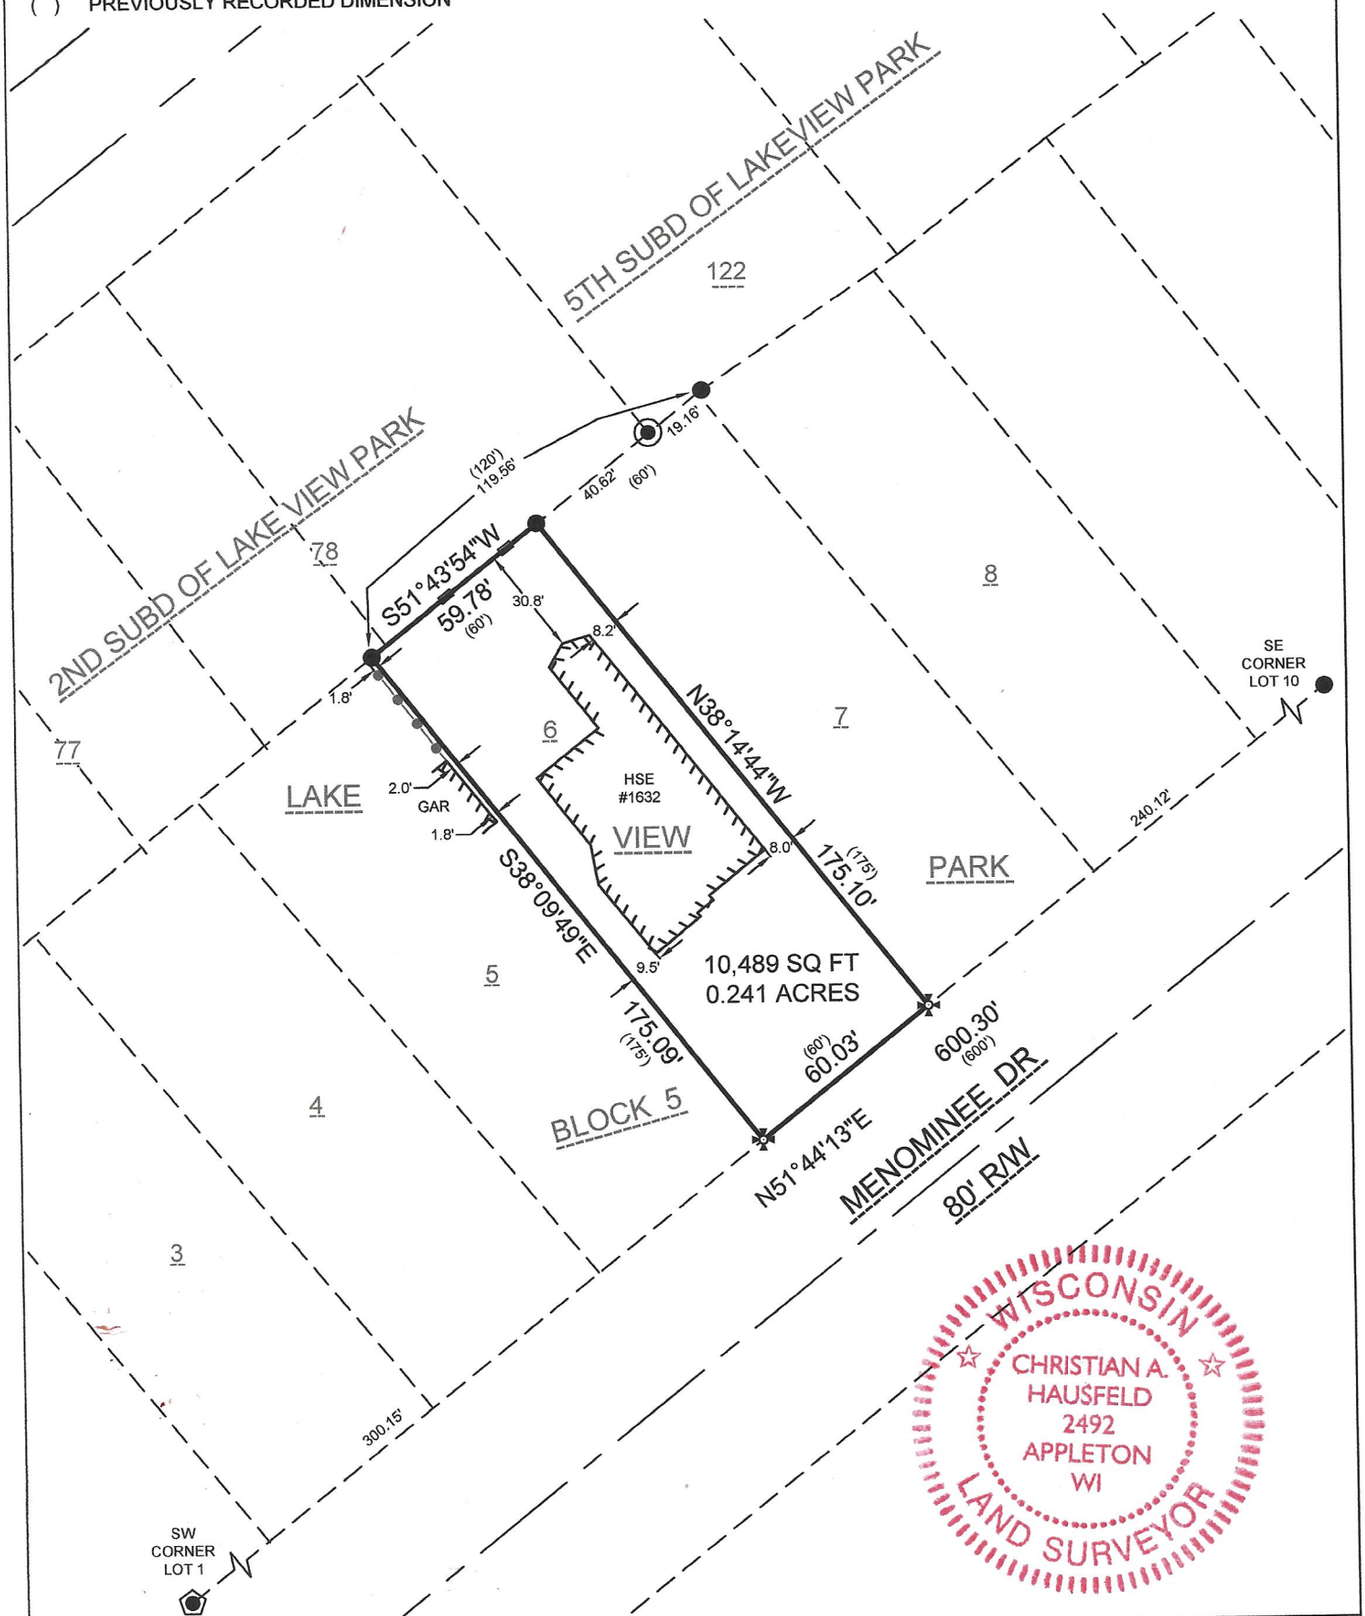


WISCONSIN
CHRISTIAN A. HAUSFELD
2492
APPLETON
WI
LAND SURVEYOR

SURVEYOR'S CERTIFICATE:

I, CHRISTIAN A. HAUSFELD, WISCONSIN PROFESSIONAL LAND SURVEYOR, HEREBY CERTIFY THAT I HAVE SURVEYED THE ABOVE DESCRIBED PROPERTY AND THAT THE MAP SHOWN IS A TRUE AND ACCURATE REPRESENTATION THEREOF TO THE BEST OF MY KNOWLEDGE AND BELIEF.

DATED THIS 8th DAY OF October 2026

WISCONSIN PROFESSIONAL LAND SURVEYOR S-2492
CHRISTIAN A. HAUSFELD

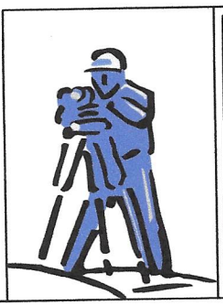

PRECISION LAND SURVEYING, LLC
1024 W TAYLOR ST. APPLETON, WI 54914
(920) 205-4895

DRAWN BY CAH	DATE 10/8/2026	SURVEY FOR Greg & Jane Wypiszynski 1632 Menominee Dr, Oshkosh, WI 54901
APPROVED CAH	DATE 10/11/2026	
SCALE 1" = 50'	SHEET 1 OF 1	PROJECT NO. 9965