9151291 0000

PLAT OF SURVEY

LOTS 24 AND 25 OF BLOCK 5 OF "LAKEVIEW PARK PLAT", IN SECTION 18, TOWNSHIP 18 NORTH, RANGE 17 EAST, IN THE 15TH WARD, CITY OF OSHKOSH, WINNEBAGO COUNTY, WISCONSIN.

SURVEY FOR:
DAVID KECK
1711 HICKORY STREET
OSHKOSH, WI 54901

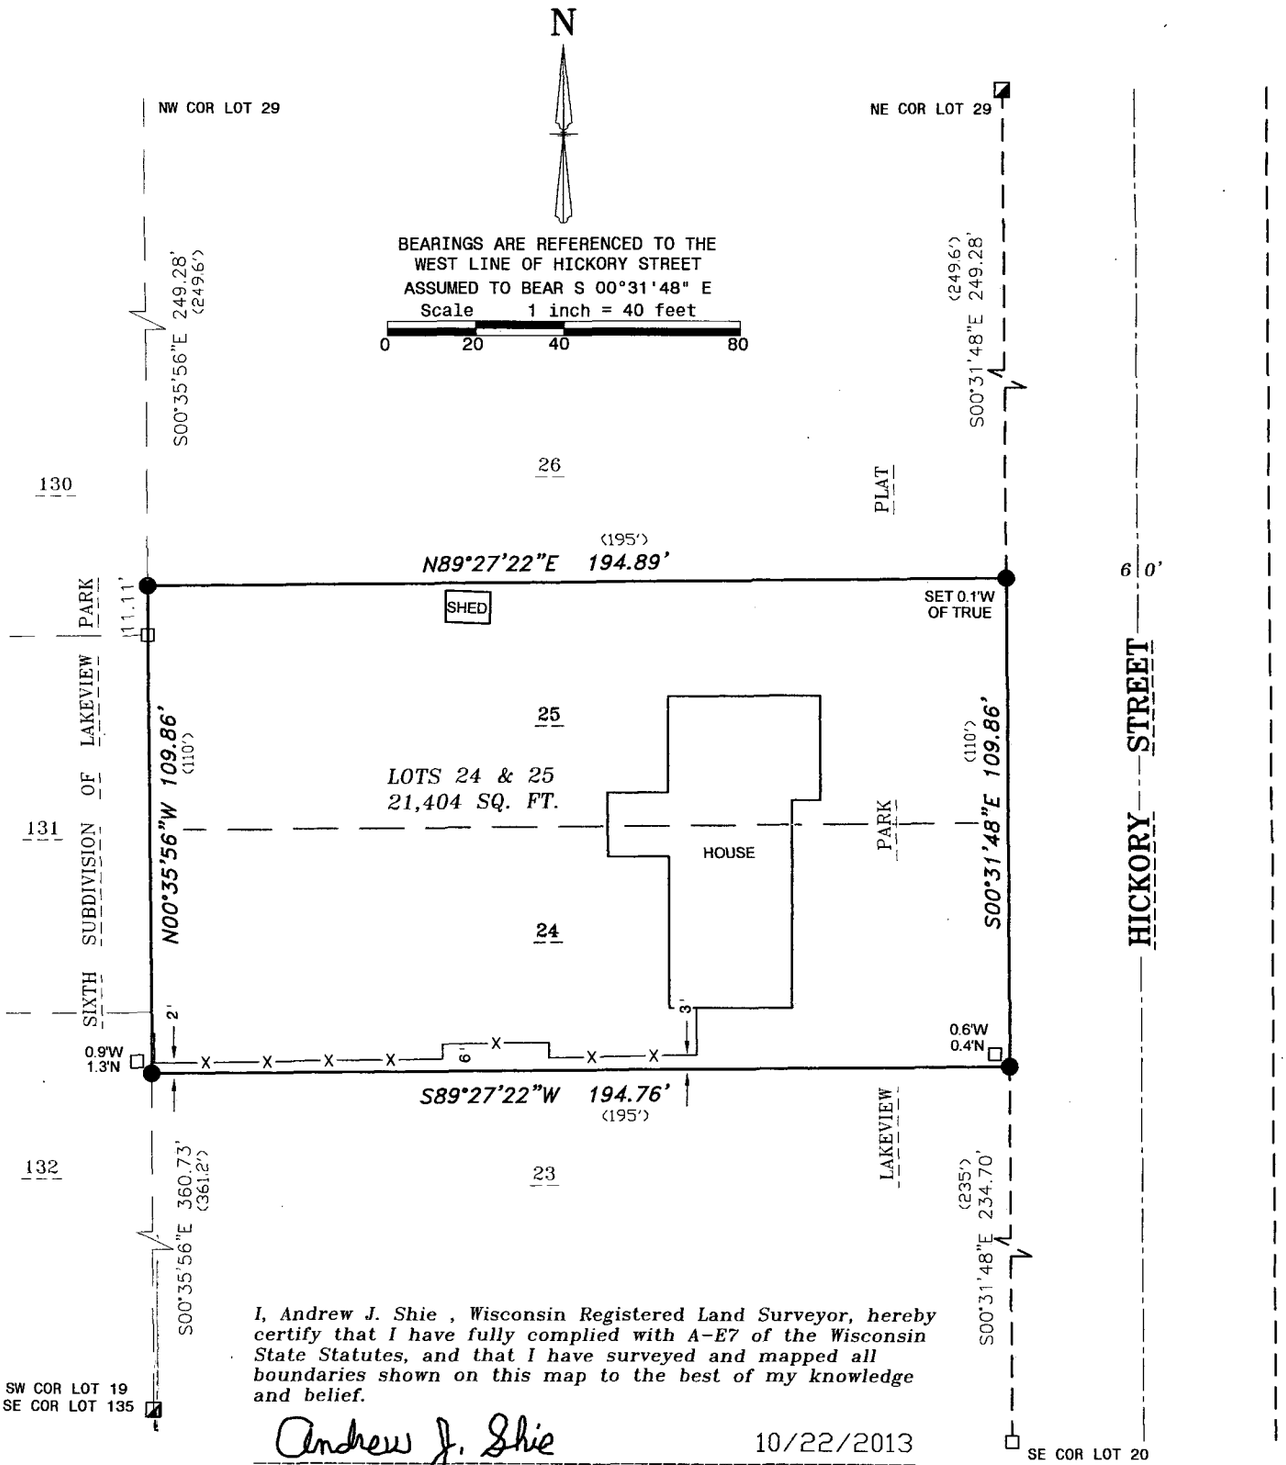

I, Andrew J. Shie , Wisconsin Registered Land Surveyor, hereby certify that I have fully complied with A-E7 of the Wisconsin State Statutes, and that I have surveyed and mapped all boundaries shown on this map to the best of my knowledge and belief.

Andrew J. Shie 10/22/2013

Andrew J. Shie *Date*
Wisconsin Registered Land Surveyor S-2504

FOX VALLEY LAND SURVEYING
2909 W TILLMAN ST.
APPLETON, WI 54914
(920) 410-3379
(920) 474-5025
mail@foxvalleylandsurveying.com
foxvalleylandsurveying.com

PROJECT NO. 181718-1

LEGEND

- ● 3/4" SOLID ROUND REBAR SET - 18" LONG, WEIGHING 1.502 LBS./LIN. FT.
- ⊗ CHISELED "+" SET
- □ 1-1/4" O.D. IRON PIPE FOUND
- ◪ 2-1/2" O.D. IRON PIPE FOUND
- -x-x- FENCE LINE
- ( ) RECORDED AS

WISCONSIN ★ ANDREW J. SHIE S-2504 BERLIN WIS. ★ REGISTERED LAND SURVEYOR