PLAT OF SURVEY

PART OF THE NORTHWEST 1/4 OF THE NORTHWEST 1/4 OF SECTION 15
NORTH, RANGE 14 EAST, TOWN OF POYGAN, WINNEBAGO COUNTY, WISCO

SURVEY FOR:
BETTY JACOBSON
2308 C.T.H. "V"
SUN PRAIRIE, WI 53590

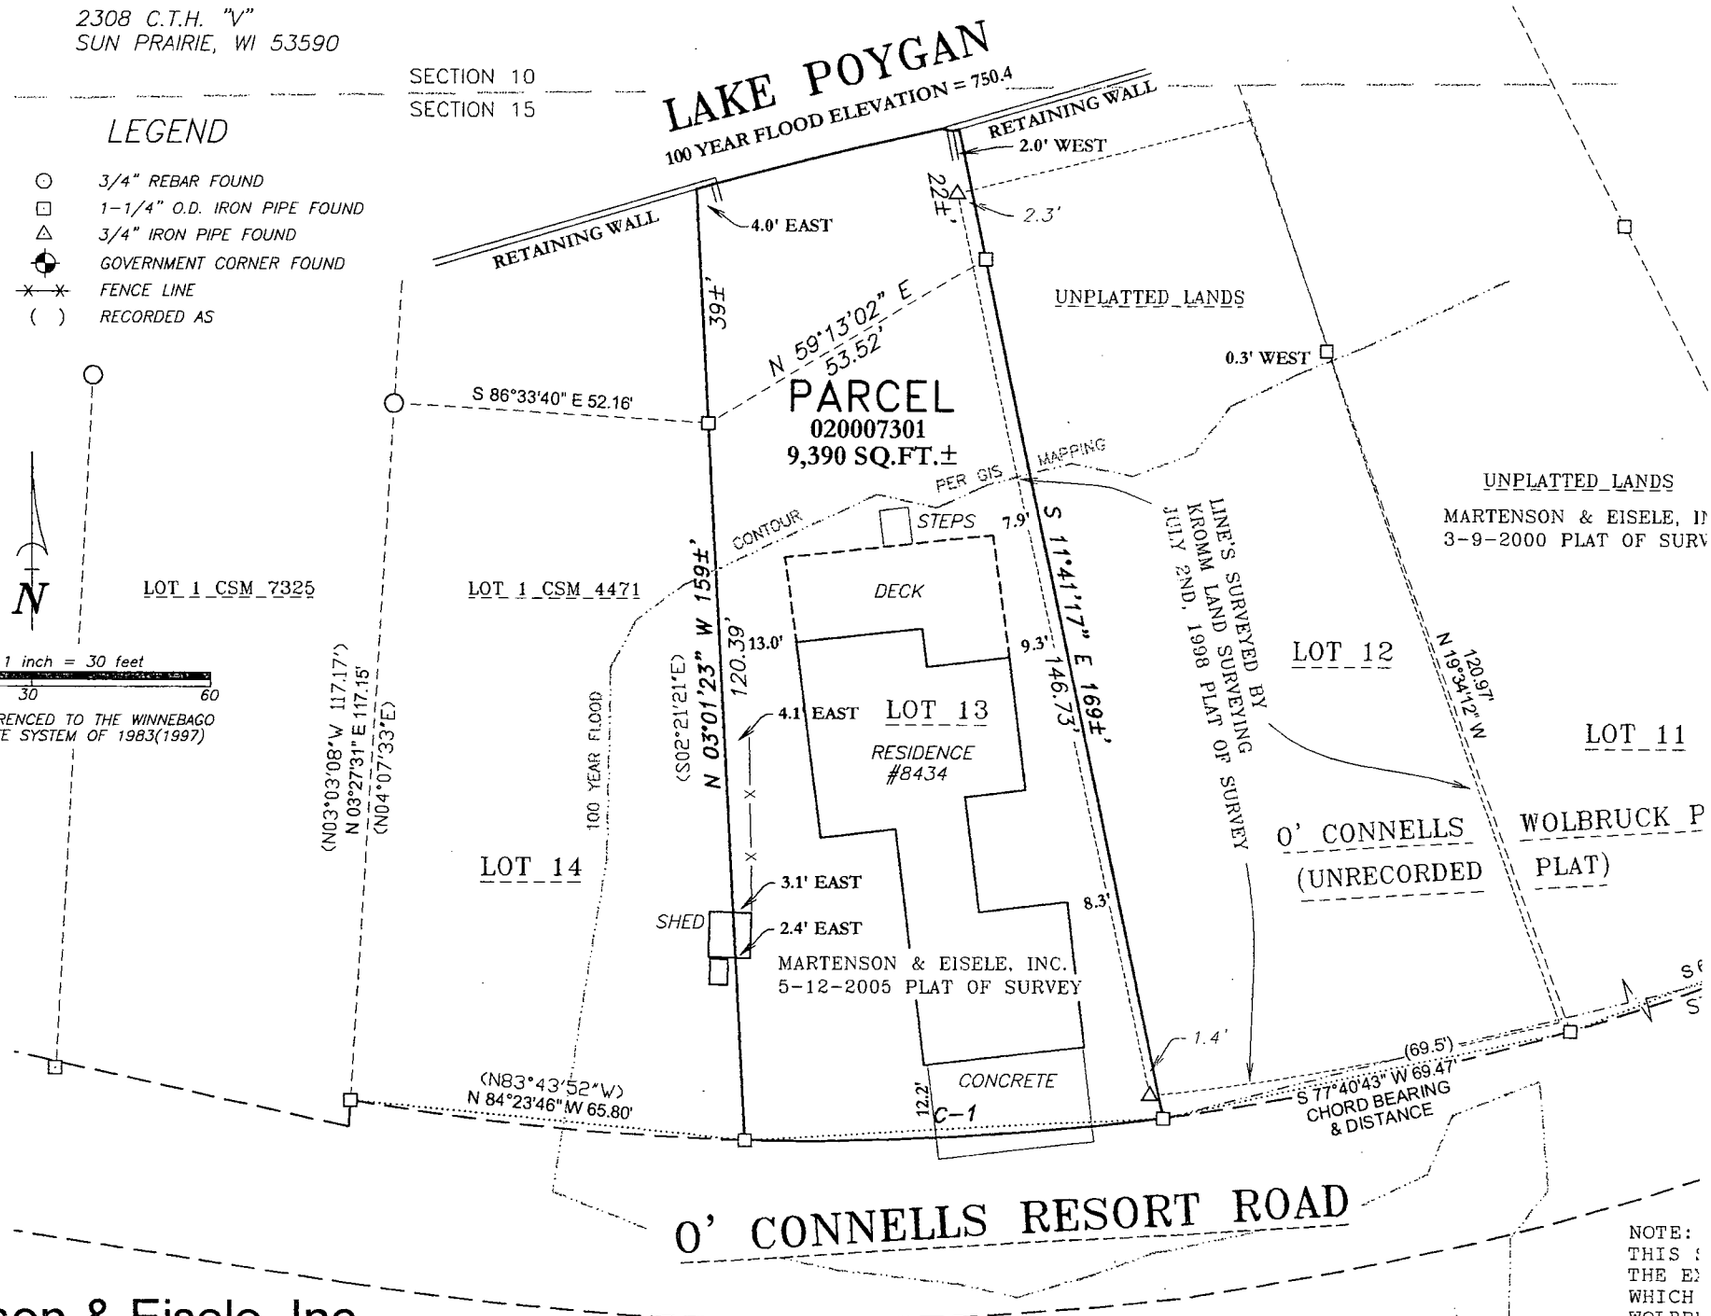

NOTE:
THIS
THE E
WHICH
WOLBRU
THE DI
WOLBRU
WAS CI
THOMAS
JULY
SHOWN

Curve	Radius	Delta	Length	Chord Bearing	Chord
1	438.73'	009°04'54"	69.54'	N 86°45'36.0" E	69.47'

Martenson & Eisele, Inc.
101 West Main Street
Omro, WI 54963
www.martenson-eisele.com
P 920.685.6240 F 920.685.6340
Planning
Environmental
Surveying
Engineering
Architecture