
Plat of Survey

Lot 2 of La Belle Assessor's Plat, located in the Northeast ¼ of the Northwest ¼ of Section 18, Township 19 North, Range 15 East, Town of Winneconne Winnebago County, Wisconsin

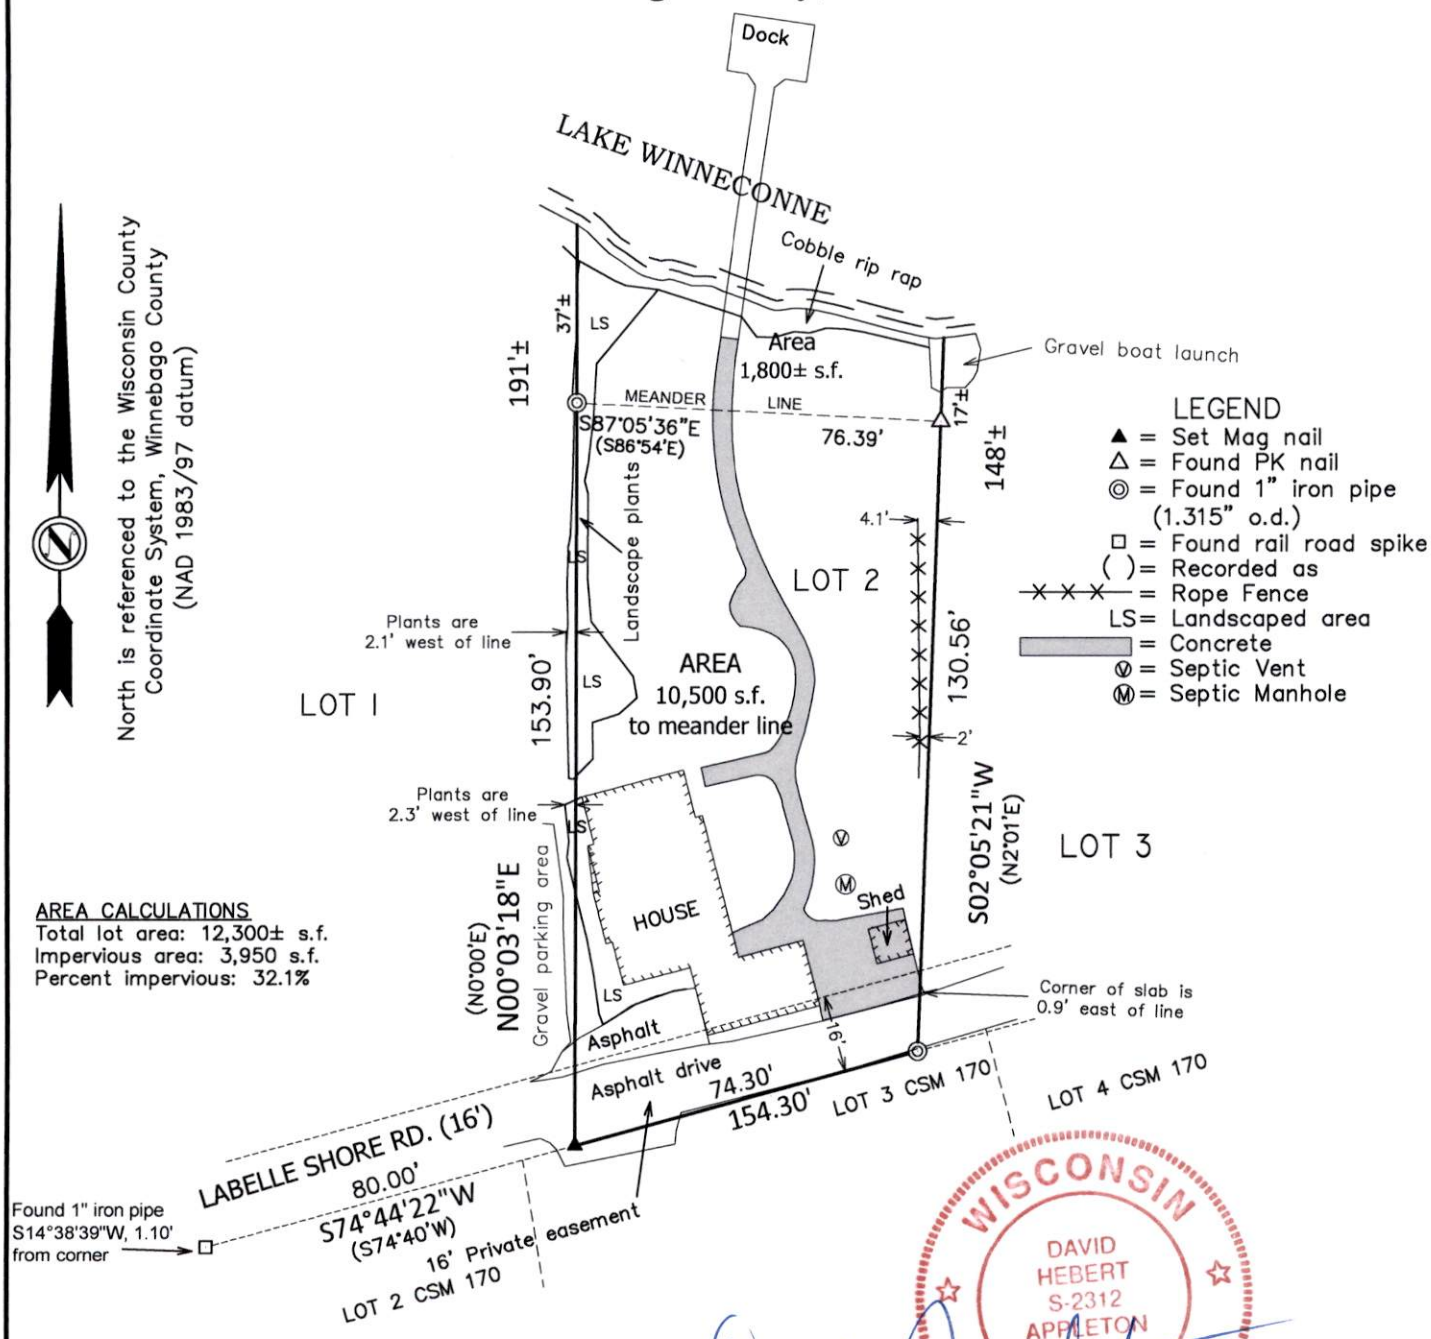

AREA CALCULATIONS
Total lot area: 12,300± s.f.
Impervious area: 3,950 s.f.
Percent impervious: 32.1%

SCALE: 1"=40'

0 20 40 80

WISCONSIN
DAVID HEBERT S-2312 APPLETON WI
LAND SURVEYOR

I, David Hebert, Professional Land Surveyor, do hereby certify that this plat of survey complies with Chapter A–E 7 and is correct to the best of my knowledge and belief.

Hebert Associates, Inc.
Land Surveying
1110 W. Wisconsin Ave.
Appleton, WI 54914
920-734-8373
Fax: 920-734-3968

FOR:
Lauren Balke
7166 LaBelle Shore Road
Winneconne WI 54986

DATE:	06-24-26
DRAFTED BY:	AS
SCALE:	1"=40'
DRAWING NUMBER:	26036L01