
PLAT OF SURVEY

LOT 1 OF CERTIFIED SURVEY MAP 1057, BEING PART OF THE WEST 1/2 OF THE NW 1/4, IN SECTION 18, TOWNSHIP 19 NORTH, RANGE 15 EAST, TOWN OF WINNECONNE, WINNEBAGO COUNTY, WISCONSIN.

SURVEY FOR:
JAMES EICHSTADT
509 WINROWE CT.
APPLETON, WI 54913

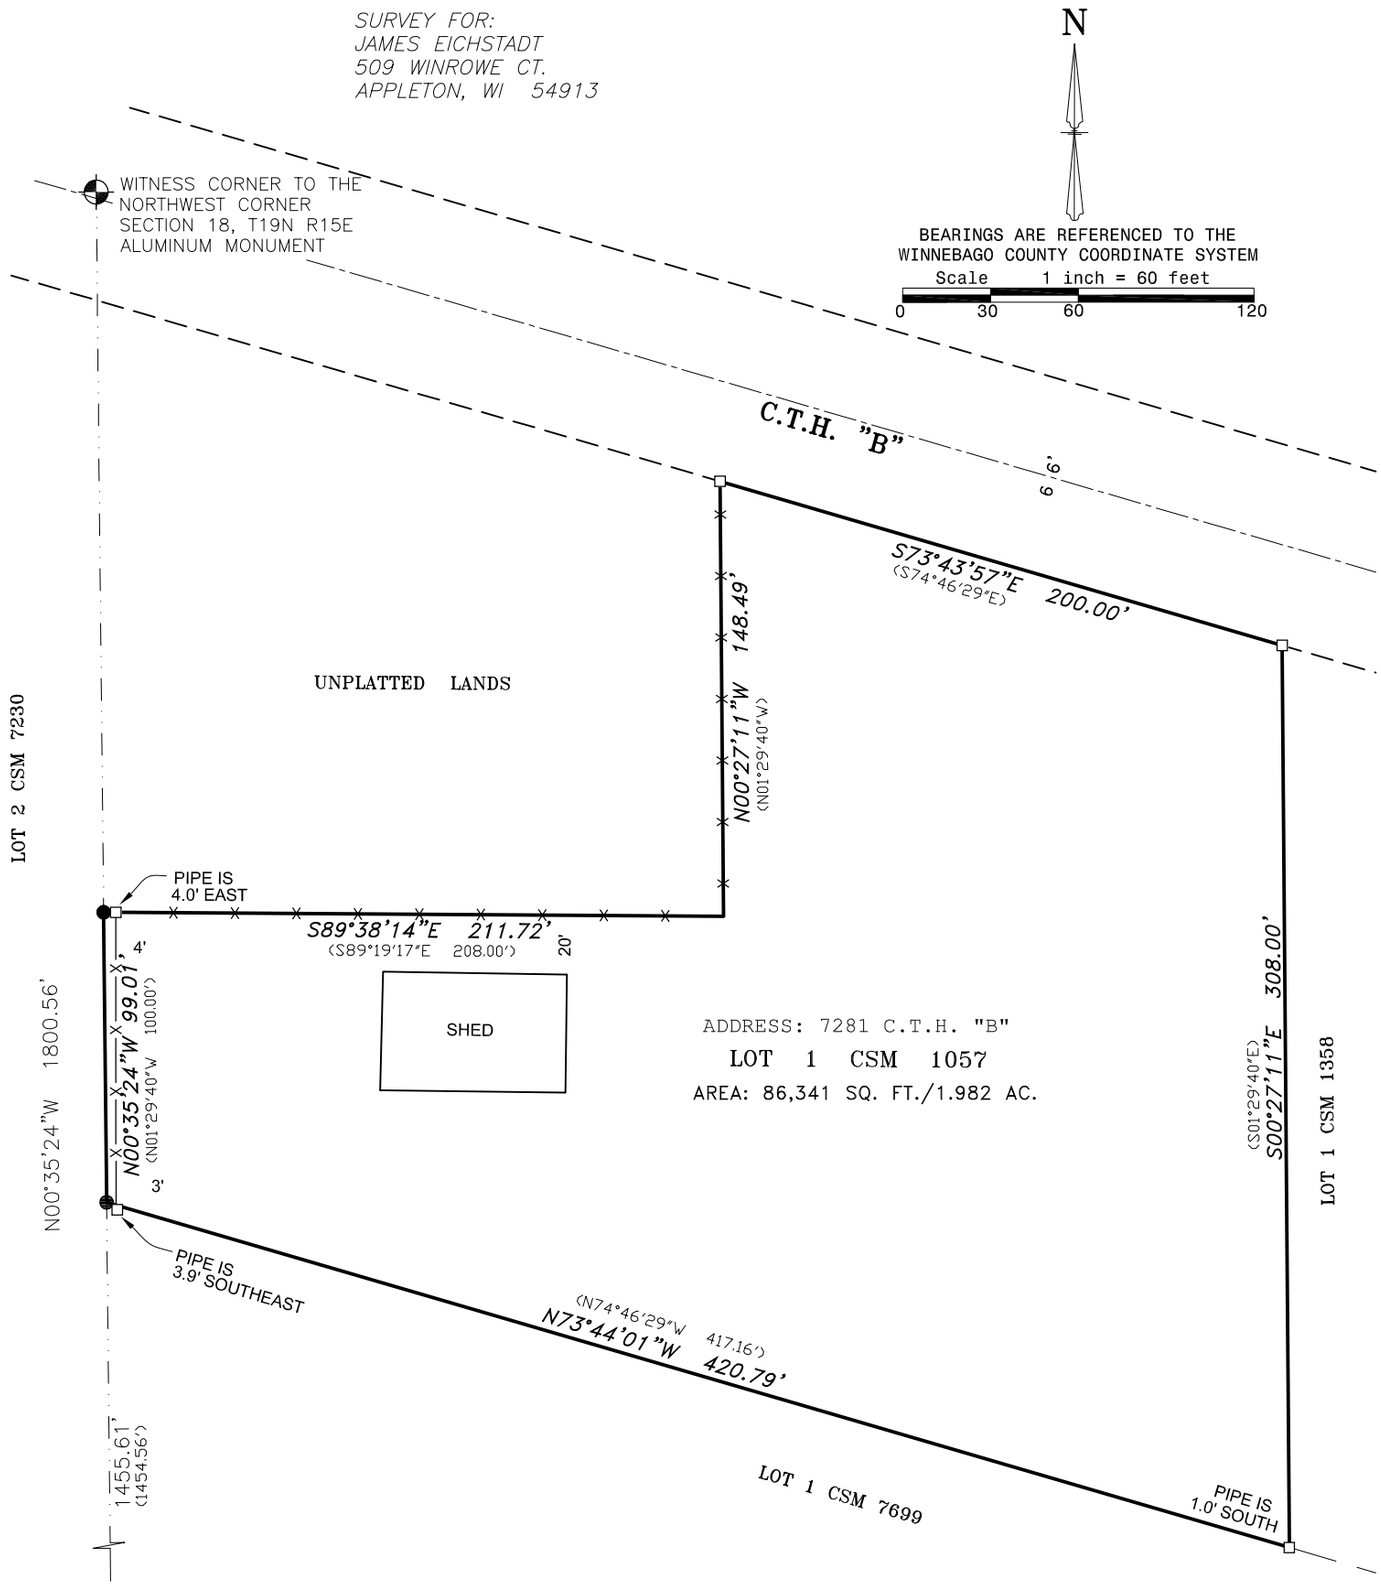

I, Andrew J. Shie , Wisconsin Professional Land Surveyor, hereby certify that I have fully complied with A-E7 of the Wisconsin State Statutes, and that I have surveyed and mapped all boundaries shown on this map to the best of my knowledge and belief.

Andrew J. Shie 9/30/2026

Andrew J. Shie *Date*
Wisconsin Professional Land Surveyor S-2504

LEGEND

- ● 5/8" SOLID ROUND REBAR SET - 18" LONG, WEIGHING 1.02 LBS./LIN. FT.
- □ 1-1/4" O.D. IRON PIPE FOUND
- ⊕ GOVERNMENT CORNER
- -x-x- FENCE LINE
- ( ) RECORDED AS

FOX VALLEY LAND SURVEYING
4321 W. College Ave., Suite 200
Appleton, WI 54914
920-474-5025

PROJECT NO. 191518-5

WISCONSIN
ANDREW J. SHIE
S-2504
APPLETON
WIS.
LAND SURVEYOR