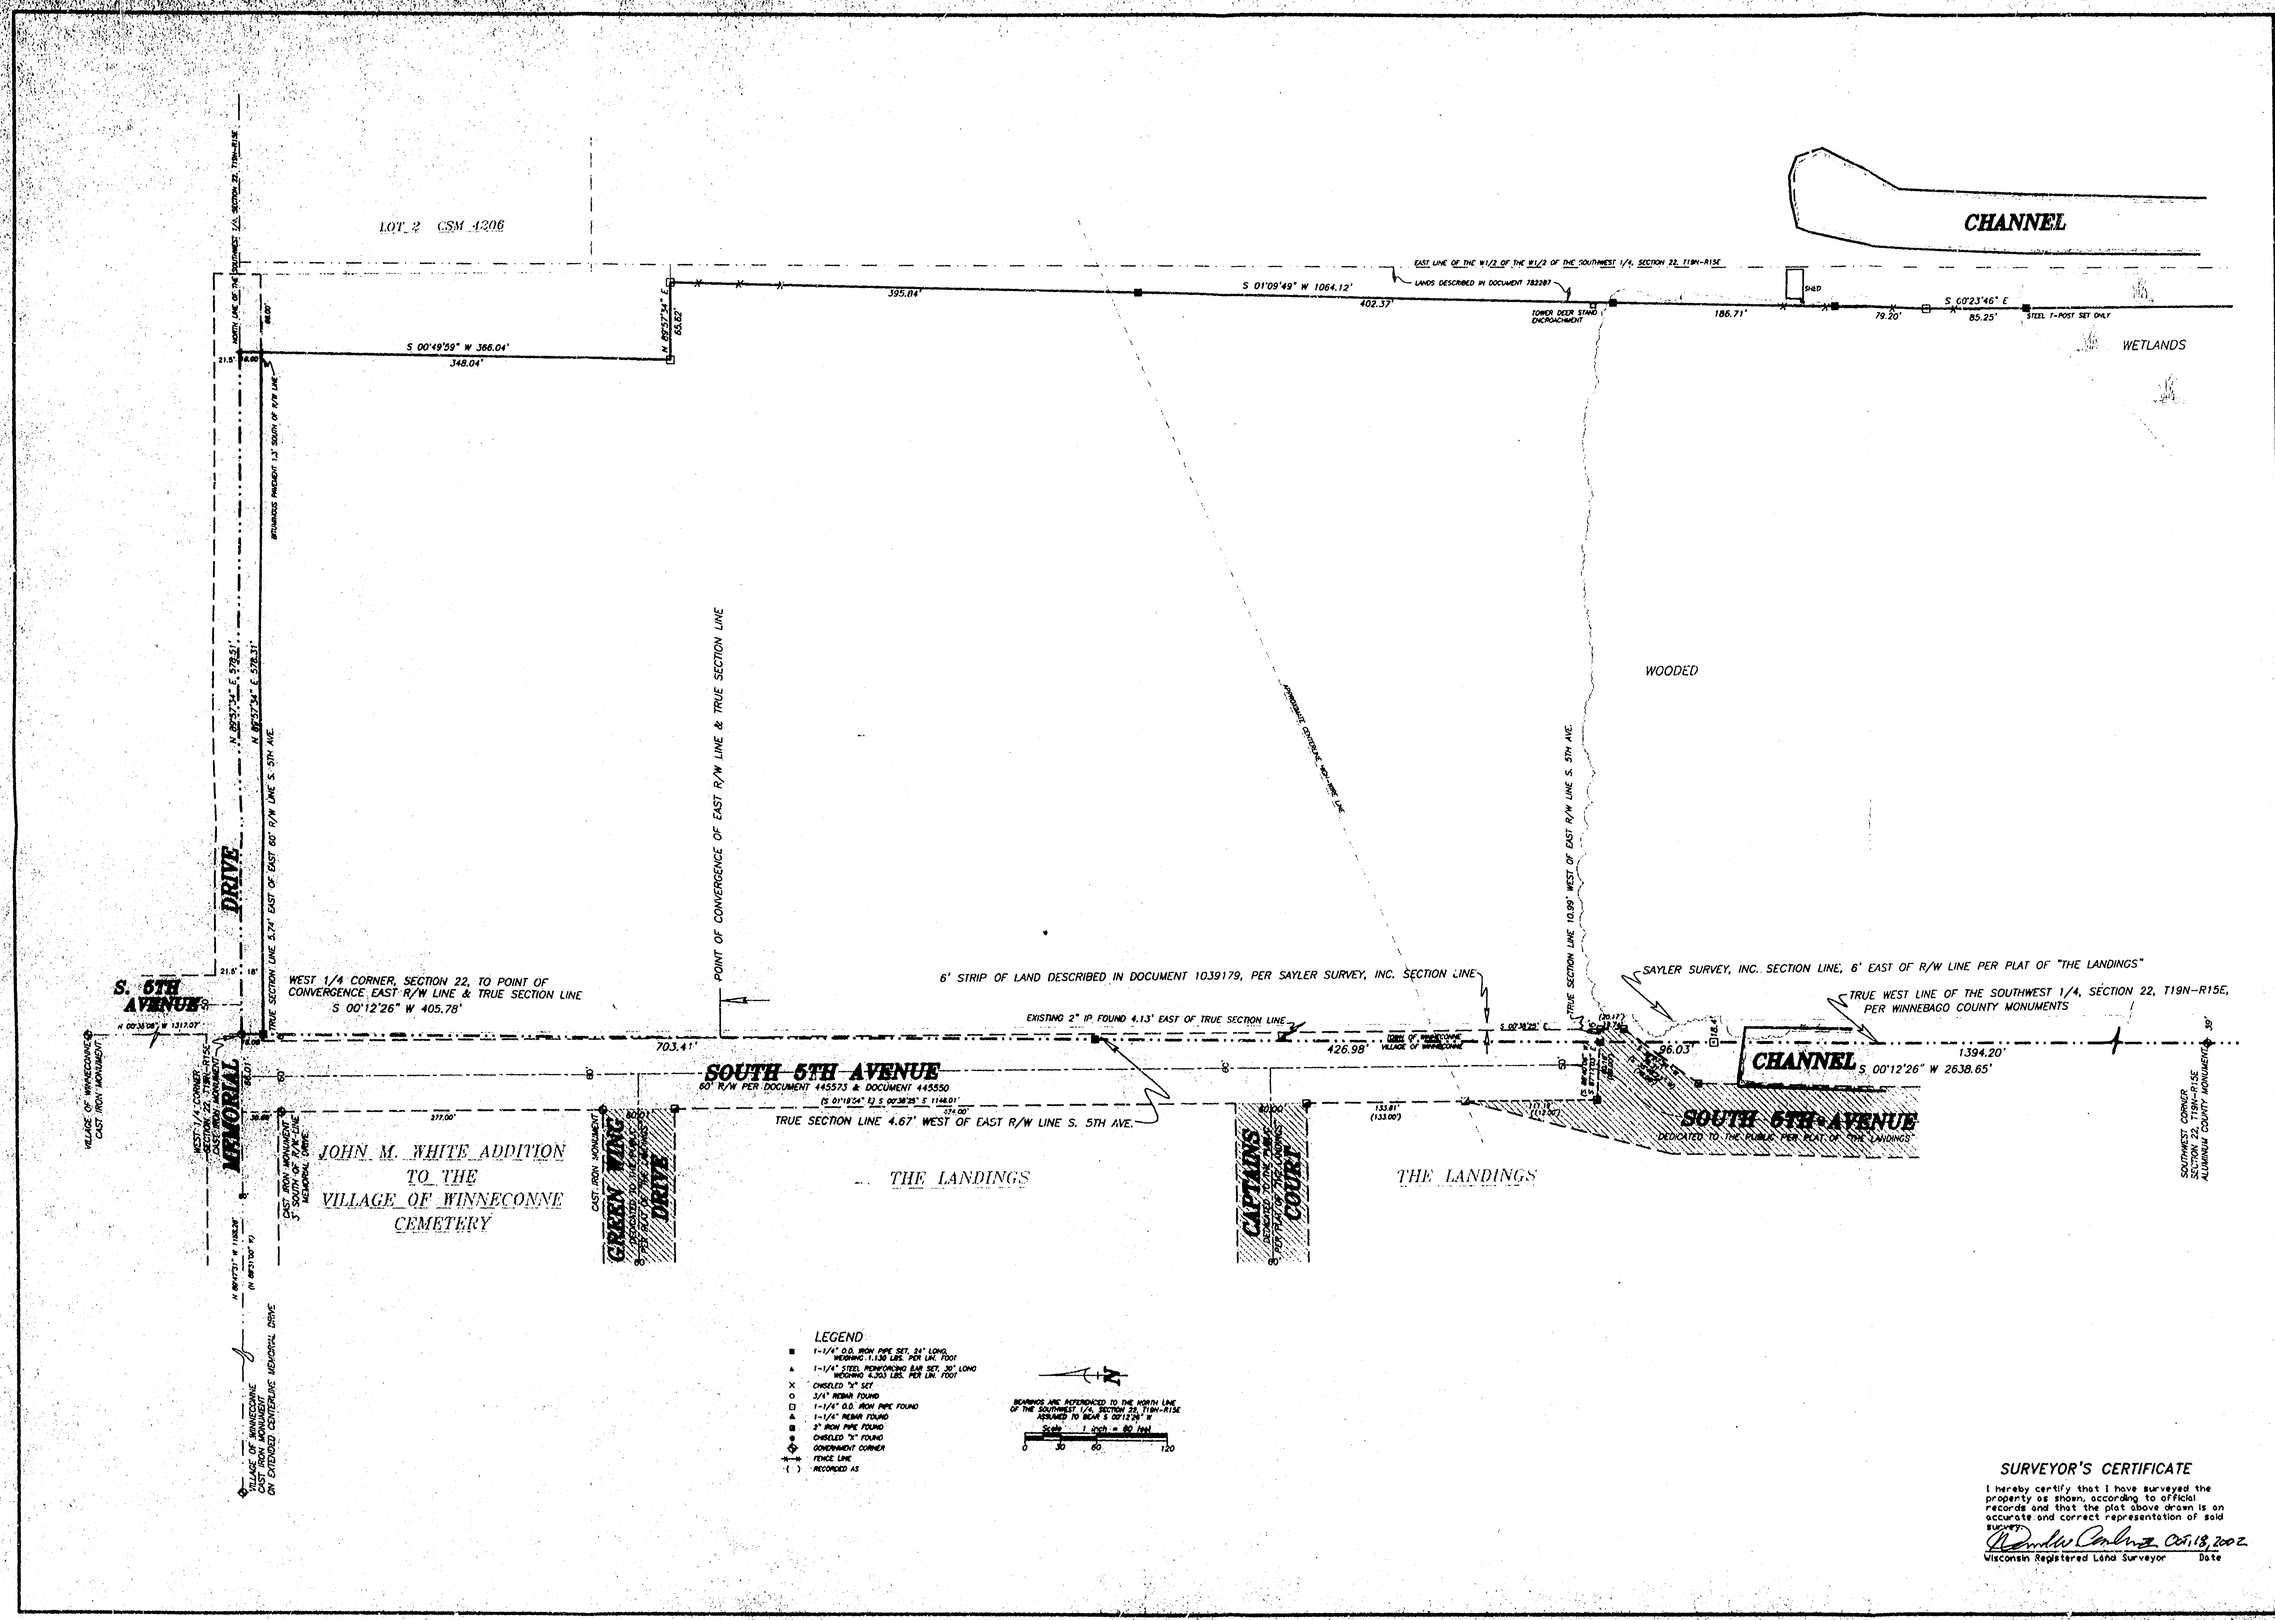

SURVEYOR'S CERTIFICATE

I hereby certify that I have surveyed the property as shown, according to official records and that the plat above drawn is an accurate and correct representation of said survey.

Oct. 18, 2002

Wisconsin Registered Land Surveyor — Date

WISCONSIN DAVID W. CARLSON II S-2251 WEYAUWEGA WIS. REGISTERED LAND SURVEYOR

Martenson & Eisele, Inc.
Planning - Surveying - Engineering - Architecture
109 W. Main St., Clintonville, WI 54963
Phone (920) 685-6240 Fax (920) 685-6340
www.martenson-eisele.com
info@martenson-eisele.com

DRAWN BY	CHECKED	APPROVED
DWC		

NO.	DATE	REVISION

PLAT OF SURVEY

PART OF THE SOUTHWEST 1/4 OF SECTION 22, TOWNSHIP 19 NORTH, RANGE 15 EAST, TOWN OF WINNECONNE, WINNEBAGO COUNTY, WISCONSIN.

SURVEY FOR:
BERRY WENTZEL
905 E. MAIN ST.
WINNECONNE, WI 54986

SCALE	DATE
1" = 60'	10/03/02

COMPUTER FILE
0212008POS.DWG

DRAWING NO.
0-0212-008

WINNECONNE Sec. 22- T19N- R15E