
PLAT OF SURVEY

LOT 4, FIRST ADDITION TO STEIER'S PLAT, BEING PART OF THE SOUTHEAST 1/4 OF THE SOUTHWEST 1/4 OF SECTION 24, TOWNSHIP 19 NORTH, RANGE 15 EAST, TOWN OF WINNECONNE, WINNEBAGO COUNTY, WISCONSIN.

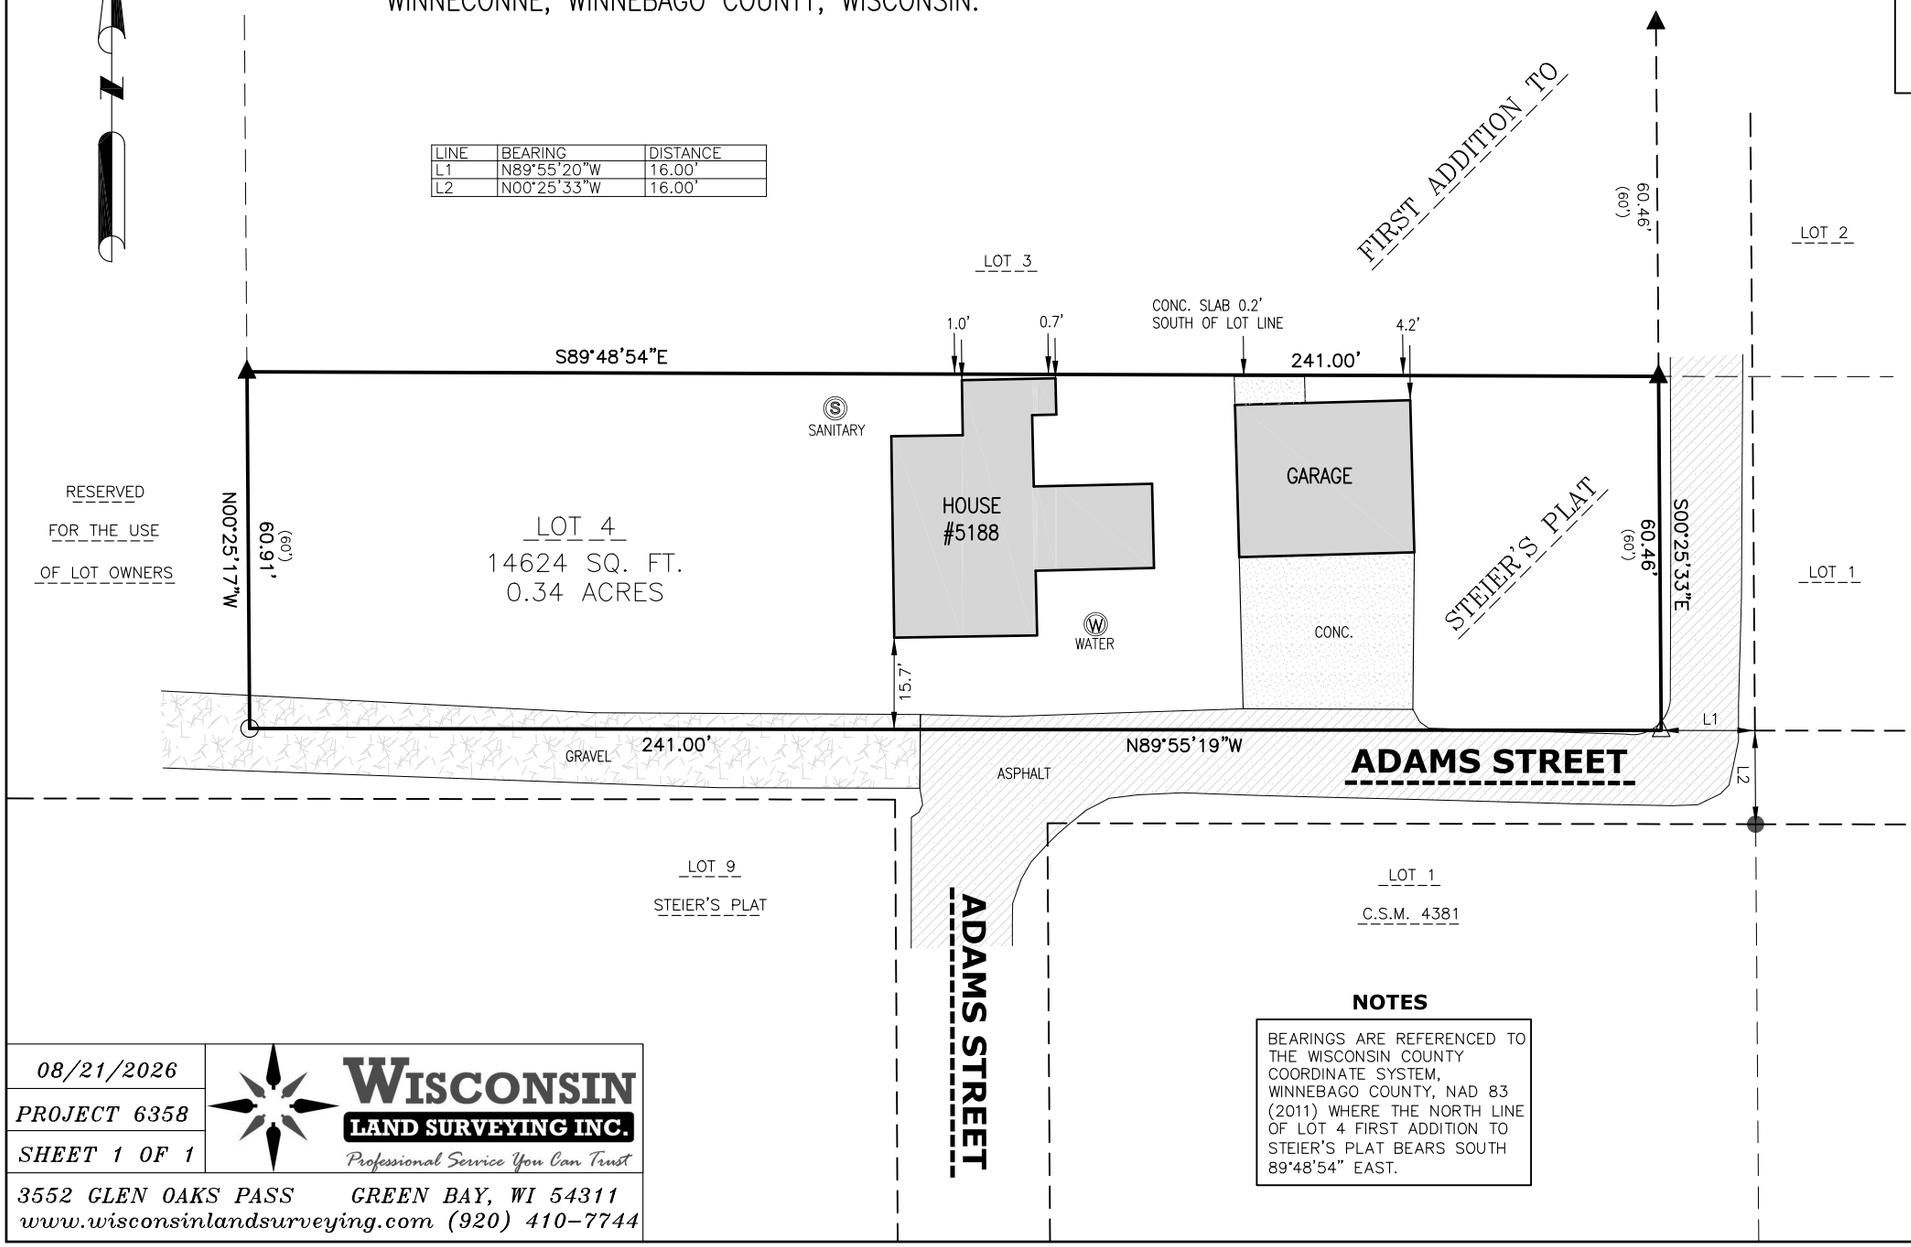

LEGEND

- ○ DENOTES 1.25" O.D. X 18" IRON PIPE SET
- △ DENOTES 3" MAG SURVEY SPIKE SET
- ● DENOTES 1" IRON PIPE FOUND
- ▲ DENOTES 3/4" IRON REBAR FOUND
- ( ) DENOTES RECORD DIMENSION, WHERE DIFFERENT FROM ACTUAL MEASUREMENT

SURVEYOR'S CERTIFICATE

I Andrew Hunter, Wisconsin Professional Land Surveyor, certify that I have surveyed the above described lands and that, to the best of my knowledge and belief, this map is a correct representation thereof and shows the size and location of the property, its exterior boundaries, and visible encroachments, if any. I further certify that this survey complies with Chapter AE7 of WI Administrative Code.

August 21, 2026

Andrew Hunter,
Professional Land Surveyor
S – 2835

WISCONSIN
ANDREW L. HUNTER
S-2835
OMRO, WI
LAND SURVEYOR

NOTES

BEARINGS ARE REFERENCED TO THE WISCONSIN COUNTY COORDINATE SYSTEM, WINNEBAGO COUNTY, NAD 83 (2011) WHERE THE NORTH LINE OF LOT 4 FIRST ADDITION TO STEIER'S PLAT BEARS SOUTH 89°48'54" EAST.

0 30 60

SCALE 1"=30'

08/21/2026
PROJECT 6358
SHEET 1 OF 1

WISCONSIN LAND SURVEYING INC.
Professional Service You Can Trust
3552 GLEN OAKS PASS GREEN BAY, WI 54311
www.wisconsinlandsurveying.com (920) 410-7744