"BOUNDARY\TOPOGRAPHY SURVEY"

5850 S.T.H. "76"
LOT 1, CSM#2895, TOWN OR VINLAND
WINNEBAGO COUNTY, WISCONSIN

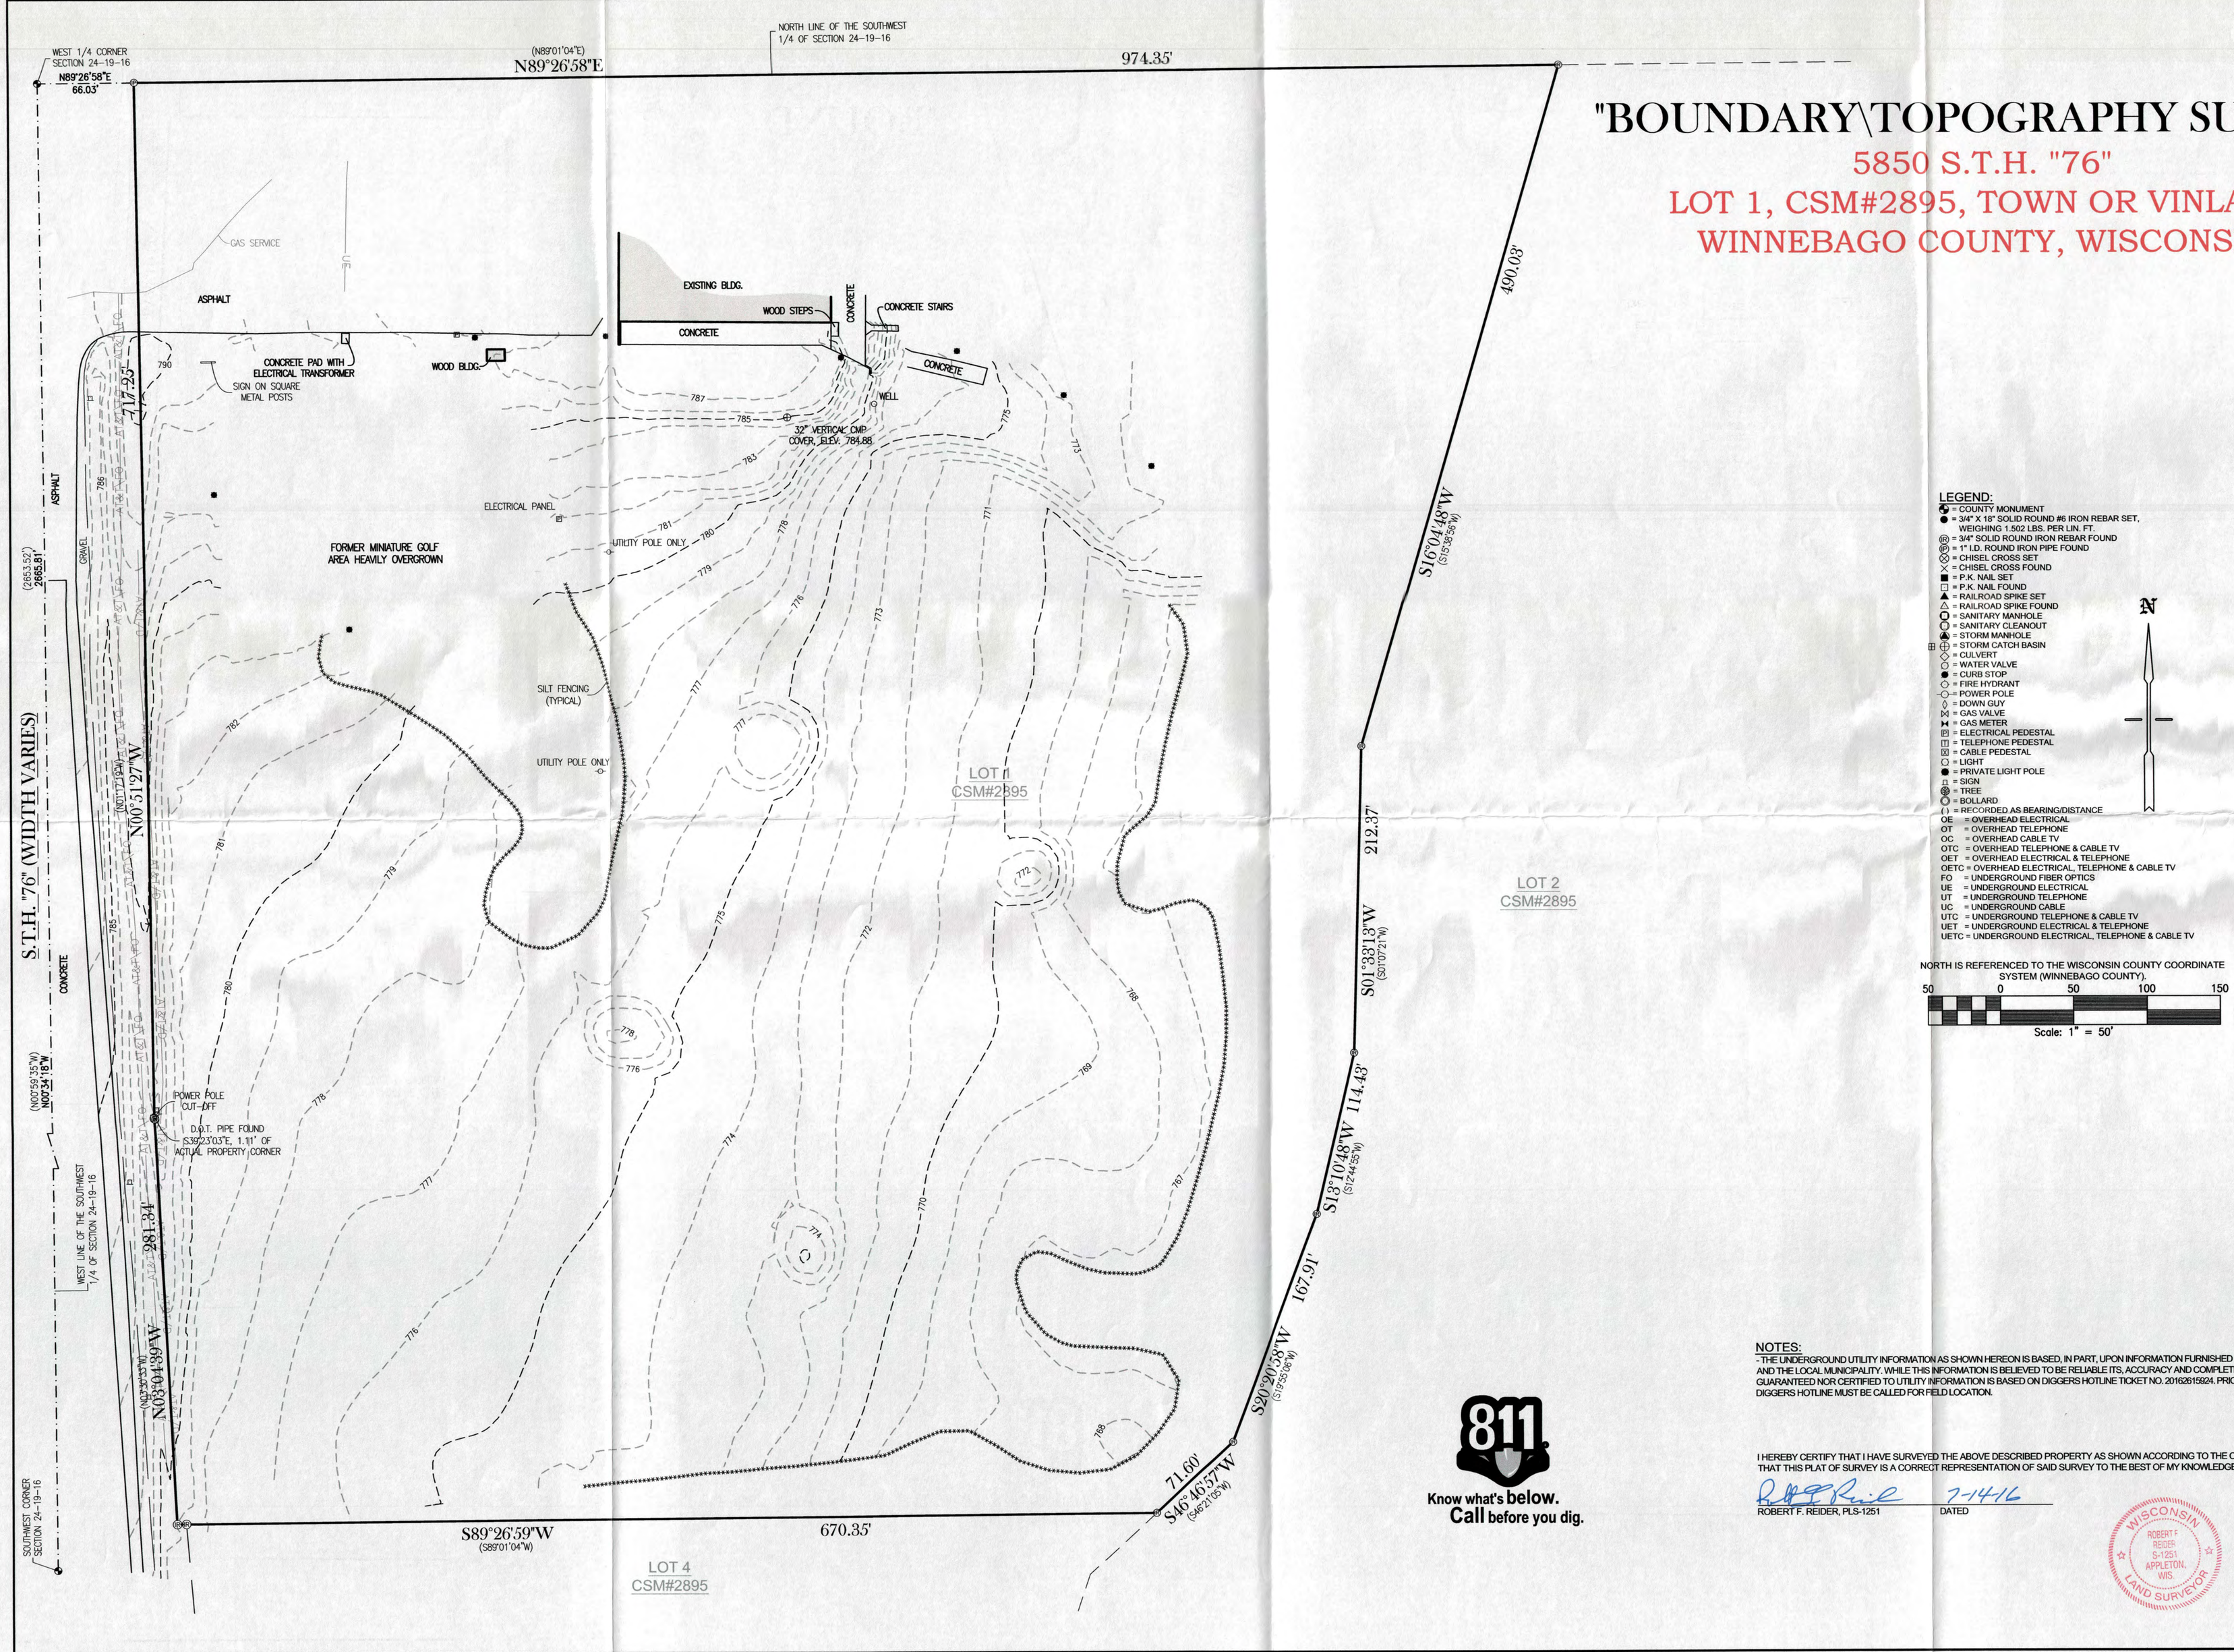

LEGEND:
- = COUNTY MONUMENT
- ● = 3/4" X 18" SOLID ROUND #6 IRON REBAR SET, WEIGHING 1.502 LBS. PER LIN. FT.
- ⊙ = 3/4" SOLID ROUND IRON REBAR FOUND
- ⊙ = 1" I.D. ROUND IRON PIPE FOUND
- ◇ = CHISEL CROSS SET
- × = CHISEL CROSS FOUND
- ■ = P.K. NAIL SET
- □ = P.K. NAIL FOUND
- ▲ = RAILROAD SPIKE SET
- △ = RAILROAD SPIKE FOUND
- ⓜ = SANITARY MANHOLE
- ⓒ = SANITARY CLEANOUT
- ⓢ = STORM MANHOLE
- ⊞ = STORM CATCH BASIN
- ◇ = CULVERT
- ⓦ = WATER VALVE
- ● = CURB STOP
- ◇ = FIRE HYDRANT
- ○ = POWER POLE
- ◇ = DOWN GUY
- ⋈ = GAS VALVE
- ⋈ = GAS METER
- ⓔ = ELECTRICAL PEDESTAL
- ⓣ = TELEPHONE PEDESTAL
- ⓒ = CABLE PEDESTAL
- ○ = LIGHT
- ● = PRIVATE LIGHT PILE
- ▯ = SIGN
- ⓣ = TREE
- ○ = BOLLARD
- (.) = RECORDED AS BEARING/DISTANCE
- OE = OVERHEAD ELECTRICAL
- OT = OVERHEAD TELEPHONE
- OC = OVERHEAD CABLE TV
- OTC = OVERHEAD TELEPHONE & CABLE TV
- OET = OVERHEAD ELECTRICAL & TELEPHONE
- OETC = OVERHEAD ELECTRICAL, TELEPHONE & CABLE TV
- FO = UNDERGROUND FIBER OPTICS
- UE = UNDERGROUND ELECTRICAL
- UT = UNDERGROUND TELEPHONE
- UC = UNDERGROUND CABLE
- UTC = UNDERGROUND TELEPHONE & CABLE TV
- UET = UNDERGROUND ELECTRICAL & TELEPHONE
- UETC = UNDERGROUND ELECTRICAL, TELEPHONE & CABLE TV

N

NORTH IS REFERENCED TO THE WISCONSIN COUNTY COORDINATE SYSTEM (WINNEBAGO COUNTY).

50 0 50 100 150

Scale: 1" = 50'

NOTES:
- THE UNDERGROUND UTILITY INFORMATION AS SHOWN HEREON IS BASED, IN PART, UPON INFORMATION FURNISHED BY UTILITY COMPANIES AND THE LOCAL MUNICIPALITY. WHILE THIS INFORMATION IS BELIEVED TO BE RELIABLE ITS, ACCURACY AND COMPLETENESS CANNOT BE GUARANTEED NOR CERTIFIED TO UTILITY INFORMATION IS BASED ON DIGGERS HOTLINE TICKET NO. 20162615924. PRIOR TO CONSTRUCTION DIGGERS HOTLINE MUST BE CALLED FOR FELD LOCATION.

811 Know what's below. Call before you dig.

I HEREBY CERTIFY THAT I HAVE SURVEYED THE ABOVE DESCRIBED PROPERTY AS SHOWN ACCORDING TO THE OFFICIAL RECORDS AND THAT THIS PLAT OF SURVEY IS A CORRECT REPRESENTATION OF SAID SURVEY TO THE BEST OF MY KNOWLEDGE AND BELIEF.

ROBERT F. REIDER, PLS-1251 — DATED 7-14-16

WISCONSIN ROBERT F REIDER S-1251 APPLETON, WIS. LAND SURVEYOR

INT.	DATE	REVISIONS

CAROW LAND SURVEYING CO., INC.
615 N. LYNNDALE DRIVE
APPLETON, WISCONSIN 54912-1297
PHONE: (920)731-4168 FAX: (920)731-5673

DESIGNED	DRAWN	CHECKED
	RDD	RFR

GREENBERG FARROW
ATTENTION: PAUL PHILLIPS
1050 SOUTH GRIDER STREET
APPLETON, WISCONSIN 54914
PROJECT: 5080 S.T.H. "76", TOWN OF VINLAND

SCALE	DATE	PROJECT NO.
1" = 50'	7-13-2016	C1606.33

SHEET NO.