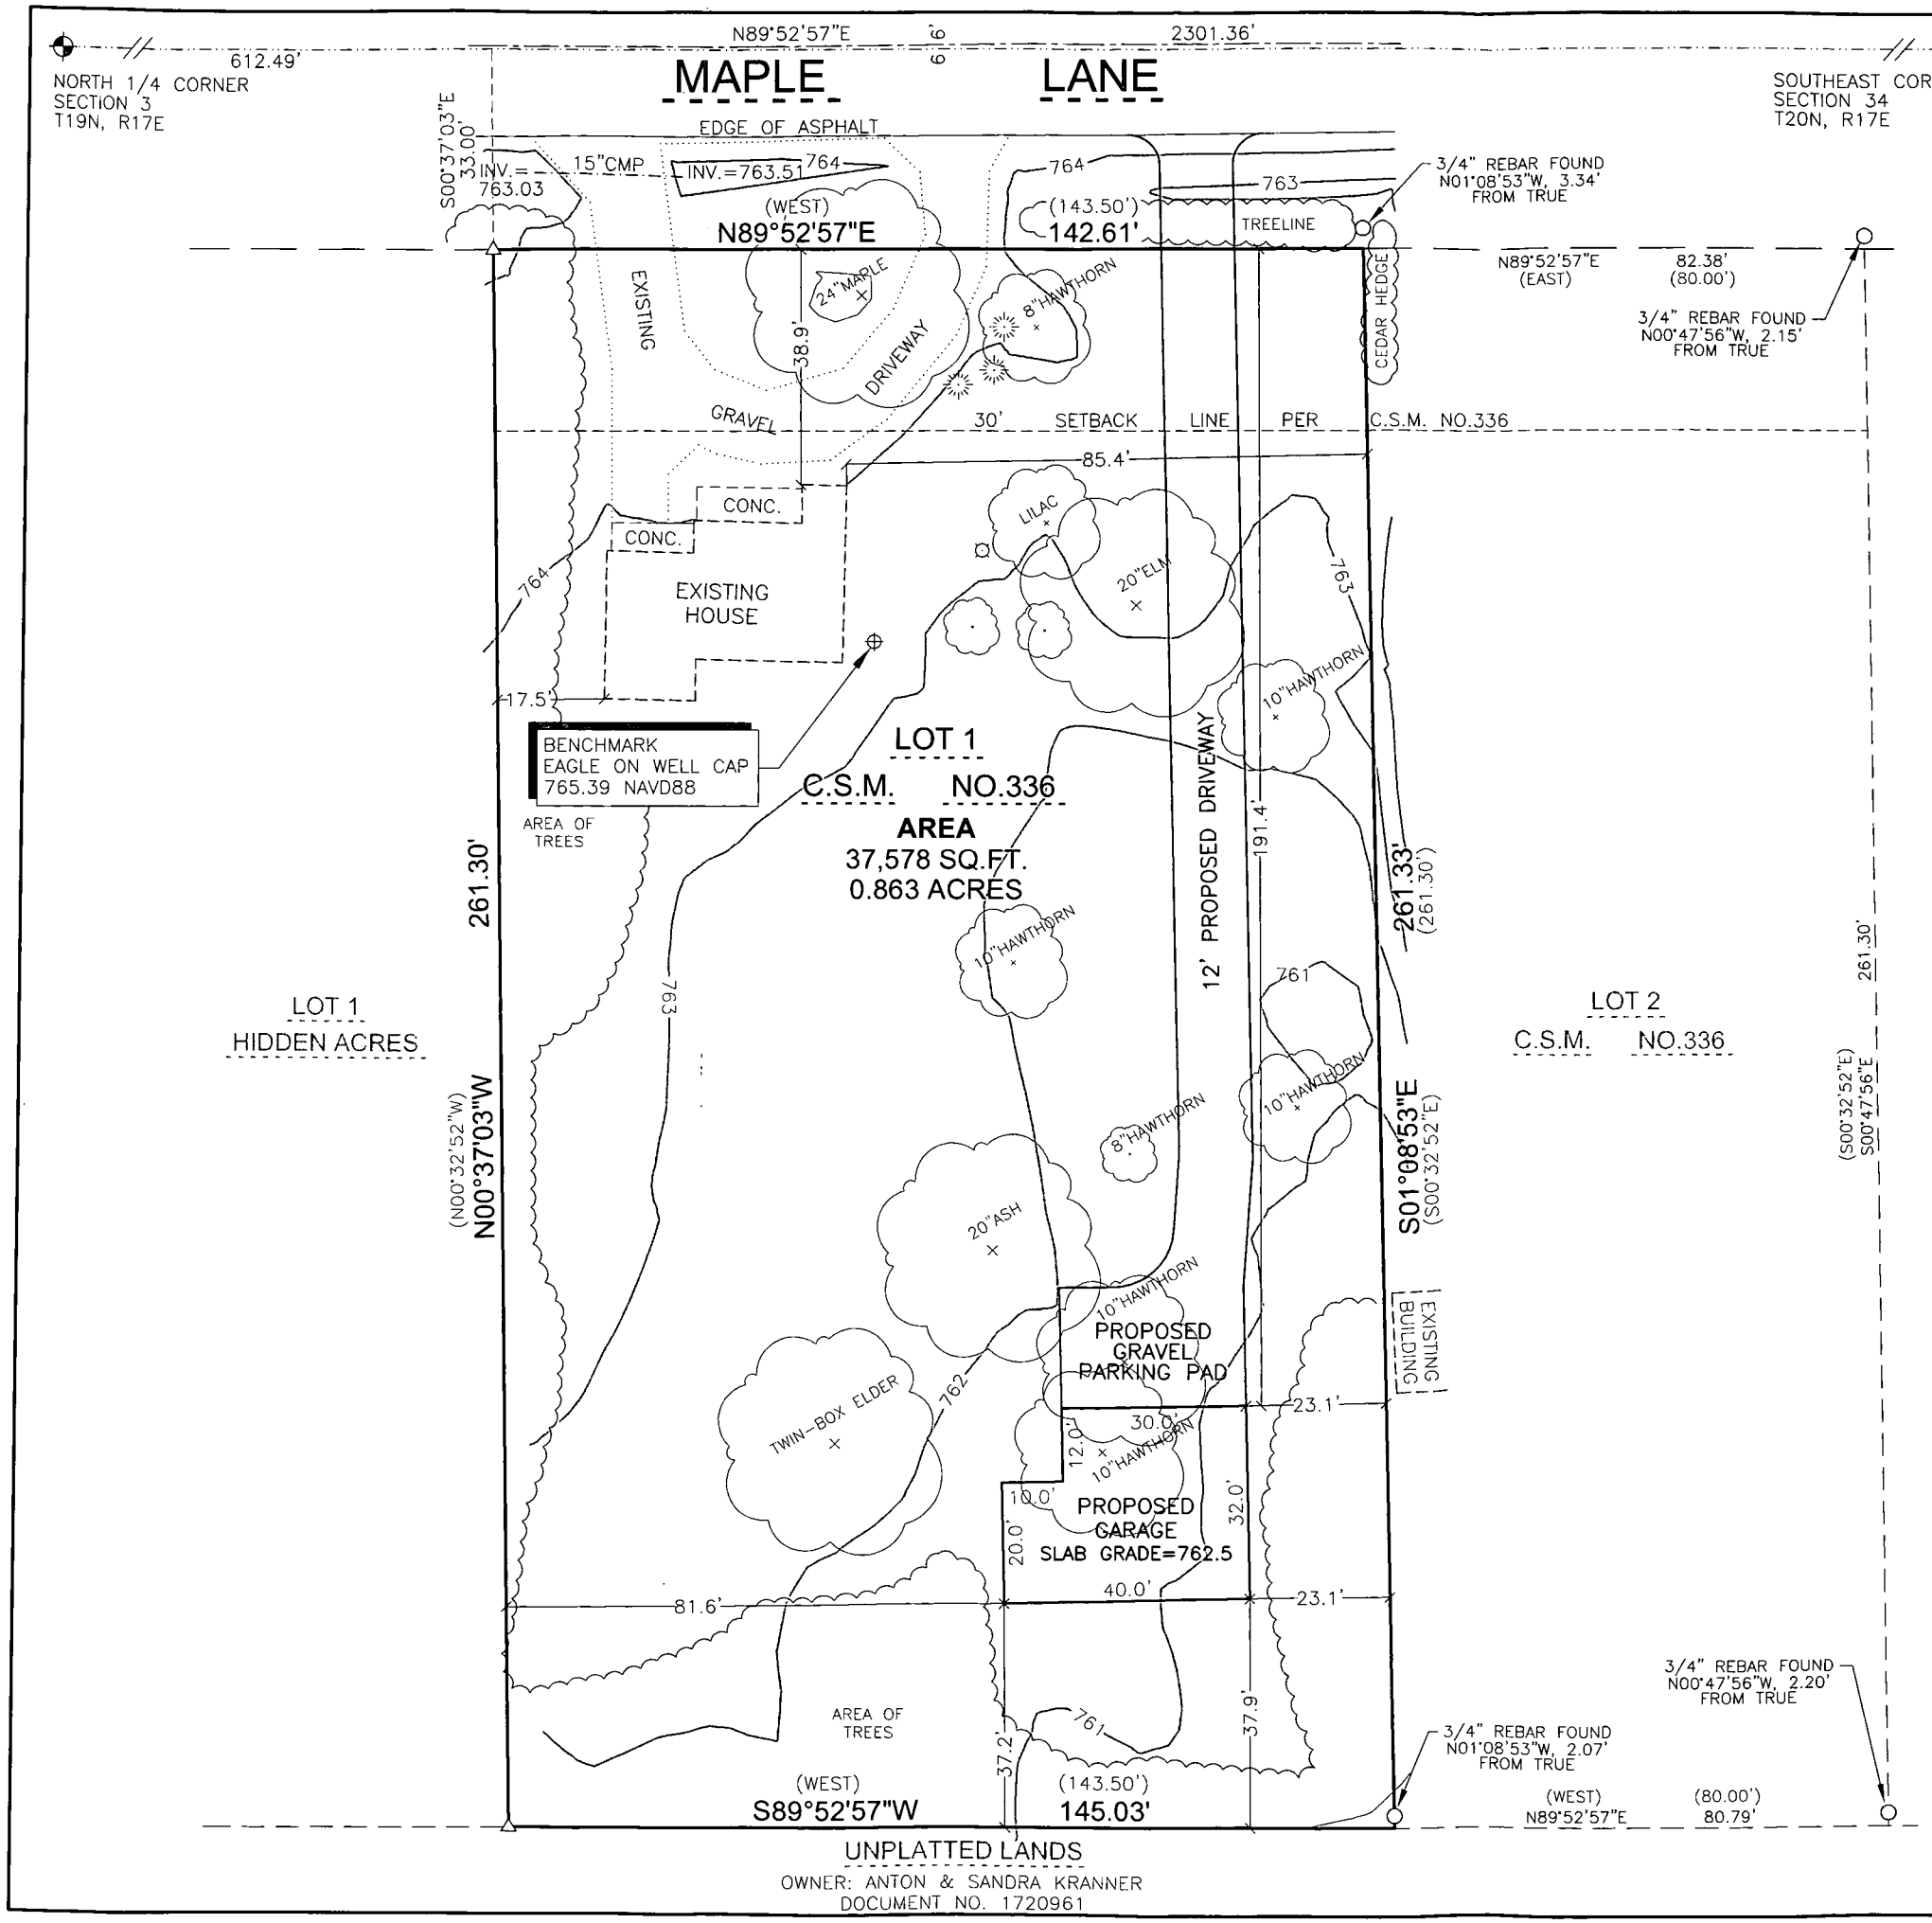

BEARINGS ARE REFERENCED TO THE WINNEBAGO COUNTY COORDINATE SYSTEM NAD83(1997), IN WHICH THE NORTH LINE OF THE NORTHEAST 1/4 OF SECTION 3 BEARS N89°52'57"E

N

1" = 30'

0 30 60

SCALE IN FEET

LEGEND

- ■ 1" x 18" IRON PIPE SET
- □ 1" IRON PIPE FOUND
- △ 1-1/4" REBAR FOUND
- ○ 3/4" REBAR FOUND
- ⊕ WELL
- CLEANOUT
- CONIFEROUS TREE
- DECIDUOUS TREE
- EXIST. WOODS LINE
- 000 CONTOUR W/ ELEVATION

SURVEYOR'S CERTIFICATE

I, GARY A. ZAHRINGER, HEREBY CERTIFY THAT I HAVE SURVEYED THIS PROPERTY AND THIS MAP IS A TRUE REPRESENTATION THEREOF AND IS, TO THE BEST OF MY KNOWLEDGE AND BELIEF, A TRUE AND ACCURATE REPRESENTATION THEREOF.

DATED THIS THE 18TH DAY OF MAY, 2020

Gary A. Zahringer

GARY A. ZAHRINGER,
PROFESSIONAL LAND SURVEYOR S-2098

WISCONSIN
GARY A.
ZAHRINGER
S-2098
STOCKBRIDGE
WIS.
REGISTERED LAND SURVEYOR

Martenson & Eisele, Inc.
1377 Midway Road
Menasha, WI 54952
www.martenson-eisele.com
info@martenson-eisele.com
920.731.0381 1.800.236.0381
Planning
Environmental
Surveying
Engineering
Architecture

DRAWN BY	CHECKED	APPROVED
A Sedlar	MJR	GAZ

NO.	DATE	REVISION

BOUNDARY AND TOPOGRAPHIC SURVEY

LOT 1 OF CERTIFIED SURVEY MAP NO. 336, BEING PART OF THE NORTHWEST 1/4 OF THE NORTHEAST 1/4 OF SECTION 3, TOWNSHIP 19 NORTH, RANGE 17 EAST, TOWN OF NEENAH, WINNEBAGO COUNTY, WISCONSIN.

SCALE	DATE
1"=30'	5-12-2020

COMPUTER FILE
1-1369-001topo.dwg

DRAWING NO.
1-1369-001