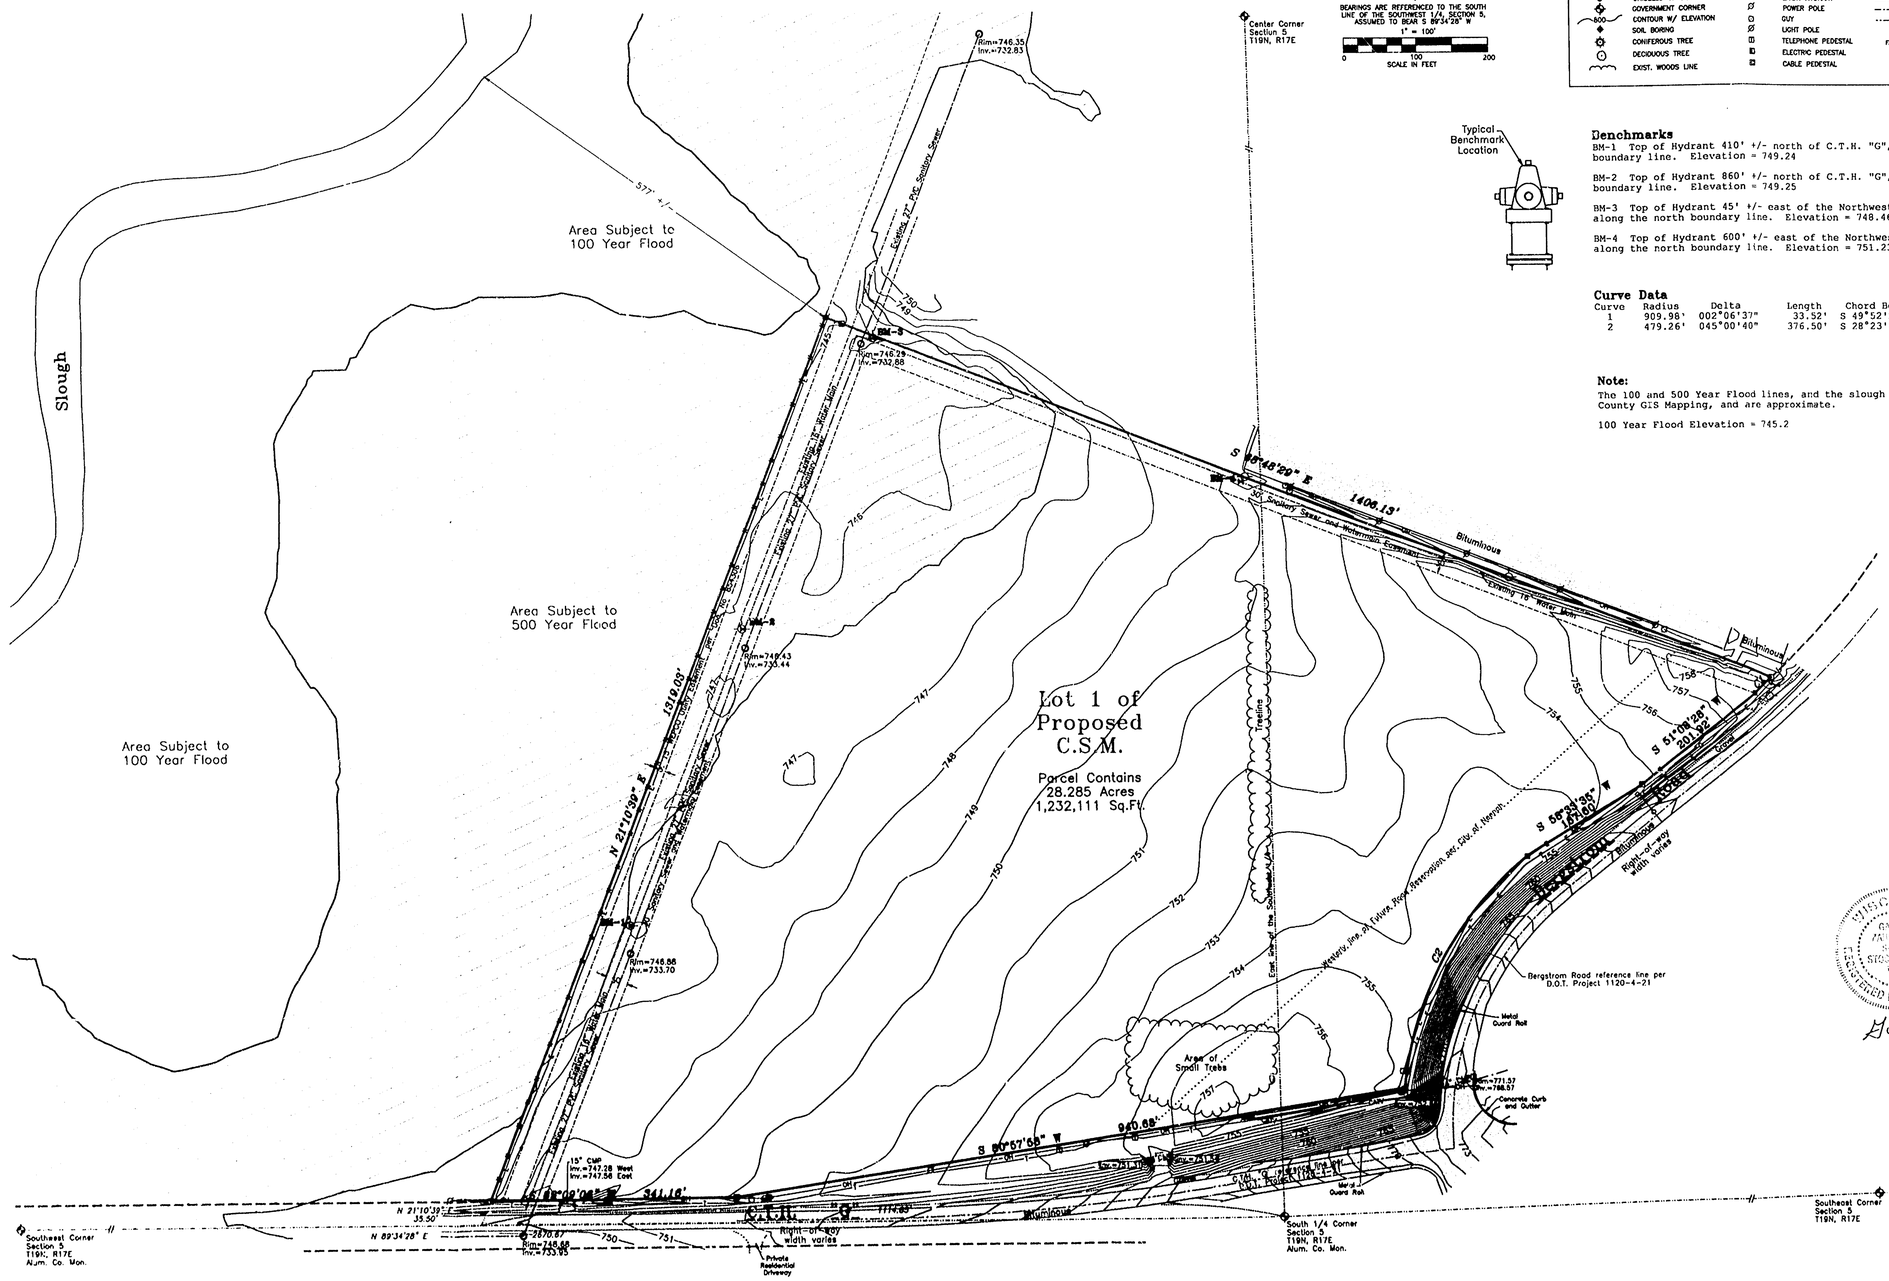
Area Subject to 100 Year Flood
Slough
Area Subject to 500 Year Flood
Area Subject to 100 Year Flood
Lot 1 of Proposed C.S.M.
Parcel Contains 28.285 Acres 1,232,111 Sq.Ft.
Center Corner Section 5 T19N, R17E
Southeast Corner Section 5 T19K, R17E Aum. Co. Mon.
South 1/4 Corner Section 5 T19N, R17E Aum. Co. Mon.
Southeast Corner Section 5 T19N, R17E
Bituminous
Bituminous
Bituminous
Bituminous
Concrete Curb and Gutter
Metal Guard Rail
Bergstrom Road reference line per D.O.T. Project 1120-4-21
Area of Small Trees
Treeline
Right-of-way width varies
Private Residential Driveway
Existing 18" Water Main
30' Sanitary Sewer and Watermain Easement
Existing 18" Water Main
East line of the Southeast 1/4
BM-1
BM-2
BM-3
BM-4
Rim=746.35 Inv.=732.83
Rim=746.19 Inv.=732.88
Rim=748.43 Inv.=735.44
Rim=748.56 Inv.=733.70
Rim=748.88 Inv.=733.95
15" CMP Inv.=747.28 West Inv.=747.58 East
Rim=771.57 Inv.=768.57
S 60°57'58" W 940.68'
S 89°09'04" W 341.16'
N 21°10'39" E 35.50'
N 89°34'28" E
577' +/-
C1
C2
