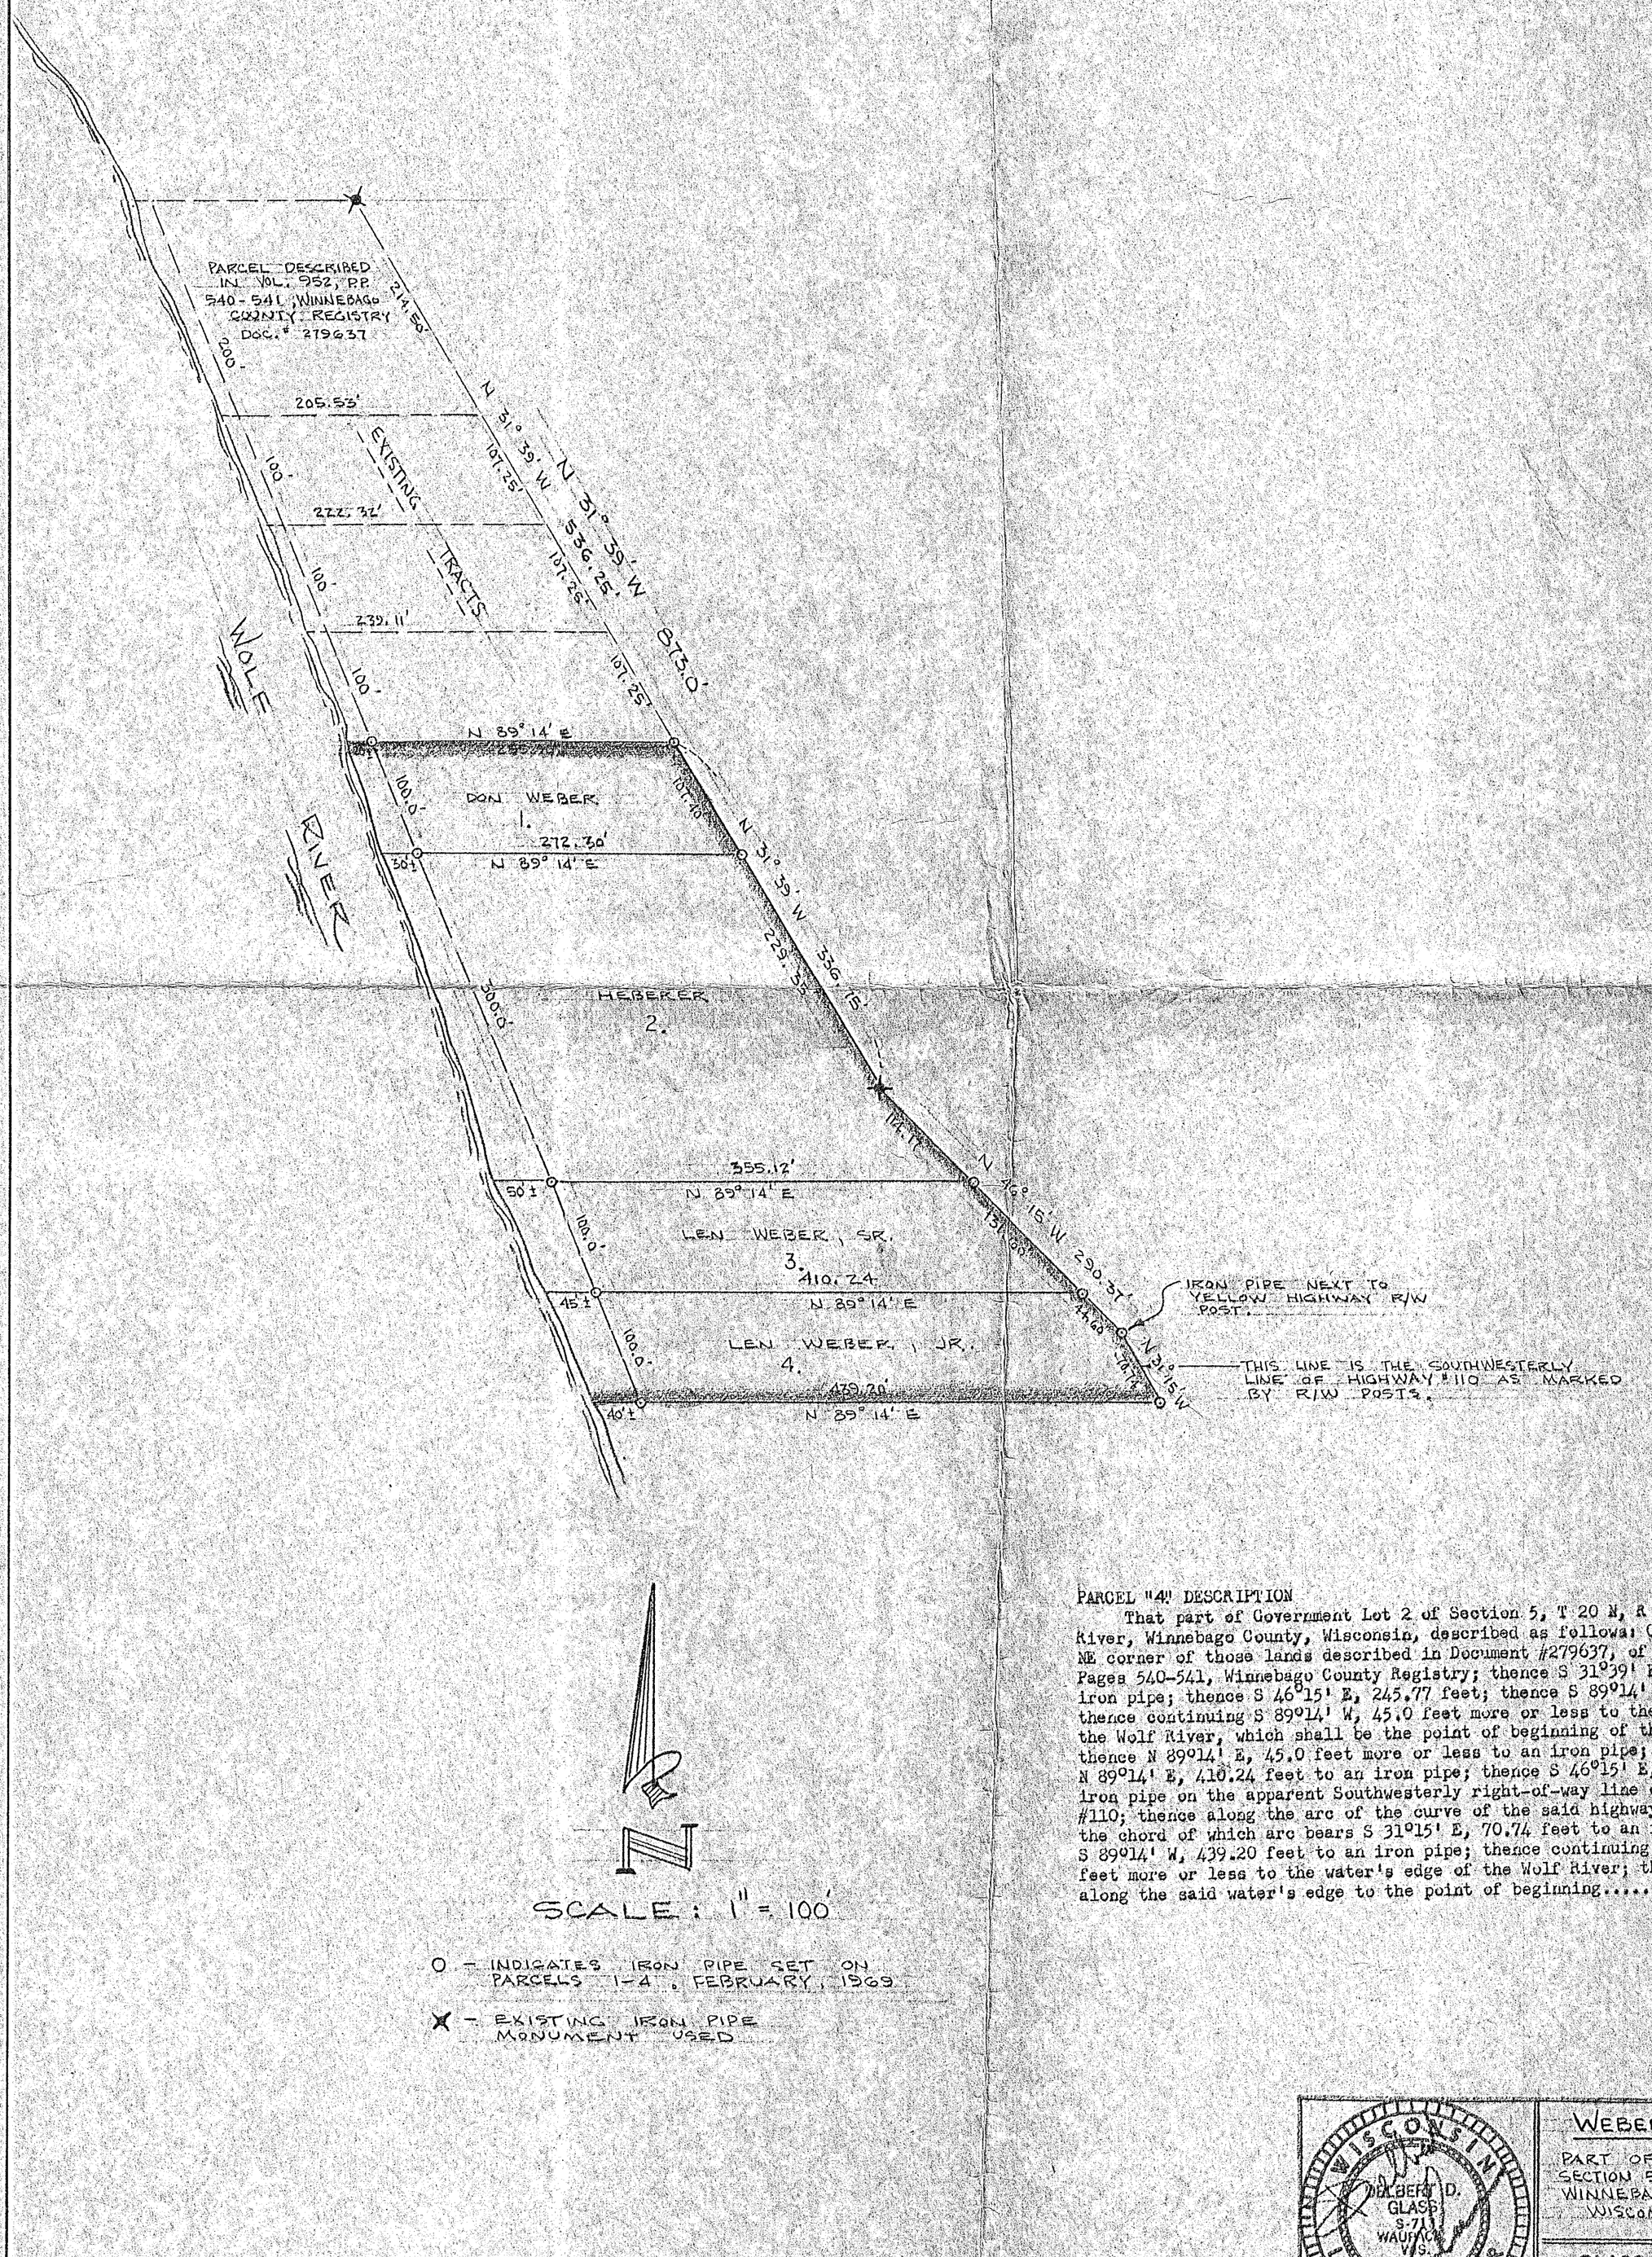

SCALE: 1" = 100'

O - INDICATES IRON PIPE SET ON PARCELS 1-4, FEBRUARY, 1969

X - EXISTING IRON PIPE MONUMENT USED

PARCEL "4" DESCRIPTION

That part of Government Lot 2 of Section 5, T 20 N, R 14 E, Town of Wolf River, Winnebago County, Wisconsin, described as follows: Commencing at the NE corner of those lands described in Document #279637, of Volume 952 of Deeds, Pages 540-541, Winnebago County Registry; thence S 31°39' E, 873.0 feet to an iron pipe; thence S 46°15' E, 245.77 feet; thence S 89°14' W, 410.24 feet; thence continuing S 89°14' W, 45.0 feet more or less to the water's edge of the Wolf River, which shall be the point of beginning of this description; thence N 89°14' E, 45.0 feet more or less to an iron pipe; thence continuing N 89°14' E, 410.24 feet to an iron pipe; thence S 46°15' E, 44.60 feet to an iron pipe on the apparent Southwesterly right-of-way line of State Highway #110; thence along the arc of the curve of the said highway right-of-way line, the chord of which arc bears S 31°15' E, 70.74 feet to an iron pipe; thence S 89°14' W, 439.20 feet to an iron pipe; thence continuing S 89°14' W, 40.0 feet more or less to the water's edge of the Wolf River; thence Northwesterly along the said water's edge to the point of beginning.....

WISCONSIN — GILBERT D. GLASS S-711 WAUPACA WIS. — LAND SURVEYOR

WEBER SURVEY

PART OF GOVT. LOT 2, SECTION 5, T 20 N, R 14 E, WINNEBAGO COUNTY, WISCONSIN.

GLASS & DONALDSON
ENGINEERS — SURVEYORS
WAUPACA, WISCONSIN

DRAWN	FT
TRACED	
CHECKED	
REVISED	
REVISED	
DATE	FEB., 1969
JOB NO.	6912
SHEET	