SURVEY FOR

DON KOEPKE

LOCATED IN GOV'T. LOT #6,
SEC. 9, T20N, R14E
WINNEBAGO COUNTY

GLASS & DONALDSON
ENGINEERS — SURVEYORS
WAUPACA, WISCONSIN

DRAWN R.S.
TRACED
CHECKED D.G.
REVISED
REVISED
DATE Nov. 1974
JOB NO. 74134
SHEET 1 OF 1

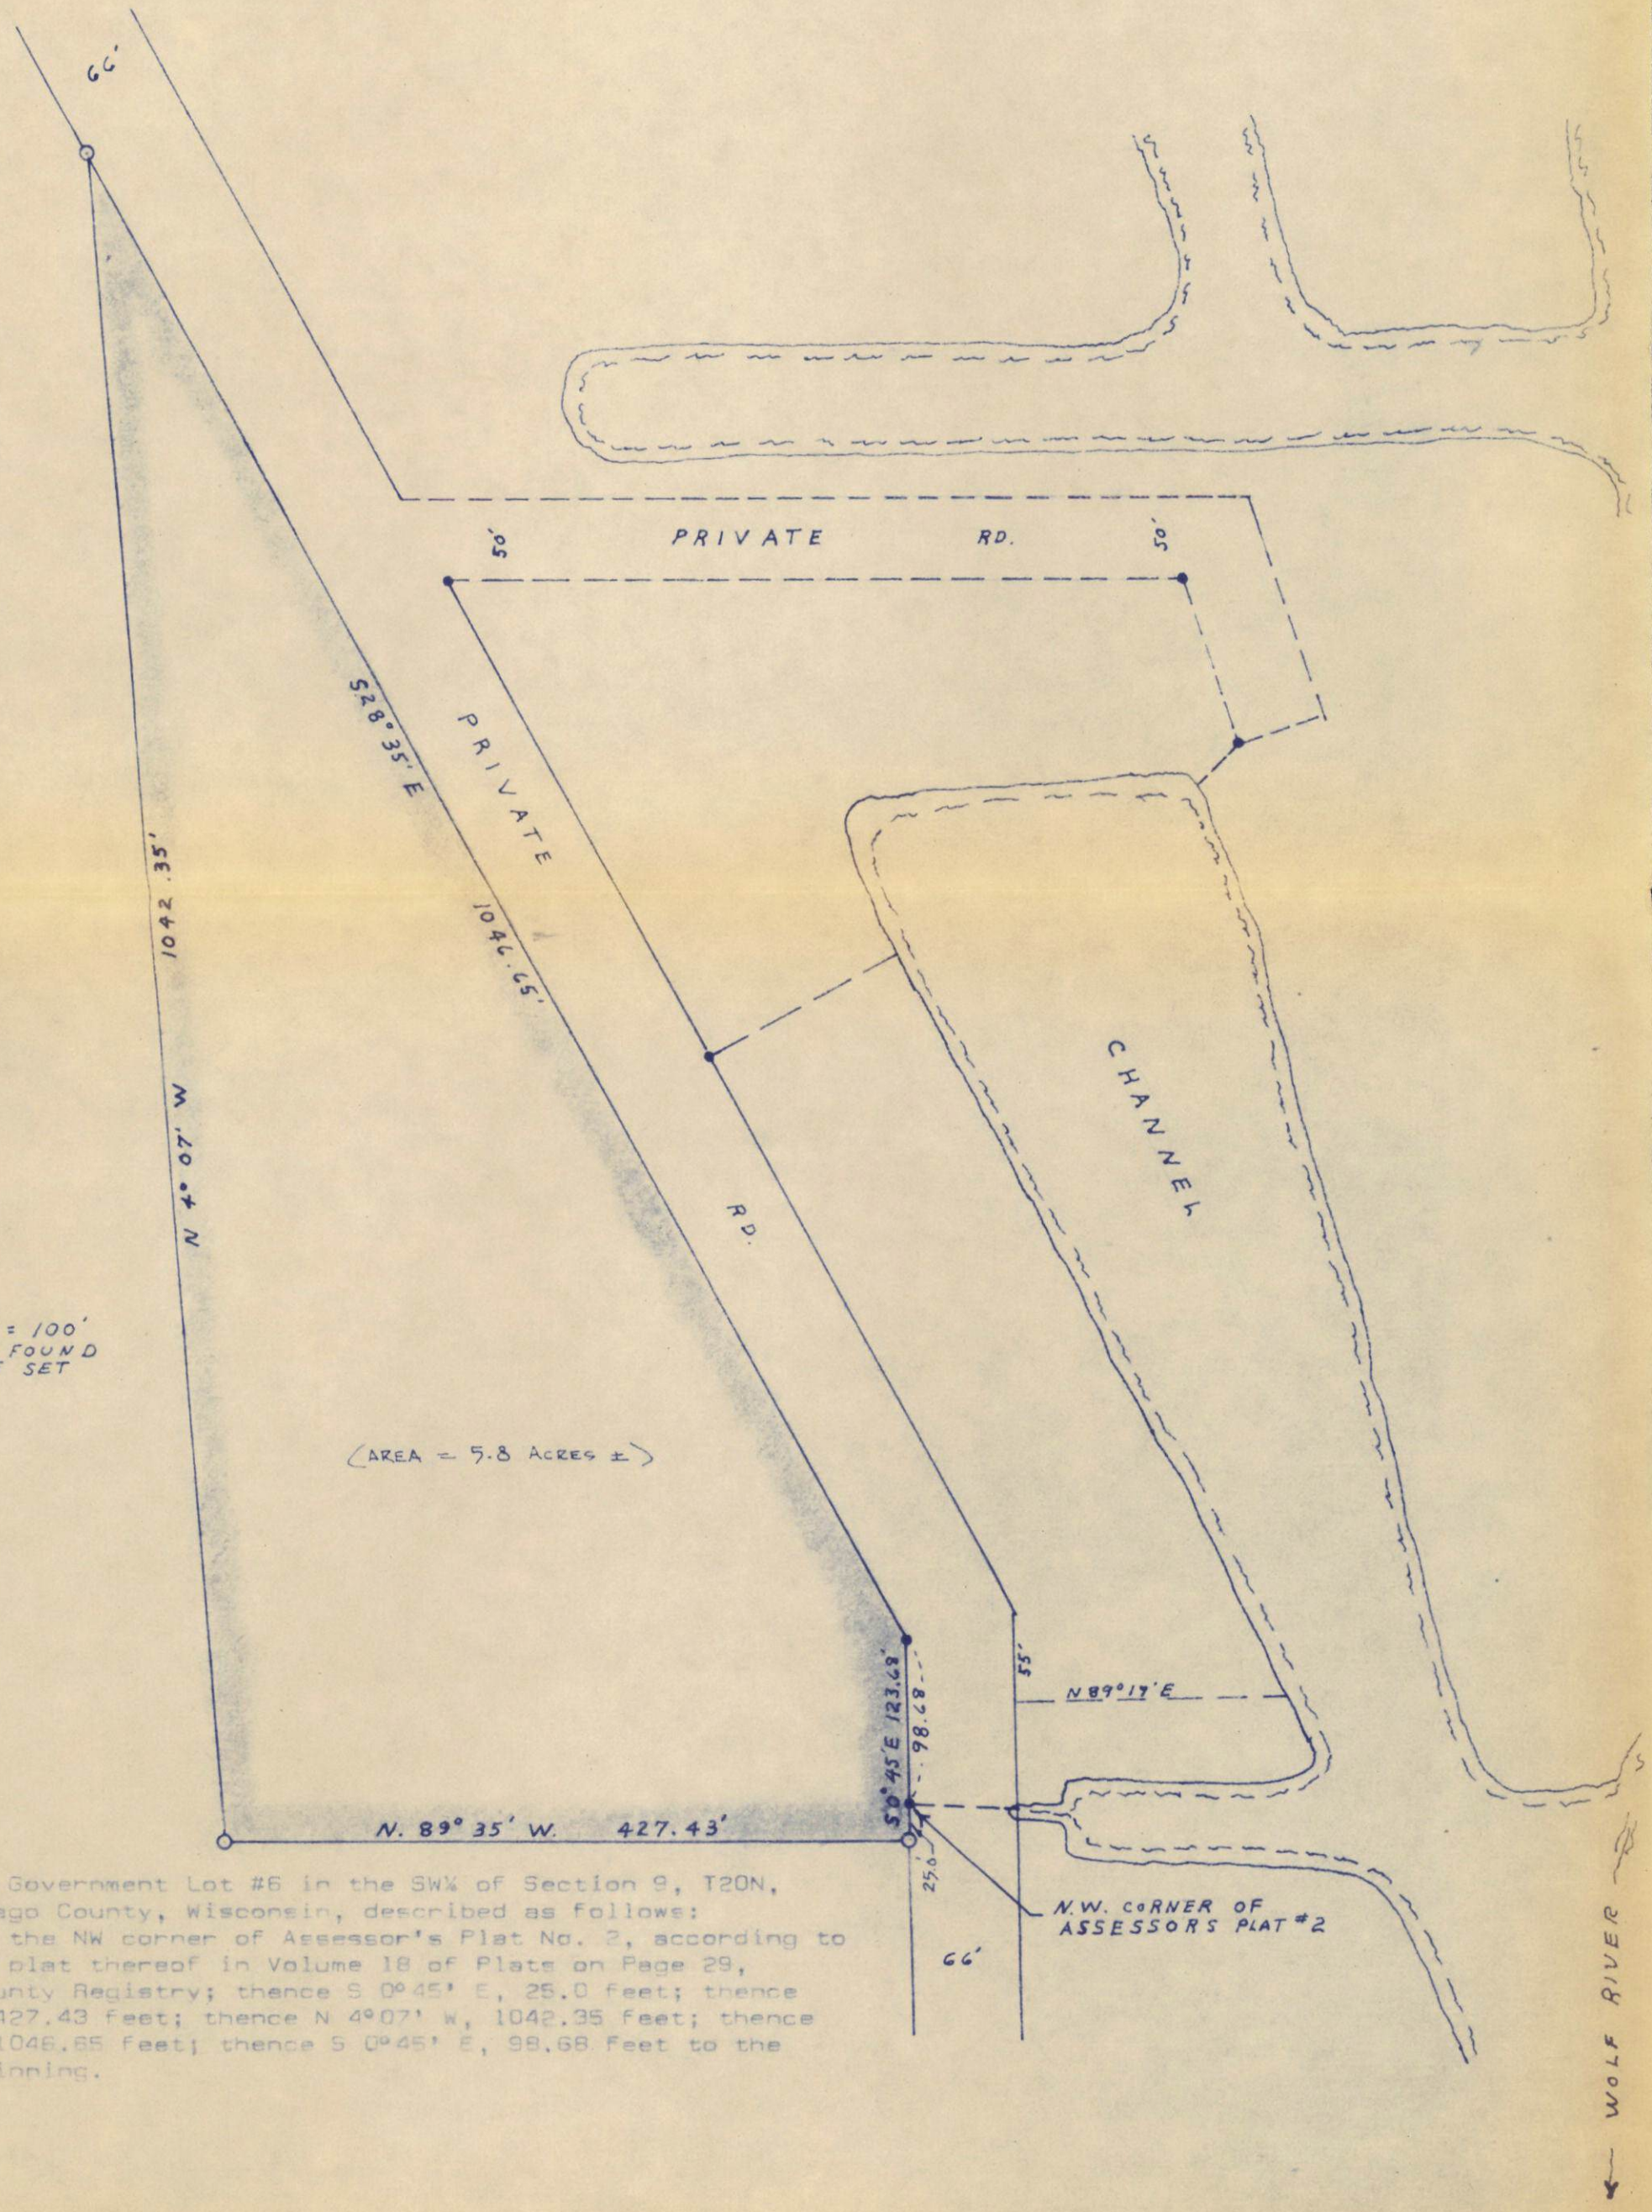

That part of Government Lot #6 in the SW¼ of Section 9, T20N, R14E, Winnebago County, Wisconsin, described as follows: Beginning at the NW corner of Assessor's Plat No. 2, according to the recorded plat thereof in Volume 18 of Plats on Page 29, Winnebago County Registry; thence S 0°45' E, 25.0 feet; thence N 89°35' W, 427.43 feet; thence N 4°07' W, 1042.35 feet; thence S 28°35' E, 1046.65 feet; thence S 0°45' E, 98.68 feet to the point of beginning.