PLAT OF SURVEY

THE SOUTHEAST 1/4 OF THE NORTHWEST 1/4 EXCLUDING LOT 1 OF CERTIFIED SURVEY MAP NO. 505 OF SECTION 18, TOWNSHIP 20 NORTH, RANGE 14 EAST, TOWN OF WOLF RIVER, WINNEBAGO COUNTY, WISCONSIN.

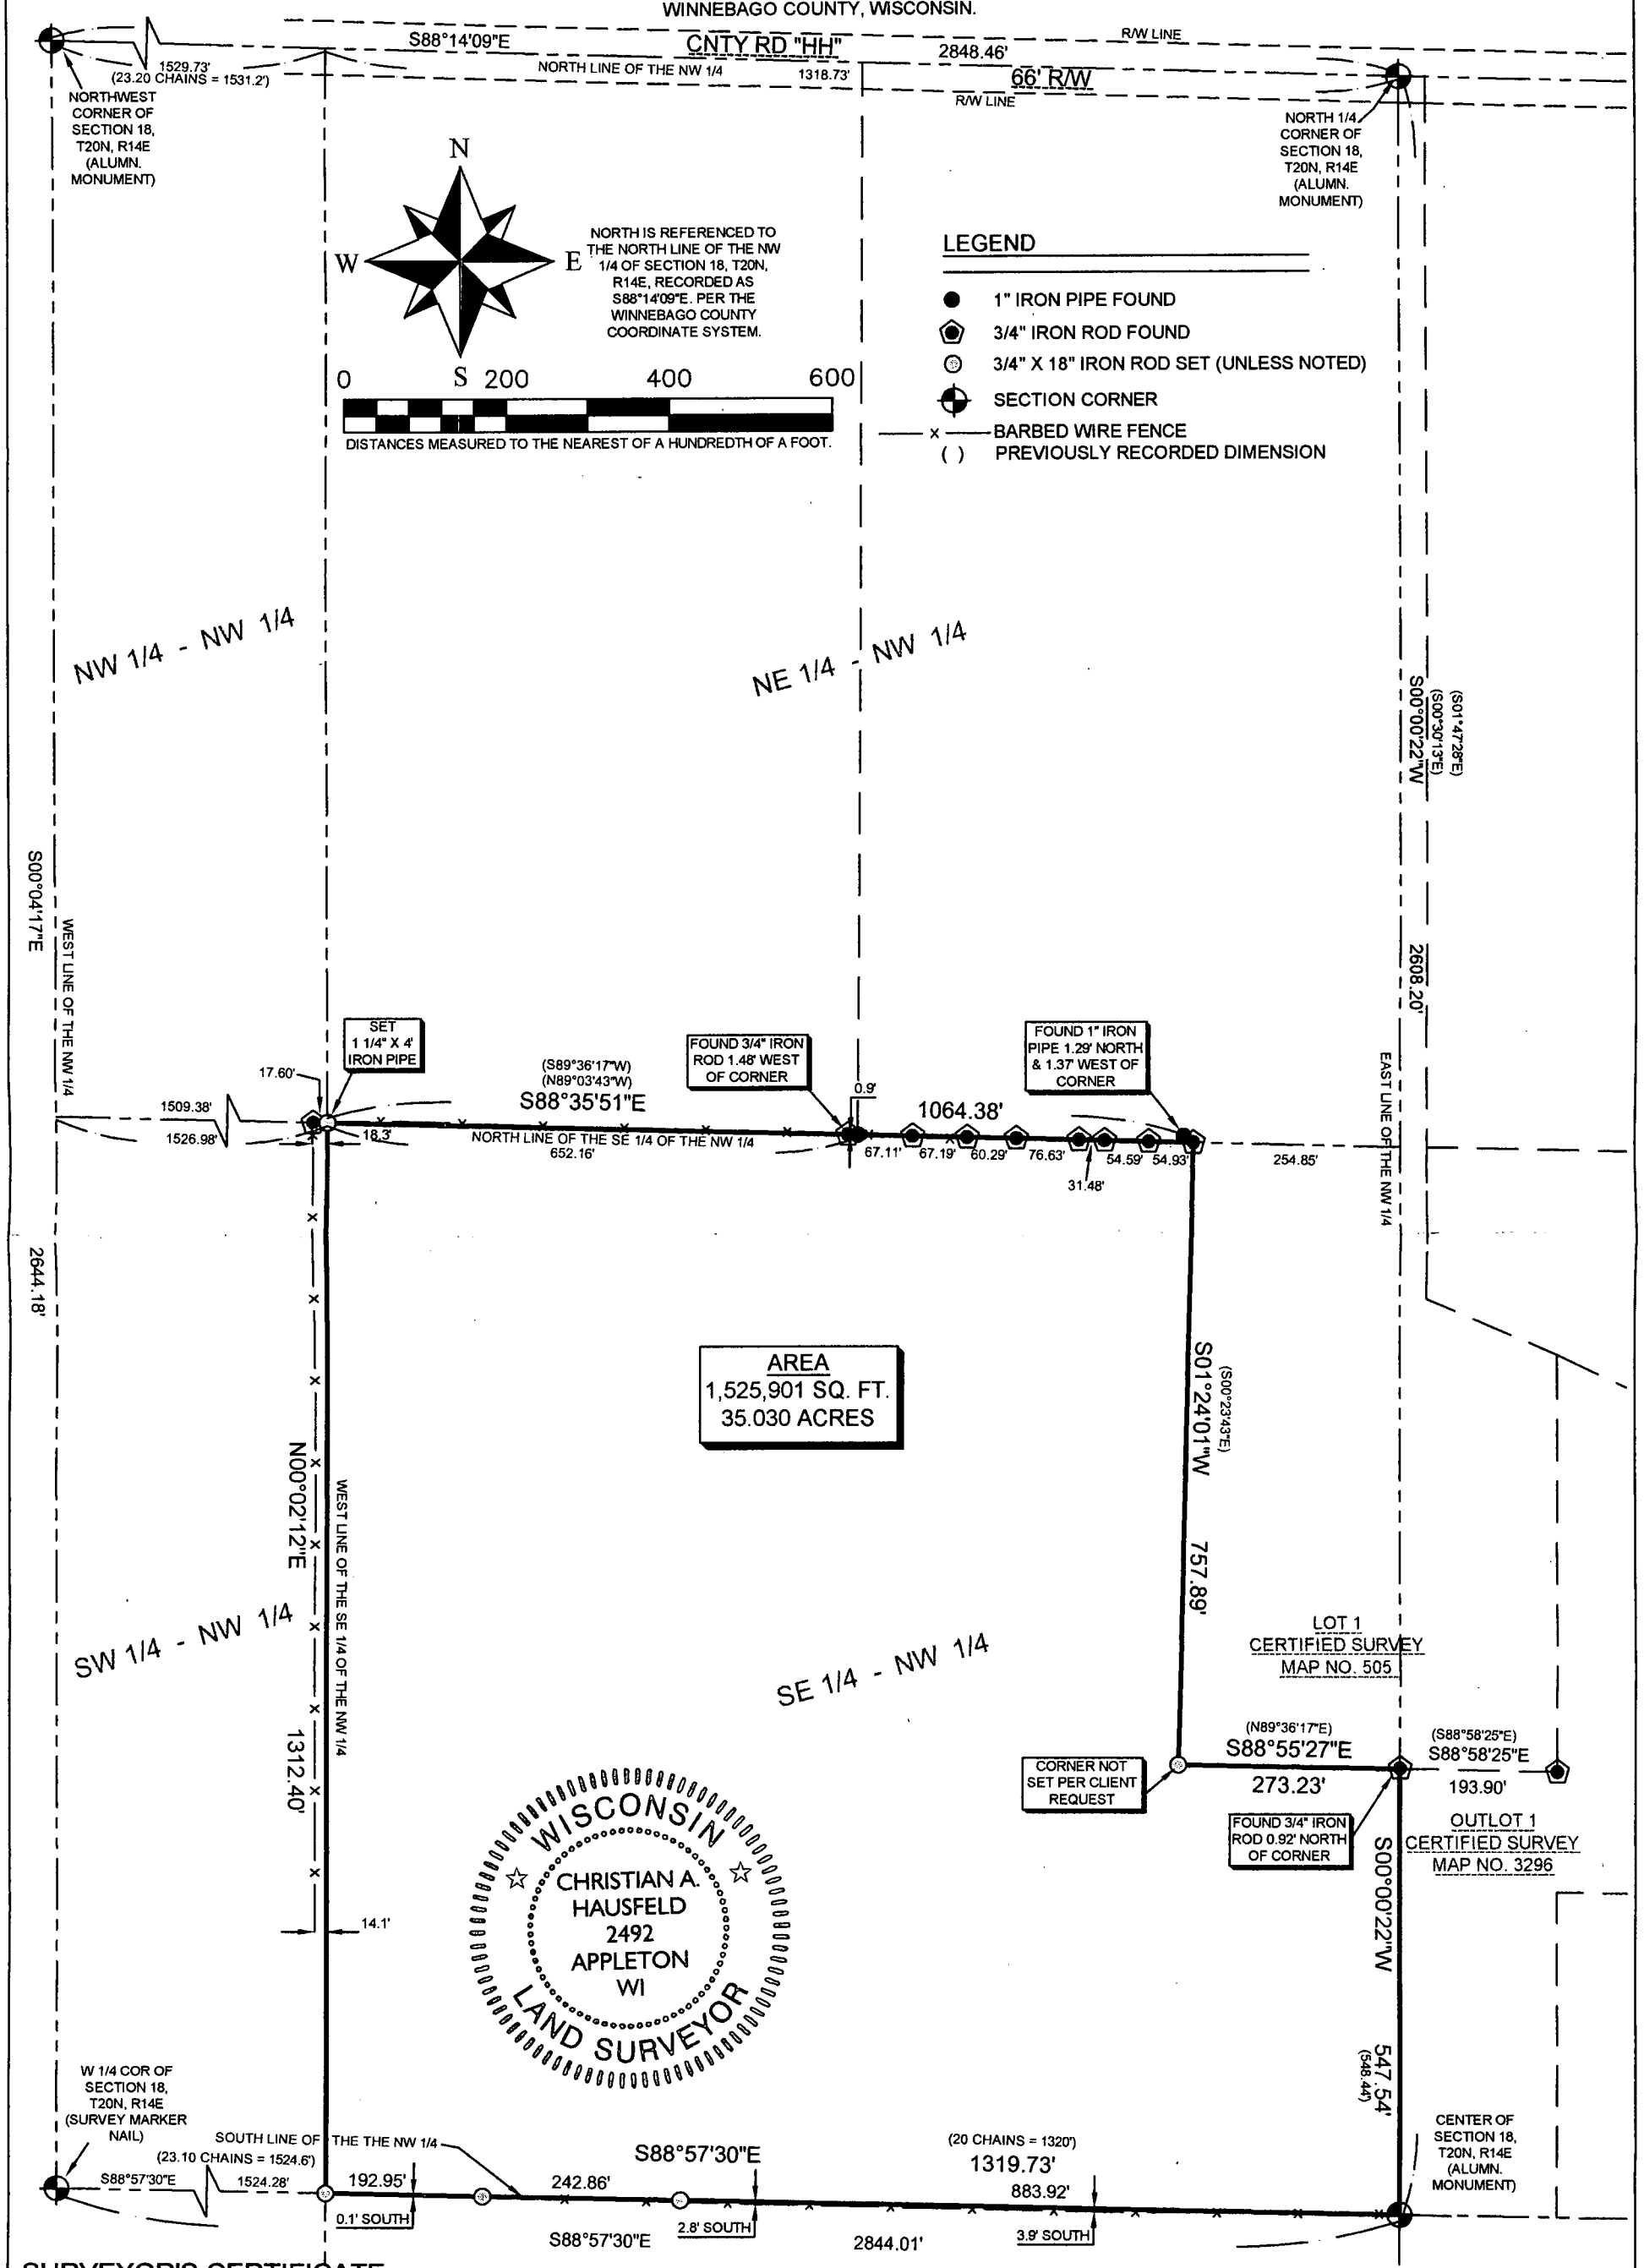

SURVEYOR'S CERTIFICATE:

I, CHRISTIAN A. HAUSFELD, WISCONSIN PROFESSIONAL LAND SURVEYOR, HEREBY CERTIFY THAT I HAVE SURVEYED THE ABOVE DESCRIBED PROPERTY AND THAT THE MAP SHOWN IS A TRUE AND ACCURATE REPRESENTATION THEREOF TO THE BEST OF MY KNOWLEDGE AND BELIEF.

DATED THIS 27th DAY OF February 2016

Christian A Hausfeld

WISCONSIN PROFESSIONAL LAND SURVEYOR S-2492
CHRISTIAN A. HAUSFELD

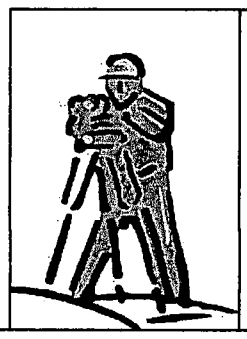

PRECISION LAND SURVEYING, LLC 1024 W. TAYLOR ST. APPLETON, WI 54914 (920) 205-4895		
DRAWN BY CAH	DATE 2/27/2016	SURVEY FOR DAN FOLEY 9505 CNTY RD HH FREMONT, WI 54940
APPROVED CAH	DATE 2/27/2016	
SCALE 1" = 200'	SHEET 1 OF 1	PROJECT NO. 8620A