PLAT OF SURVEY

A RE-SURVEY UNITS 15 AND 15-2 OF POYGAN SHORES CONDOMINIUM PLAT, BEING PART OF GOVERNMENT LOT 2 OF SECTION 36, TOWNSHIP 20 NORTH, RANGE 14 EAST, IN THE TOWN OF WOLF RIVER, WINNEBAGO COUNTY, WISCONSIN.

OWNER: DAVID TAVES
3500 N. BLUEMOUND DR.
APPLETON, WI 54914

LEGEND

- ○ SET 3/4" x 18" IRON ROD WEIGHING 1.5 LBS. PER LINEAL FOOT.
- ⊠ SET MAG NAIL
- ◉ FOUND 3/4" IRON ROD
- () RECORDED AS

BEARINGS ARE REFERENCED TO THE EAST LINE OF POYGAN SHORES CONDOMINIUM PLAT, WHICH IS ASSUMED TO BEAR N 00°31'53" W.

WISCONSIN
PATRICK G. KRIER
S-1772
WAUTOMA
WI.
LAND SURVEYOR

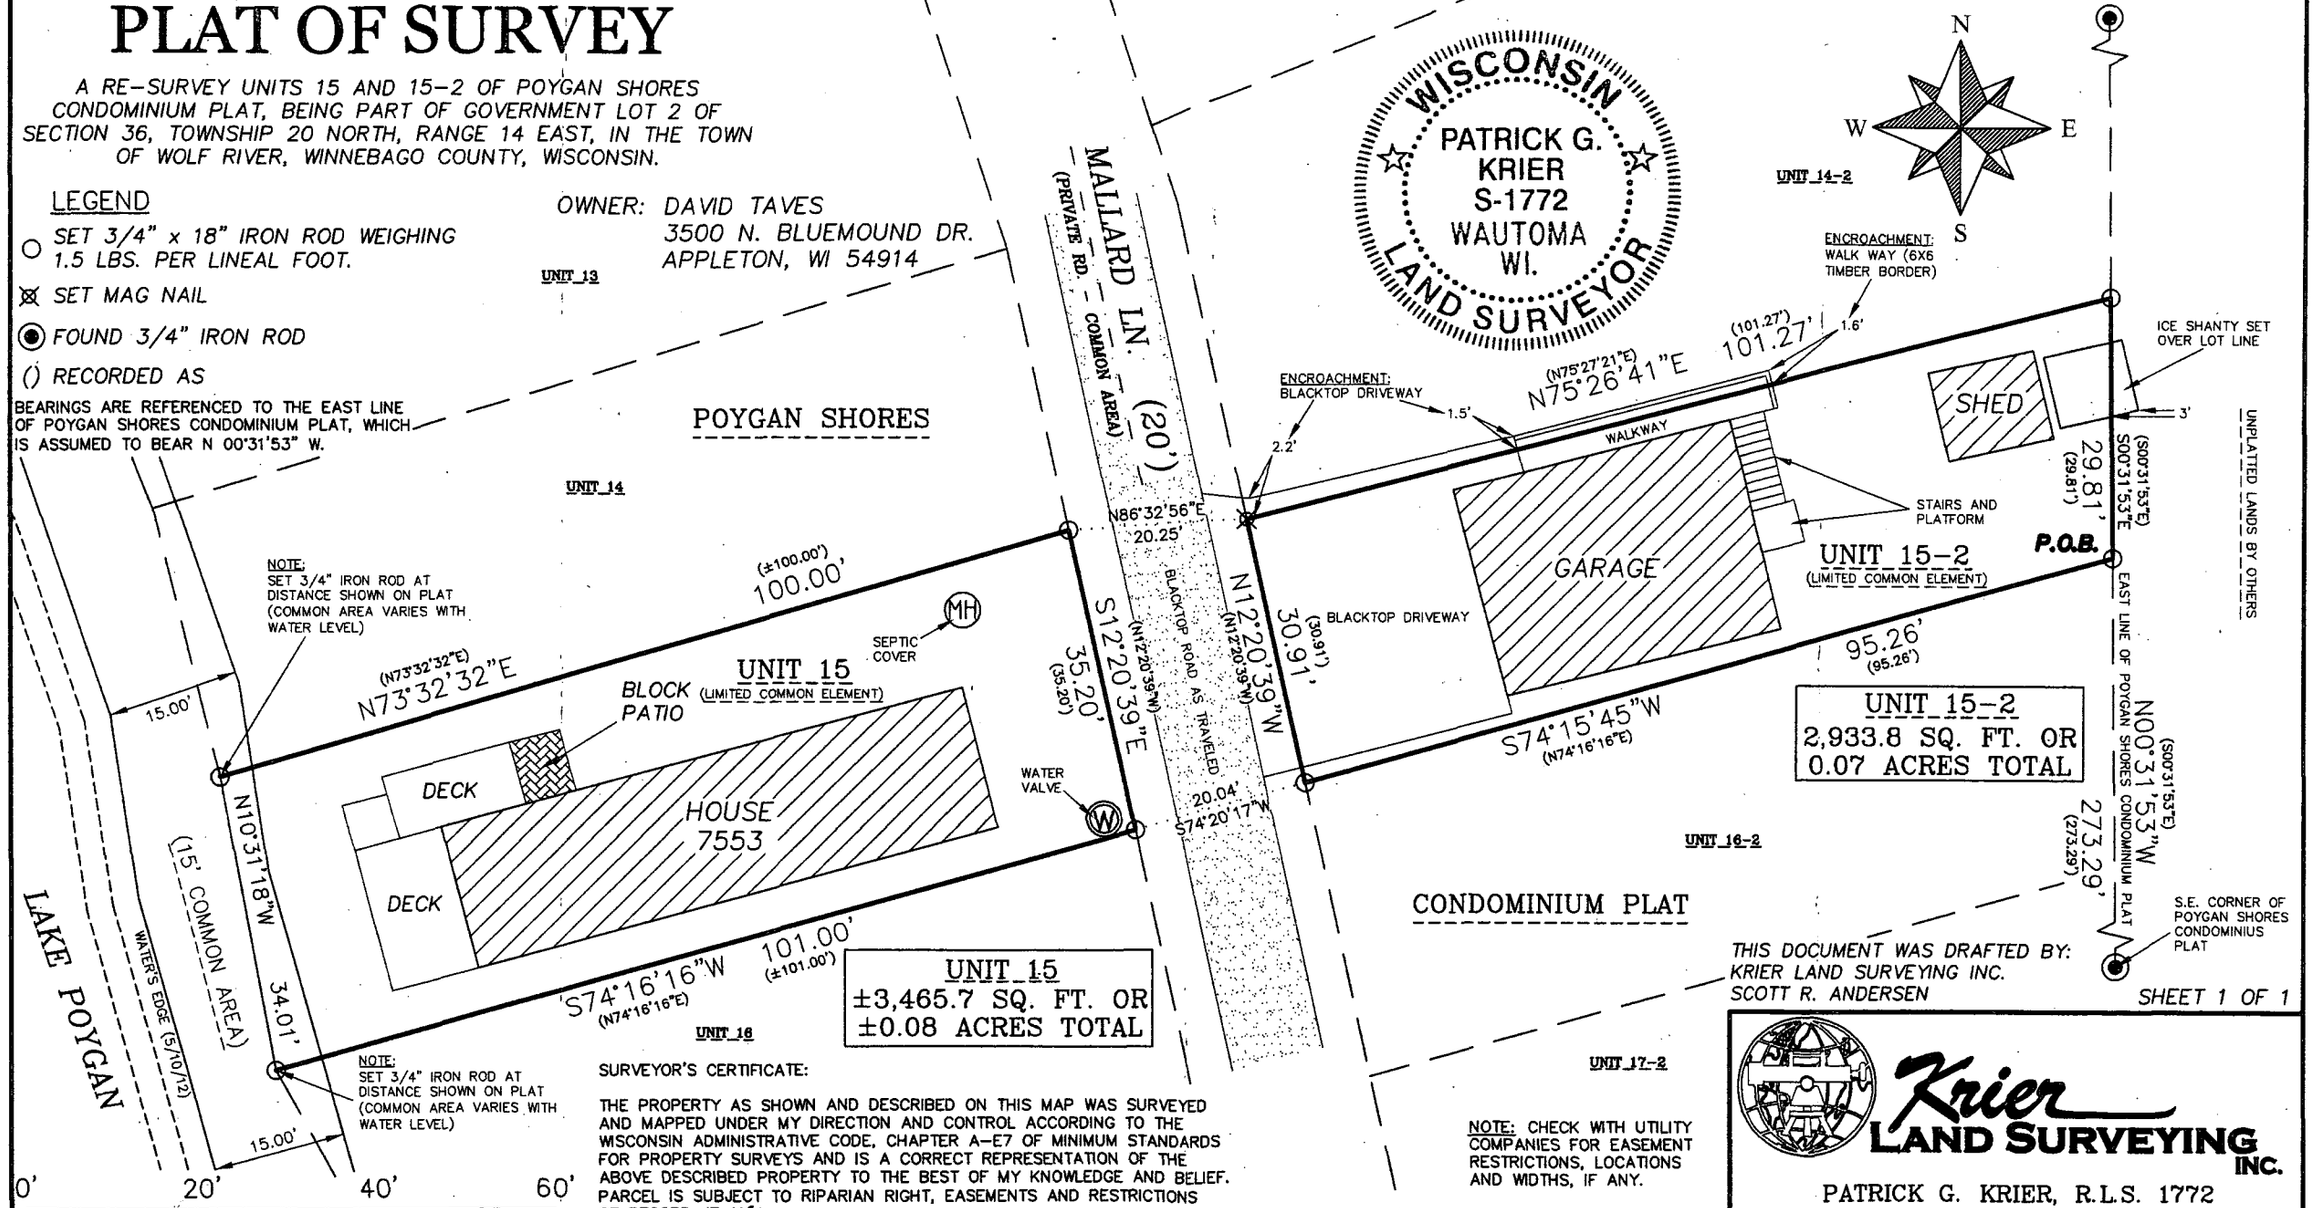

SCALE: 1" = 20'

UNIT 15
±3,465.7 SQ. FT. OR
±0.08 ACRES TOTAL

UNIT 15-2
2,933.8 SQ. FT. OR
0.07 ACRES TOTAL

SURVEYOR'S CERTIFICATE:

THE PROPERTY AS SHOWN AND DESCRIBED ON THIS MAP WAS SURVEYED AND MAPPED UNDER MY DIRECTION AND CONTROL ACCORDING TO THE WISCONSIN ADMINISTRATIVE CODE, CHAPTER A-E7 OF MINIMUM STANDARDS FOR PROPERTY SURVEYS AND IS A CORRECT REPRESENTATION OF THE ABOVE DESCRIBED PROPERTY TO THE BEST OF MY KNOWLEDGE AND BELIEF. PARCEL IS SUBJECT TO RIPARIAN RIGHT, EASEMENTS AND RESTRICTIONS OF RECORD, IF ANY.

PATRICK G. KRIER R.L.S. # 1772

6-13-2012
DATE

NOTE: CHECK WITH UTILITY COMPANIES FOR EASEMENT RESTRICTIONS, LOCATIONS AND WIDTHS, IF ANY.

THIS DOCUMENT WAS DRAFTED BY:
KRIER LAND SURVEYING INC.
SCOTT R. ANDERSEN

JUNE 11, 2012
JOB NO. 12150

SHEET 1 OF 1

Krier LAND SURVEYING INC.
PATRICK G. KRIER, R.L.S. 1772
116 WEST MAIN STREET * P.O. BOX 416
WAUTOMA WI * 54982
(920) 787-3500