EXHIBIT MAP

AN EASEMENT FOR INGRESS AND EGRESS LOCATED IN LOT 1 AND LOT 3 OF CERTIFIED SURVEY MAP NO.4322 AND BEING A PART OF THE SW.1/4 OF THE NW.1/4 AND THE SE.1/4 OF THE NW.1/4 AND ALSO LOCATED IN THE NW.1/4 OF THE SW.1/4 AND THE NE.1/4 OF THE SW.1/4 OF SECTION TWENTY FIVE (25), TOWNSHIP TWENTY (20) NORTH, RANGE FIFTEEN EAST, TOWN OF WINCHESTER, WINNEBAGO COUNTY, WISCONSIN AND BEING DESCRIBED AS FOLLOWS;

COMMENCING AT THE WEST QUARTER CORNER OF SAID SECTION 25; THENCE N.89°46'36"E. 304.49 FEET TO A POINT ON THE EAST LINE OF USH 45 AND THE POINT OF BEGINNING; THENCE N.01°40'28"W. 27.51 FEET ALONG SAID LINE; THENCE N.89°46'36"E. 2332.35 FEET TO A POINT ON THE EAST LINE OF THE NW.1/4 OF SAID SECTION 25; THENCE S.00°06'21"E. 27.50 FEET ALONG SAID LINE TO THE CENTER OF SAID SECTION 25;THENCE S.00°06'03"E. 41.25 FEET ALONG THE EAST LINE OF THE SW.1/4 OF SAID SECTION 25; THENCE N.45°09'44"W. 50.50 FEET; THENCE S.89°46'36"W. 2295.69 FEET TO A POINT ON THE EAST LINE OF USH 45; THENCE N.01°40'28:W. 5.50 FEET ALONG SAID LINE TO THE POINT OF BEGINNING.

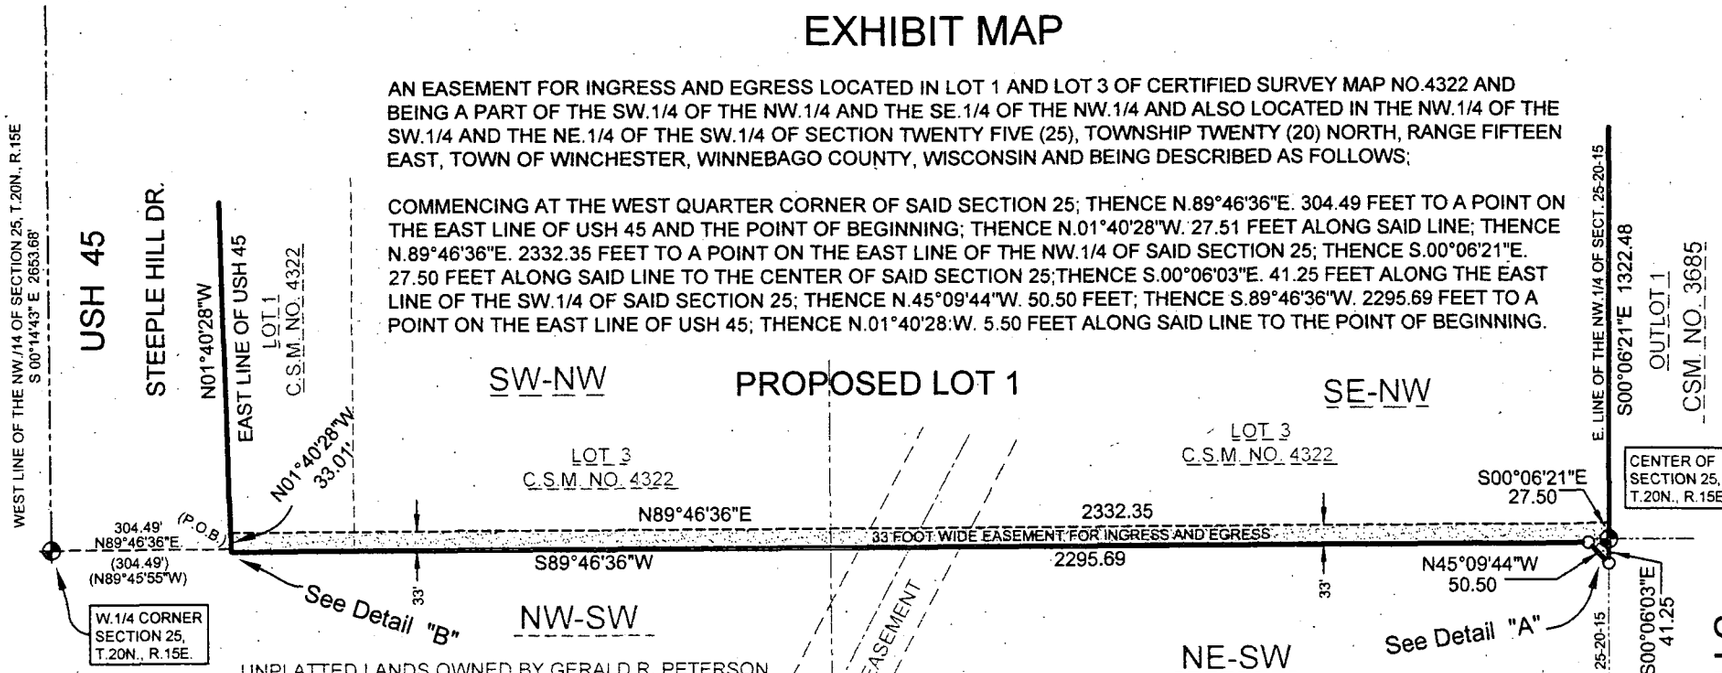

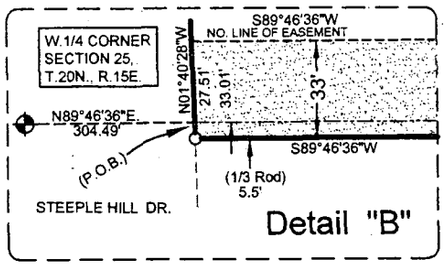

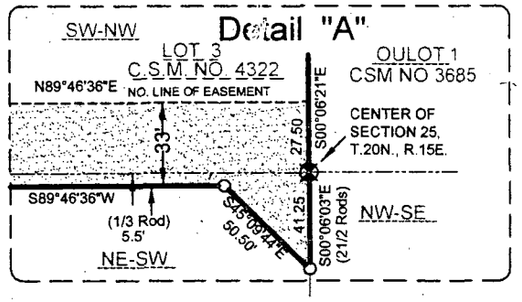

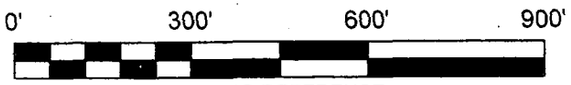

BEARING REFERENCE
ALL BEARINGS REFERENCED TO
THE WINNEBAGO COUNTY
COORDINATE SYSTEM. (NAD 83.97)

DATED THIS 14TH DAY OF JUNE 2013

Lawrence C. Kriescher

WISCONSIN REGISTERED LAND SURVEYOR S-1599
LAWRENCE C. KRIESCHER

L.C. KRIESCHER & ASSOCIATES LLC.
140 W. MAIN ST. P.O. BOX 14
WINNECONNE, WI 54986
PHONE: 920-582-0133

BOUNDARY SURVEY
&
LAND DESIGN

PROJECT NUMBER: 2013-01-04
FILE NO. KIBLER-KUNDE.DWG
(EASEMENT)
DWG. NO. L- 439