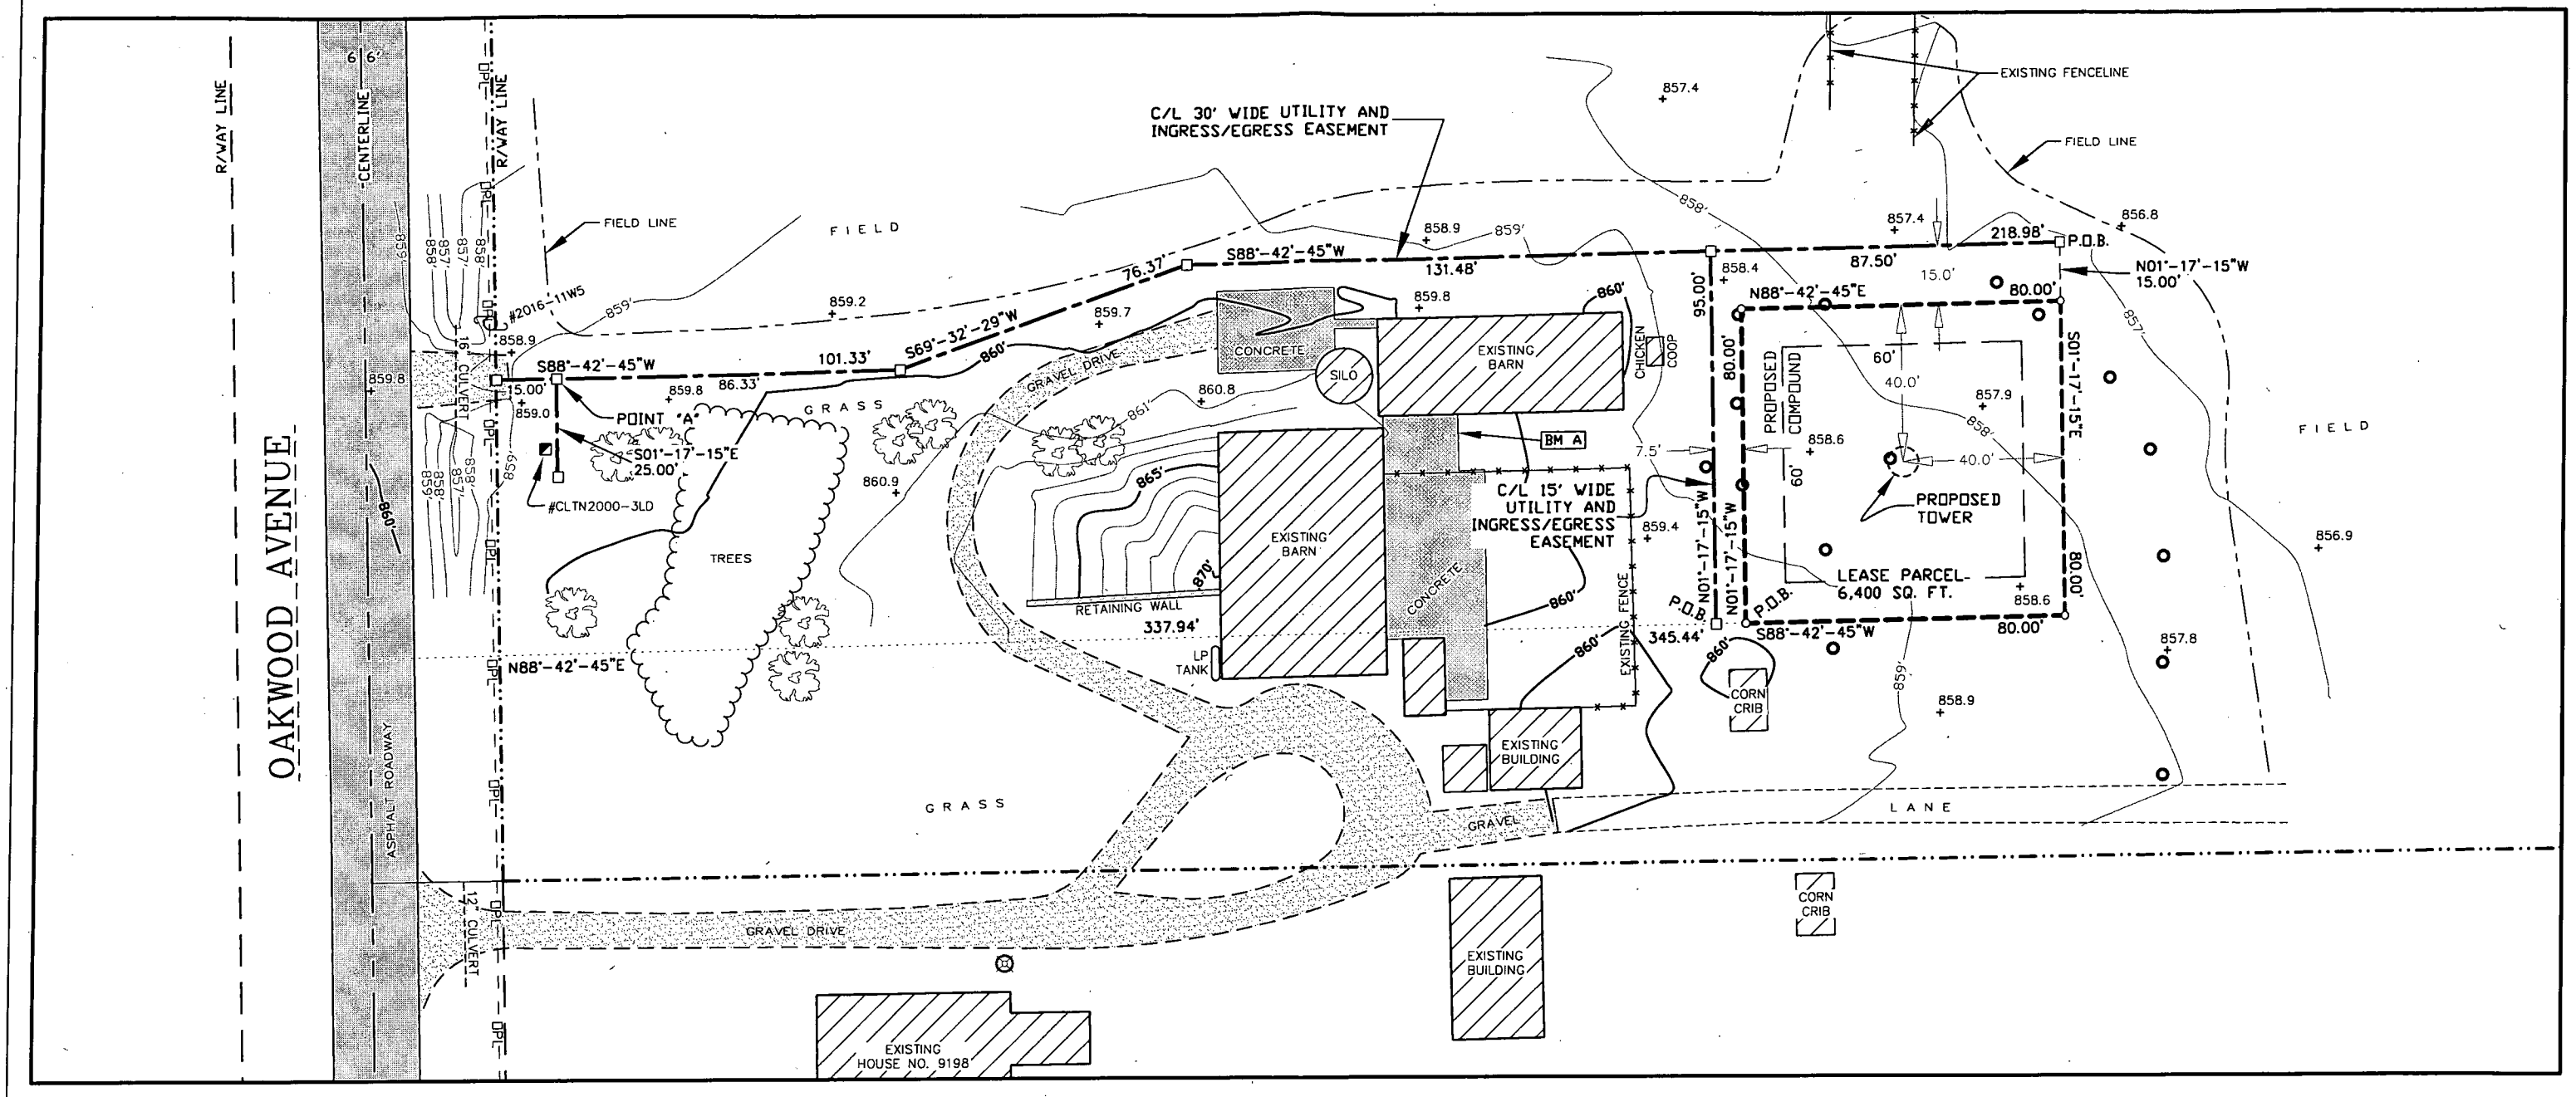

-LEGEND-

- o = 1" X 24" IRON PIPE SET
- □ = 8" NAIL SET
- = COUNTY MONUMENT FOUND
- = WELL HEAD
- = WOOD POST
- = TELEPHONE PEDESTAL
- = EXISTING POWER POLE
- -OPL- = OVERHEAD ELECTRIC
- = PROPERTY LINE
- = EXISTING TREE

GRAPHIC SCALE

40 0 20 40 80

11" x 17" - 1" = 40'
22" x 34" - 1" = 20'

BENCHMARK INFORMATION
SITE BENCHMARK: (BM A)
SET CHISELED "X" IN EAST OF EDGE OF CONCRETE 5' SOUTH OF BARN
ELEVATION: 860.95'

BEARINGS REFERENCED TO THE WISCONSIN STATE PLANE COORDINATE SYSTEM (NAD83/91) - SOUTH ZONE AND THE WEST LINE OF THE NW1/4, SECTION 11, T.20N., R.16E., WHICH BEARS N01°-17'-15"W

I, Craig A. Keach, hereby certify that none of the property described hereon is within a flood plain or wetlands area as defined by FEMA or Wisconsin DNR.

SURVEYOR'S CERTIFICATE

I, Craig A. Keach, Wisconsin Registered Land Surveyor of Meridian Surveying, LLC., certify that I have surveyed the described property and that the map shown is a true and accurate representation thereof to the best of my knowledge and belief.

Dated this 27th day of OCTOBER 2010.

WISCONSIN REGISTERED LAND SURVEYOR
Craig A. Keach S-2333

WISCONSIN
CRAIG A. KEACH
S-2333
NEENAH, WISCONSIN
LAND SURVEYOR

SITE NAME: CRAFTSMAN	SITE ADDRESS: 9198 OAKWOOD AVENUE NEENAH, WI 54956
SITE NUMBER: WI6025	

MERIDIAN SURVEYING, LLC
N8774 Firelane 1, Menasha, WI 54952
Office: 920-993-0881
Fax: 920-273-6037

LEASE EXHIBIT
FOR
AT&T MOBILITY

BEING A PART OF THE NW1/4 OF THE NW1/4, SECTION 11, T.20N., R.16E., TOWN OF CLAYTON, WINNEBAGO COUNTY, WISCONSIN

NO.	DATE	DESCRIPTION	BY
2	9-02-10	Revised Easement	J.B.
1	8-09-10	Preliminary Survey	J.D.

DRAWN BY: J.D.	FIELD WORK DATE: 8-06-10
CHECKED BY: C.A.K.	FIELD BOOK: M-18, PG. 60
JOB NO.: 6115-B722	SHEET 2 OF 3