
Plat of Survey

Lot 37 of Scholar Ridge Estates, Town of Clayton, Winnebago County, Wisconsin

#	RADIUS	ARC	CHORD	CHD BEARING	DELTA
C1	540.00'	59.38'	59.35'	S03°40'11"E	6°18'01"
C2	540.00'	36±'	36±'	S08°42'20"E	3°46'18"

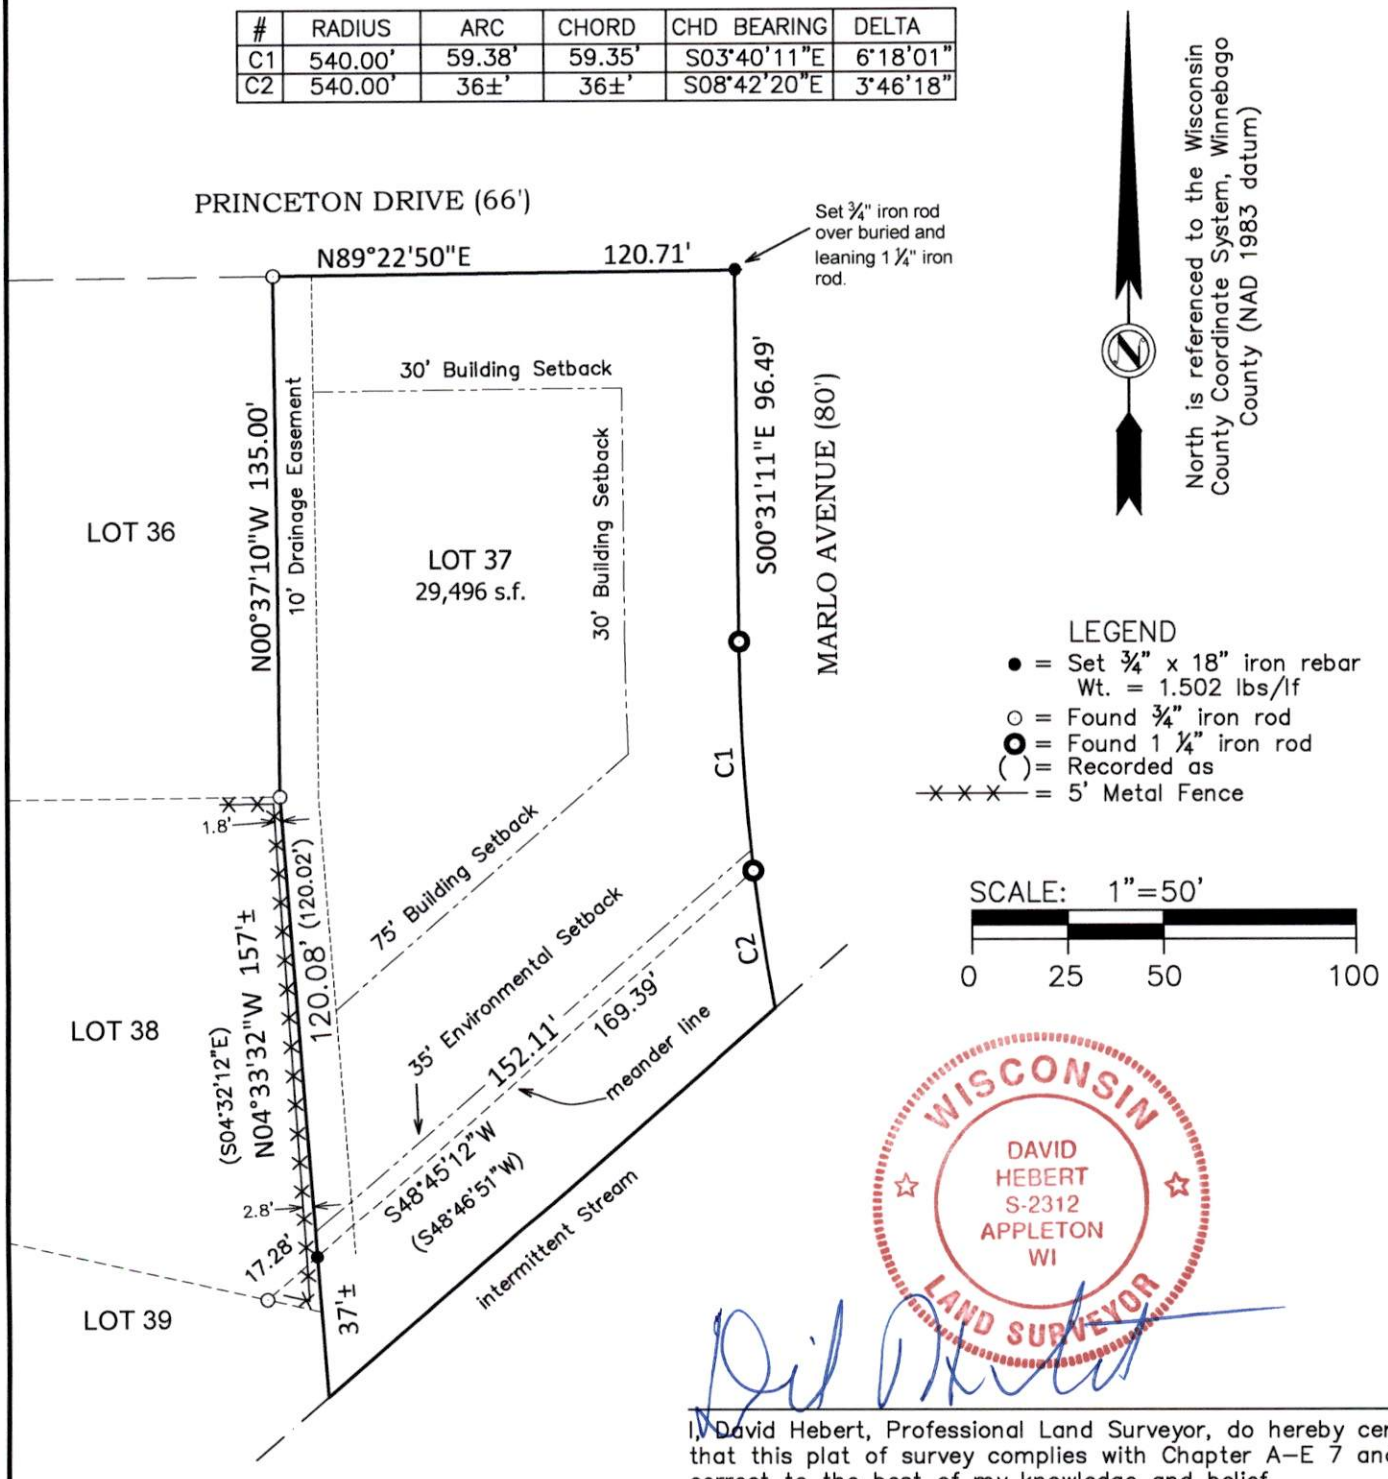

WISCONSIN
DAVID HEBERT S-2312 APPLETON WI
LAND SURVEYOR

I, David Hebert, Professional Land Surveyor, do hereby certify that this plat of survey complies with Chapter A-E 7 and is correct to the best of my knowledge and belief.

Hebert Associates, Inc. Land Surveying
1110 W. Wisconsin Ave.
Appleton, WI 54914
920-734-8373
Fax: 920-734-3968

FOR:
Bryce and Bailey Sweeney
614 S. Wild Rose Lane
Appleton, WI 54914

DATE: 7-20-26
DRAFTED BY: DH/AS
SCALE: 1"=100'
DRAWING NUMBER: 26013A01