PLAT OF SURVEY

LOT 13, BLOCK 5, THE PALISADES, VILLAGE OF FOX CROSSING, WINNEBAGO COUNTY, WISCONSIN.


LEGEND

- ○ 3/4" X 18" IRON ROD SET
- ⬟ 3/4" IRON ROD FOUND
- ● 1" IRON PIPE FOUND
- ( ) PREVIOUSLY RECORDED DIMENSION
- CONCRETE

0 30 60 90

DISTANCES MEASURED TO THE NEAREST OF A HUNDREDTH OF A FOOT.

BEARINGS ARE REFERENCED TO THE WINNEBAGO COUNTY COORDINATE SYSTEM

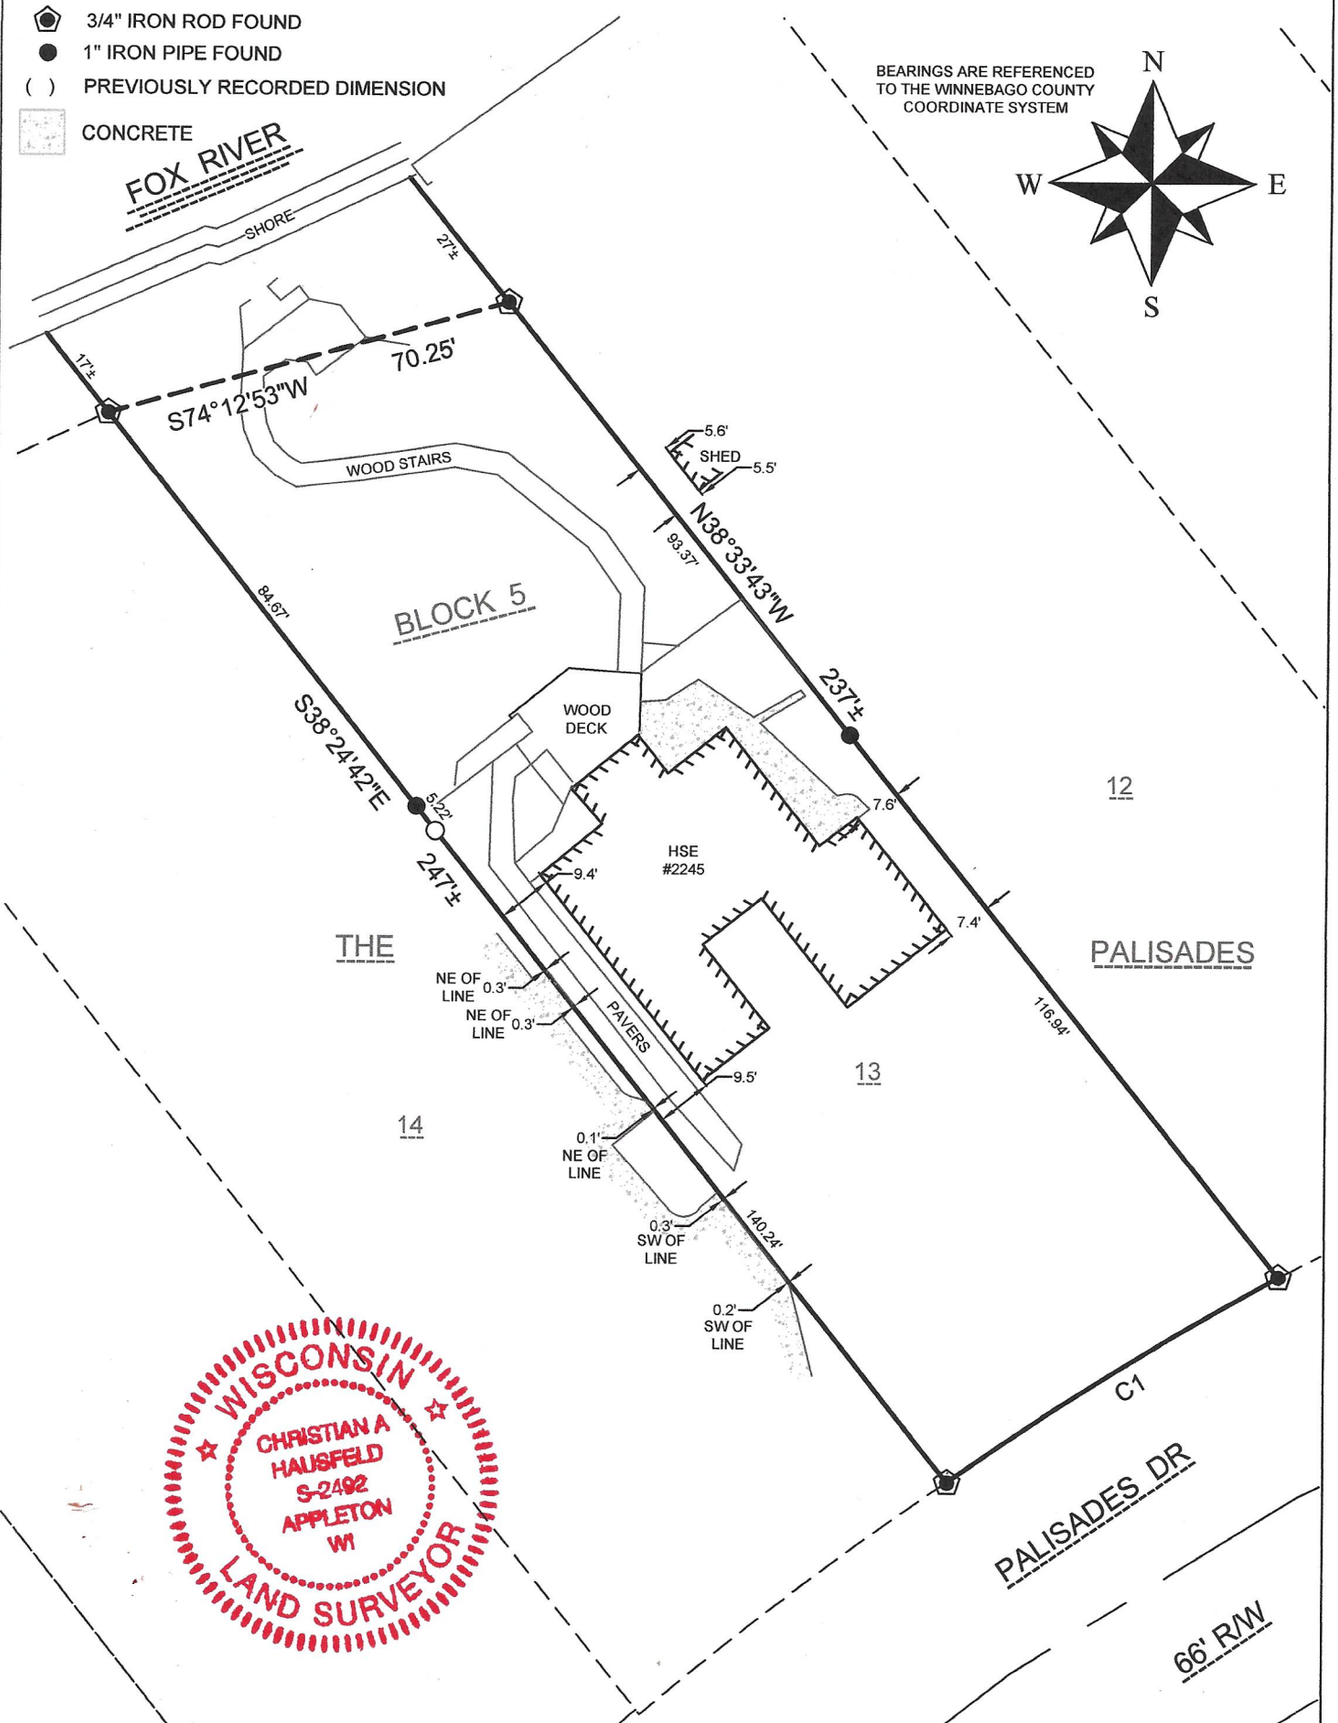

CURVE	ARC LENGTH	RADIUS	DELTA ANGLE	CHORD BEARING	CHORD LENGTH
C1	65.82'	583.50'	6°27'49"	N57°52'49"E	65.79'

SURVEYOR'S CERTIFICATE:

I, CHRISTIAN A. HAUSFELD, WISCONSIN PROFESSIONAL LAND SURVEYOR, HEREBY CERTIFY THAT I HAVE SURVEYED THE ABOVE DESCRIBED PROPERTY AND THAT THE MAP SHOWN IS A TRUE AND ACCURATE REPRESENTATION THEREOF TO THE BEST OF MY KNOWLEDGE AND BELIEF.

DATED THIS 24th DAY OF September 2026

WISCONSIN PROFESSIONAL LAND SURVEYOR S-2492
CHRISTIAN A. HAUSFELD

WISCONSIN ☆ CHRISTIAN A HAUSFELD S-2492 APPLETON WI ☆ LAND SURVEYOR



PRECISION LAND SURVEYING, LLC
1024 W TAYLOR ST. APPLETON, WI 54914
(920) 205-4895

DRAWN BY CAH	DATE 9/24/2026	SURVEY FOR Mary Reinke
APPROVED CAH	DATE 9/24/2026	2245 Palisades Dr Appleton, WI 54915
SCALE 1" = 30'	SHEET 1 OF 1	PROJECT NO. 9963