550795

PLAT OF SURVEY

BEING LANDS DESCRIBED IN DOCUMENT NUMBER 680441. BEING PART OF THE NORTHWEST 1/4 OF THE NORTHEAST 1/4 OF SECTION 6, TOWNSHIP 20 NORTH, RANGE 17 EAST, TOWN OF MENASHA, WINNEBAGO COUNTY, WISCONSIN.

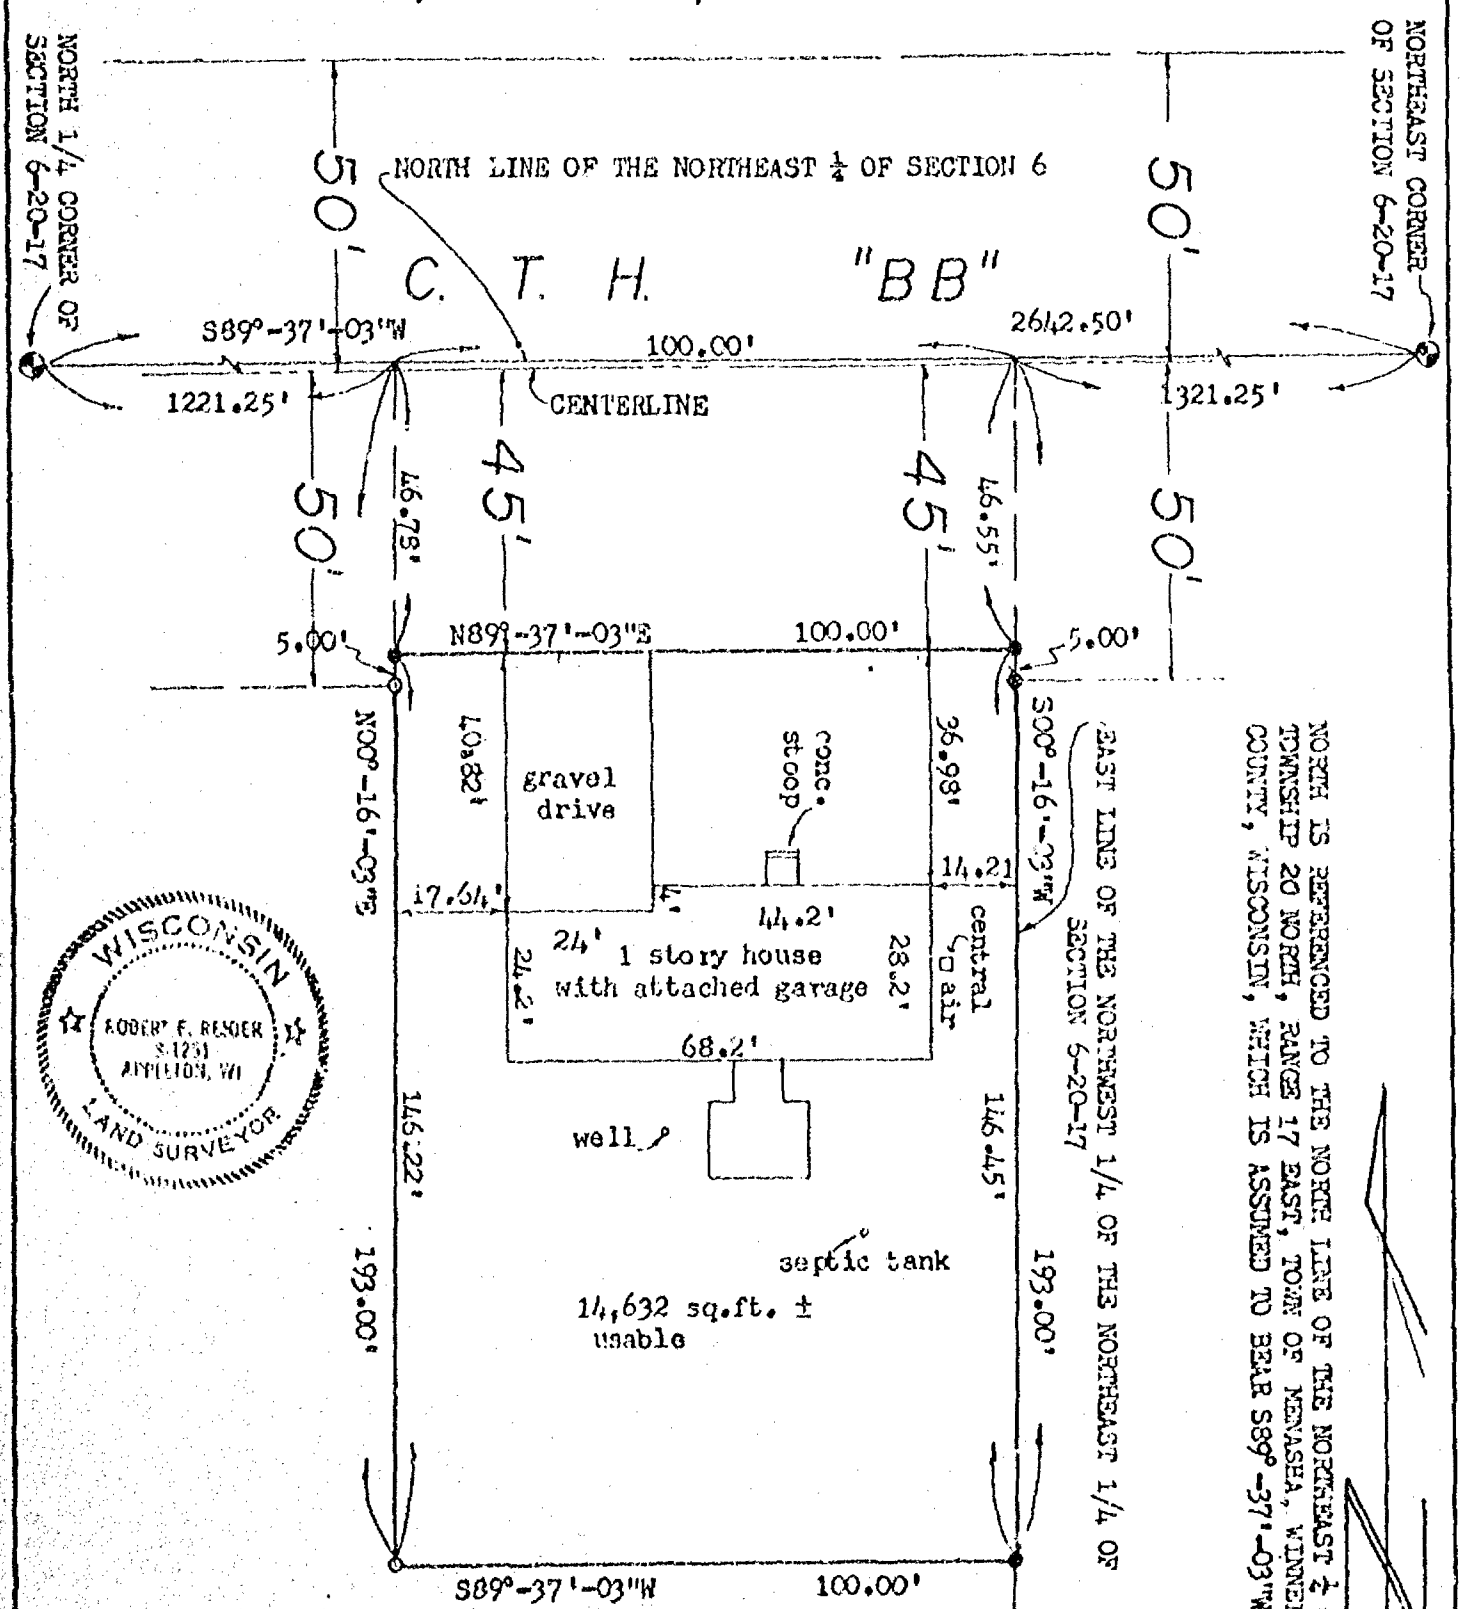

LEGEND:

● = 3/4" x 24" SOLID ROUND IRON REBAR SET, WEIGHING 1.502 LBS. PER LIN. FT.

o = 3/4" IRON REBAR FOUND

◐ = BERNTSEN MONUMENT FOUND

I HEREBY CERTIFY THAT I HAVE SURVEYED THE ABOVE DESCRIBED PROPERTY AS SHOWN ACCORDING TO THE OFFICIAL RECORDS AND THAT THIS PLAT OF SURVEY IS A CORRECT REPRESENTATION OF SAID SURVEY.

CLIENT:
ROB SRNKA
6745 W. PROSPECT AVENUE
NEENAH, WISCONSIN 54956

Robert F. Reider 8-14-95
ROBERT F. REIDER, RLS-1251 DATED

CAROW LAND SURVEYING CO., INC.
1837 W. WISCONSIN AVE., P.O. BOX 1297
APPLETON, WISCONSIN 54912-1297
PHONE 414-731-4168 FAX 731-5673

SCALE 1"=30'
DRAWN BY ec-rrs DGV
PROJECT NO. A957.42