PLAT OF SURVEY

ALL OF LOT 4 OF "WEST FIELD ESTATES" IN SECTION 9, TOWNSHIP 20 NORTH, RANGE 17 EAST, VILLAGE OF FOX CROSSING, WINNEBAGO COUNTY, WISCONSIN.

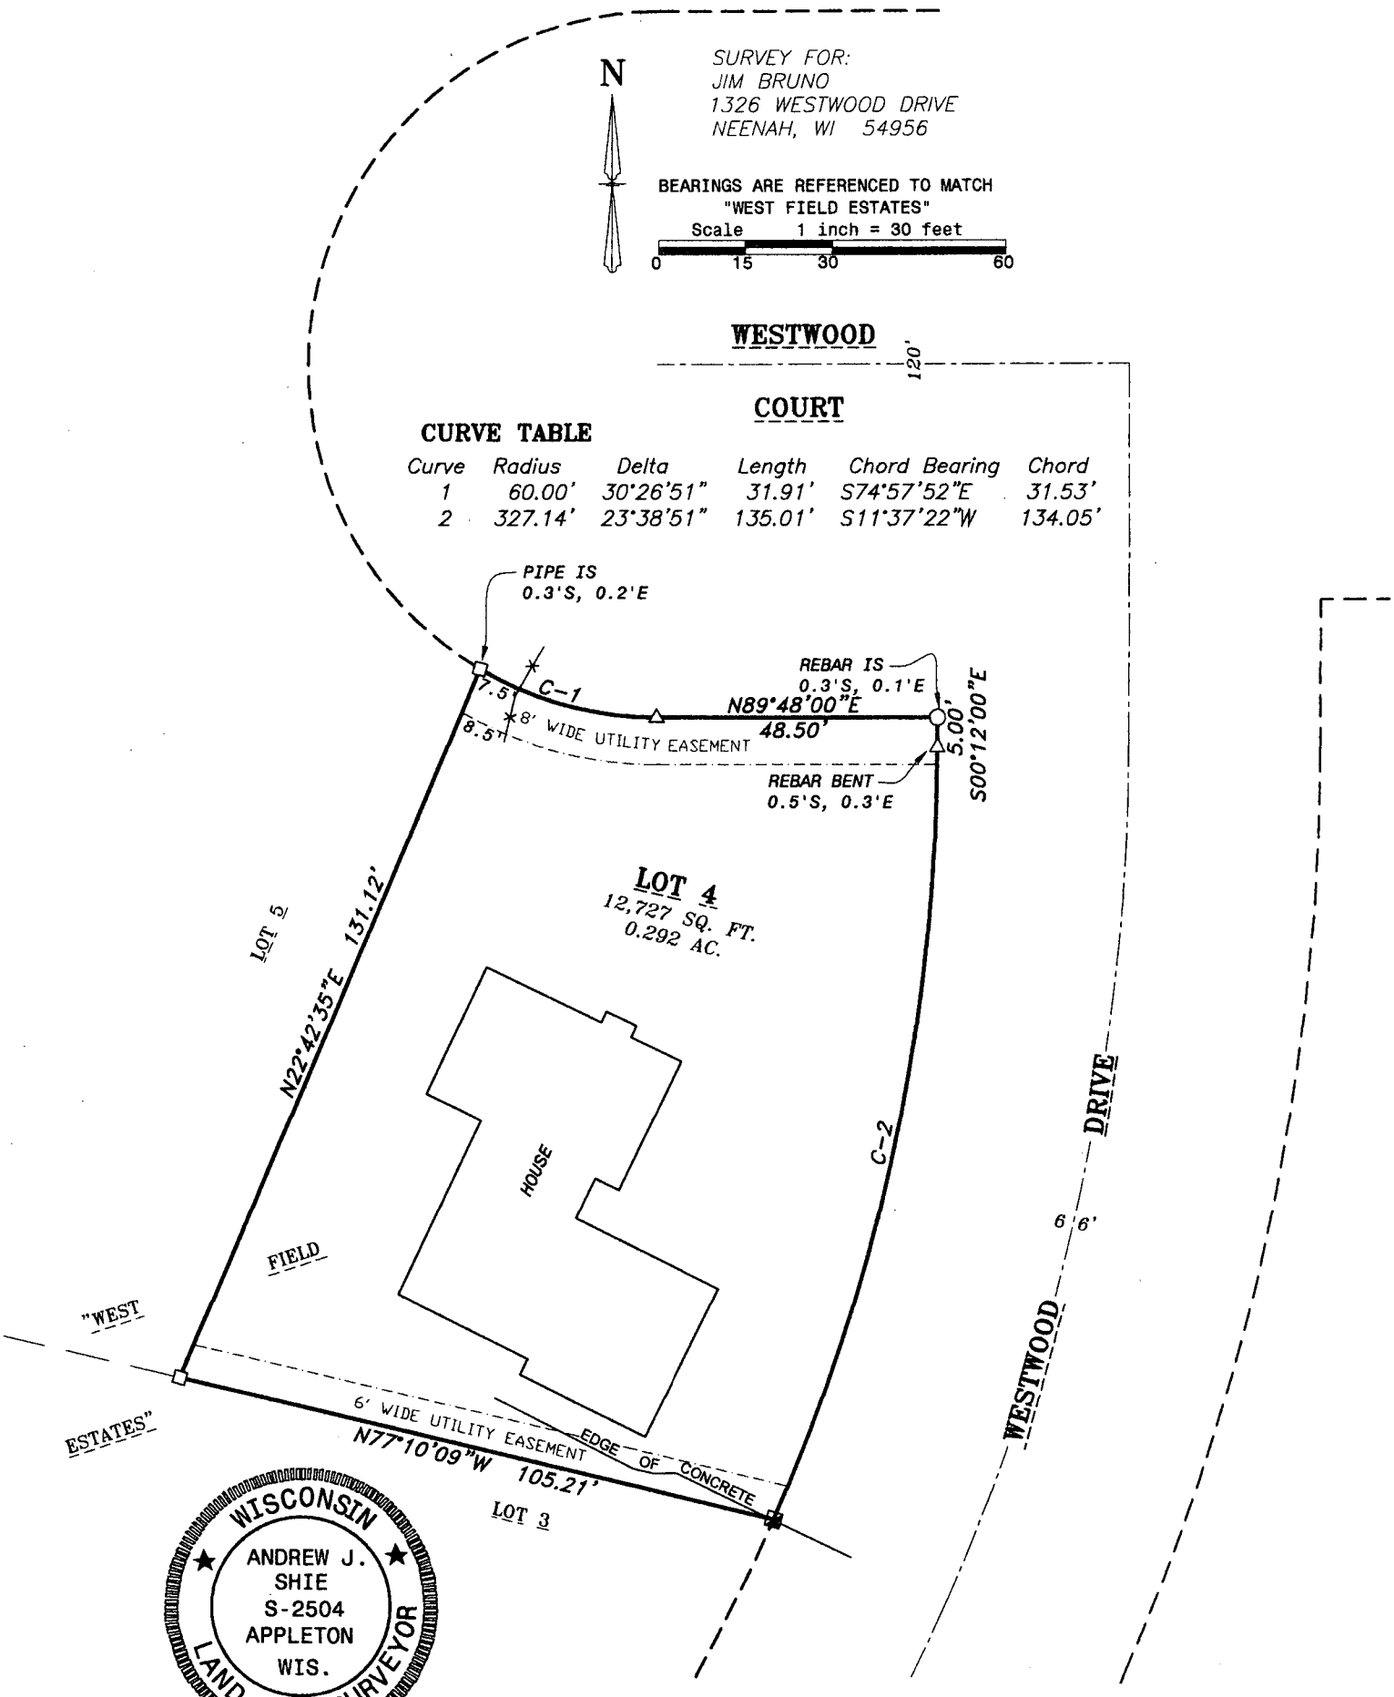

CURVE TABLE

Curve	Radius	Delta	Length	Chord Bearing	Chord
1	60.00'	30°26'51"	31.91'	S74°57'52"E	31.53'
2	327.14'	23°38'51"	135.01'	S11°37'22"W	134.05'

WISCONSIN
ANDREW J. SHIE
S-2504
APPLETON WIS.
LAND SURVEYOR

I, Andrew J. Shie , Wisconsin Professional Land Surveyor, hereby certify that I have fully complied with A-E7 of the Wisconsin State Statutes, and that I have surveyed and mapped all boundaries shown on this map to the best of my knowledge and belief.

Andrew J. Shie 8/13/2019

Andrew J. Shie *Date*
Wisconsin Professional Land Surveyor S-2504

FOX VALLEY LAND SURVEYING
4321 W. College Ave., Suite 200
Appleton, WI 54914
(920) 410-3379
(920) 474-5025
mail@foxvalleylandsurveying.com
foxvalleylandsurveying.com

PROJECT NO. 201709-6

LEGEND

- □ 1-1/4" O.D. IRON PIPE FOUND
- ◪ 1-1/4" O.D. IRON PIPE FOUND UNDER CONCRETE DRIVEWAY
- △ 1-1/4" REBAR FOUND
- ○ 3/4" REBAR FOUND
- -x-x- FENCE LINE
- ( ) RECORDED AS