PLAT OF SURVEY

BEING LOT 1 OF BUTTE DES MORTES PLACE PLAT. BEING PART OF GOVERNMENT LOT 1 OF THE NORTHEAST ¼ OF SECTION 10, TOWN 20 NORTH, RANGE 17 EAST, TOWN OF MENASHA, WINNEBAGO COUNTY, WISCONSIN.

CLIENT: KENNETH PAGEL 1484 LAKESHORE DRIVE
MENASHA, WISCONSIN 54952

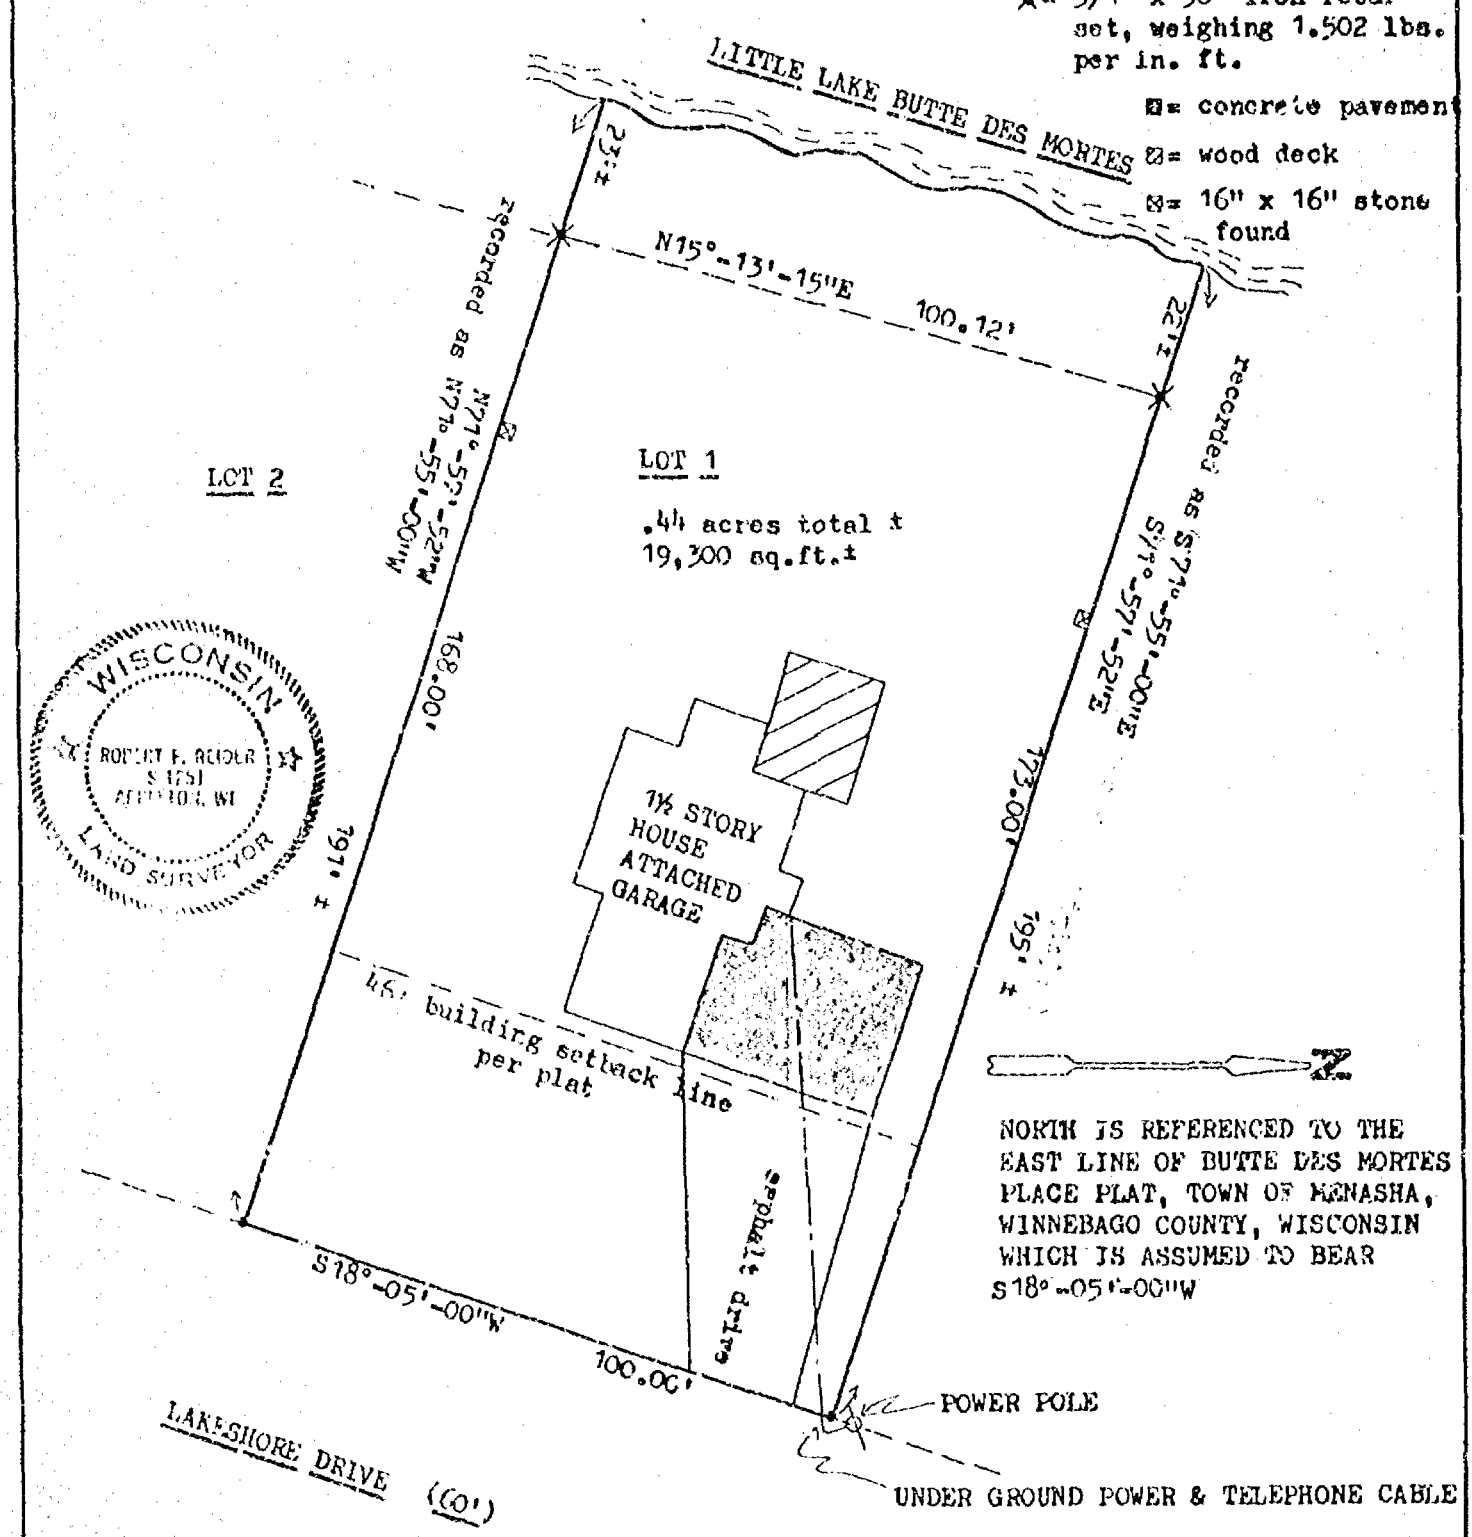

I HEREBY CERTIFY THAT I HAVE SURVEYED THE ABOVE DESCRIBED PROPERTY AS SHOWN ACCORDING TO THE OFFICIAL RECORDS AND THAT THIS PLAT OF SURVEY IS A CORRECT REPRESENTATION OF SAID SURVEY

Robert F. Roeder 6-4-93

CAROW LAND SURVEYING CO., INC.
1837 W. WISCONSIN AVE., P.O. BOX 1297
APPLETON, WISCONSIN 54912-1297
PHONE 414-731-4168 FAX 731-5673

SCALE 1" = 30'
DRAWN BY rr-jc SAW
PROJECT NO A936.13