008-1138

PLAT OF SURVEY

LOT 17, BLOCK 1, OF SUBURBAN HEIGHTS SUBDIVISION, TOWN OF MENASHA, WINNEBAGO COUNTY, WISCONSIN

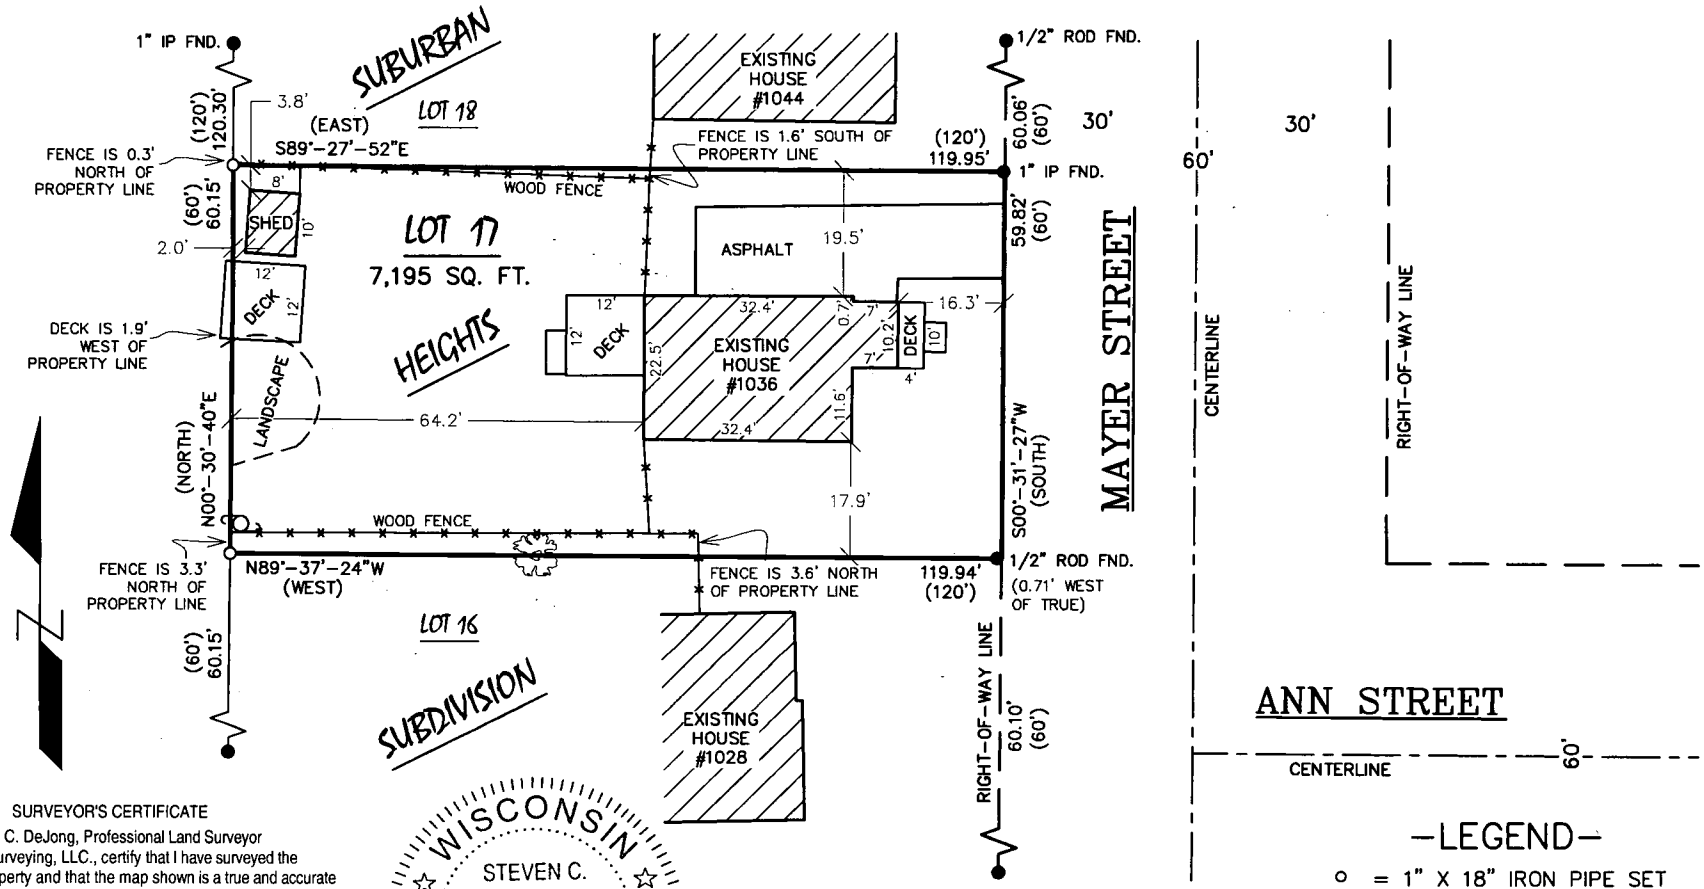

SURVEYOR'S CERTIFICATE

I, Steven C. DeJong, Professional Land Surveyor of Meridian Surveying, LLC., certify that I have surveyed the described property and that the map shown is a true and accurate representation thereof to the best of my knowledge and belief.

Dated this 16TH day of JUNE, 2016.

WISCONSIN PROFESSIONAL LAND SURVEYOR
Steven C. DeJong, S-2791

WISCONSIN
STEVEN C. DEJONG
S-2791
FREEDOM
WIS.
LAND SURVEYOR

SURVEY NOTES:

-SITE ADDRESS: 1036 MAYER ST. MENASHA, WI 54952

-PARCEL ID NO.: 0081138

-DEED: DOCUMENT NO. 1101738

-LEGEND-

- ○ = 1" X 18" IRON PIPE SET
- ● = PIPE FOUND (TYPE NOTED)
- -x-x- = EXISTING FENCE LINE
- = EXISTING POWER POLE
- = EXISTING TREE
- ( ) = RECORDED INFORMATION

GRAPHIC SCALE
1 inch = 30 ft.
0 15 30 60

MERIDIAN SURVEYING, LLC
N8774 Firelane 1
Menasha, WI 54952
Office: 920-993-0881
Fax: 920-273-6037

DRAWN BY: J.B.	FIELD WORK DATE: 6-6-16	SURVEYED FOR: THERESA ARMITAGE 1036 MAYER ST. MENASHA, WI 54952	
CHECKED BY: S.C.D.	FIELD BOOK: M-36, PG.44		
JOB NO.: 8889	SHEET 1 OF 1		