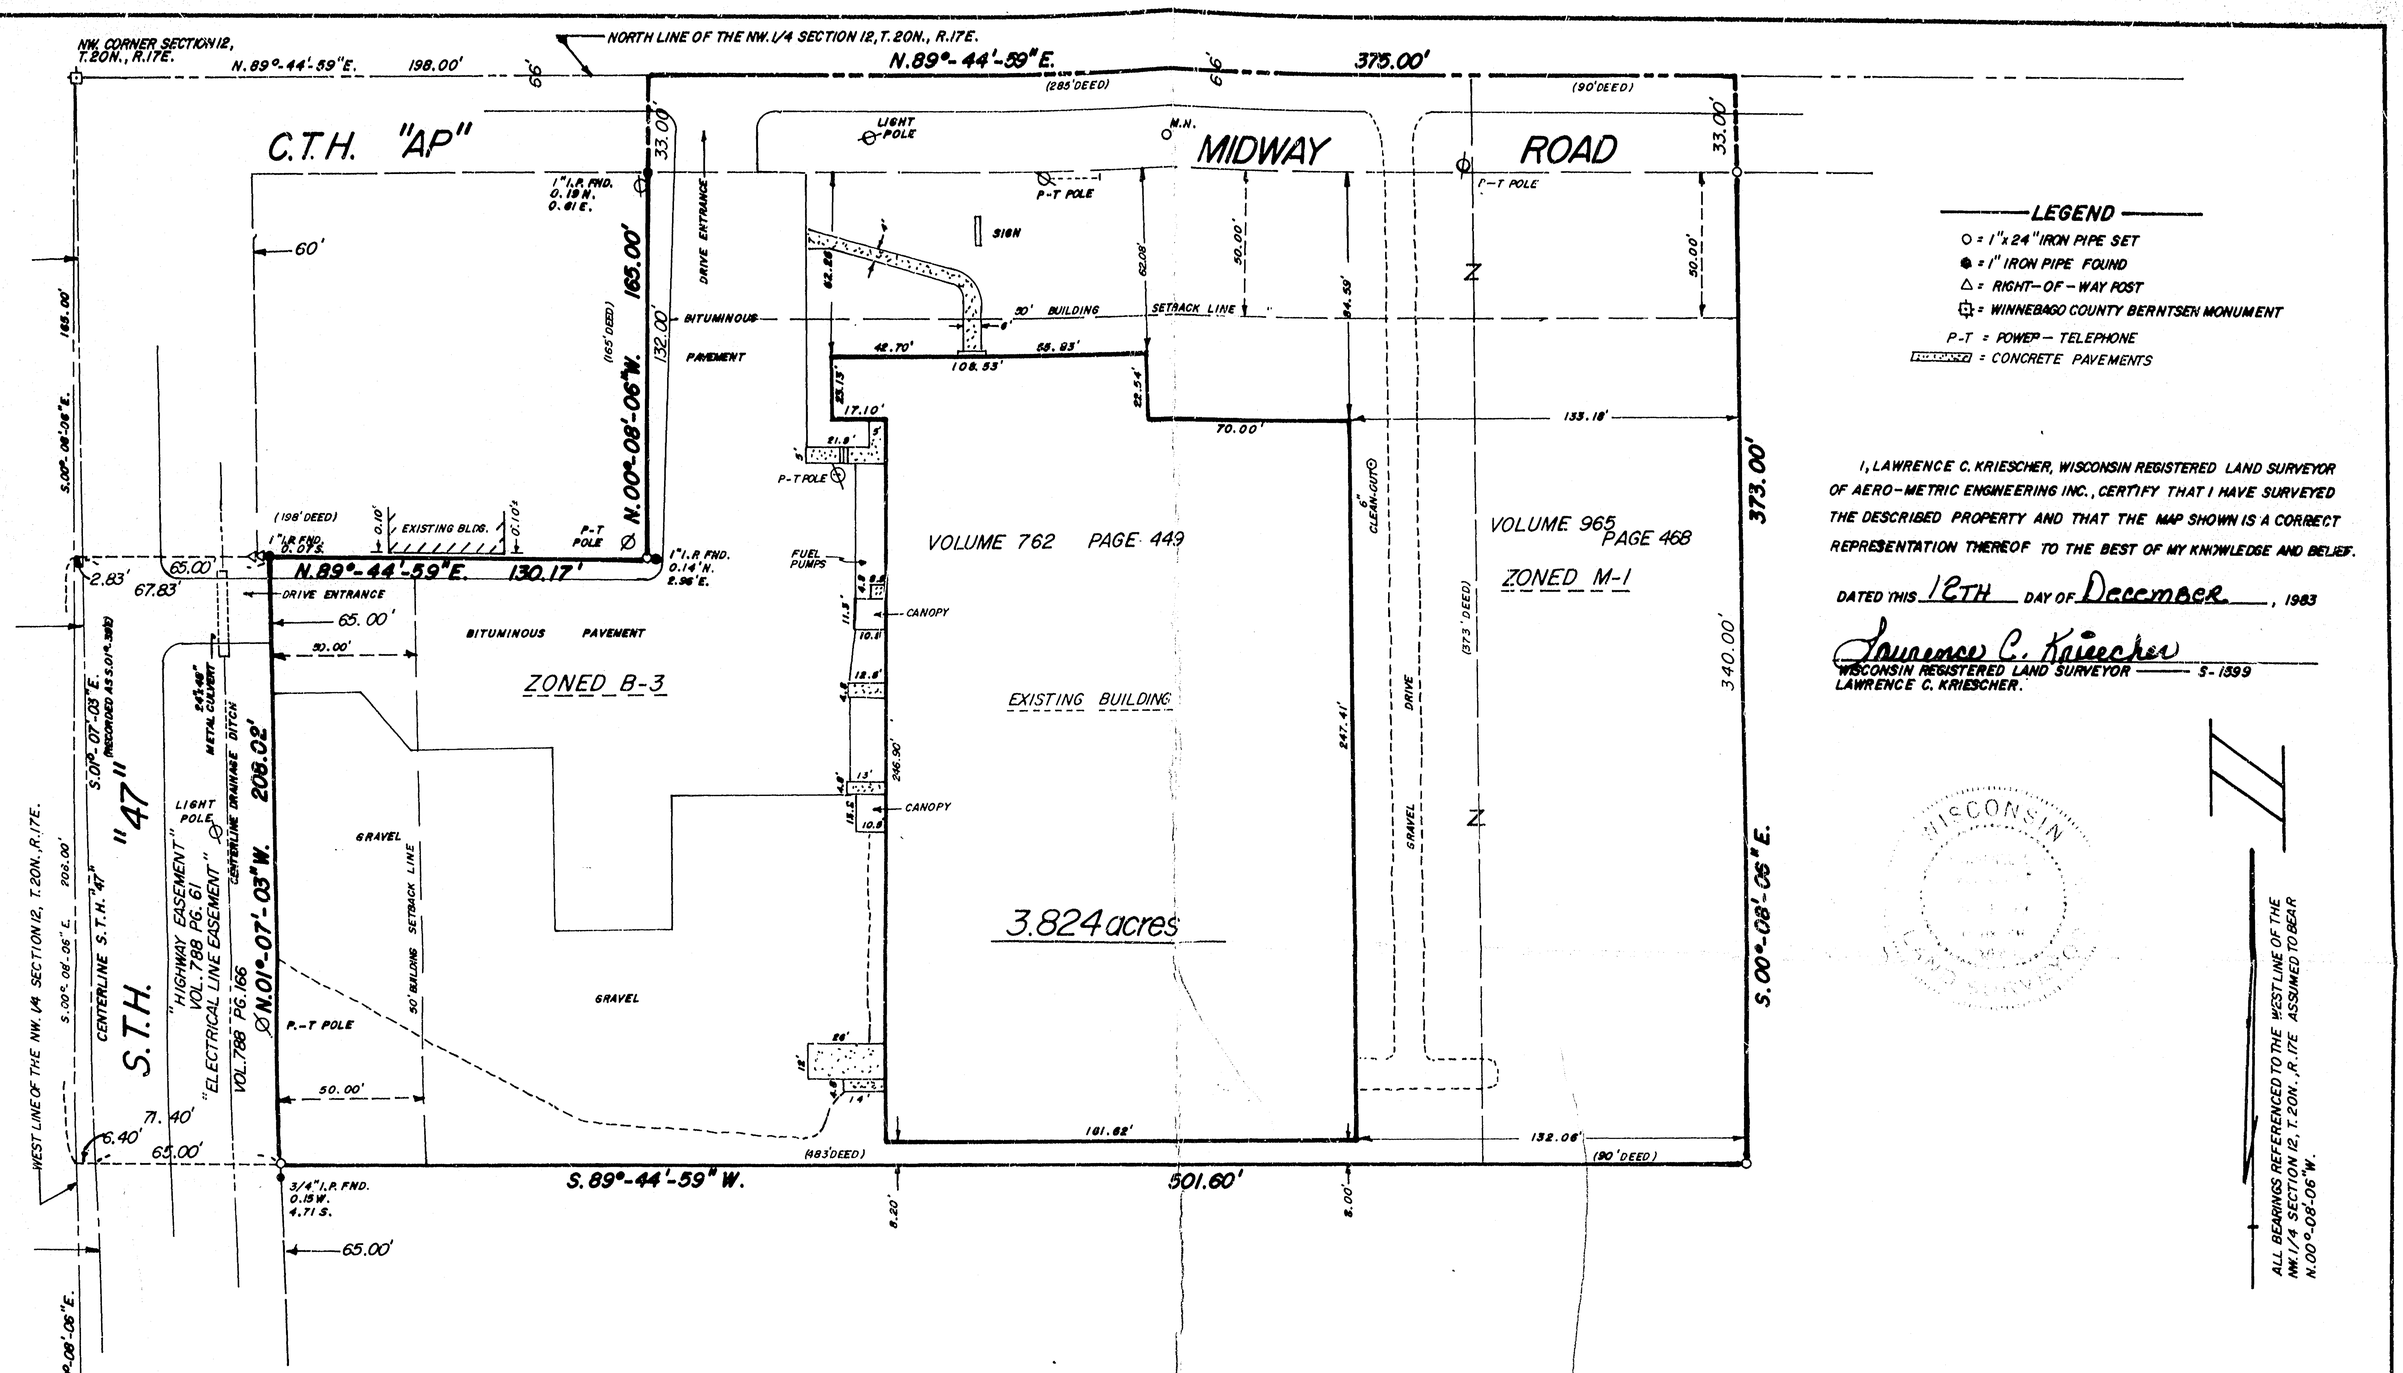

LEGEND

- ○ = 1" x 24" IRON PIPE SET
- ● = 1" IRON PIPE FOUND
- △ = RIGHT-OF-WAY POST
- ⊡ = WINNEBAGO COUNTY BERNTSEN MONUMENT
- P-T = POWER-TELEPHONE
- = CONCRETE PAVEMENTS

I, LAWRENCE C. KRIESCHER, WISCONSIN REGISTERED LAND SURVEYOR OF AERO-METRIC ENGINEERING INC., CERTIFY THAT I HAVE SURVEYED THE DESCRIBED PROPERTY AND THAT THE MAP SHOWN IS A CORRECT REPRESENTATION THEREOF TO THE BEST OF MY KNOWLEDGE AND BELIEF.

DATED THIS 12TH DAY OF December, 1983

Lawrence C. Kriescher

WISCONSIN REGISTERED LAND SURVEYOR — S-1399
LAWRENCE C. KRIESCHER.

WISCONSIN

ALL BEARINGS REFERENCED TO THE WEST LINE OF THE NW. 1/4 SECTION 12, T.20N., R.17E ASSUMED TO BEAR N.00°-08-06"W.

SCALE: 1" = 40'

0 40' 80' 120' 160' 200'

DESCRIPTION

A part of the Northwest Quarter (NW¼) of the Northwest Quarter (NW¼) of Section Twelve (12), Township Twenty (20) North, Range Seventeen (17) East, Town of Menasha, Winnebago County, Wisconsin containing 3.824 Acres of land and being described by: Commencing at the Northwest corner of said Section 12, thence N. 89°-44'-59" E. 198.00 feet along the North line of the NW¼ of said Section 12, to the true point of beginning; thence continue N. 89°-44'-59" E. 375.00 feet along the North line of the NW¼ of said Section 12; thence S. 00°-08'-06" E. 373.00 feet, parallel with the West line of the NW¼ of said Section 12; thence S. 89°-44'-59" W. 501.60 feet, parallel with the North line of the NW¼ of said Section 12 to a point on the East line of S.T.H. "47"; thence N. 01°-07'-03" W. 208.02 feet, along the East line of S.T.H. "47"; thence N. 89°-44'-59" E. 130.17 feet, parallel with the North line of the NW¼ of said Section 12; thence N. 00°-08'-06" W. 165.00 feet, parallel with the West line of the NW¼ of said Section 12 to the true point of beginning.

Subject to any restrictions, reservations, easements and rights of record.

AERO-METRIC ENGINEERING, INC.

1091 SOUTH WASHBURN STREET OSHKOSH, WISCONSIN 54901

DATE: 12-12-83 NOTEBOOK: 44 PAGE: 7-10 SCALE: 1" = 40'

SURVEY FOR POST CORPORATION OF A PART OF THE NW. 1/4 OF THE NW. 1/4 OF SECTION 12, T.20N., R.17E. TOWN OF MENASHA, WINNEBAGO COUNTY, WISCONSIN

D— 167

DESIGN PRODUCTS CO.

12-20-14 (1)