8711558
Tx:4530192

DOC# 1853079
NATALIE STROHMEYER
REGISTER OF DEEDS
WINNEBAGO COUNTY, WI
RECORDED ON:
06/01/2021 08:02 AM
RECORDING FEE: 30.00
PAGES: 3

CERTIFIED SURVEY MAP NO. 7769

BEING ALL OF LOTS 11 AND 12, BLOCK 14, PLAT OF THE TOWN OF MENASHA (TWO ADDITIONS), LOCATED IN THE SOUTHWEST 1/4 OF SECTION 15, TOWNSHIP 20 NORTH, RANGE 17 EAST, CITY OF MENASHA, WINNEBAGO COUNTY, WISCONSIN.

OWNERS OF RECORD:
BARBARA A. JAHNKE & JASON M. STOLL
TAX PARCEL NO:
720019600 & 720019700

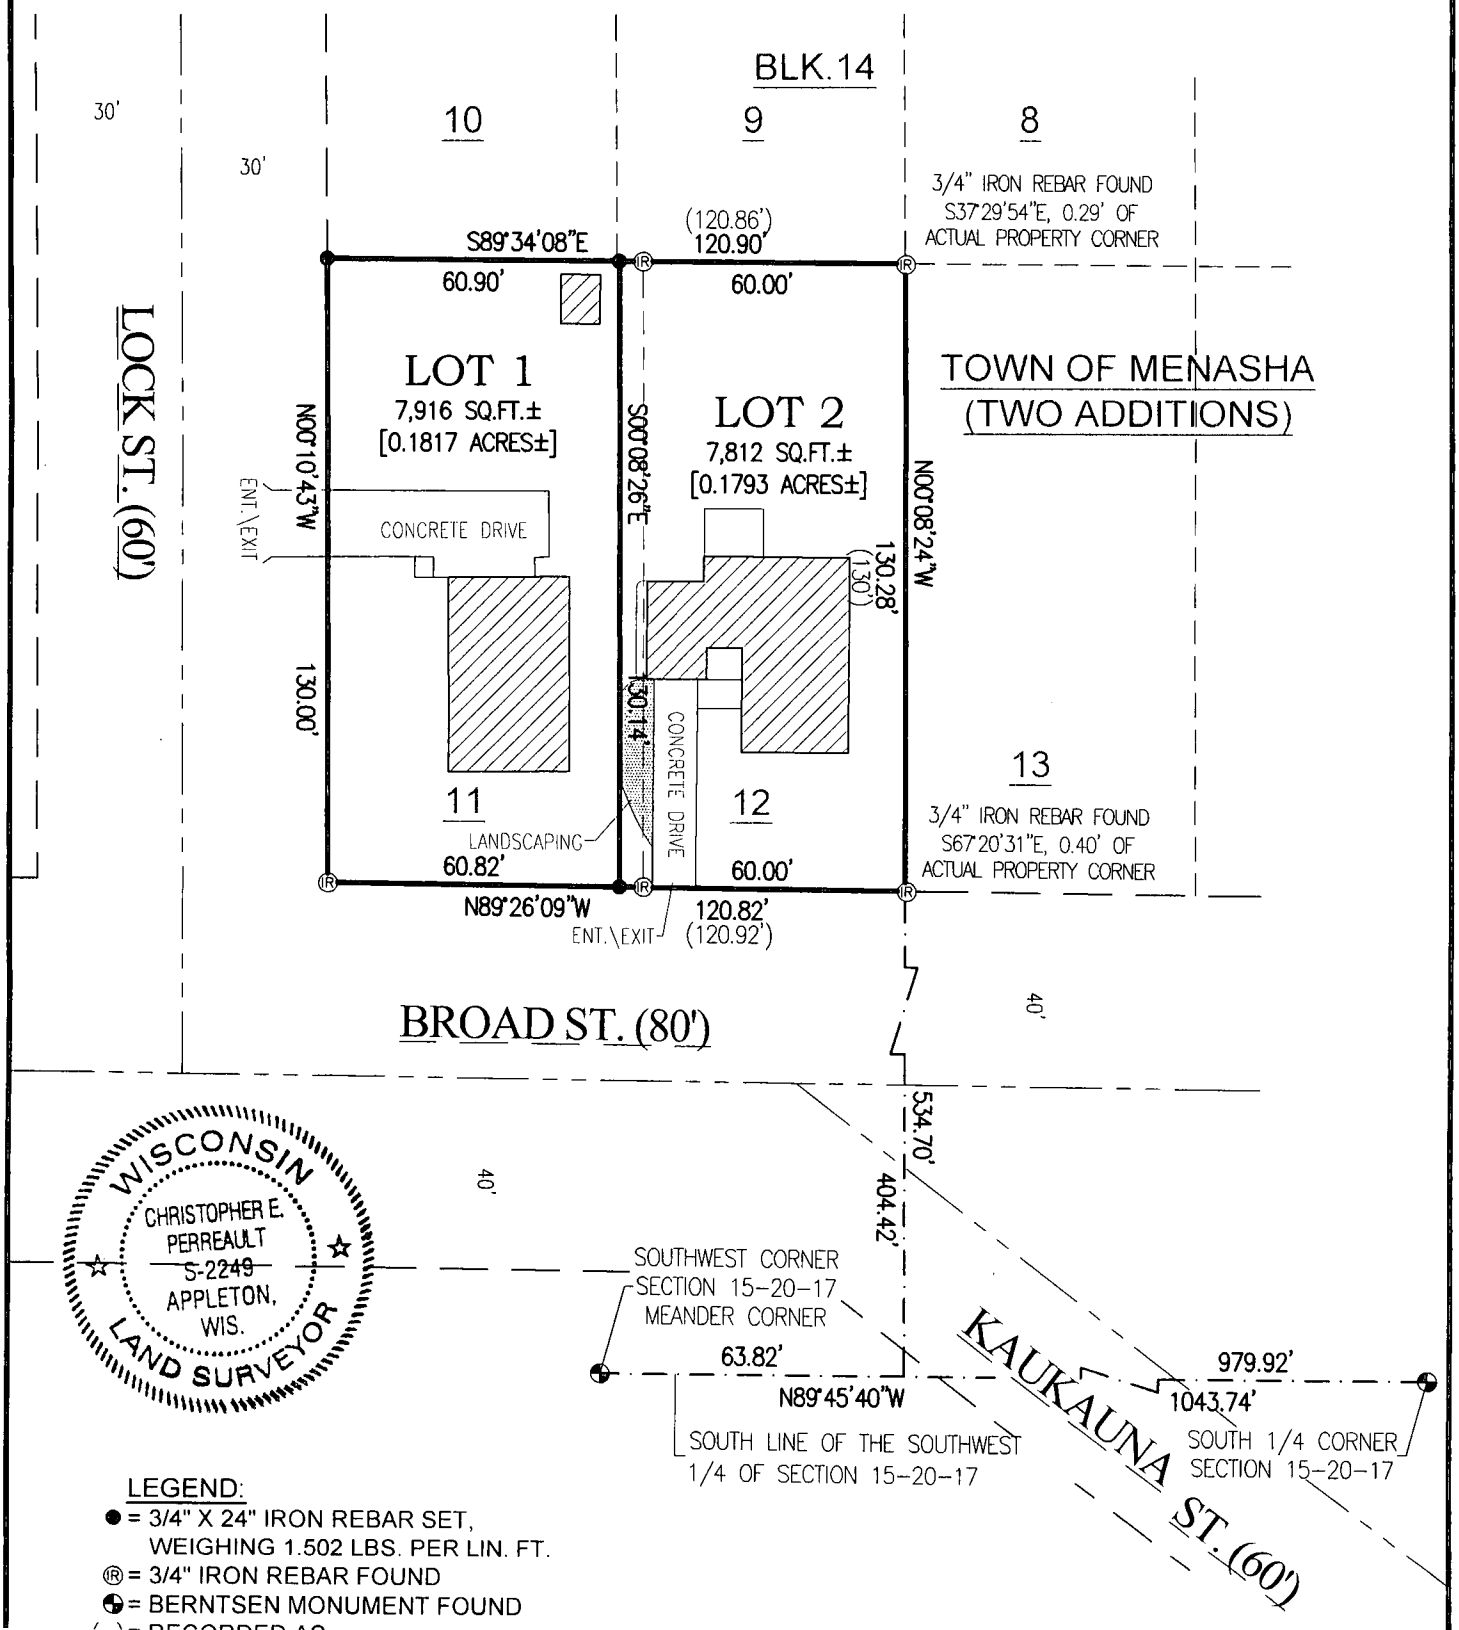

LEGEND:
● = 3/4" X 24" IRON REBAR SET, WEIGHING 1.502 LBS. PER LIN. FT.
Ⓡ = 3/4" IRON REBAR FOUND
⊕ = BERNTSEN MONUMENT FOUND
( ) = RECORDED AS