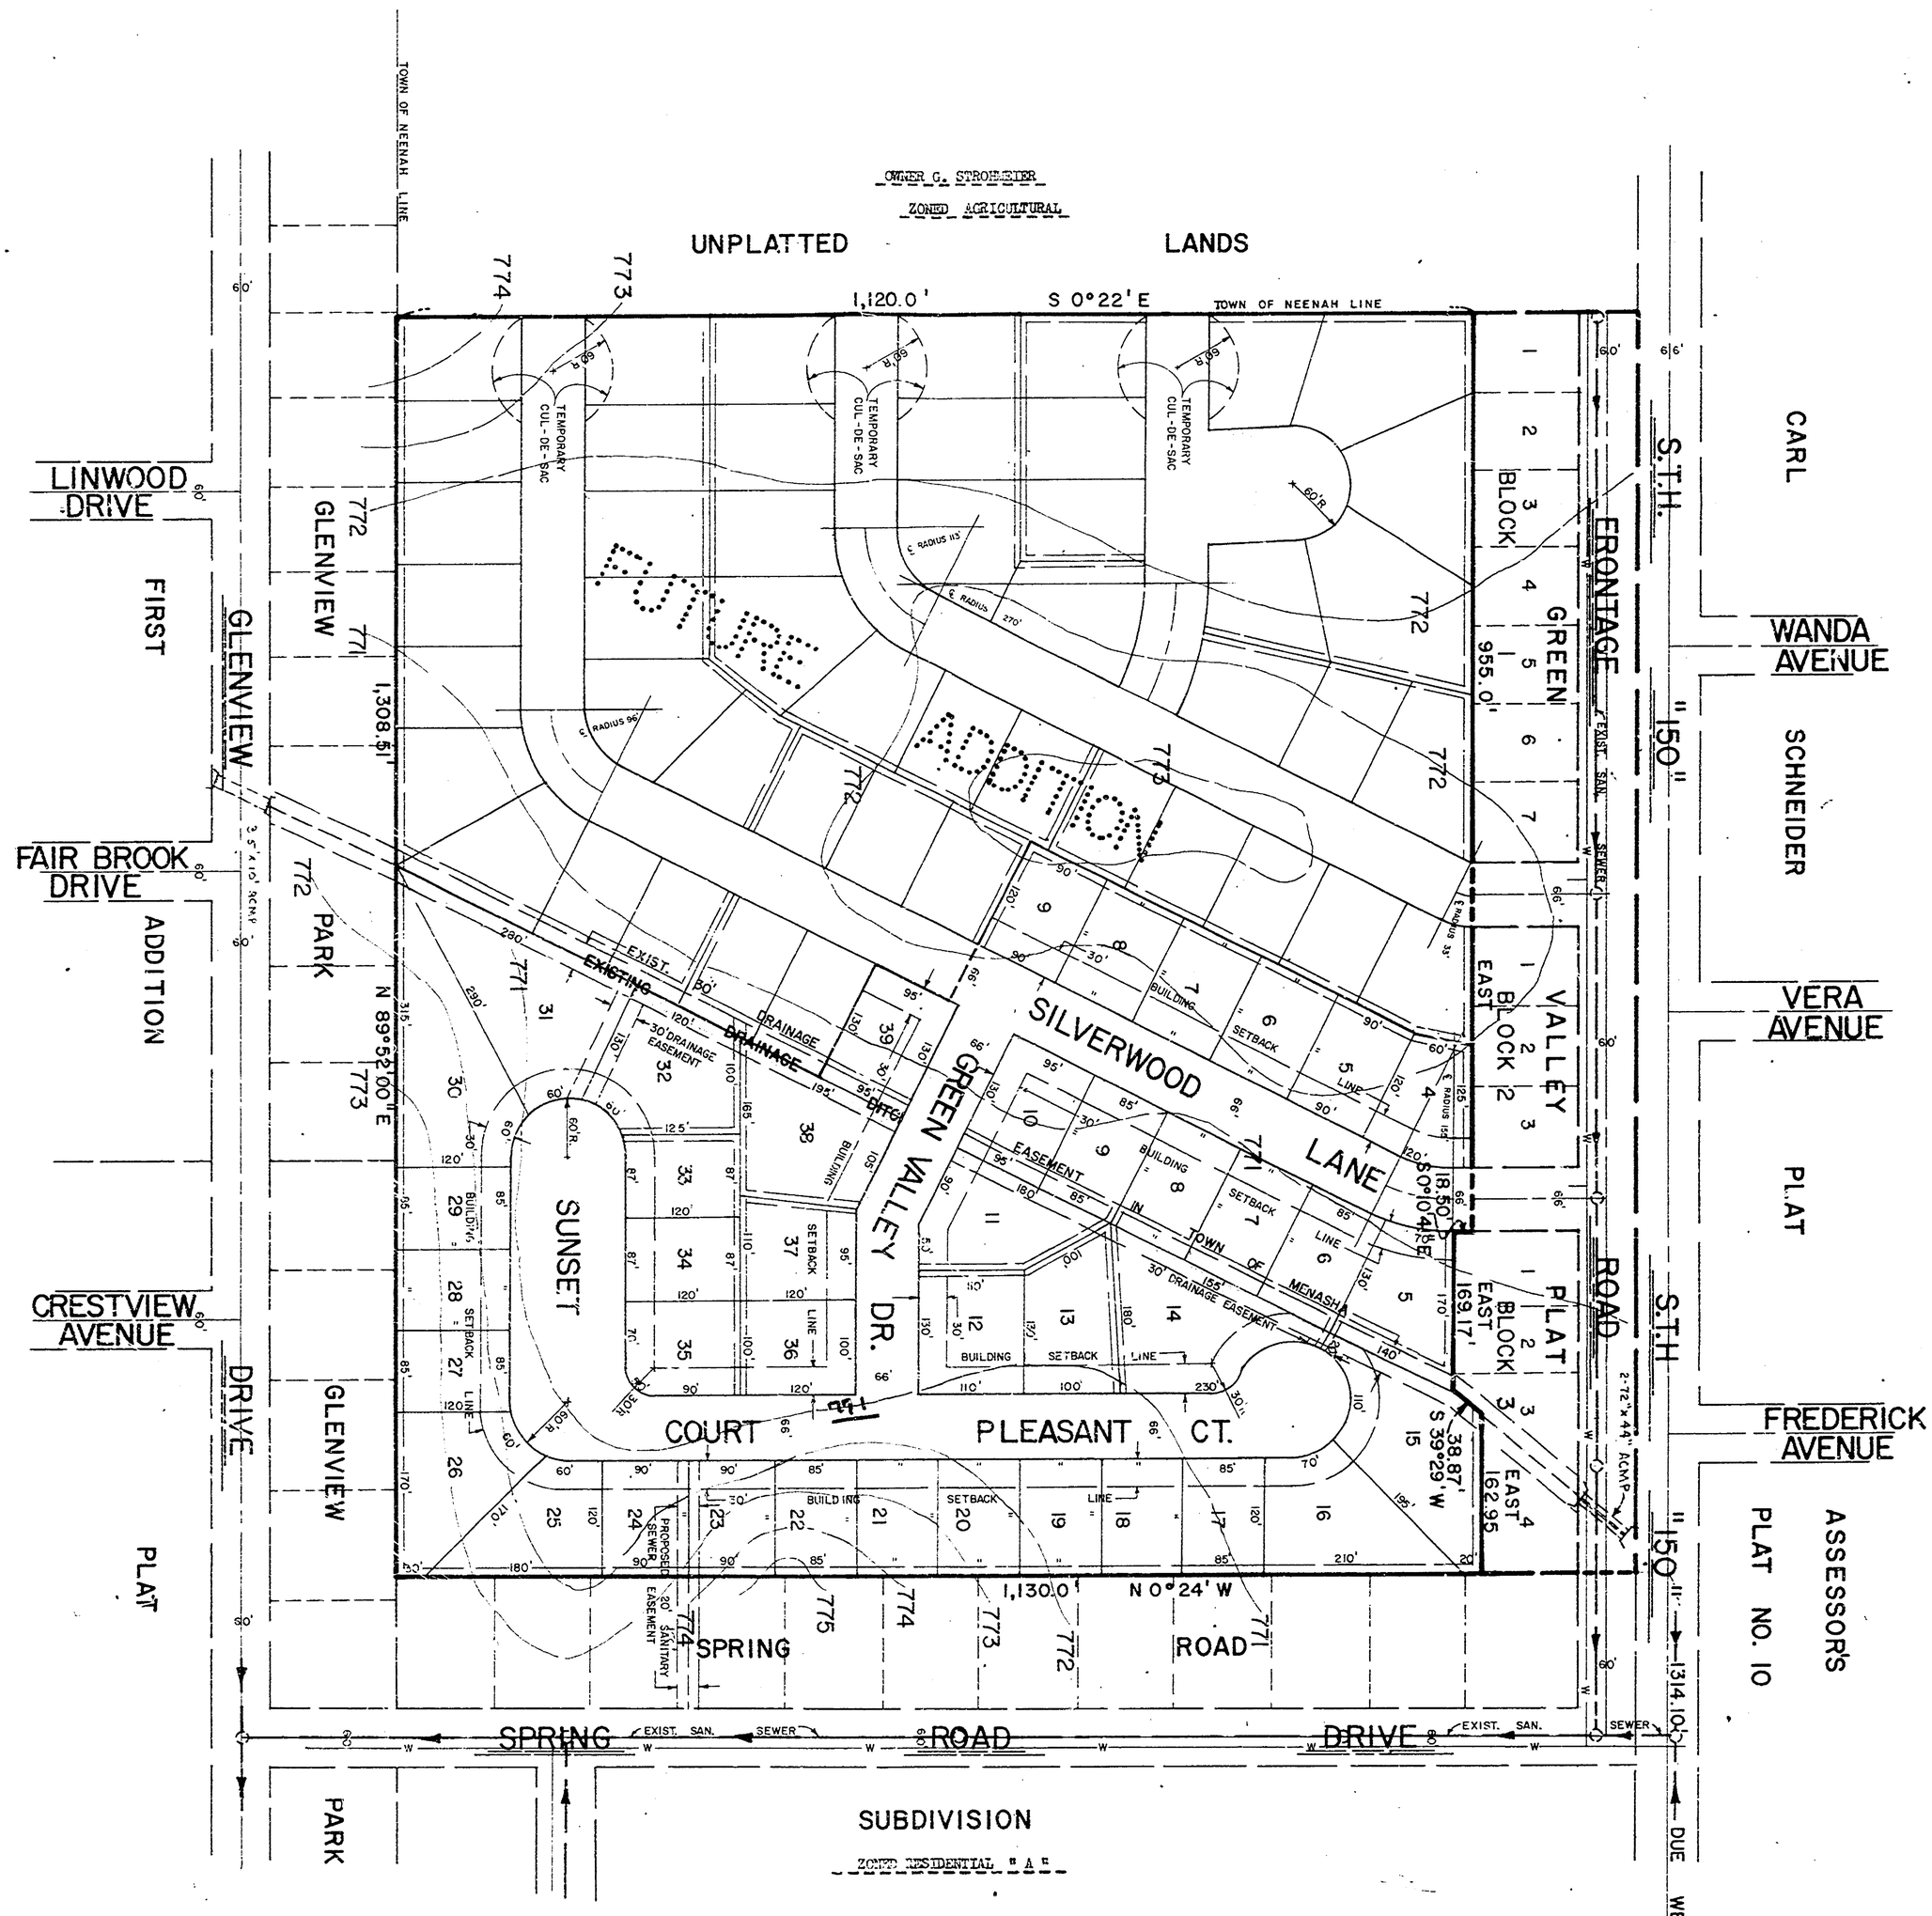

I Esther Walling, Clerk of the Town of Menasha, Winnebago County, Hereby certify that the Town Board has resolved that public sewer will be made available to the lots in the First Addition to Green Vally Plat before buildings are occupied and that private sewage facilities are prohibited.

AGENCIES HAVING AUTHORITY TO OBJECT

Director local and Regional Planning
Dept. of Local Affairs and Development
Winnebago County Planning Agency

APPROVING AUTHORITY

Town of Menasha
City of Neenah

OWNER

Green Valley Assoc.
301 Nicolet Blvd.
Neenah, Wis.

April 26, 1976

PRELIMINARY FIRST ADDITION TO GREEN VALLEY PLAT

THE NORTHWEST 1/4 OF SECTION 20, T20N, R17E,
TOWN OF MENASHA, WINNEBAGO COUNTY, WIS.

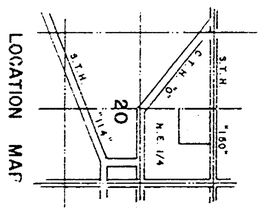

20-20-17

DESIGNED: D.D.E., M.E.K.		REVISIONS	MEMASHA, WISCONSIN	EST. 1909
DRAWN: M.E.K., K.H.				ENGINEERS ARCHITECTS
CHECKED: D.D.E.				McMAHON ASSOCIATES INC.
SCALE: 1" = 100'				
DATE APRIL 26, 1976				
OF SHEETS				
FILE NO.				