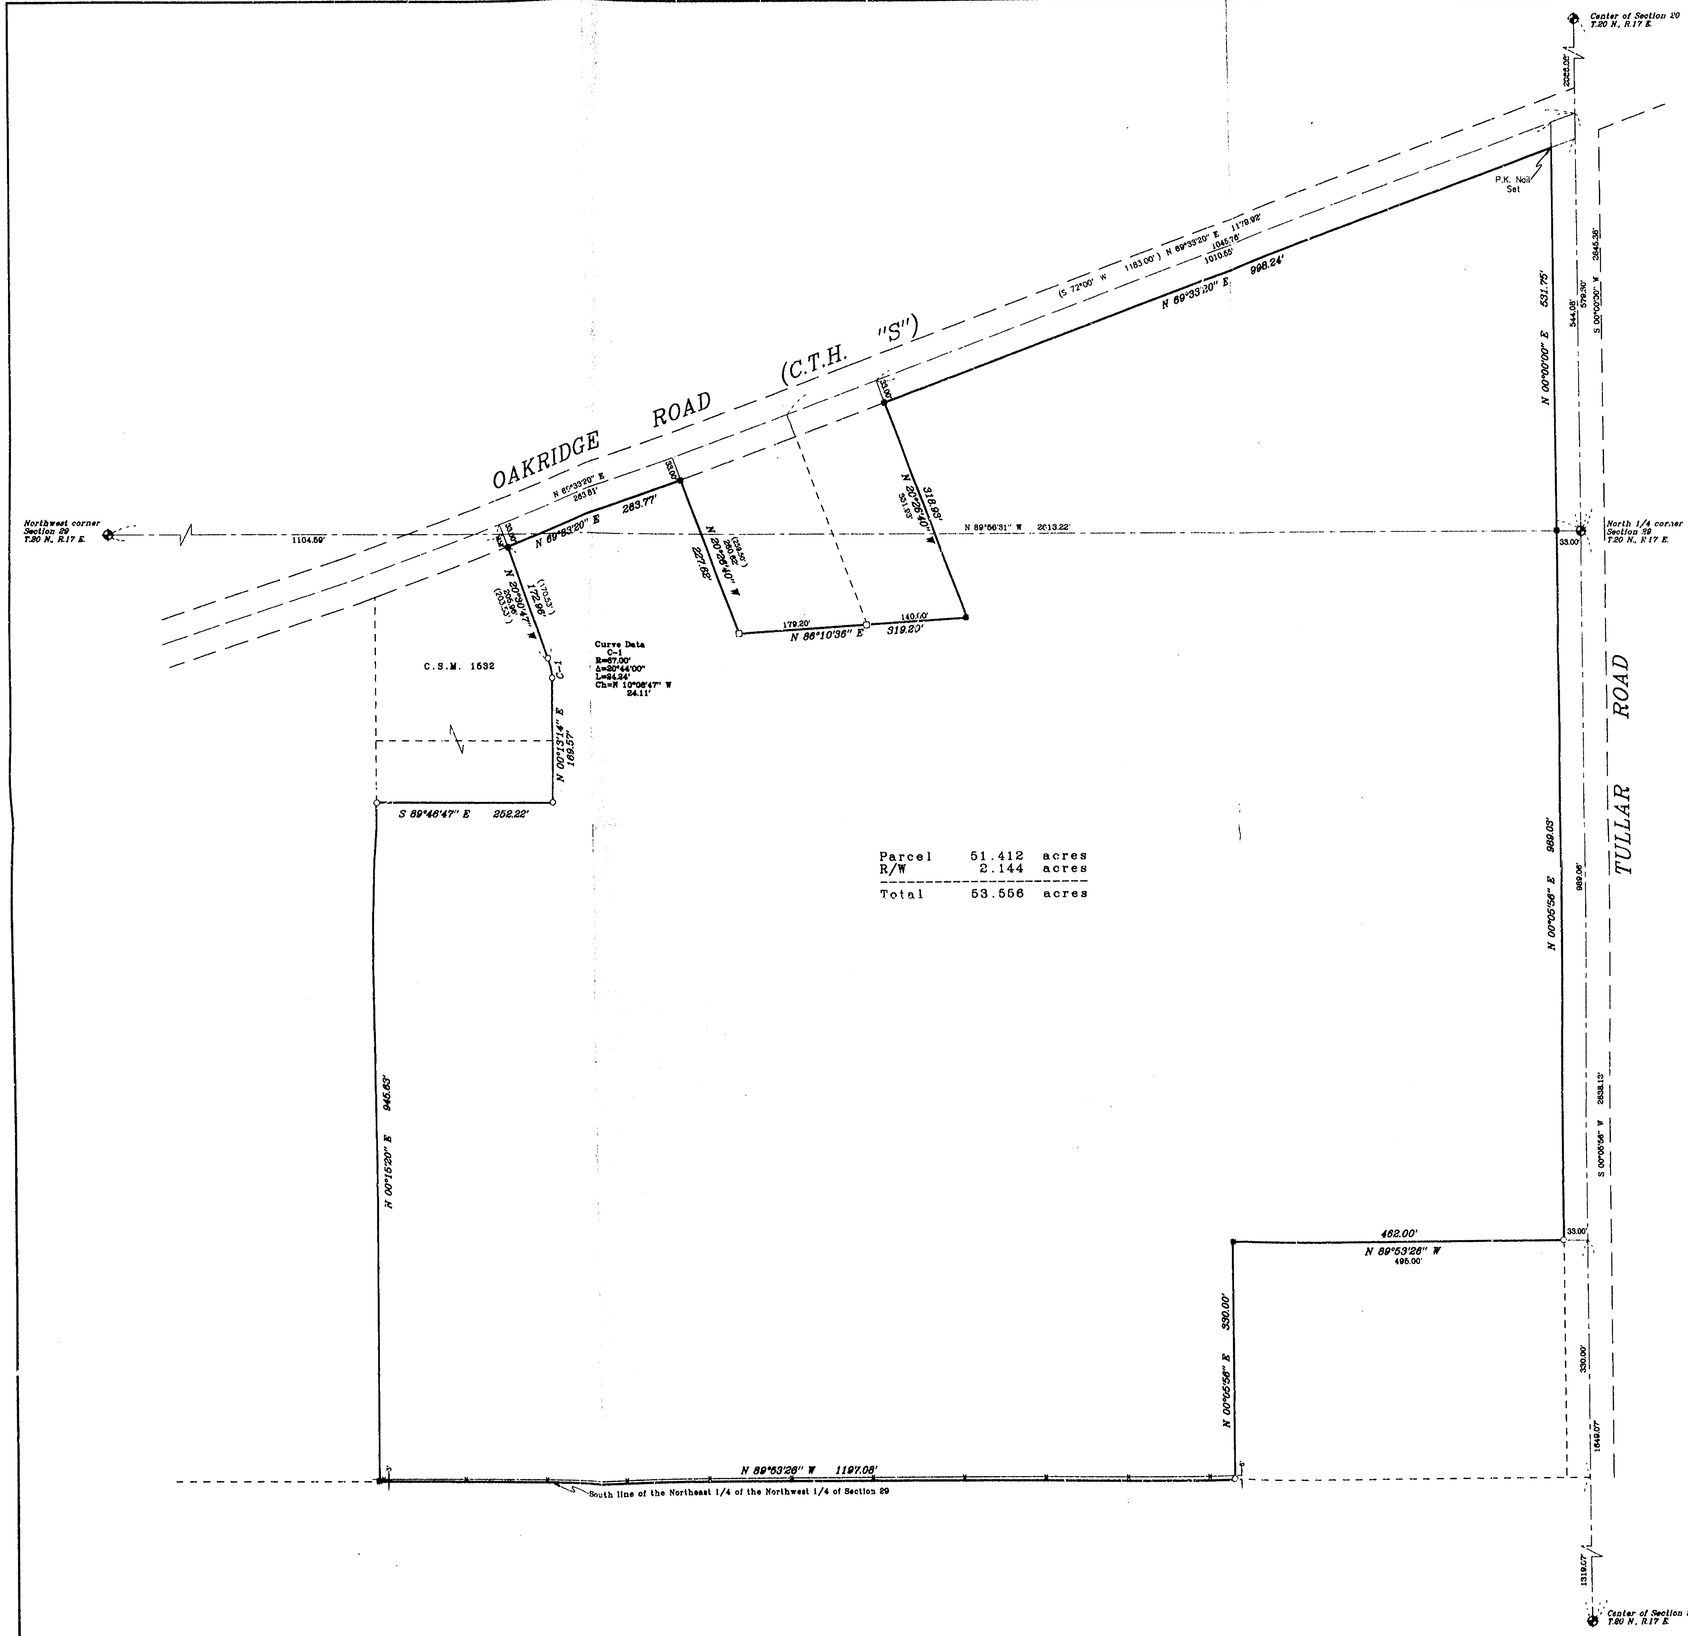

Parcel 51.412 acres
R/W 2.144 acres
Total 53.556 acres

Bearings are referenced to the East line of the Northwest 1/4 of Section 29, assumed to bear S 00°05'56" W

SURVEYOR'S CERTIFICATE:

I, Gary A. Zahringer hereby certify that I have surveyed this property and this map is a true representation thereof and shows the size and location of the property's exterior boundaries, the location of all visible structures thereon, fences, apparent easements and roadways and visible encroachments, if any. This survey is made for the exclusive use of the present owner of the property, and also those who purchase, mortgage or guarantee the title thereto within one (1) year from date hereof: and as to them I hereby certify that said survey and map were made in accordance with acceptable Professional Standards and that the information contained thereon is, to the best of my knowledge, information and belief a true and accurate representation thereof.

March 28, 1995 Gary A. Zahringer
Date Gary A. Zahringer, Wisconsin Registered Land Surveyor, S-2098

LEGEND

- ■ 1" x 24" IRON PIPE SET
- ▲ 1-1/4" x 30" REBAR SET
- × CHISELED "X" SET
- ○ 3/4" REBAR FOUND
- □ 1" IRON PIPE FOUND
- △ 1-1/4" REBAR FOUND
- ■ 2" IRON PIPE FOUND
- ⊗ CHISELED "X" FOUND
- ⊕ GOVERNMENT CORNER
- ×—× FENCE LINE
- ( ) RECORDED AS

Martenson & Eisele, Inc.
Consulting Engineering & Land Surveying
1919 American Court
Neenah, WI 54956 Ph.(414)731-0381

WISCONSIN GARY A. ZAHRINGER S-2098 STOCKBRIDGE WIS. REGISTERED LAND SURVEYOR

DRAWN BY	CHECKED	APPROVED
M.A.S.		

NO.	DATE	REVISION

PLAT OF SURVEY

Part of the Southwest 1/4 of the Southwest 1/4 and part of the Southeast 1/4 of the Southwest 1/4 of Section 20, and part of the Northwest 1/4 of the Northwest 1/4 and part of the Northeast 1/4 of the Northwest 1/4 of Section 29, all being in Town 20 North, Range 17 East, Town of Neenah, Winnebago County, Wisconsin.

Survey for: Judy Grimes

FIELD BK.	PAGE
SCALE 1"=100'	DATE
COMP. FILE ps265043d1	

DRAWING NO. 265-043 D 1

Sec 29 T20 R17