FLOOD PLAIN SURVEY

PART OF FRACTIONAL LOT 1, OF SECTION 22, TOWNSHIP 20 NORTH, RANGE 17 EAST, IN THE THIRD WARD, CITY OF MENASHA, WINNEBAGO COUNTY, WISCONSIN

SCALE: 1" = 50'
BEARINGS REFERENCED TO CENTERLINE OF LAKE ROAD RECORDED TO BEAR N 38°53'00" E

SURVEY FOR:
BRIAN DUNSRII
1197 SKYVIEW DR.
NEENAH, WI 54956

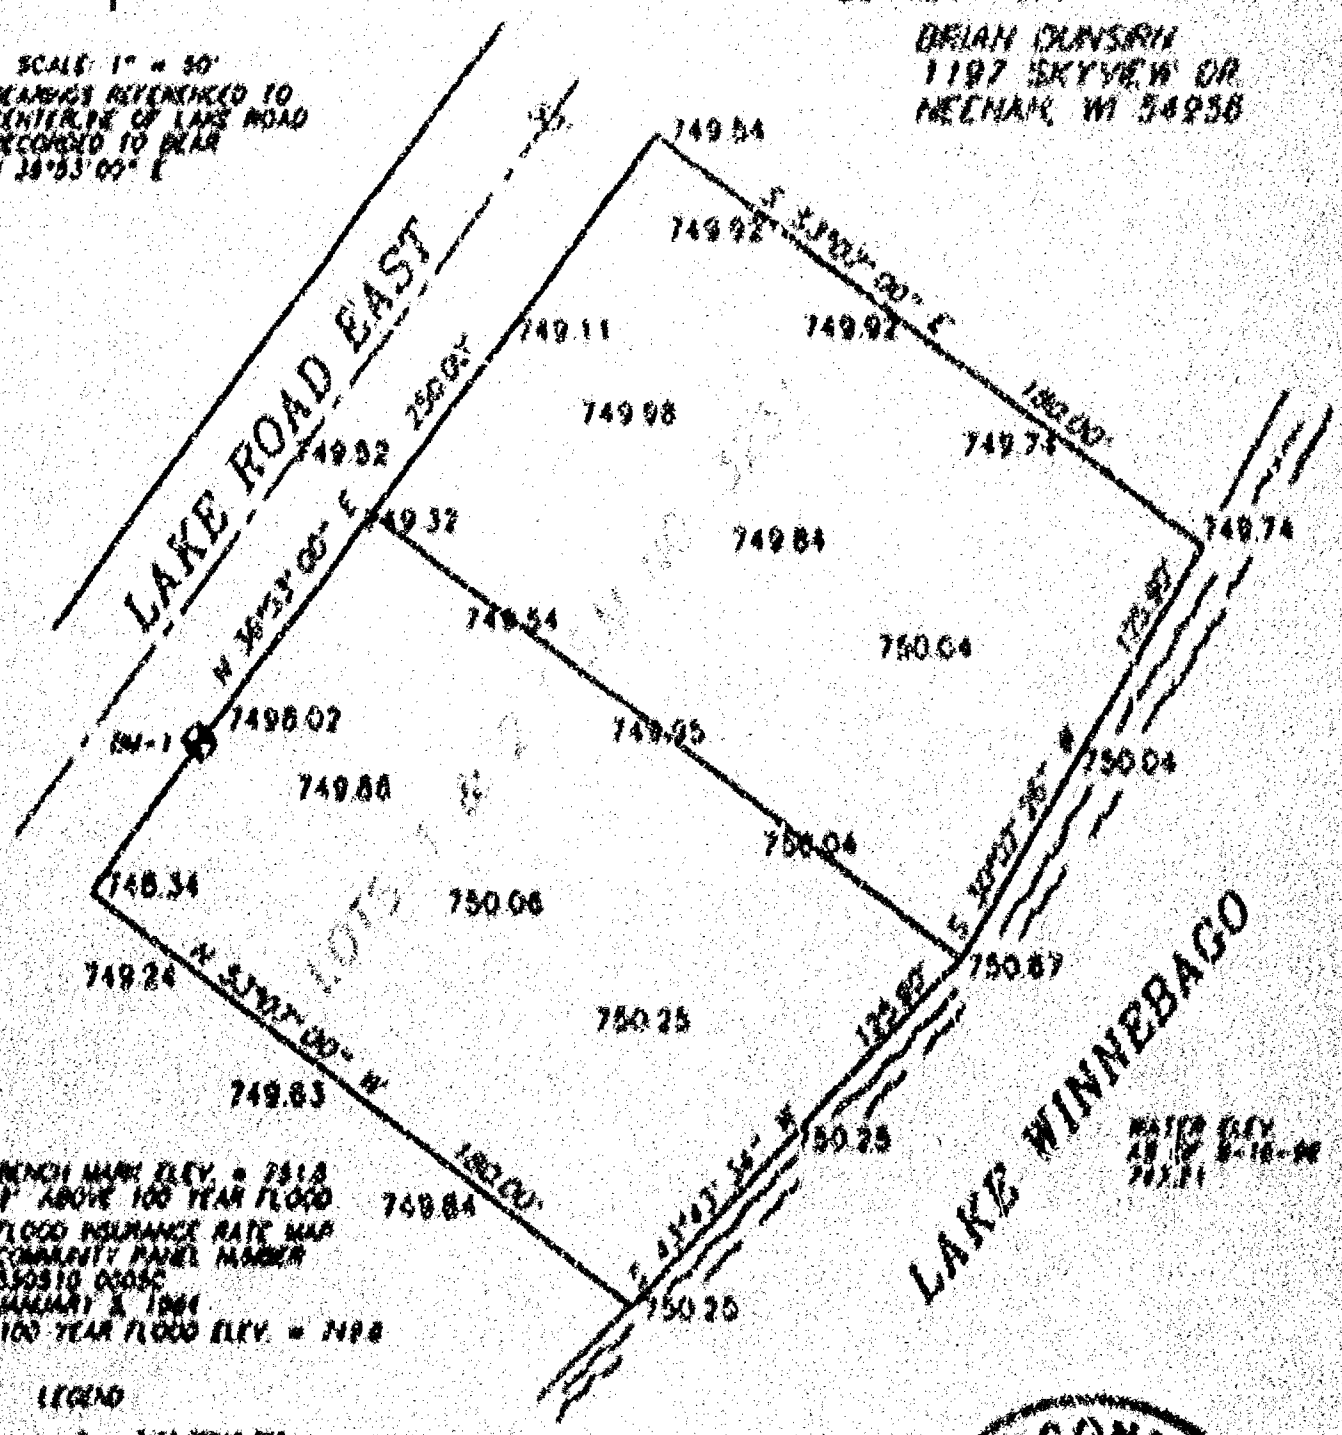

BENCH MARK ELEV. = 751.8
1' ABOVE 100 YEAR FLOOD
FLOOD INSURANCE RATE MAP
COMMUNITY PANEL NUMBER
550510 0005C
JANUARY 2, 1981
100 YEAR FLOOD ELEV. = 749.8

BATCH ELEV.
AS OF 8-16-96
751.31

LEGEND

- ● 3/4" REBAR SET
- ○ 1" IRON PIPE SET
- ▲ 1-1/4" REBAR SET
- ✕ CHISELED "X" SET
- ◆ 3/4" REBAR FOUND
- ■ 1" IRON PIPE FOUND
- ▲ 1-1/4" REBAR FOUND
- ■ 1" IRON PIPE FOUND
- ○ CHISELED "X" FOUND
- ⊕ SECTION CORNER
- FENCE
- ( ) RECORDED AS

WISCONSIN
CORNELIO A. MICHAELS
S-2734
APPLETON, WI
LAND SURVEYOR

8-28-96

Martenson & Eisele, Inc.
CONSULTING ENGINEERS & LAND SURVEYORS
1319 AMERICAN COURT
NEENAH, WI 54956
PHONE (414)-751-0381

PROJECT NO. 96-1034
FIELD BOOK 121 PAGE 14
DESK
FILE
DRAWN BY CAM