520243

FLOOD PLAIN SURVEY

DESCRIPTION:
SHOWING THOSE LANDS DESCRIBED IN VOLUME 34 PAGE 443, BEING PART OF FRACTIONAL LOT ONE (1), SECTION 23, TOWNSHIP 20 NORTH, RANGE 17 EAST, THIRD WARD, CITY OF MENASHA, WINNEBAGO COUNTY, WISCONSIN.

WATER ELEVATION:
MAY 24, 1993= 748.82

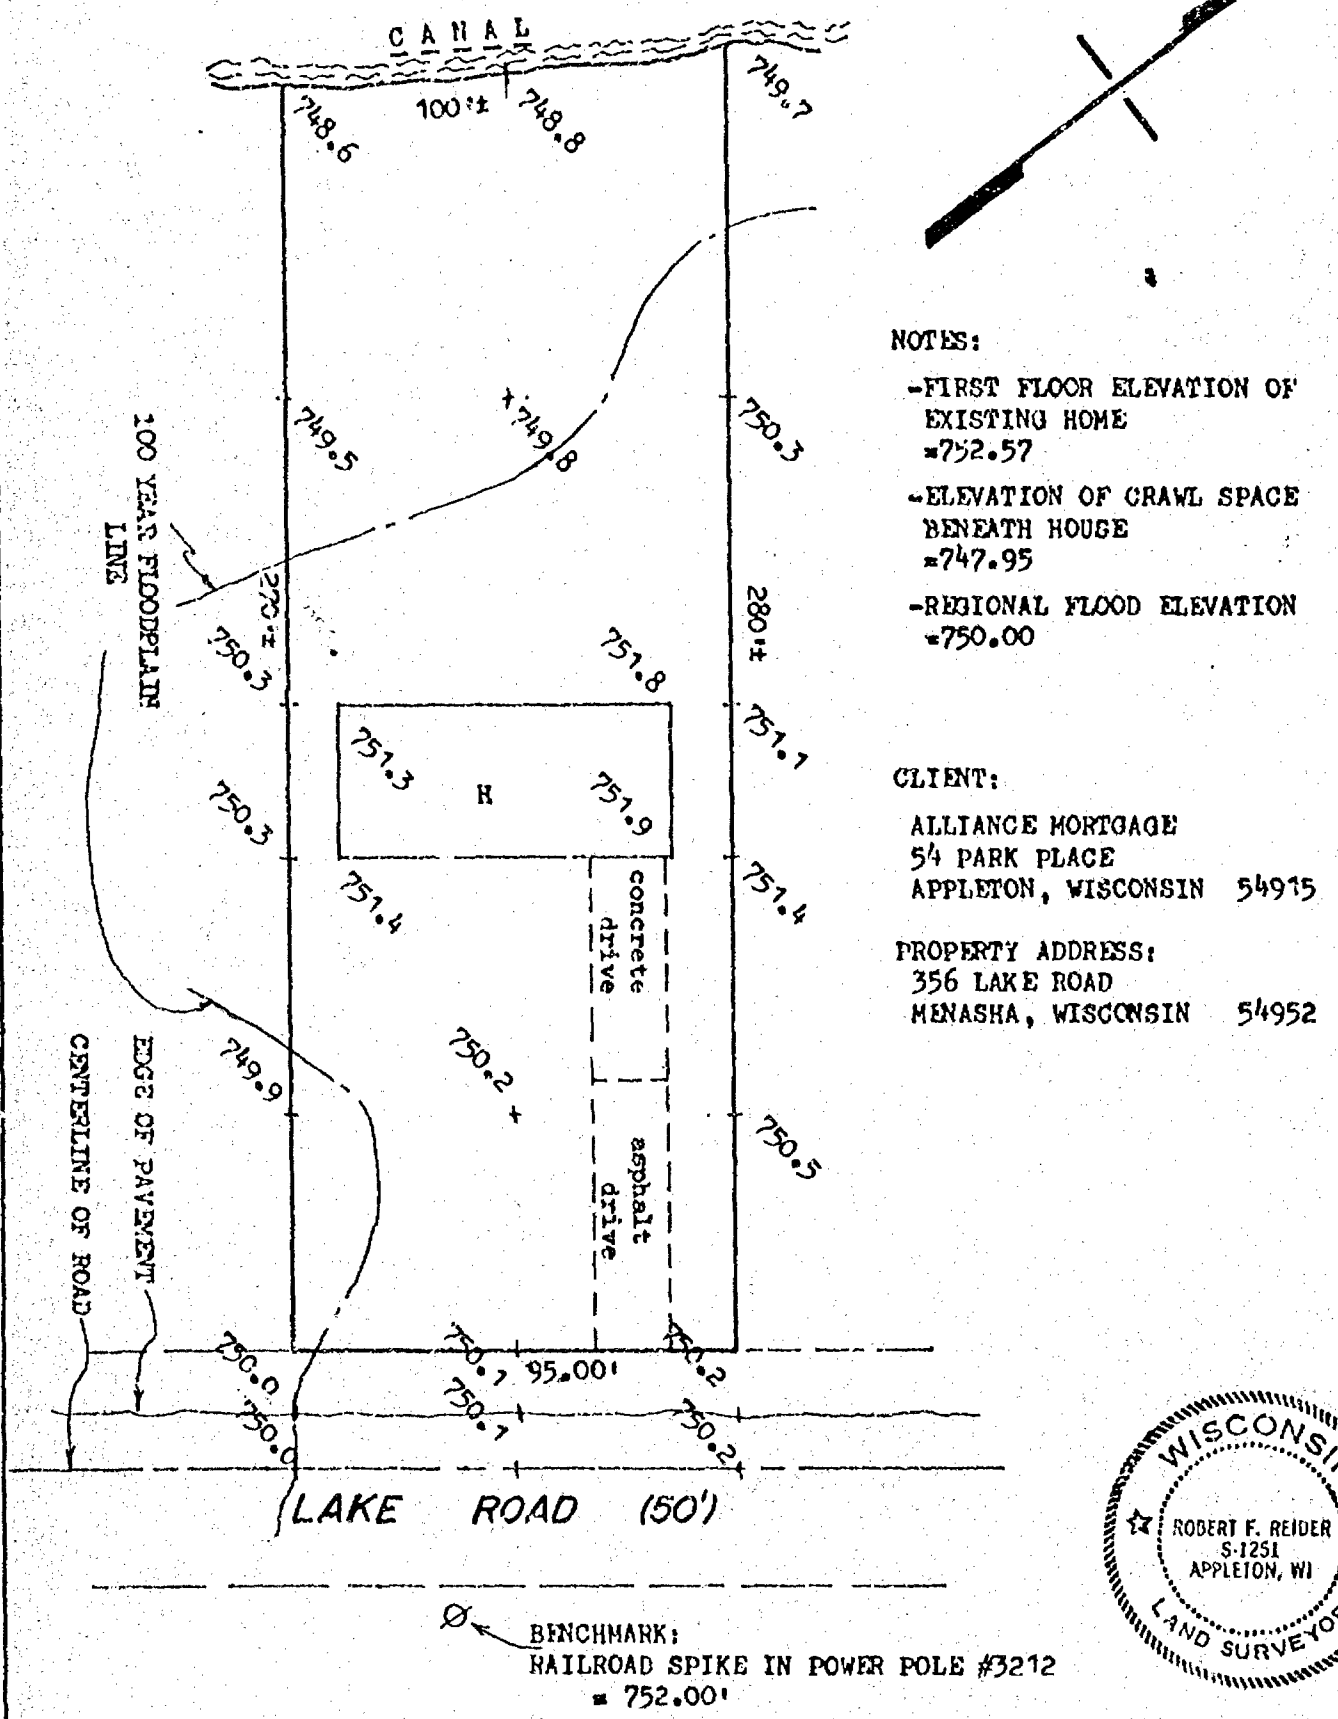

NOTES:

- FIRST FLOOR ELEVATION OF EXISTING HOME =752.57
- ELEVATION OF CRAWL SPACE BENEATH HOUSE =747.95
- REGIONAL FLOOD ELEVATION =750.00

CLIENT:
ALLIANCE MORTGAGE
54 PARK PLACE
APPLETON, WISCONSIN 54915

PROPERTY ADDRESS:
356 LAKE ROAD
MENASHA, WISCONSIN 54952

WISCONSIN
ROBERT F. REIDER
S-1251
APPLETON, WI
LAND SURVEYOR

Ø BENCHMARK:
RAILROAD SPIKE IN POWER POLE #3212
= 752.00'

Robert F. Reider 5-25-93
ROBERT F. REIDER, RLS-1251 DATED

CAROW LAND SURVEYING CO., INC.
1837 W. WISCONSIN AVE., P.O. BOX 1297
APPLETON, WISCONSIN 54912-1297
PHONE 414-731-4168 FAX 731-5673

SCALE	1"=40'
DRAWN BY	cp-jc KJO
PROJECT NO.	A835.232-93