
Plat of Survey

Lot 1 of Certified Survey Map 2155, being all of Lot 3 and part of Lot 4 of Block 3 of Bassett's Third Addition to the City of Neenah, City of Neenah, Winnebago County, Wisconsin

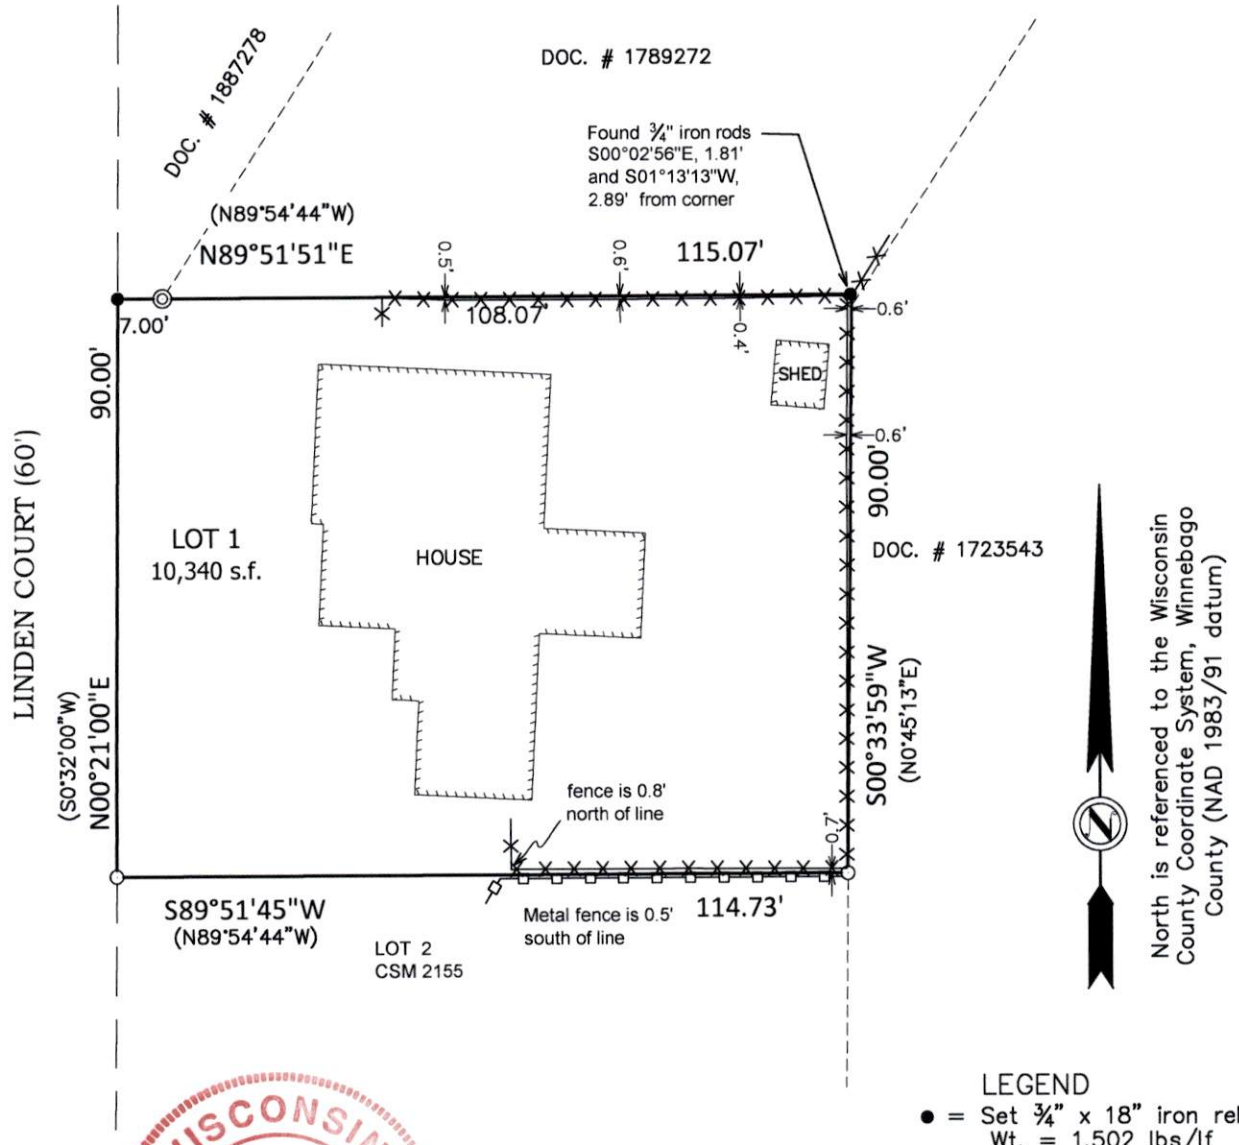

LEGEND

- ● = Set ¾" x 18" iron rebar Wt. = 1.502 lbs/lf
- ○ = Found ¾" iron rod
- ◎ = Found 1" o.d. iron pipe
- -x-x-x- = 6' Wooden Fence
- -□-□-□- = 6' Metal Fence
- ( ) = Recorded as

SCALE: 1"=30'

0 10 20 30 60

WISCONSIN
DAVID HEBERT S-2312 APPLETON WI
LAND SURVEYOR

I, David Hebert, Professional Land Surveyor, do hereby certify that this plat of survey complies with Chapter A–E 7 and is correct to the best of my knowledge and belief.

Revised 8-20-26

Hebert Associates, Inc.
Land Surveying
1110 W. Wisconsin Ave.
Appleton, WI 54914
920-734-8373
Fax: 920-734-3968

FOR:
Christine Lenschow
218 Linden Court
Neenah, WI. 54956

DATE:	7-16-26
DRAFTED BY:	A.S.
SCALE:	1"=30'
DRAWING NUMBER:	26040A01