PLAT OF SURVEY

THE EAST LINE OF LOT 2 OF BLOCK 10 IN SHERRYTOWN, IN THE SECOND WARD, CITY OF NEENAH, PALMER'S MAP, AND NOW IN THE FOURTH WARD, CITY OF NEENAH, WINNEBAGO COUNTY, WISCONSIN

N
W E
S

NORTH IS REFERENCED TO THE SOUTH RIGHT-OF-WAY LINE OF CAROLINE STREET ASSUMED TO BEAR S 90°00'00" E

0 40 80 120

SURVEYORS CERTIFICATE:
I CRAIG LOCY, REGISTERED LAND SURVEYOR, DO HEREBY CERTIFY THAT THE ABOVE DESCRIBED PROPERTY WAS SURVEYED AND MAPPED IN ACCORDANCE WITH AE-7 OF WISCONSIN ADMINISTRATIVE CODE AND IS CORRECT TO THE BEST OF MY KNOWLEDGE AND BELIEF. PROPERTY IS SUBJECT TO ALL EASEMENTS AND RESTRICTIONS OF RECORD.

Craig Locy 5/22/14
CRAIG LOCY #2940

WISCONSIN
CRAIG LOCY S-2940 GREENVILLE WIS
LAND SURVEYOR

CRL LAND SURVEYING
920.422.2829
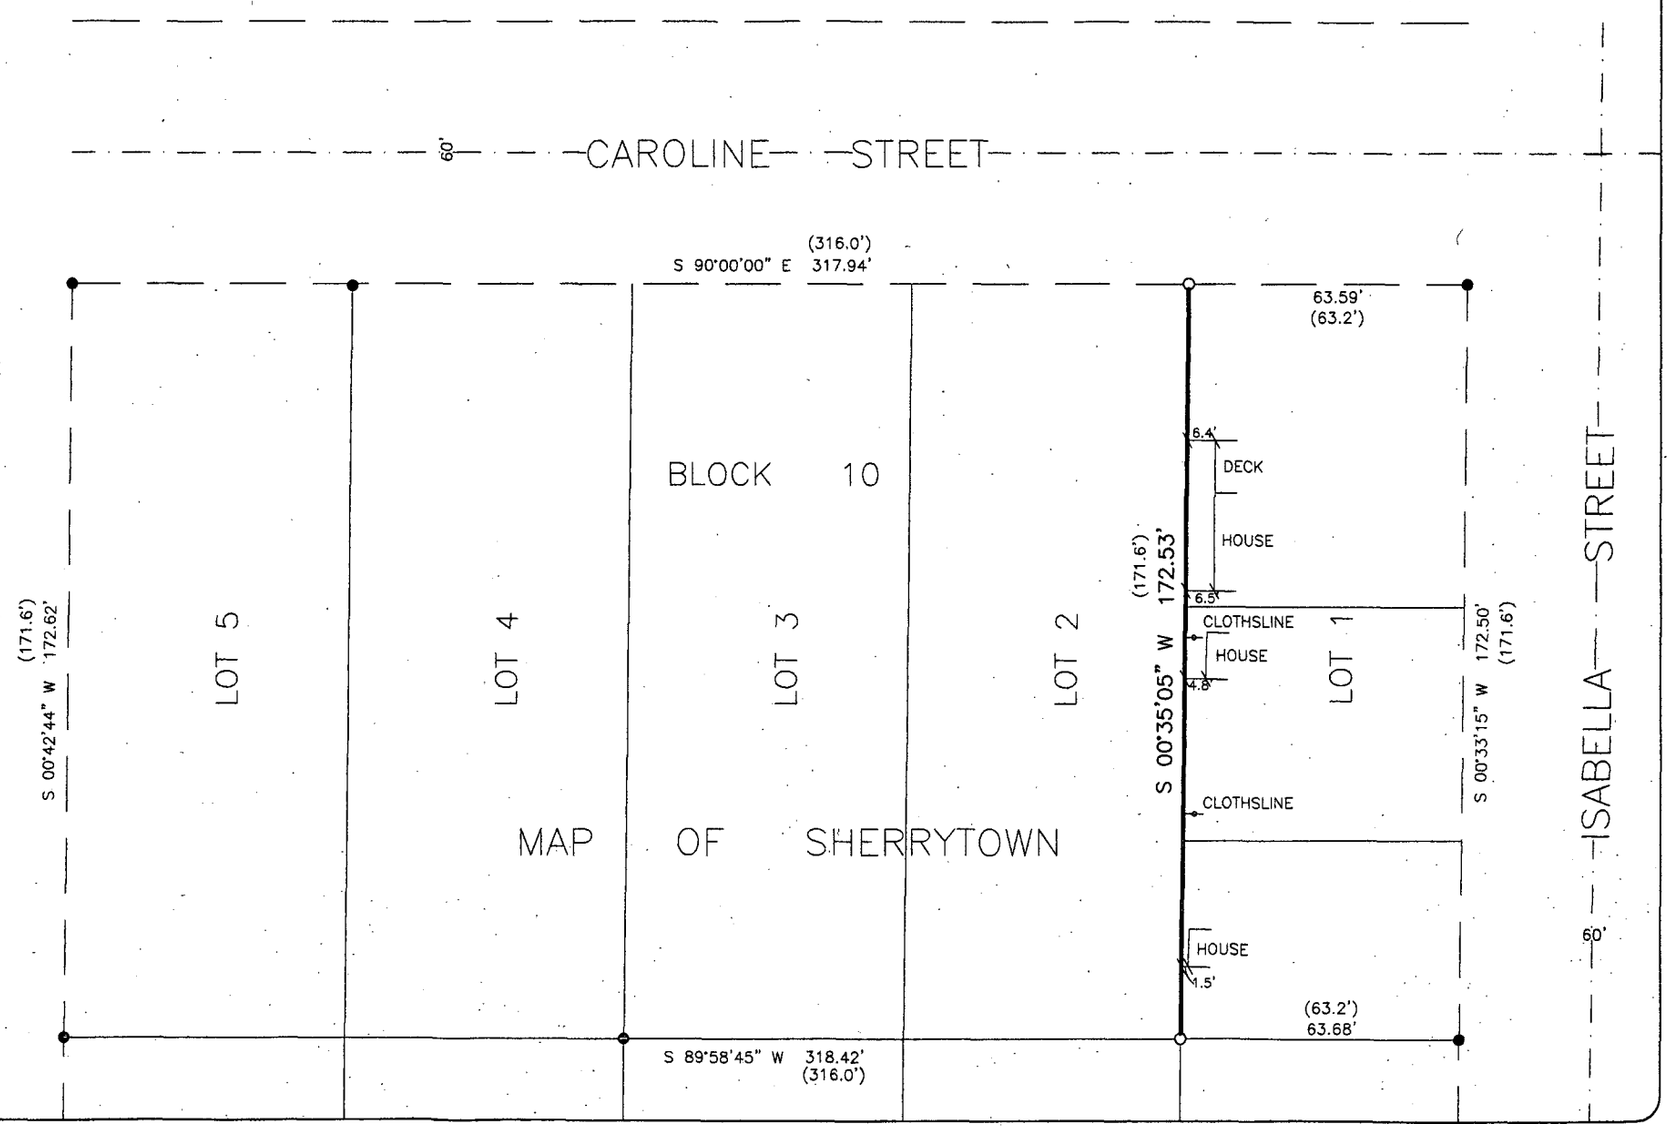
LEGEND
○ 3/4" REBAR SET
● 3/4" REBAR FOUND