A PART OF LOT 1 OF CERTIFIED SURVEY MAP No. 5067 AS RECORDED IN VOLUME 1 OF MAPS ON PAGE 5067 AS DOCUMENT No. 1192789, BEING A PART OF THE SOUTHEAST 1/4 OF THE SOUTHWEST 1/4 AND PART OF THE NORTHEAST 1/4 OF THE SOUTHWEST 1/4 ALL IN SECTION 29, TOWNSHIP 20 NORTH, RANGE 17 EAST, TOWN OF NEENAH, WINNEBAGO COUNTY, WISCONSIN.

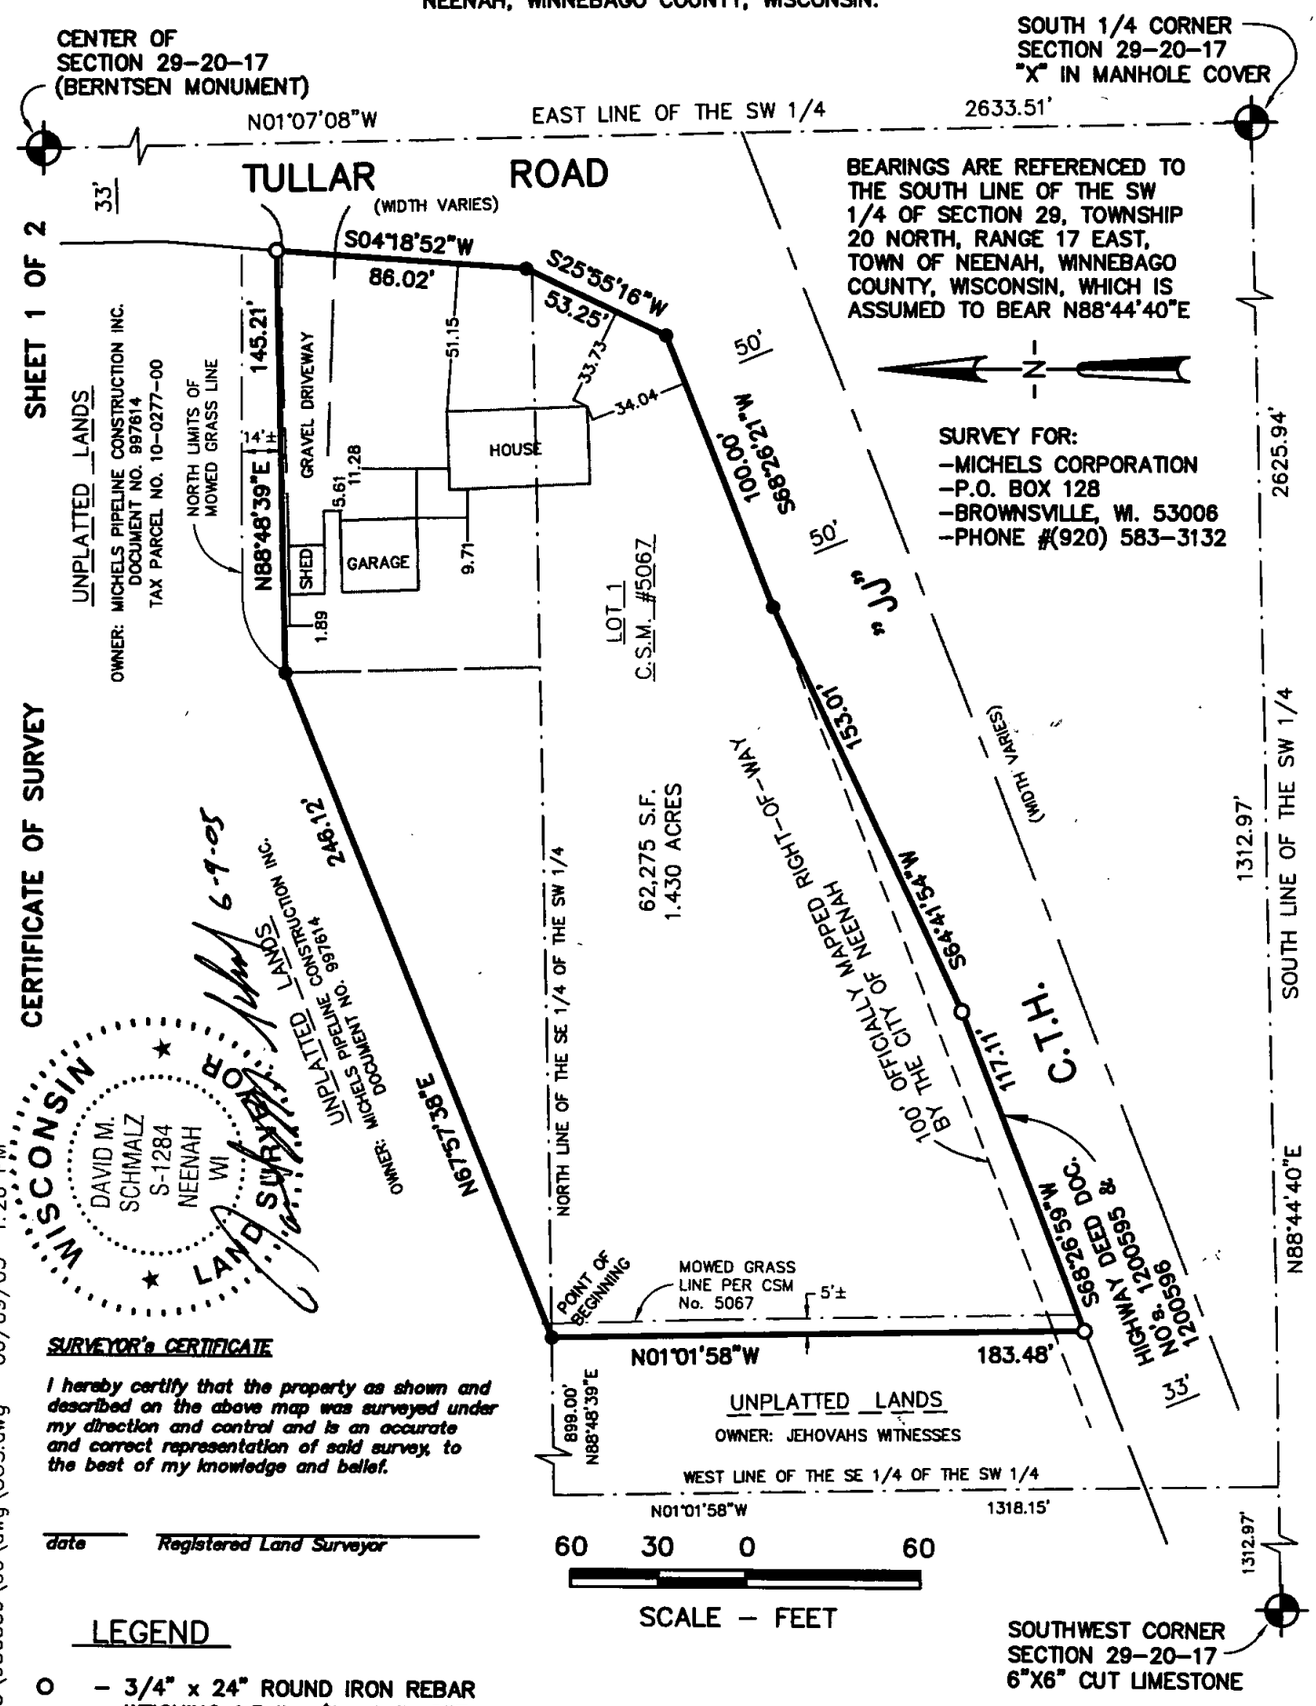

SURVEYOR's CERTIFICATE

I hereby certify that the property as shown and described on the above map was surveyed under my direction and control and is an accurate and correct representation of said survey, to the best of my knowledge and belief.

date *Registered Land Surveyor*

LEGEND

- O – 3/4" x 24" ROUND IRON REBAR WEIGHING 1.5 lbs./lineal ft. SET
- ● – 1" PIPE FOUND PER 11-22-00 SURVEY
- ⊕ – CERTIFIED LAND CORNER WINNEBAGO COUNTY
- ( ) – RECORDED BEARING AND/OR DISTANCE
- S.F. – SQUARE FEET

DRAFTED BY: Corey W. Kalkofen

McMAHON ASSOCIATES, INC.
■ENGINEERS ■ARCHITECTS ■SCIENTISTS ■SURVEYORS
1445 McMahon Drive Neenah, WI 54956
Mailing Address:
P.O. Box 1025 Neenah, WI 54957-1025
TEL: 920-751-4200 FAX: 920-751-4284

ckalkofen W:\DWG\M0943\950389\00\dwg\COS.dwg 06/09/05 1:26 PM