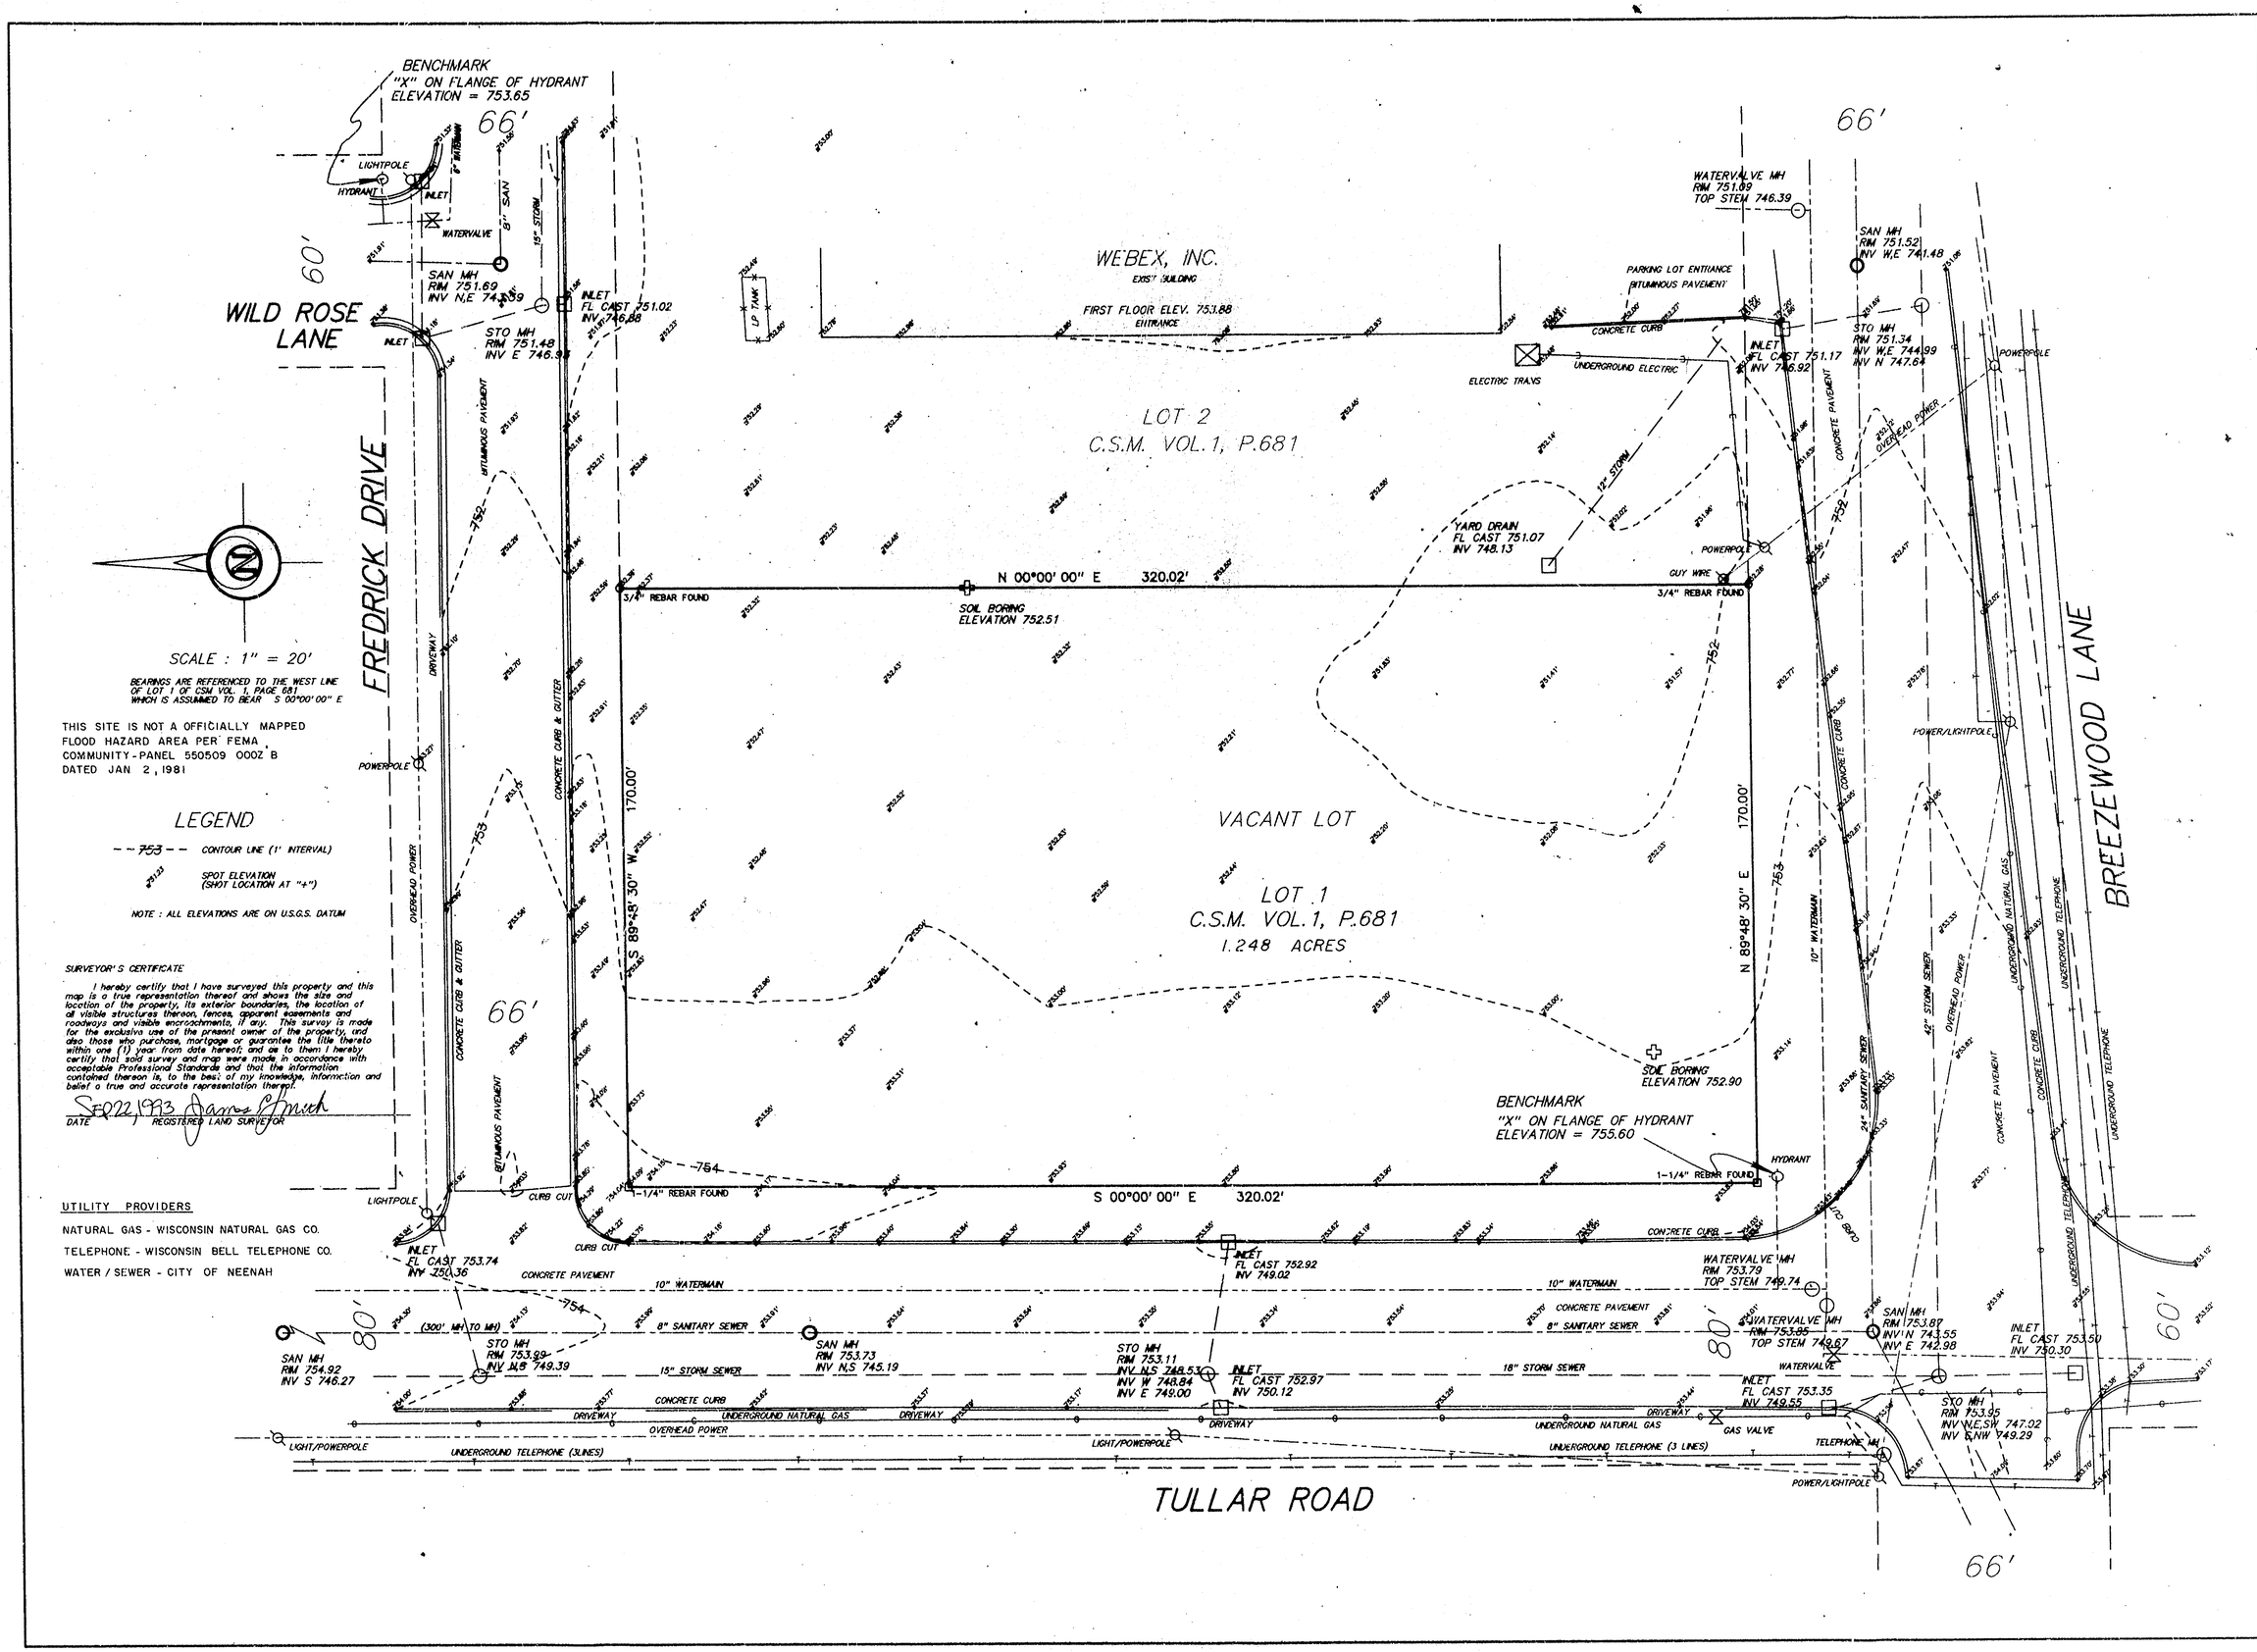

Martenson & Eisele, Inc.
Consulting Engineering & Land Surveying
1919 American Court
Neenah, WI 54956
Ph.(414)731-0381

WISCONSIN JAMES E. SMITH S-1803 APPLETON WIS. LAND SURVEYOR

DRAWN BY: DWC	CHECKED	APPROVED
NO.	DATE	REVISION

TOPOGRAPHIC & PLAT OF SURVEY

ALL OF LOT 1 OF CERTIFIED SURVEY MAP, RECORDED IN VOLUME 1, PAGE 681, OF CERTIFIED SURVEY MAPS
CITY OF NEENAH, WINNEBAGO COUNTY, WISCONSIN

SURVEY FOR : HOFFMAN CORPORATION
2019 VALLEY FAIR MALL
APPLETON, WI 54915

FIELD BK	PAGE
121	12

SCALE	DATE	DISK
1"=20'	9-17-93	UNX

COMP. FILE s154484

DRAWING NO. 154-484

city of neenah misc/AWE