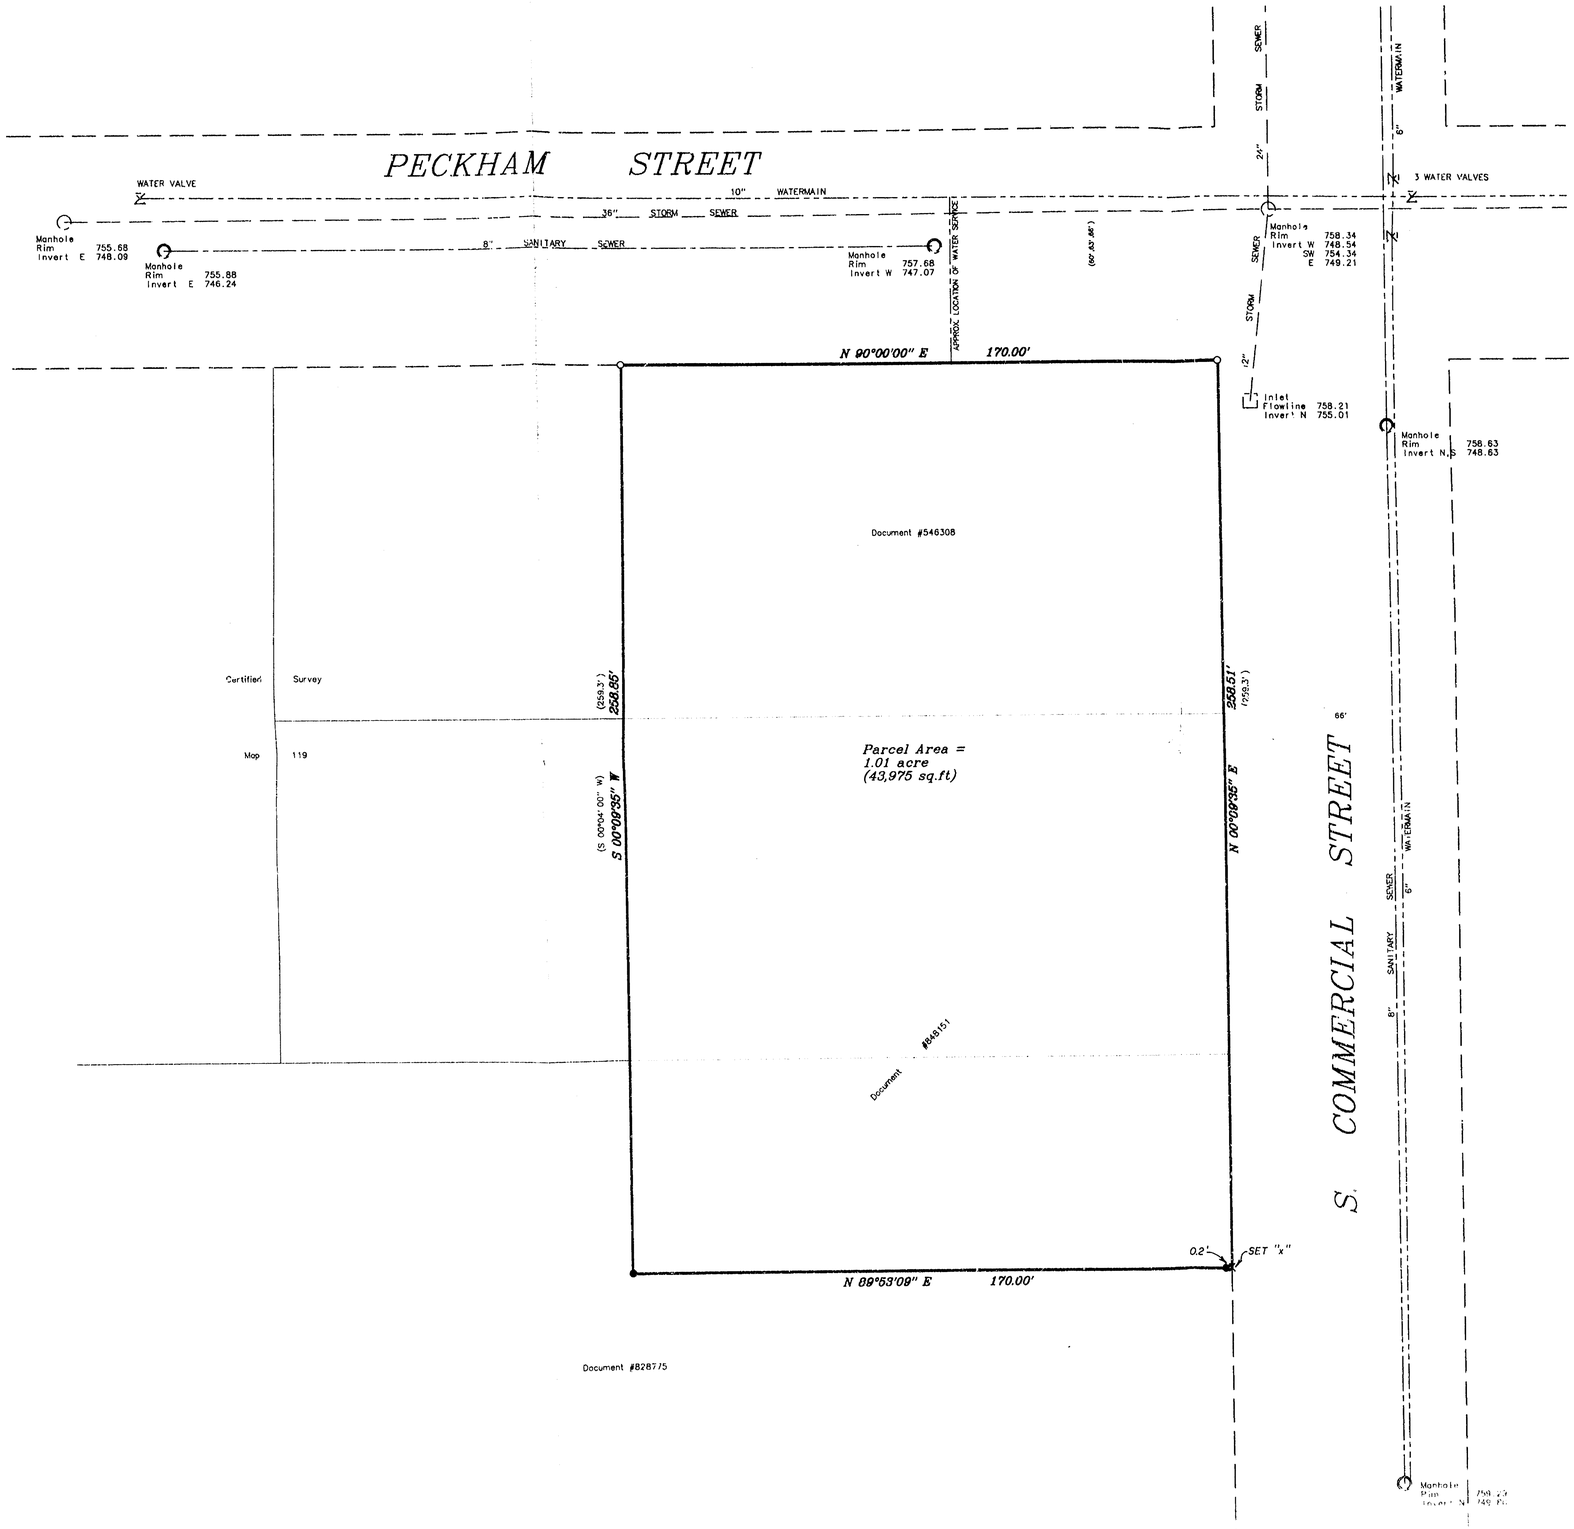

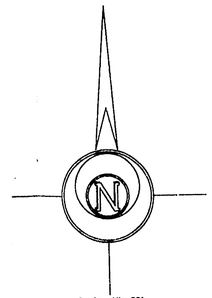

Scale 1"= 20'

Bearings are referenced to the West line of S. Commercial Street assumed to bear N 00°09'35" E

LEGEND

- ○ 1"x 24" Iron pipe set
- ● 1" Iron pipe found
- ( ) Recorded as

SURVEYOR'S CERTIFICATE

I hereby certify that I have surveyed the property as shown and described according to official records and that the plat above drawn is an accurate and correct representation of said survey, to the best of my knowledge and belief.

James E. Smith — Dec 22, 1994

Registered Land Surveyor — Date

Martenson & Eisele, Inc.
Consulting Engineering & Land Surveying
1919 American Court
Neenah, WI 54956 Ph.(414)731-0381

WISCONSIN JAMES E. SMITH S-1633 APPLETON, WIS. LAND SURVEYOR

NO.	DATE	REVISION	DRAWN BY	CHECKED	APPROVED

PLAT OF SURVEY

being part of Lot 8 of J.H. PECKHAM ADDITION
CITY OF NEENAH, WINN. Co

Survey for:
Krist Oil Company
303 Seldon Road
Iron River, Michigan 49935

City of Neenah J.H. Peckham Add